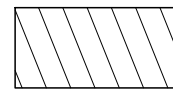




Do not scale off this drawing. All dimensions to be checked on site prior to manufacture and construction. This drawing is the property of Just-H Architects and should not be reproduced without permission. All discrepancies to be brought to the attention of the architect immediately. This drawing to be read in conjunction with the specification / bill of quantities and related drawings.

| REVISION |                |          |    |
|----------|----------------|----------|----|
| P01      | FIRST ISSUE    | 29.05.24 | SZ |
| P02      | General Amends | 29.05.24 | DG |

DEMOLITION KEY PLAN

 CANOPY TO BE DEMOLISHED  
THE SUBJECT OF THIS PRIOR  
APPROVAL APPLICATION

 BUILDINGS PREVIOUSLY  
CONSENTED PRIOR APPROVAL  
FOR DEMOLITION

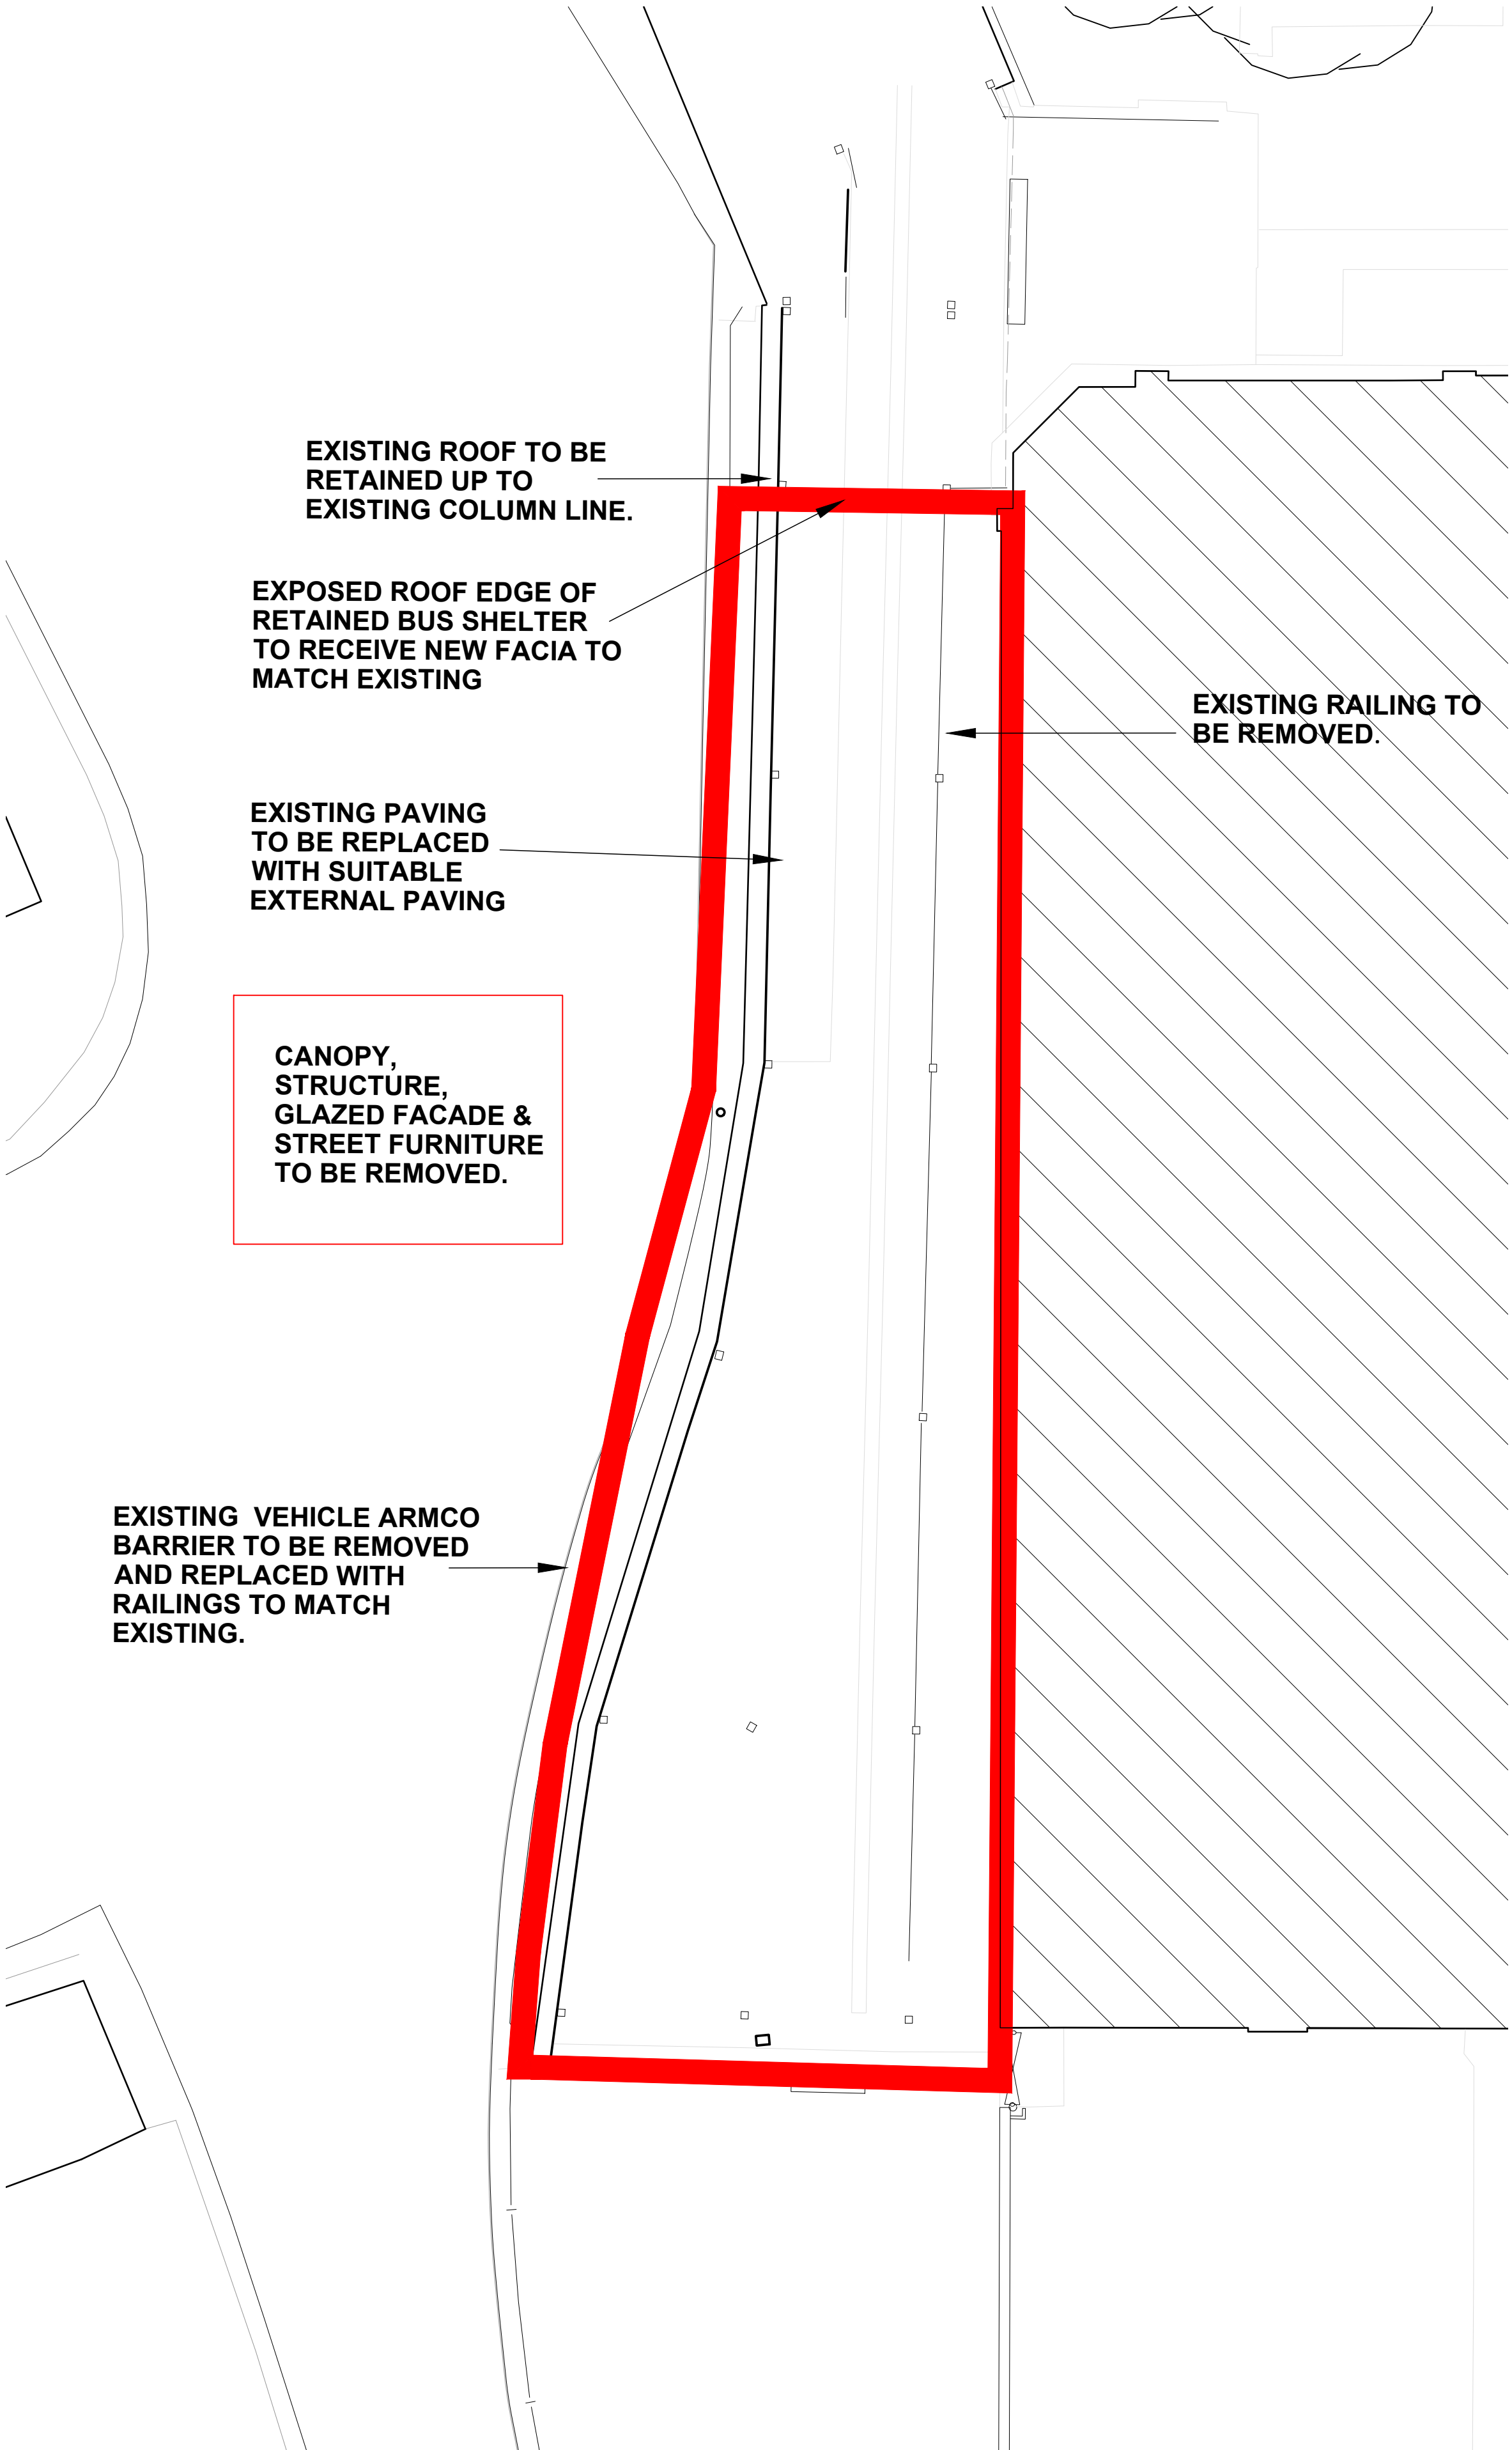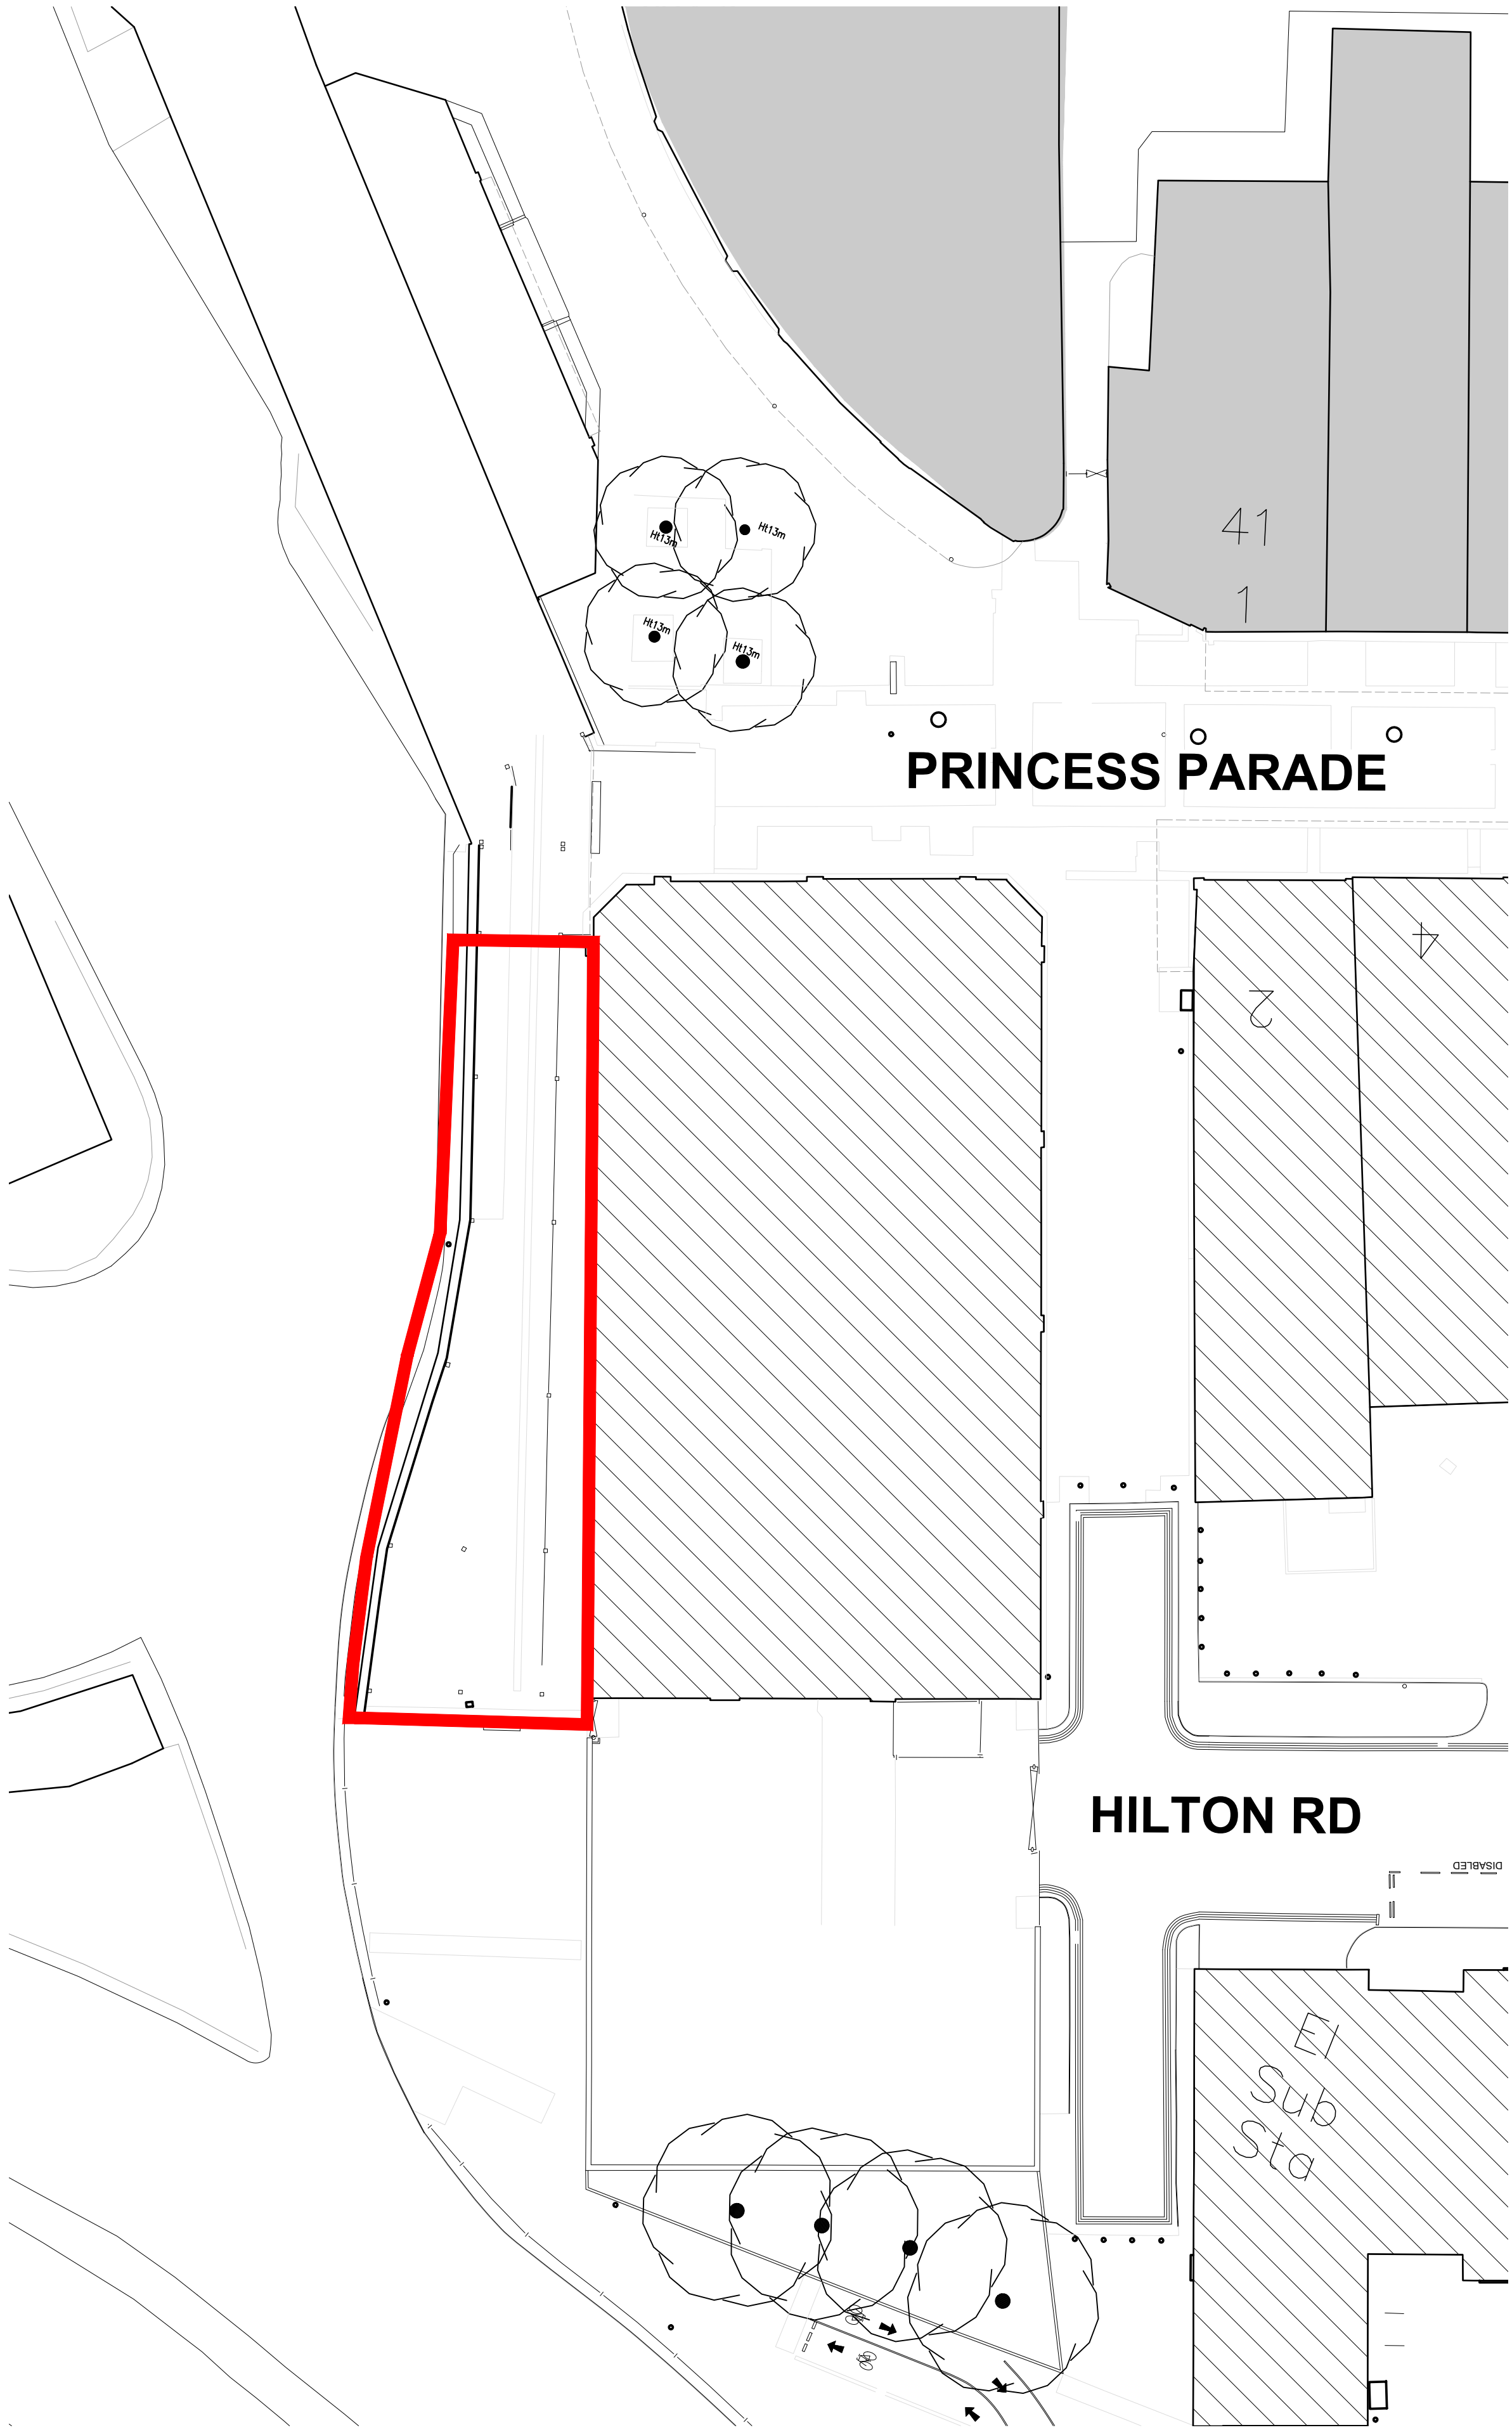

|                                                |         |   |
|------------------------------------------------|---------|---|
| BURY COUNCIL                                   | client  | <br><b>Just H</b><br>Architects<br>107 Timber Wharf<br>32 Worsley Street<br>Castlefield, Manchester<br>M15 4NX<br>0161 237 5500<br>info@justharchitects.co.uk |
| BURY MARKET<br>MASTERPLAN                      | project |   |
| PROPOSED BUS STATION<br>CANOPY DEMOLITION PLAN | title   |   |
| BCO1                                           | job No. |   |
| BURMAR-JHA-V6-XX-DR-A-0171                     | dwg No. |   |
| 1:500 @ A1                                     | scale   |   |
| RCO                                            | drawn   |   |