


LAND OFF DUMERS LANE, RADCLIFFE

general notes:
do not scale the drawing.
all dimensions to be checked on site prior to commencement of work and any discrepancy shall be immediately reported and resolved prior to work commencing.
this drawing is to be read in conjunction with all relevant drawings and specifications relating to the job whether or not indicated on the drawing.
copyright reserved to mck associates ltd. and this drawing may not be used or reproduced without prior written consent.


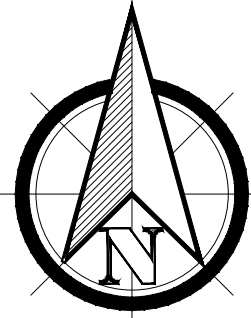


1.8m Concrete post timber fence with concrete board (S.D 12.2.14)

1.8m Concrete post timber fence with concrete board (S.D 12.2.14)

3m Acoustic Fence

Timber Access Gate (S.D 12.2.08)

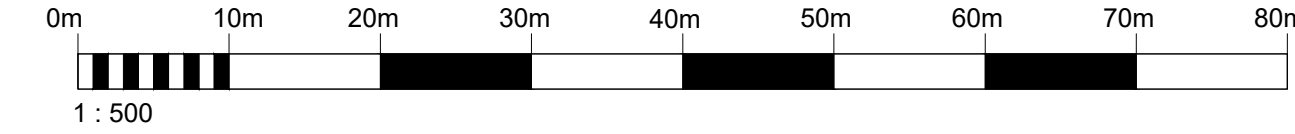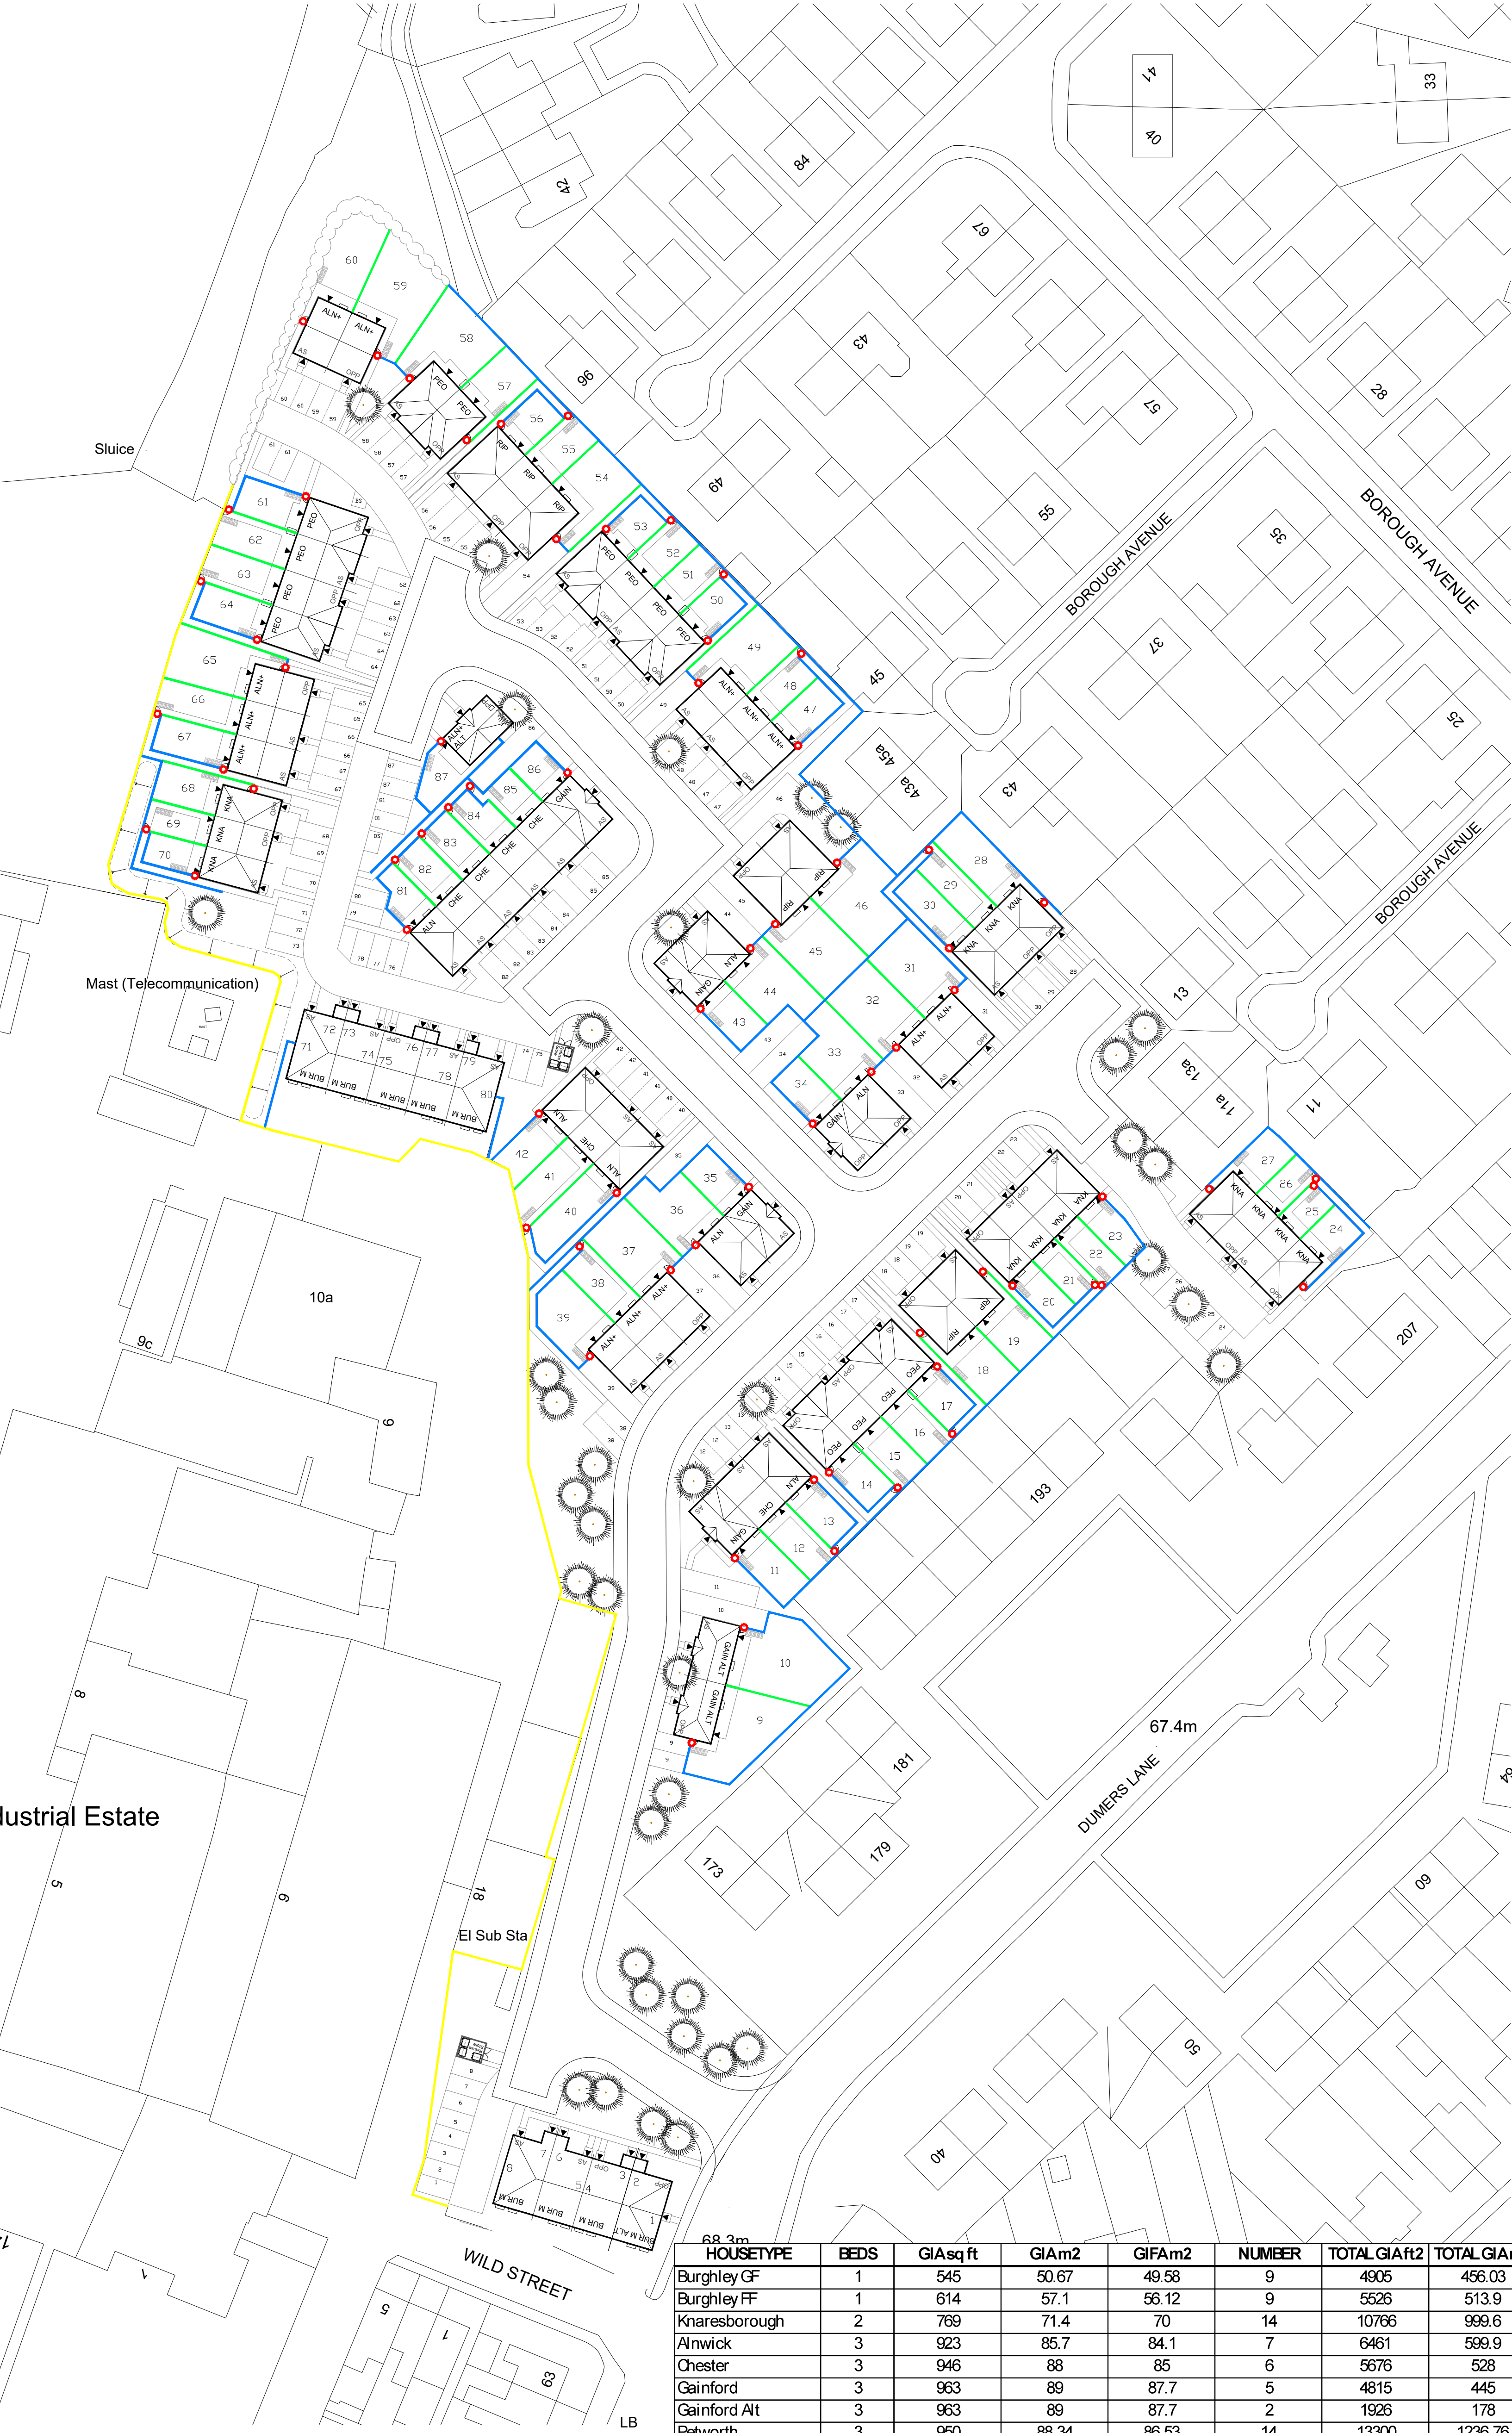

HOUSETYPE	BEDS	GIAsqft	GIAm2	GIFAm2	NUMBER	TOTAL GIAft2	TOTAL GIAm2
Burghley GF	1	545	50.67	49.58	9	4905	456.03
Burghley FF	1	614	57.1	56.12	9	5526	513.9
Knarborough	2	769	71.4	70	14	10766	999.6
Alnwick	3	923	85.7	84.1	7	6461	599.9
Chester	3	946	88	85	6	5676	528
Gainford	3	963	89	87.7	5	4815	445
Gainford Alt	3	963	89	87.7	2	1926	178
Petworth	3	950	88.34	86.53	14	13300	1236.76
Ramsdell	4	1070	99.37	97.58	7	7490	695.59
Arundel +	4	1212	112.5	110.8	13	15756	1462.5
Arundel + Alt	4	1259	116.97	115.94	1	1259	116.97
TOTAL					87	77880	7232.25

F	28.11.24	KLW	Red edge amended to exclude substation.
E	26.11.24	KLW	Bin stores shown for apartments.
D	24.10.24	KLW	Hedge shown to North Western boundary.
C	21.10.24	KLW	Updated inline with latest layout amendments.
B	03.10.24	KLW	Acoustic fence and bund added.
A	13.09.24	KLW	Access road relocated and plots 1-8 adjusted to suit.
Rev	Date	By	Description
Client:			



Project:
BEALEY IND EST
RADCLIFFE

Drawing Title:
BOUNDARY TREATMENTS LAYOUT

Drawn: KW	Checked:	Scale: 1:500	Date: AUG 2024
Job No: 1025	Drawing No: BT01	Rev: F	