


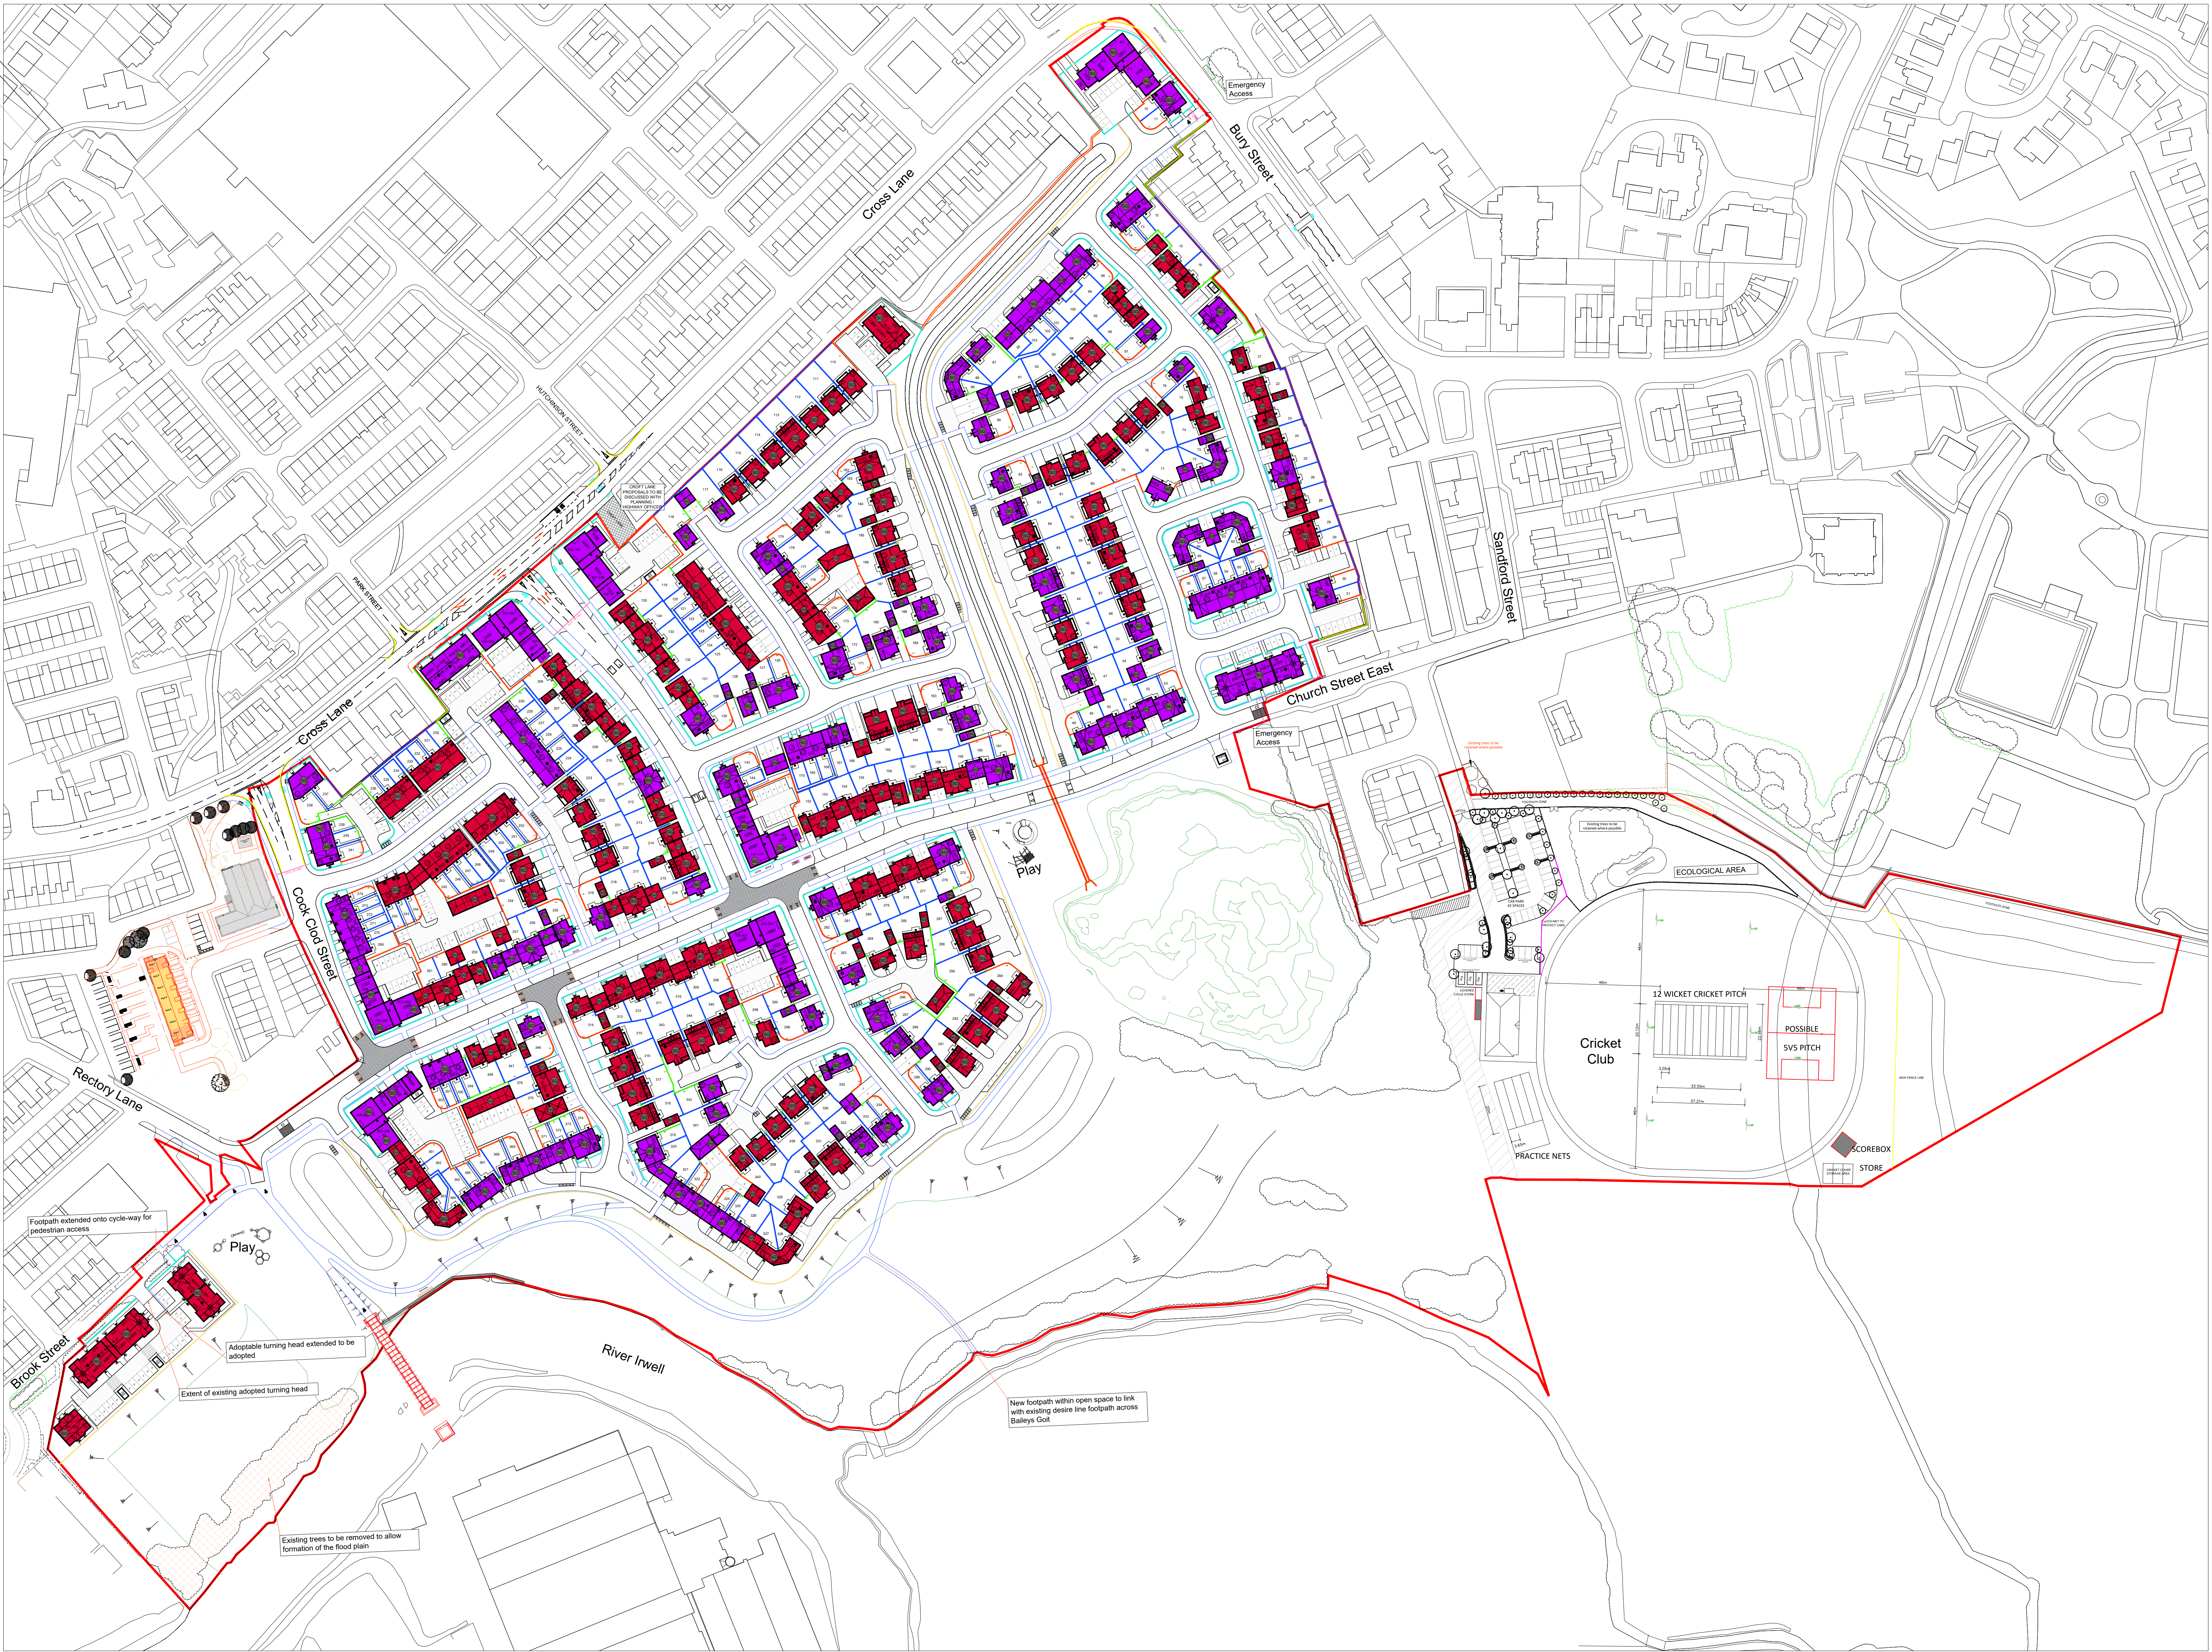

LEGEND

ROOF TILES -

BRICK TYPES -

WEINERBERGER THORNTON RED BLEND

WEINERBERGER CHANTHAM MULTI STOCK

ENCLOSURES LEGEND

SF1 - 1.8m HIGH TIMBER POST AND PANEL FENCE

SF2 - 1.8m HIGH CONCRETE POST & PANEL FENCE

ACCESS GATE TO REAR GARDEN AREAS WHERE APPLICABLE

VARIES

VARIES

1200MM CONTEMPORARY RAILINGS

SF1 - 1.2m HIGH TIMBER POST & RAIL FENCE

FRONT DOOR STYLES & COLOURS

DOOR STYLES ABOVE ARE INDICATIVE. PLEASE REFER TO WORKING DRAWINGS FOR SPECIFIC DOOR STYLE. GARAGE DOOR COLOURS TO MATCH FRONT ENTRANCE DOOR ON COUNTRY STYLE ELEVATIONS ONLY. BLACK FRONT DOORS TO ALL STANDARD STYLE HOUSE TYPES.



CONTEMPORARY

D PLAN AMENDED TO MATCH UPDATED LAYOUT		05.09.24	CW
C PLAN AMENDED TO MATCH UPDATED LAYOUT		09.11.23	CW
B PLAN AMENDED FOLLOWING COMMENTS		26.09.23	CW
A PLAN AMENDED TO MATCH UPDATED LAYOUT			
REV	DESCRIPTION	DATE	INT

Morris Homes (North) Limited
Morland House
Altrincham Road
Wilmslow
Cheshire SK9 5NW
Tel: (01625) 544 444
Fax: (0845) 833 1845

Job Title
**EAST LANCS PAPER MILL
RADCLIFFE**

Dwg Title
MATERIALS PLAN

date	drawn	checked	scale	dwg no	rev
19.07.22	CRW		1:1000 @ A0	MP001/MP/004	D