


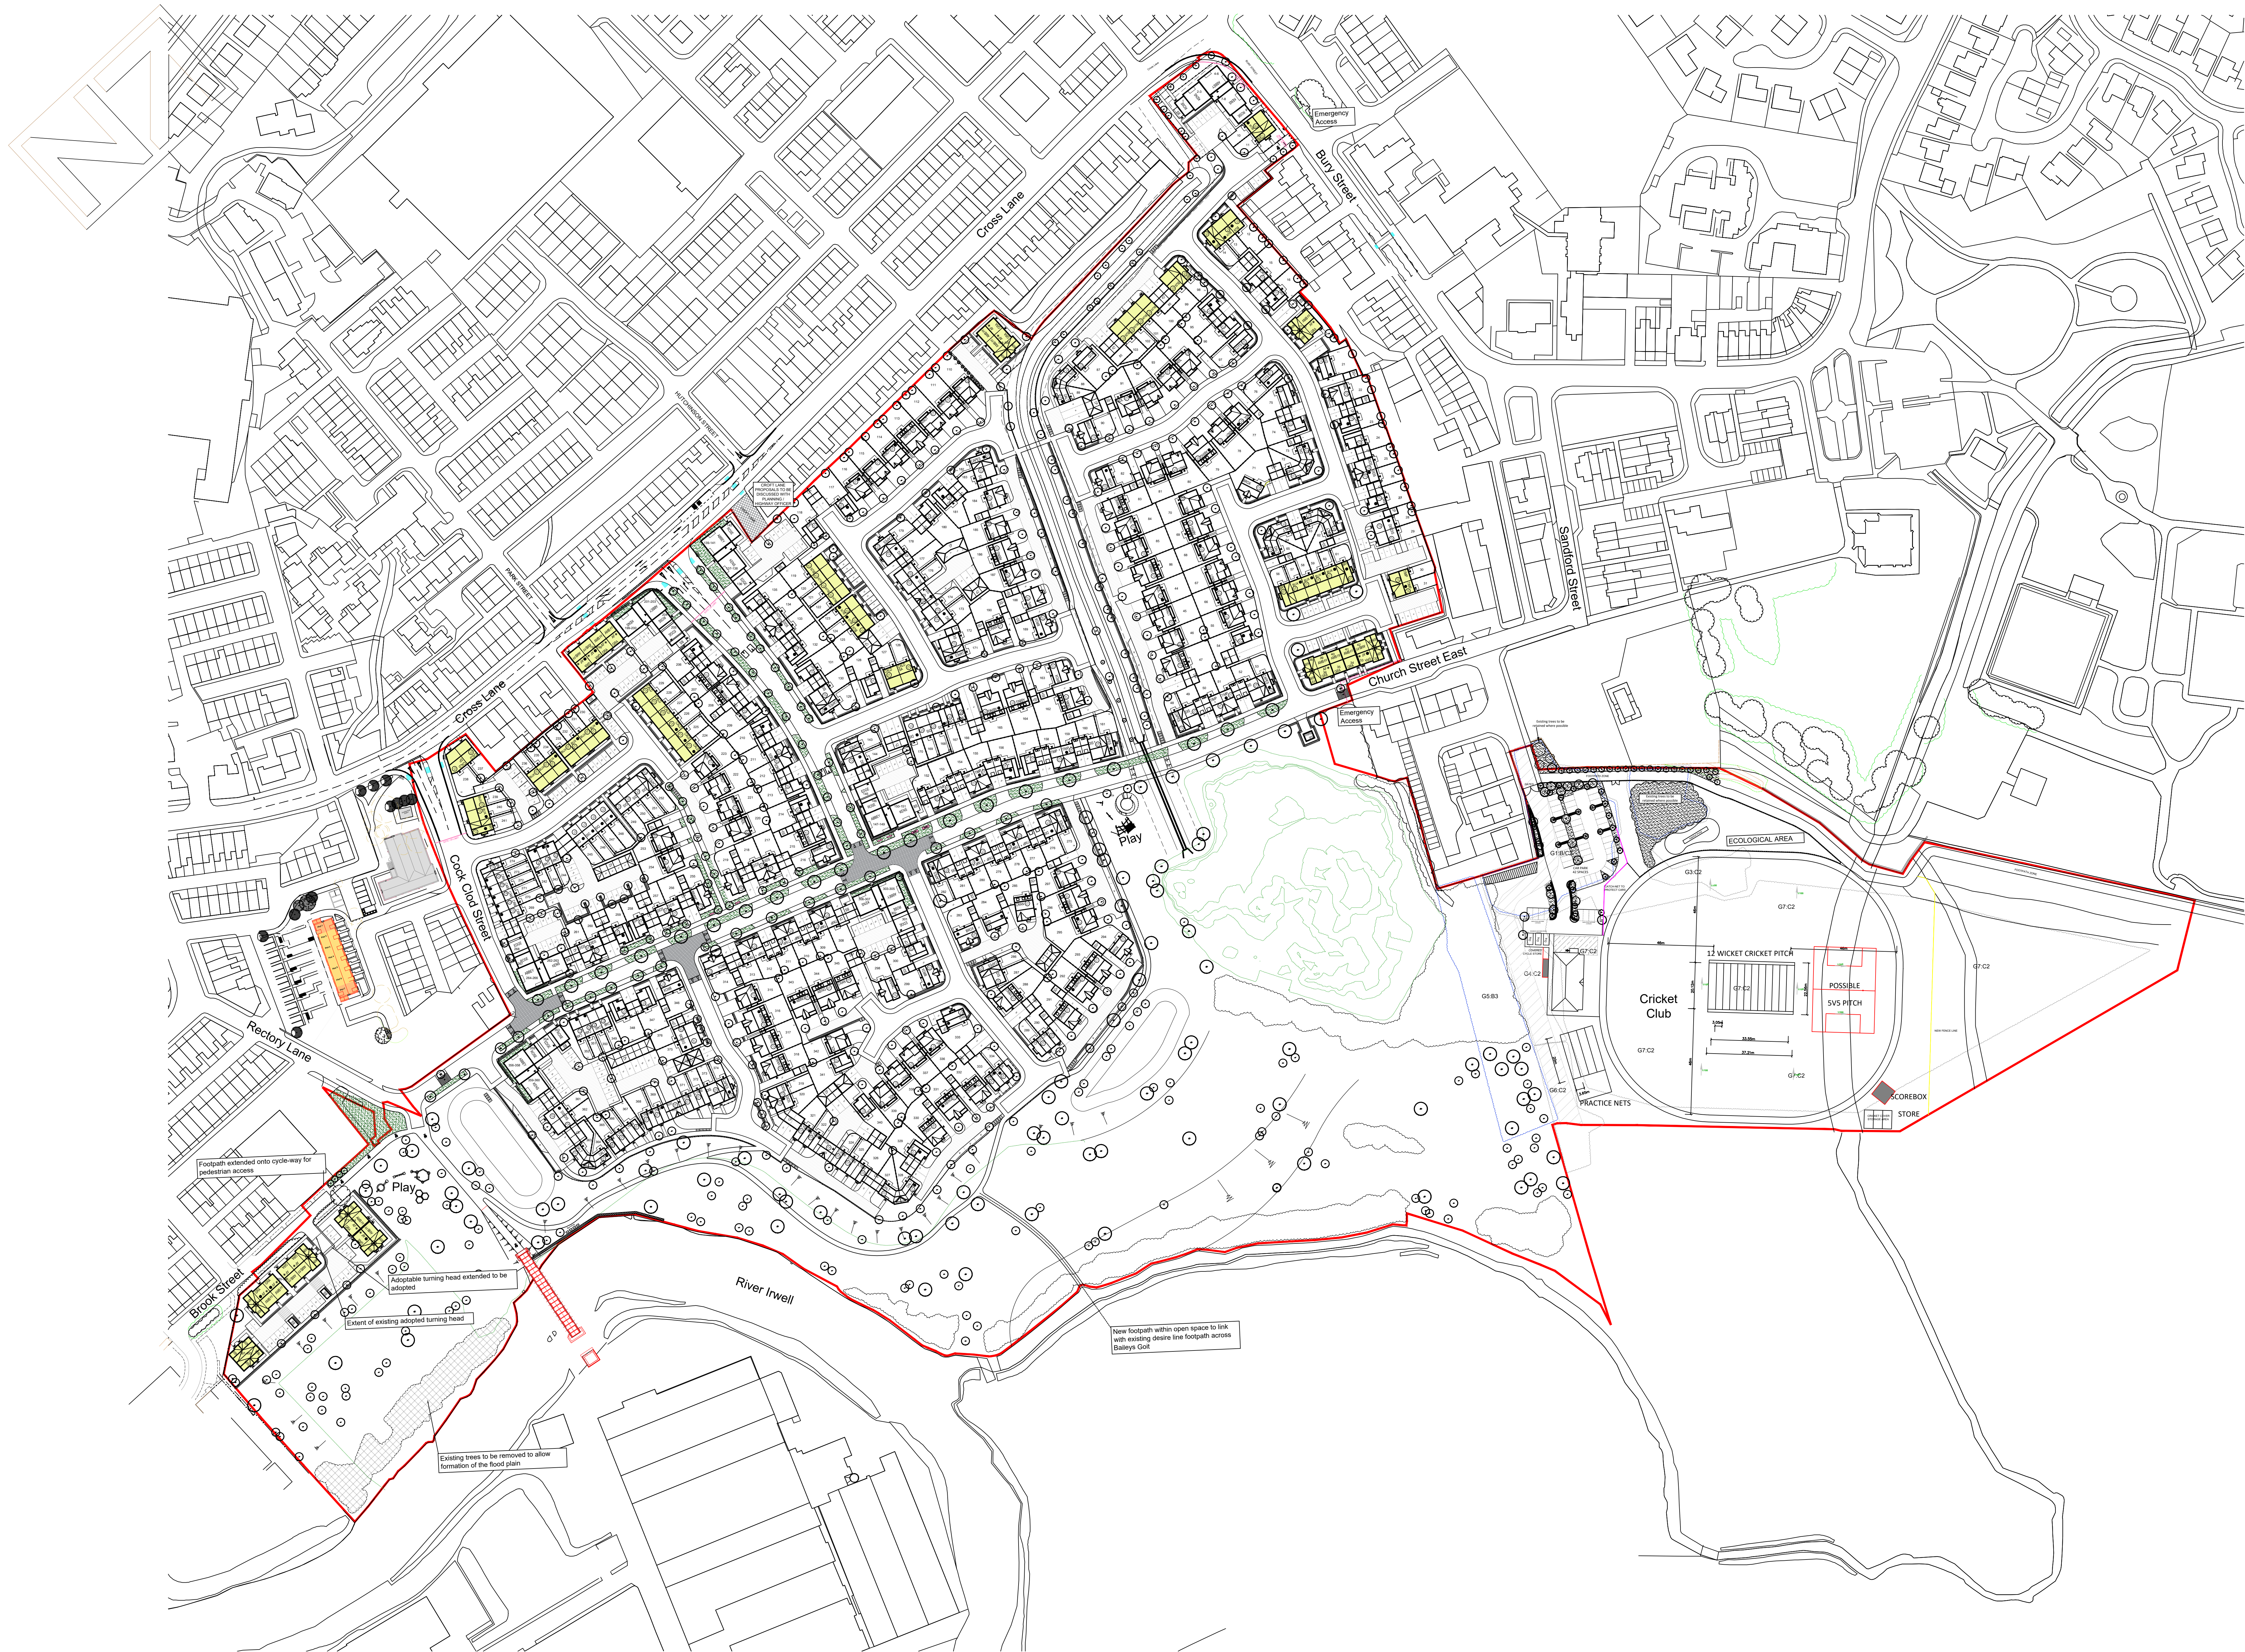

LEGEND

AFFORDABLE UNITS

C	AMENDED TO MATCH UPDATED LAYOUT	08.05.24	CW
B	582 FENCES ADDED TO ALL BACK GARDENS & RAILINGS CHANGED TO CONTEMPORARY RAILINGS	16.11.23	CW
A	LAYOUT AMENDED FOLLOWING SLIGHT REPLAN	07.09.23	CW
REV	DESCRIPTION	DATE	INT

Morris Homes (North) Limited
Morland House
Altrincham Road
Wilmslow
Cheshire SK9 5NW
Tel: (01625) 544 444
Fax: (0845) 833 1845

Job Title
EAST LANCS PAPER MILL
RADCLIFFE

Dwg Title
AFFORDABLE PLAN

date	drawn	checked	scale	dwg no	rev
19.07.22			1:1000 @ A0	SK001/AP/004	C