


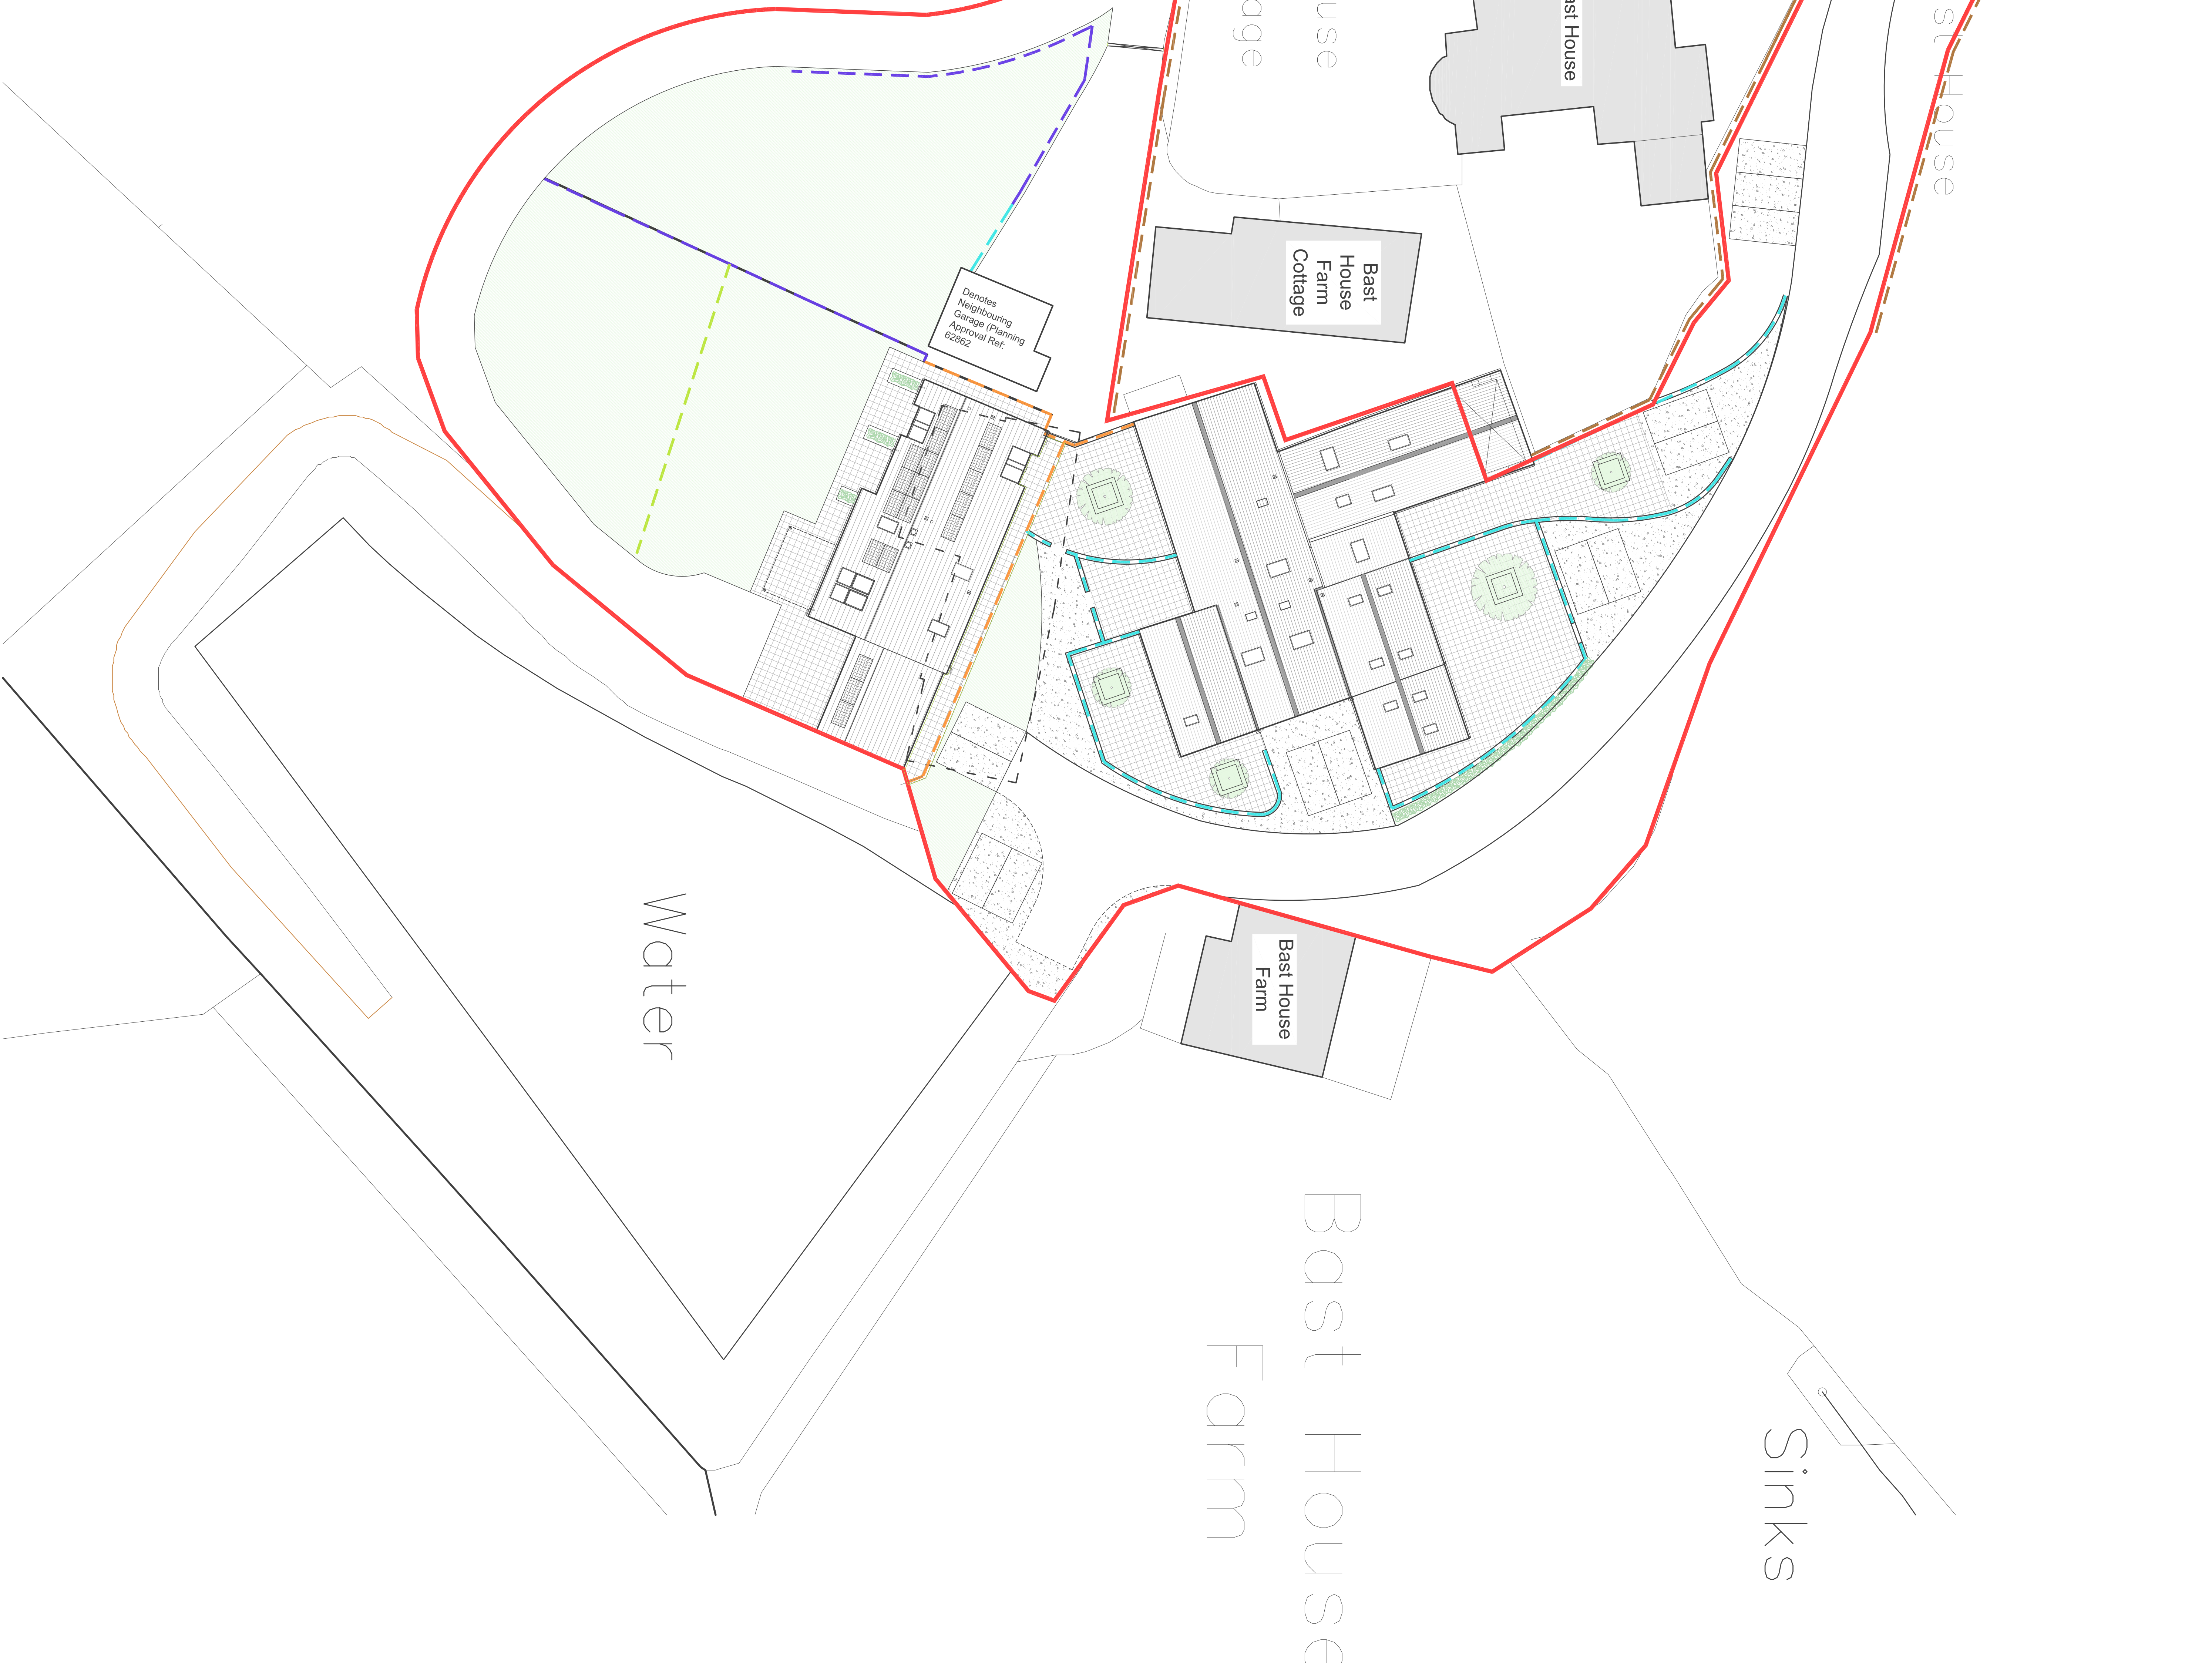

Review Description	By	Date
F Planning Issue.	RT	16.06.22
G Contract Drawing Issue	RT	18.05.22
H Planning Issue	RT	28.03.22
E Layout amendments following client comments	RT	12.02.22
C Drawing updated following client comments	DK	13.01.22
B Agreement with layout for client comment	RT	20.10.21
A Amendments to obtained road layout.	RT	22.05.21