


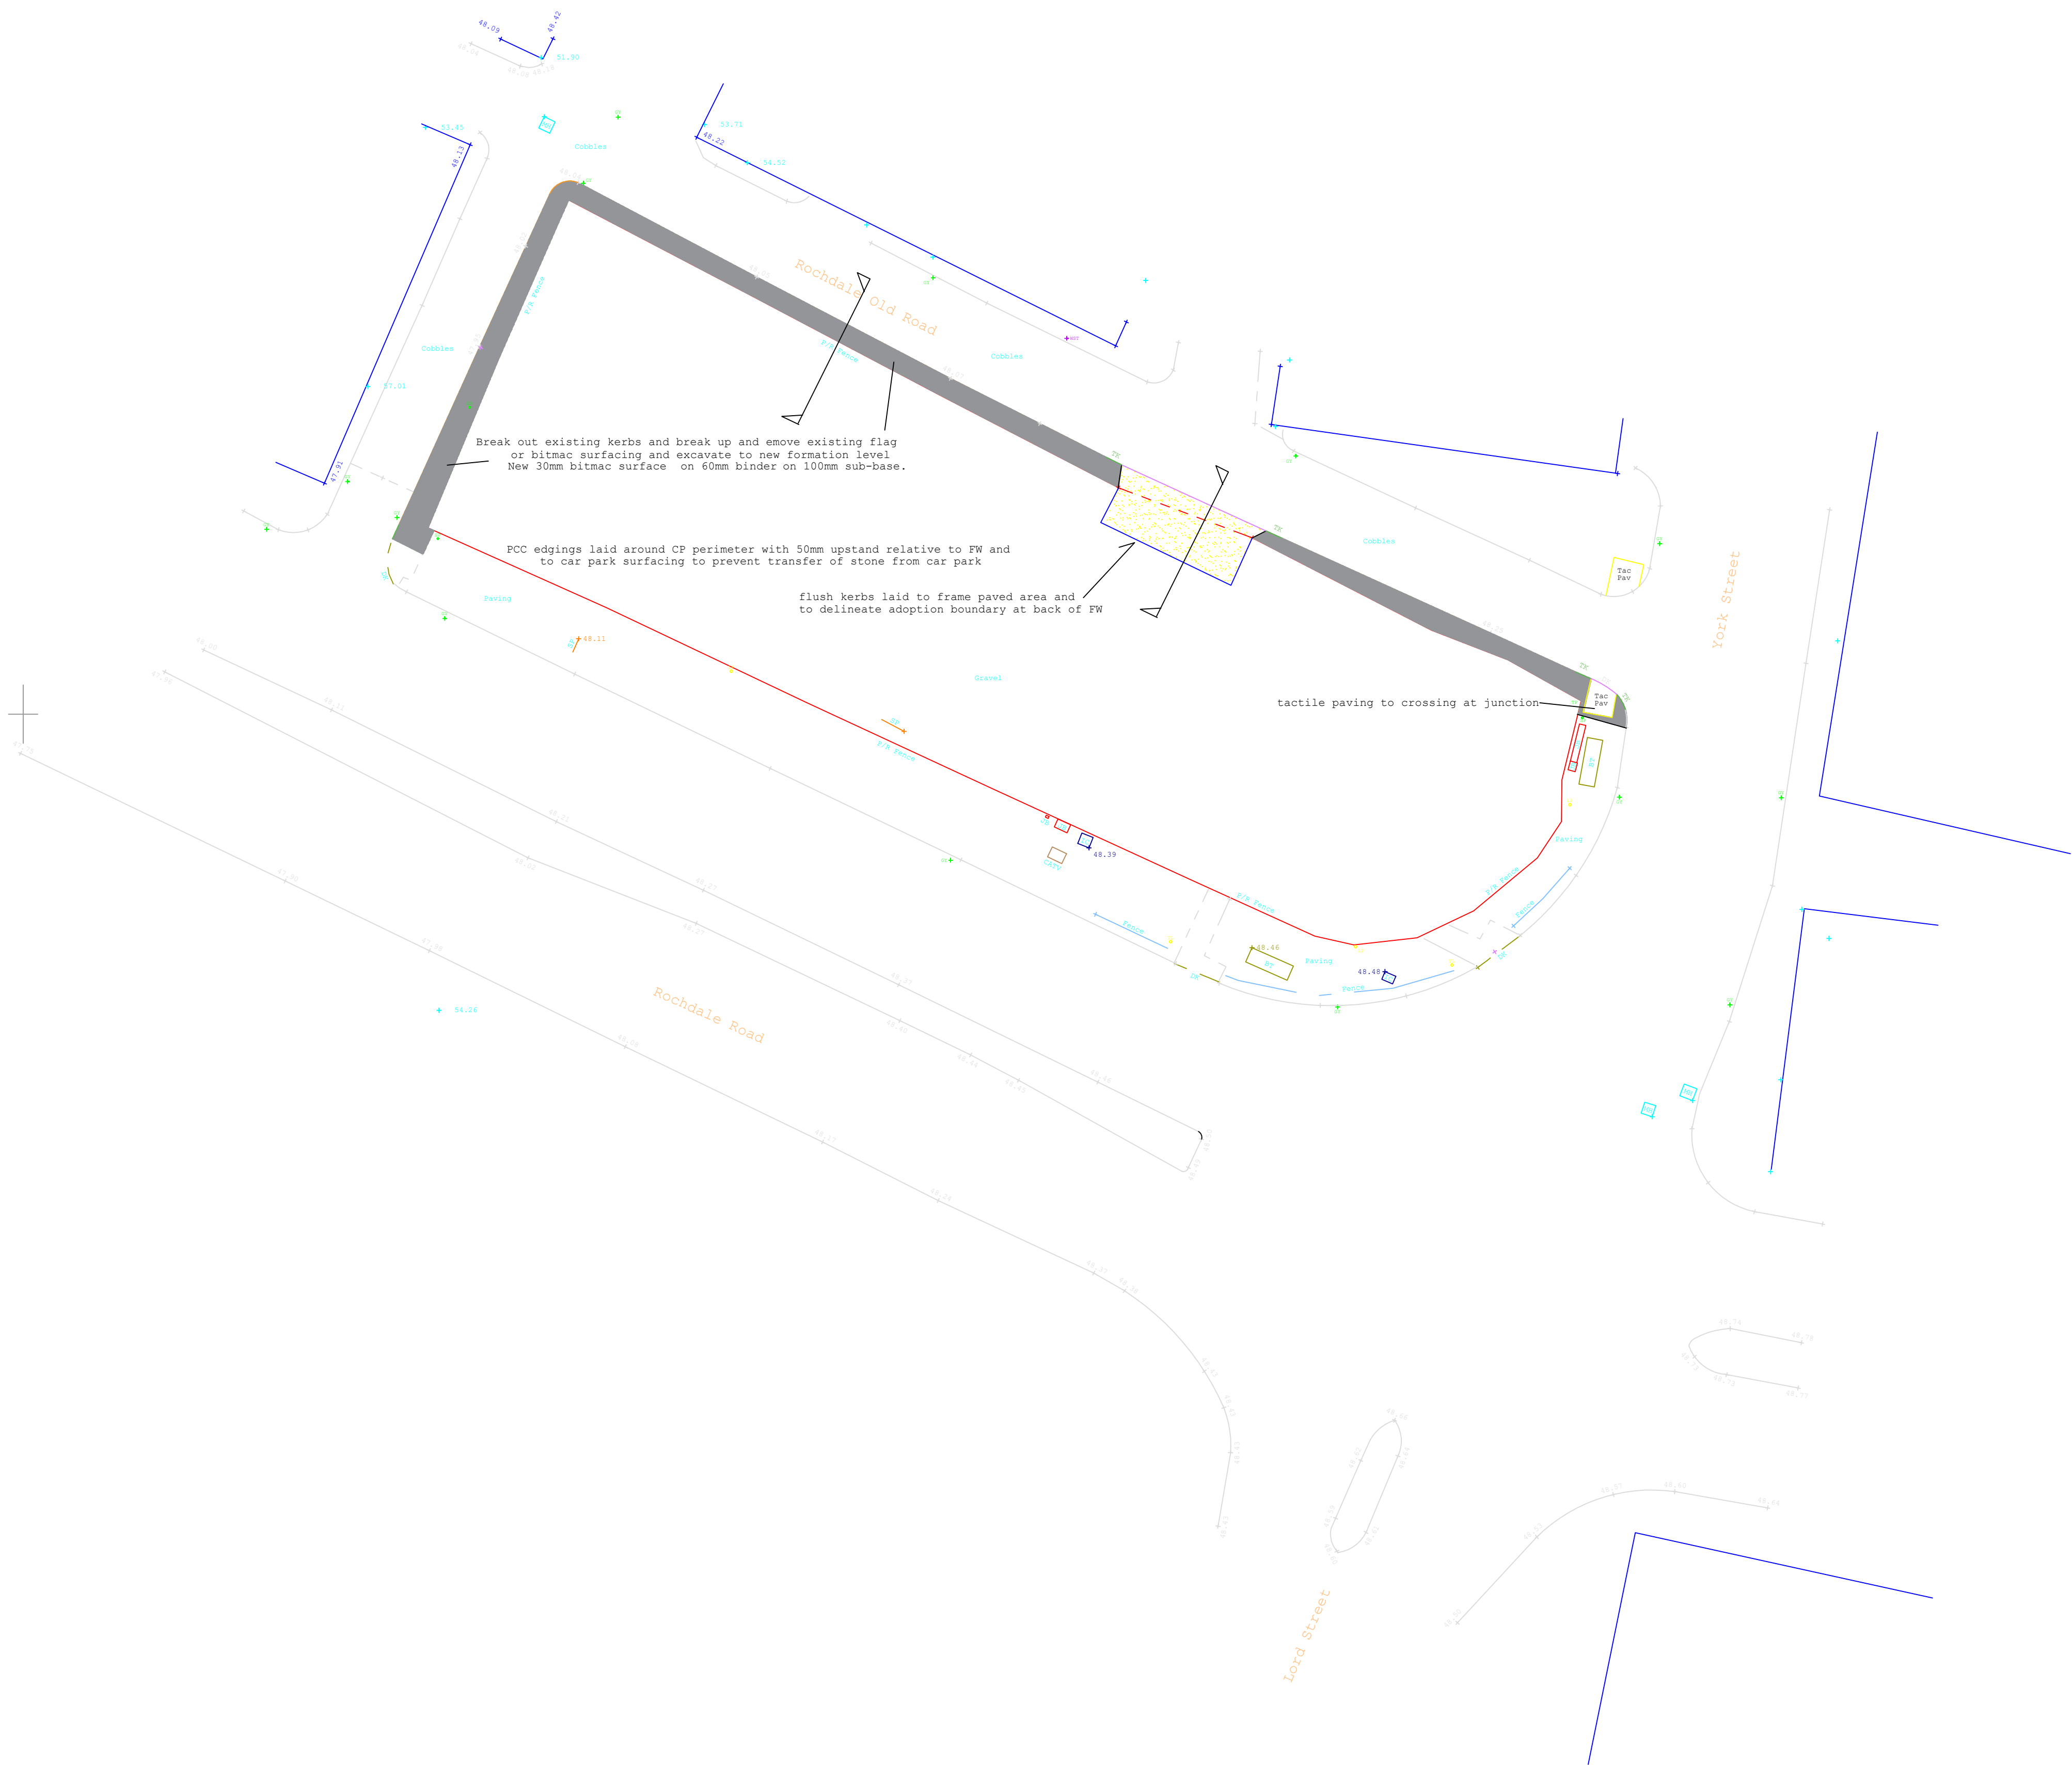

LEGEND KEY

- 255 X 125 BULLNOSE KERB 80mm FACE
- 200 X 50 PCC EDGING WITH 50MM UPSTAND
- BN TRANSITION KERB
- 200 X 125 KERB UPSIDE DOWN LAID FLUSH
- 150 X 125 BULLNOSE KERB 6MM FACE
- 150 X 50 PCC EDGING LAID FLUSH

All levels relate to TBM Station STN1, Value 50.00m.
Orientation to a Local Grid.

Client
J. PLANNING SERVICES
2A COOK STREET
BURY
BL9 0RP

Project Title
PROPOSED HIGHWAY WORKS RELATING TO CAR PARK
ROCHDALE RD
BURY

Scale 1:200 ON A1	Date 30 DEC 24	
Surveyed SO	Drawn SO	Checked SO