


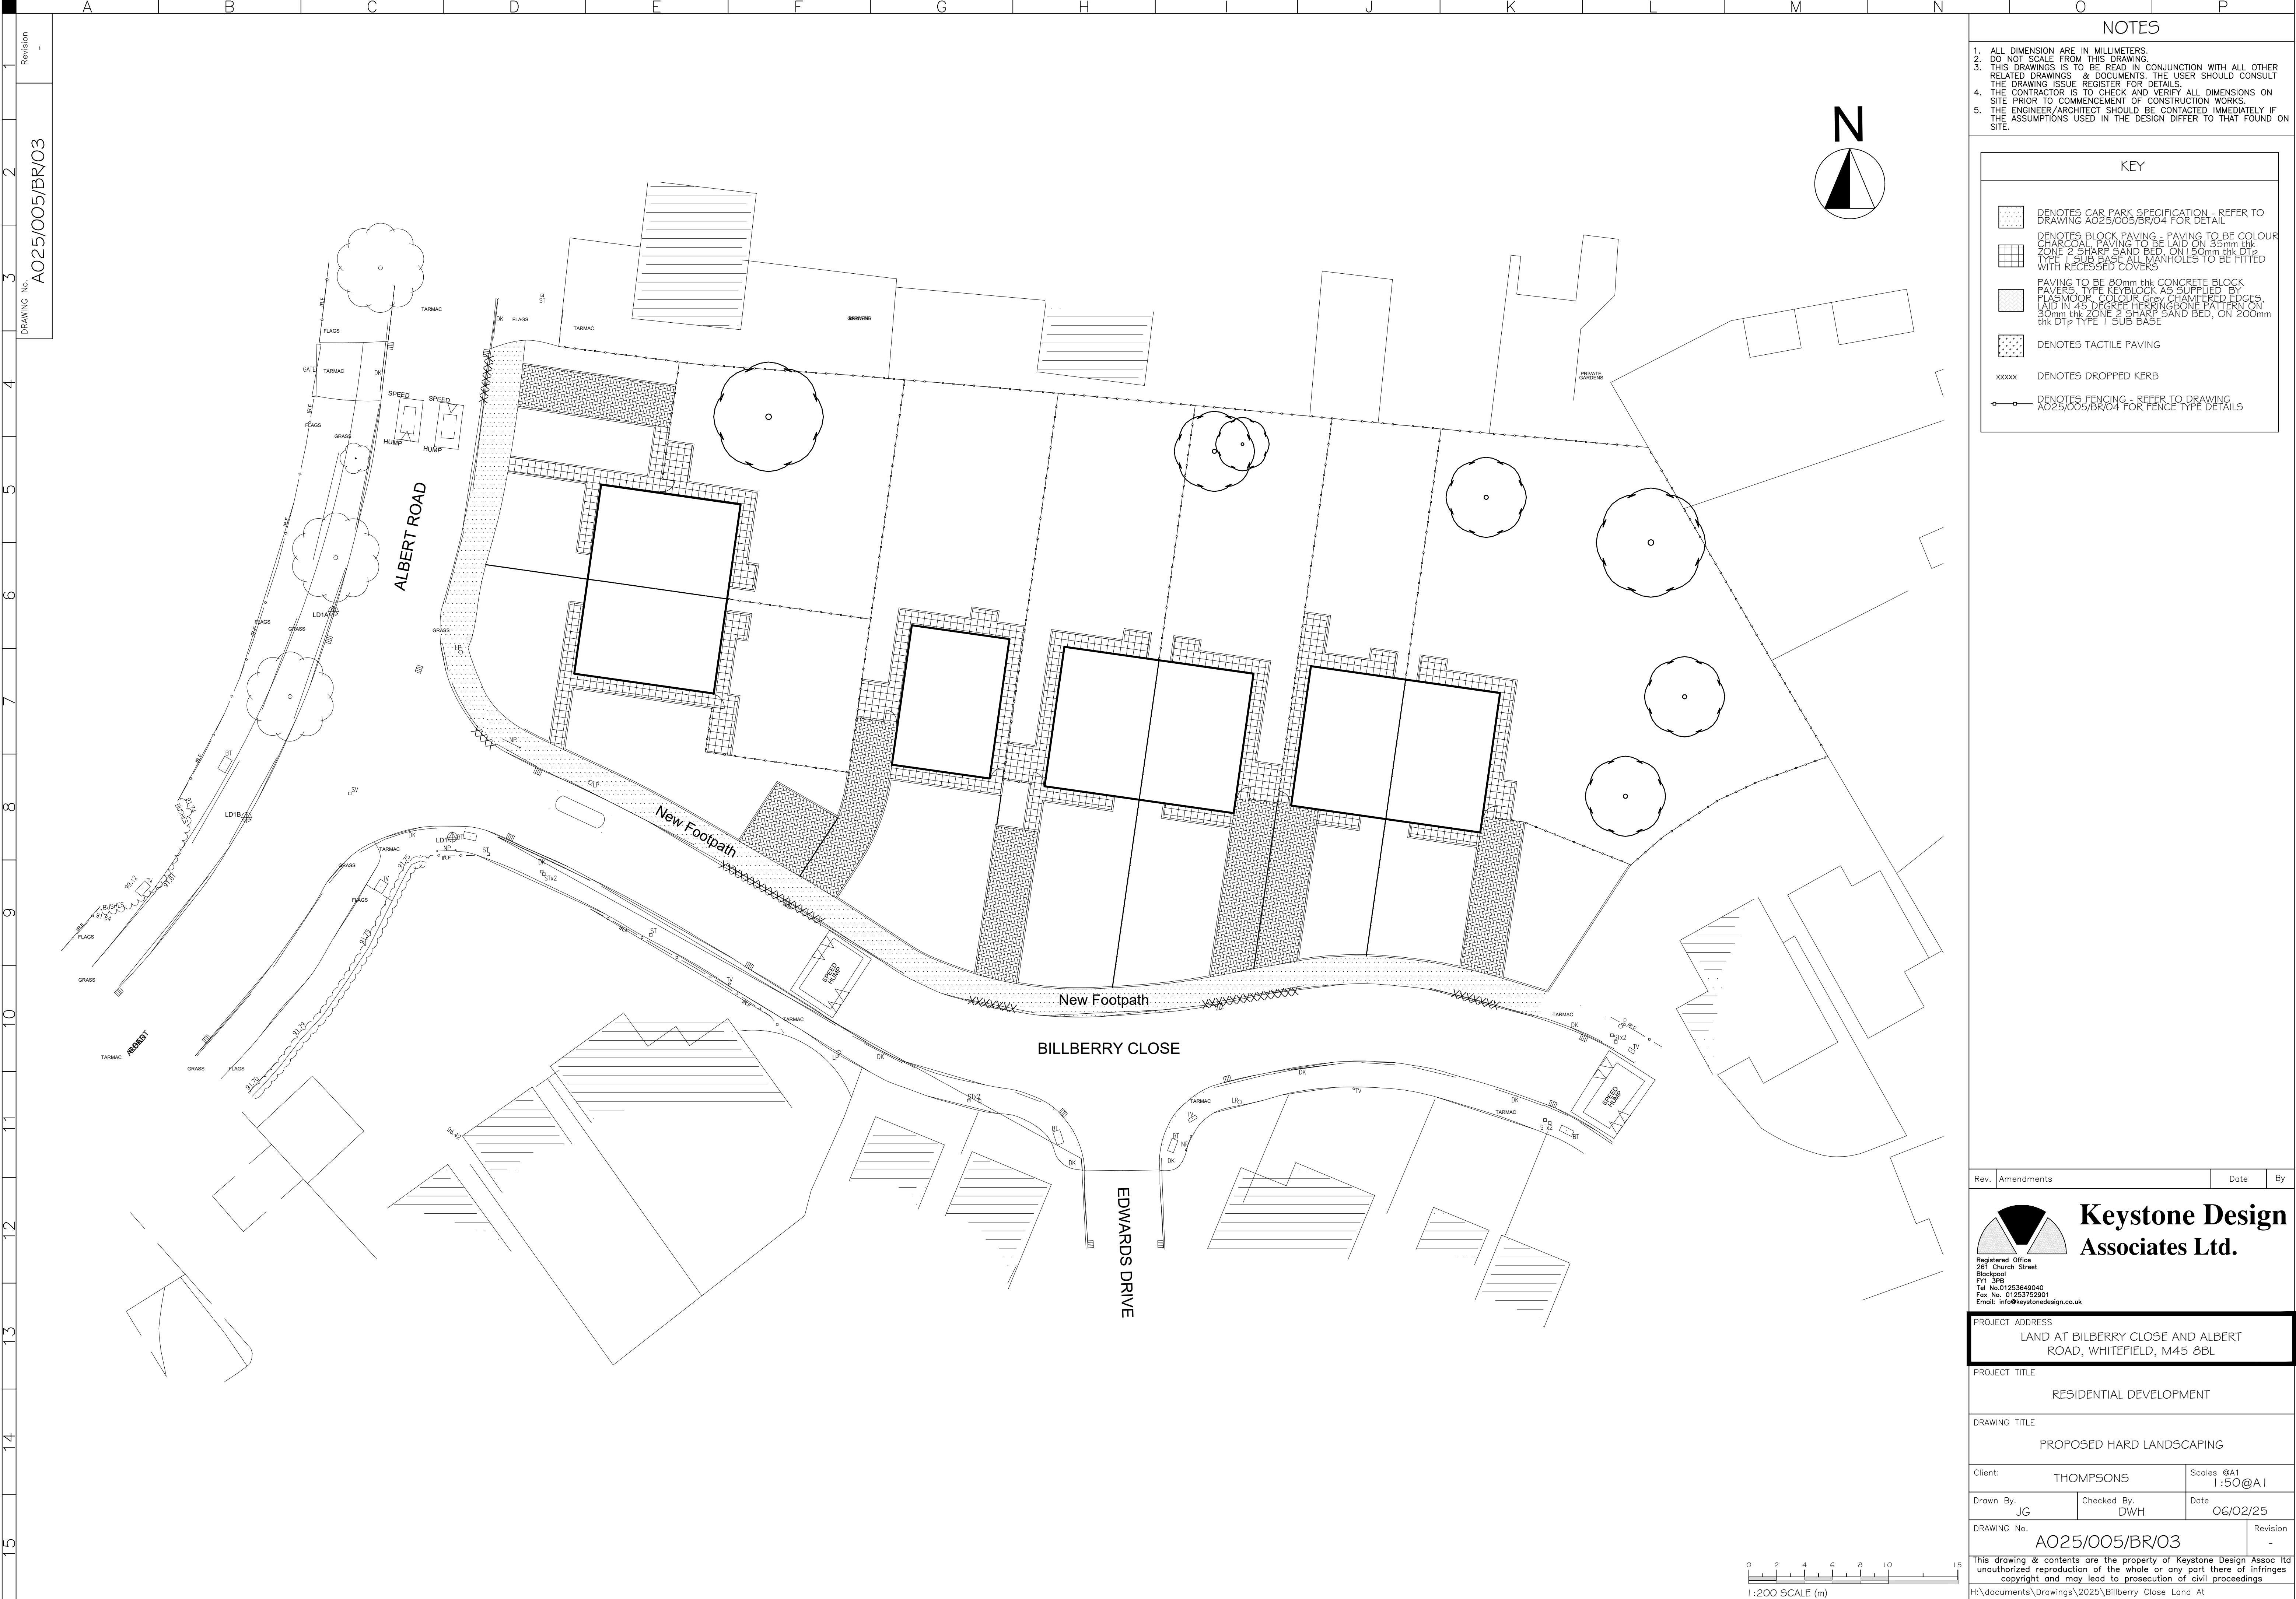

DRAWING No. A025/005/BR/03

Revision -


NOTES

1. ALL DIMENSION ARE IN MILLIMETERS.
2. DO NOT SCALE FROM THIS DRAWING.
3. THIS DRAWINGS IS TO BE READ IN CONJUNCTION WITH ALL OTHER RELATED DRAWINGS & DOCUMENTS. THE USER SHOULD CONSULT THE DRAWING ISSUE REGISTER FOR DETAILS.
4. THE CONTRACTOR IS TO CHECK AND VERIFY ALL DIMENSIONS ON SITE PRIOR TO COMMENCEMENT OF CONSTRUCTION WORKS.
5. THE ENGINEER/ARCHITECT SHOULD BE CONTACTED IMMEDIATELY IF THE ASSUMPTIONS USED IN THE DESIGN DIFFER TO THAT FOUND ON SITE.

KEY

- DENOTES CAR PARK SPECIFICATION - REFER TO DRAWING A025/005/BR/04 FOR DETAIL
- DENOTES BLOCK PAVING - PAVING TO BE COLOUR CHARCOAL, PAVING TO BE LAID ON 35mm thk ZONE 2 SHARP SAND BED, ON 150mm thk DTP TYPE 1 SUB BASE ALL MANHOLES TO BE FITTED WITH RECESSED COVERS
- PAVING TO BE 80mm thk CONCRETE BLOCK PAVERS, TYPE KEYBLOCK AS SUPPLIED BY PLASMOOK, COLOUR GRAY CHAMFERED EDGES, LAID IN 45 DEGREE HERRINGBONE PATTERN ON 30mm thk ZONE 2 SHARP SAND BED, ON 200mm thk DTP TYPE 1 SUB BASE
- DENOTES TACTILE PAVING
- xxxxx DENOTES DROPPED KERB
- DENOTES FENCING - REFER TO DRAWING A025/005/BR/04 FOR FENCE TYPE DETAILS

Rev.	Amendments	Date	By
------	------------	------	----

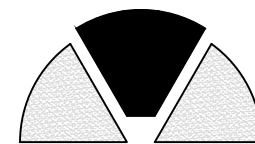

Keystone Design Associates Ltd.

Registered Office
261 Church Street
Blackpool
FY1 3PB
Tel No. 01253449040
Fax No. 01253752901
Email: info@keystonedesign.co.uk

PROJECT ADDRESS
LAND AT BILBERRY CLOSE AND ALBERT ROAD, WHITEFIELD, M45 8BL

PROJECT TITLE
RESIDENTIAL DEVELOPMENT

DRAWING TITLE
PROPOSED HARD LANDSCAPING

Client:	THOMPSONS	Scales @A1 1:50@A1
---------	-----------	-----------------------

Drawn By:	JG	Checked By:	DWH	Date:	06/02/25
-----------	----	-------------	-----	-------	----------

DRAWING No.	A025/005/BR/03	Revision	-
-------------	----------------	----------	---

This drawing & contents are the property of Keystone Design Assoc Ltd
unauthorized reproduction of the whole or any part there of infringes
copyright and may lead to prosecution of civil proceedings

H:\documents\Drawings\2025\Bilberry Close Land At

0 2 4 6 8 10 15
1:200 SCALE (m)