


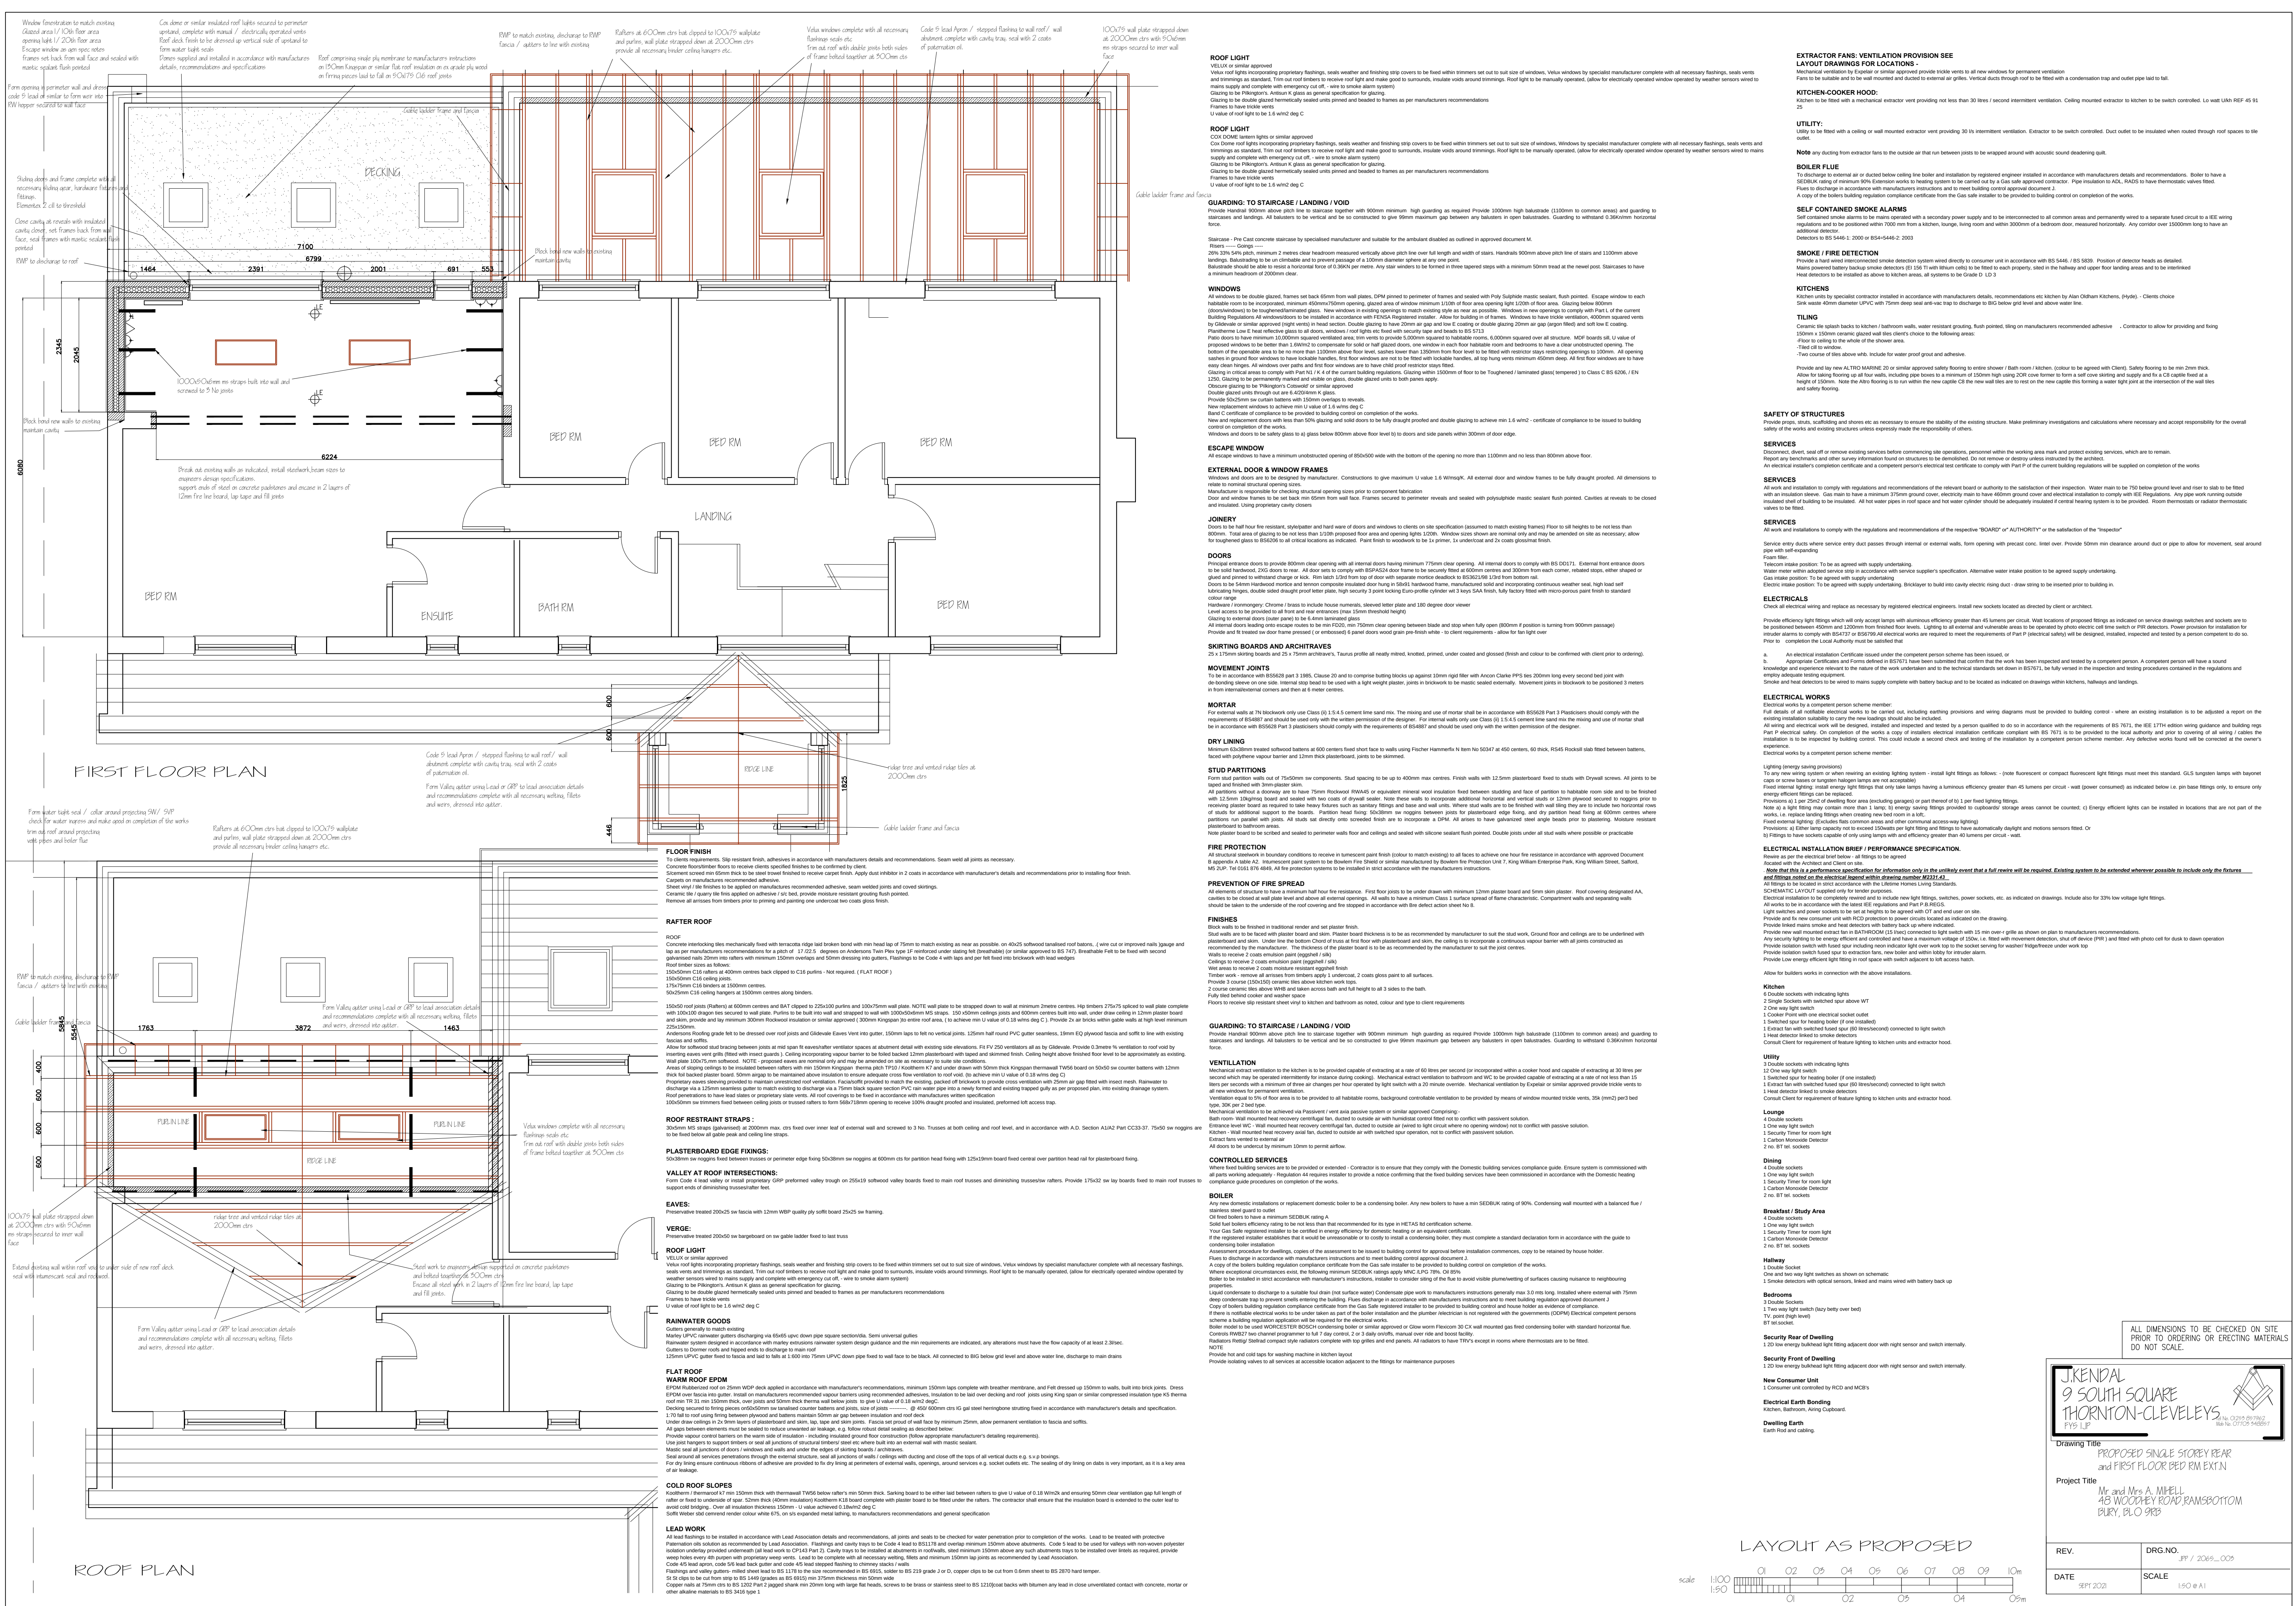

ALL DIMENSIONS TO BE CHECKED ON SITE PRIOR TO ORDERING OR ERECTING MATERIALS DO NOT SCALE.

**JKENAL 9 SOUTH SQUARE THORNTON-CLEVELEYS**

PROPOSED SINGLE STOREY REAR AND FIRST FLOOR BED RM EXT N


Drawing Title: PROPOSED SINGLE STOREY REAR AND FIRST FLOOR BED RM EXT N






LAYOUT AS PROPOSED

