


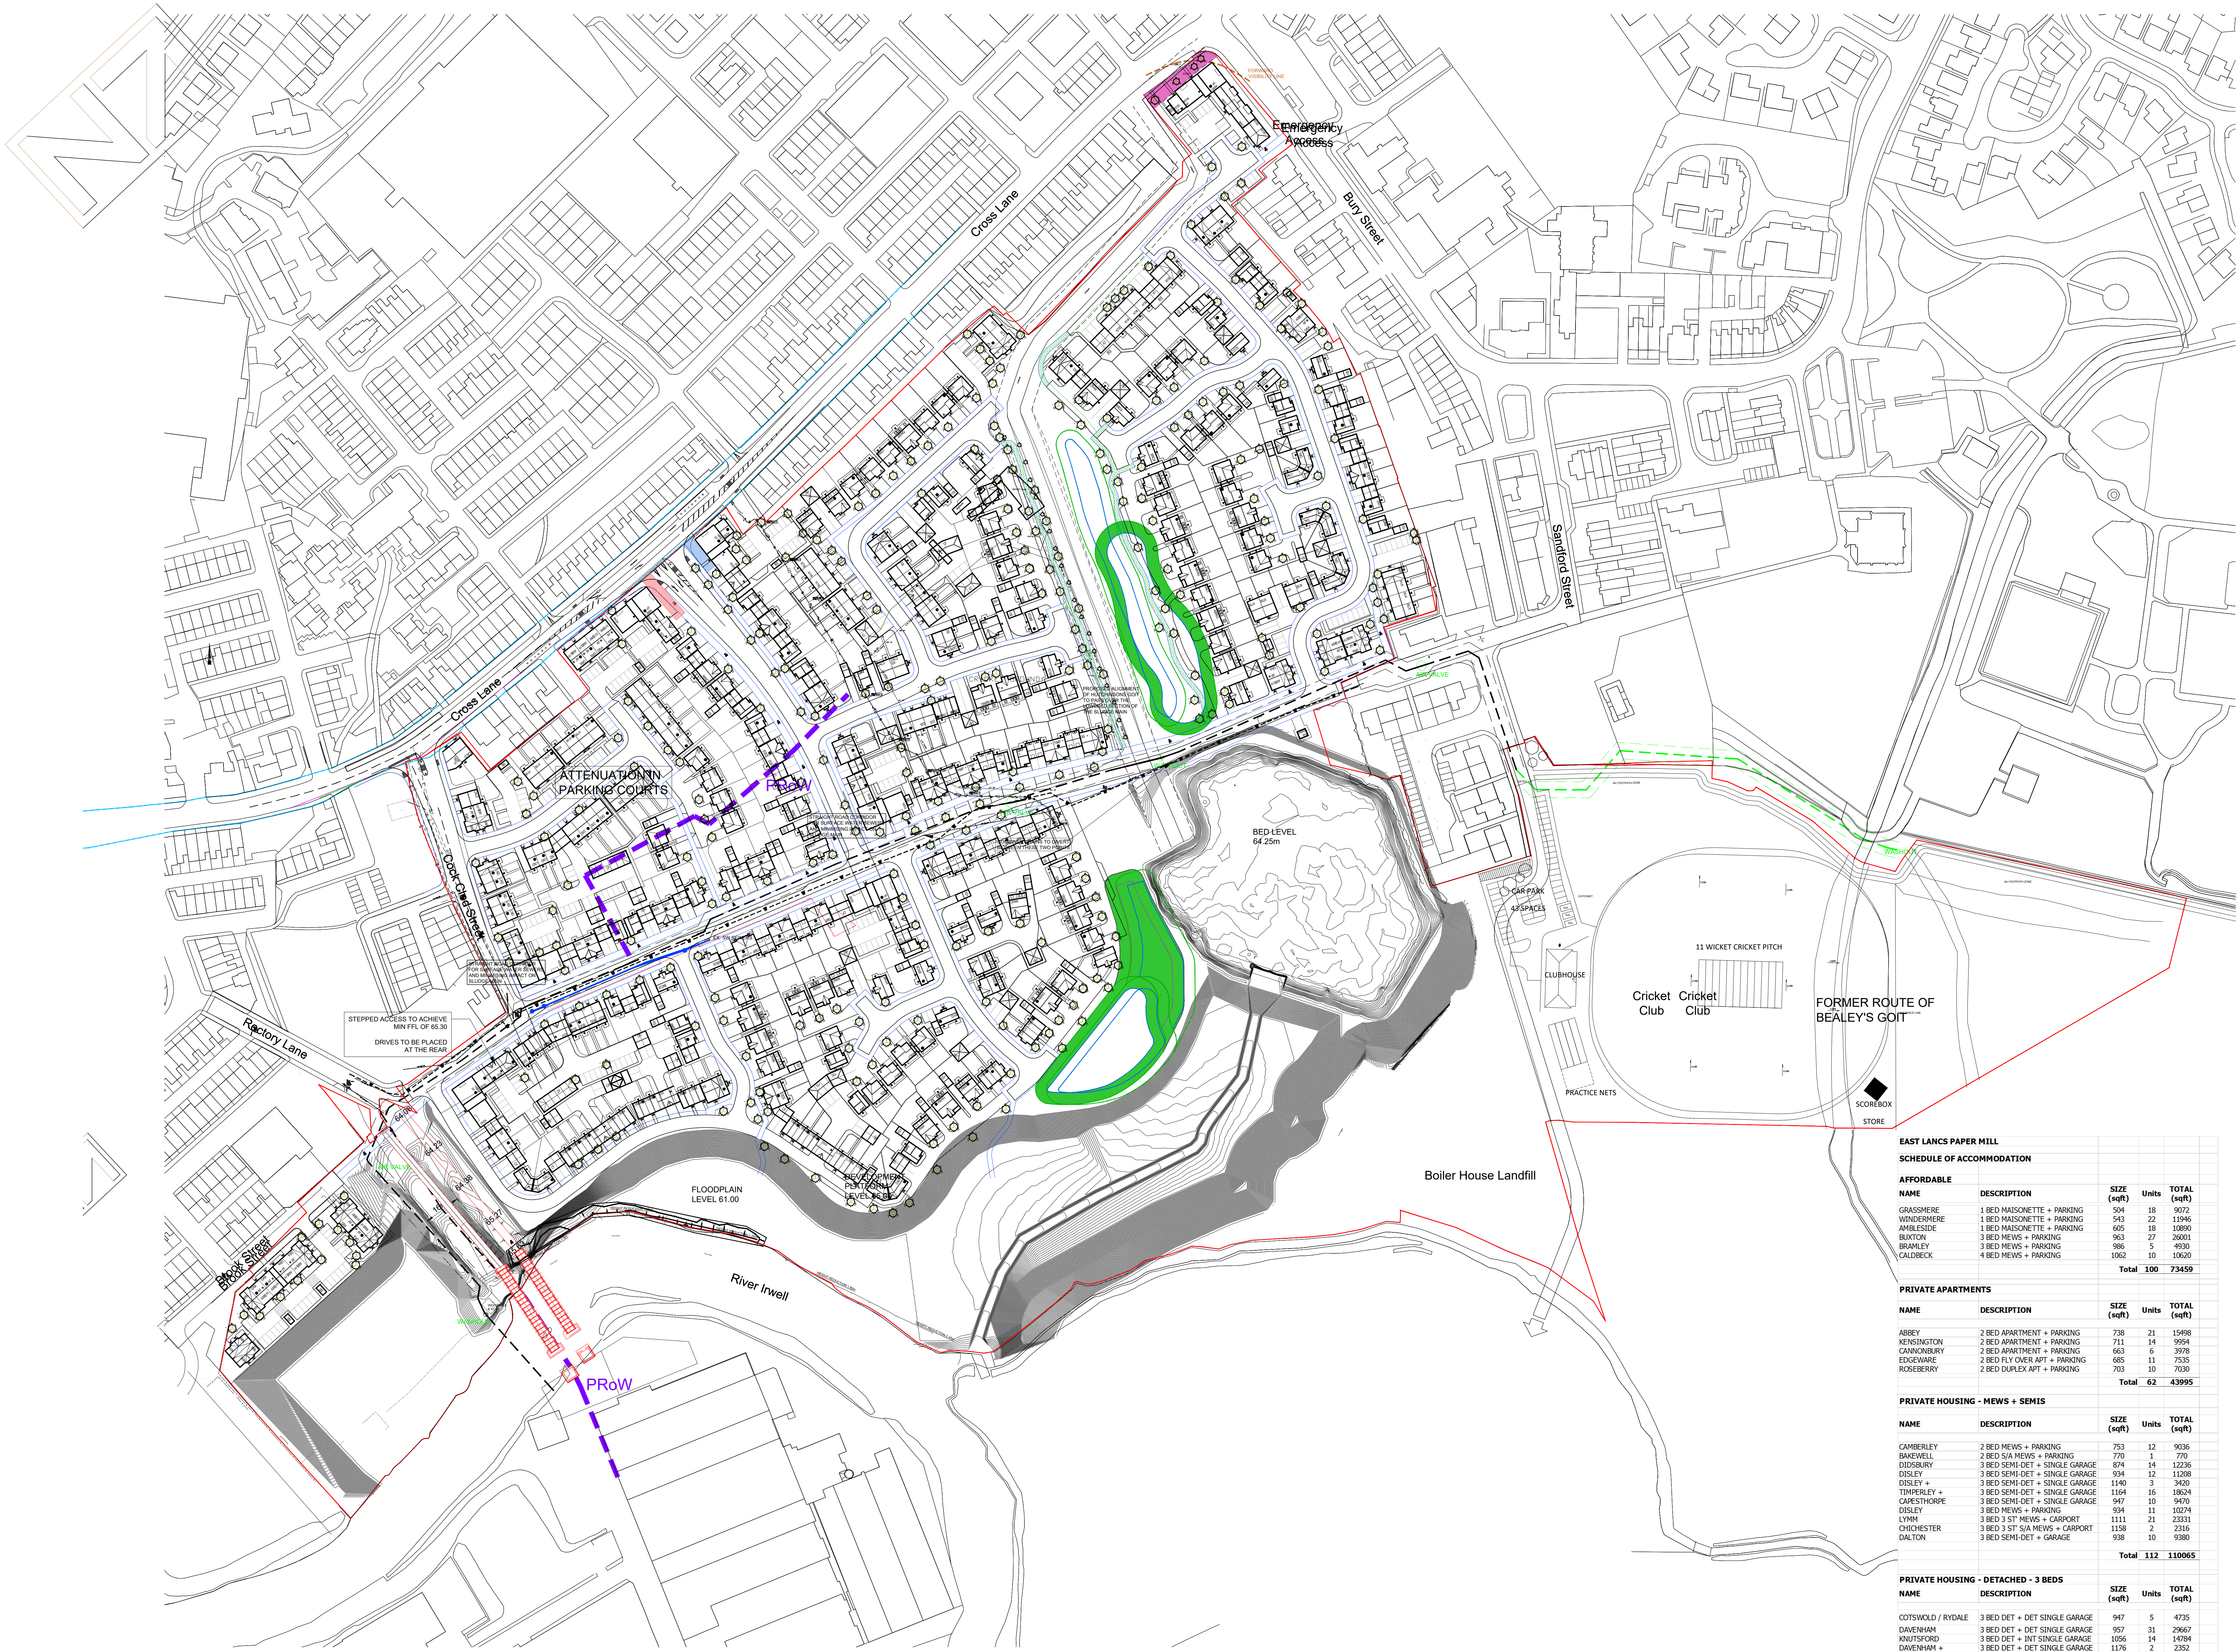

EAST LANCs PAPER MILL				
SCHEDULE OF ACCOMMODATION				
AFFORDABLE				
NAME	DESCRIPTION	SIZE (sqft)	Units	TOTAL (sqft)
GRASSMERE	1 BED MAISONETTE + PARKING	504	18	9072
WINDERMERE	1 BED MAISONETTE + PARKING	543	22	11946
AMBLESIDE	1 BED MAISONETTE + PARKING	605	18	10890
BLITON	3 BED MEWS + PARKING	963	27	26001
BRAMLEY	3 BED MEWS + PARKING	986	5	4930
CALDECK	4 BED MEWS + PARKING	1062	10	10620
Total		100	73459	
PRIVATE APARTMENTS				
NAME	DESCRIPTION	SIZE (sqft)	Units	TOTAL (sqft)
ABBEY	2 BED APARTMENT + PARKING	738	21	15498
KENSINGTON	2 BED APARTMENT + PARKING	711	14	9954
CANNONBURY	2 BED APARTMENT + PARKING	663	6	3978
EDGEWARE	2 BED FLY OVER APT + PARKING	685	11	7535
ROCKEBURY	2 BED DUPLEX APT + PARKING	703	10	7030
Total		62	43995	
PRIVATE HOUSING - MEWS + SEMIS				
NAME	DESCRIPTION	SIZE (sqft)	Units	TOTAL (sqft)
CAMBERLEY	2 BED MEWS + PARKING	753	12	9036
BAKEWELL	1 BED SIA MEWS + PARKING	770	1	770
DIDSBURY	3 BED SEMI-DET + SINGLE GARAGE	874	14	12236
DISLEY	3 BED SEMI-DET + SINGLE GARAGE	934	12	11208
DISLEY +	3 BED SEMI-DET + SINGLE GARAGE	1140	3	3420
TIMPERLEY	3 BED SEMI-DET + SINGLE GARAGE	1164	16	18624
CARESTHORPE	3 BED SEMI-DET + SINGLE GARAGE	947	10	9470
DISLEY	3 BED MEWS + PARKING	934	11	10274
LYNN	3 BED 3 ST MEWS + CARPORT	1111	21	23331
CHICHESTER	3 BED 3 ST SIA MEWS + CARPORT	1158	2	2316
DALTON	3 BED SEMI-DET + GARAGE	938	10	9380
Total		112	110065	
PRIVATE HOUSING - DETACHED - 3 BEDS				
NAME	DESCRIPTION	SIZE (sqft)	Units	TOTAL (sqft)
COTSWOLD / RYDALE	3 BED DET + DET SINGLE GARAGE	947	5	4735
DAVENHAM	3 BED DET + DET SINGLE GARAGE	957	31	29667
KNOTSFORD	3 BED DET + INT SINGLE GARAGE	1056	14	14784
DAVENHAM +	3 BED DET + DET SINGLE GARAGE	1176	2	2352
Total		52	51538	
PRIVATE HOUSING - DETACHED - 4 BEDS				
NAME	DESCRIPTION	SIZE (sqft)	Units	TOTAL (sqft)
BROXTON / BRERETON	4 BED DET + DET SINGLE GARAGE	1170	15	17550
MALHAM	4 BED DET + DET SINGLE GARAGE	1189	3	3567
ADLINGTON	4 BED DET + INT SINGLE GARAGE	1119	23	25737
CRANLEIGH	4 BED DET + DET SINGLE GARAGE	1338	17	23086
ADLINGTON	4 BED DET + INT SINGLE GARAGE	1407	16	22512
Total		74	92452	
Total		400	371509	

Morris Homes (North) Limited
Morland House
Altrincham Road
Wilmslow
Cheshire SK9 5NW
Tel: (01625) 544 444
Fax: (0845) 833 1845

EAST LANCs PAPER MILL
RADCLIFFE

PLANNING LAYOUT

date 19.07.22 draw checked scale 1:1000 @ A0 dwg no SK001/P/004 rev 4