


FLOOR AREAS			
LOCATION			
GROUND FLOOR	ft²	m²	%
TOTAL GROSS AREA	4434	412	100
TRADE COUNTER	265	24.7	5.9
TRADE PLUS COUNTER	135	12.6	3.0
UNISEX WC 1	38	3.6	0.8
UNISEX WC 2	22	2.1	0.5
STAFFROOM	133	12.4	3.0
LOBBY	66	6.2	1.5
WAREHOUSE	3775	350.4	85.3

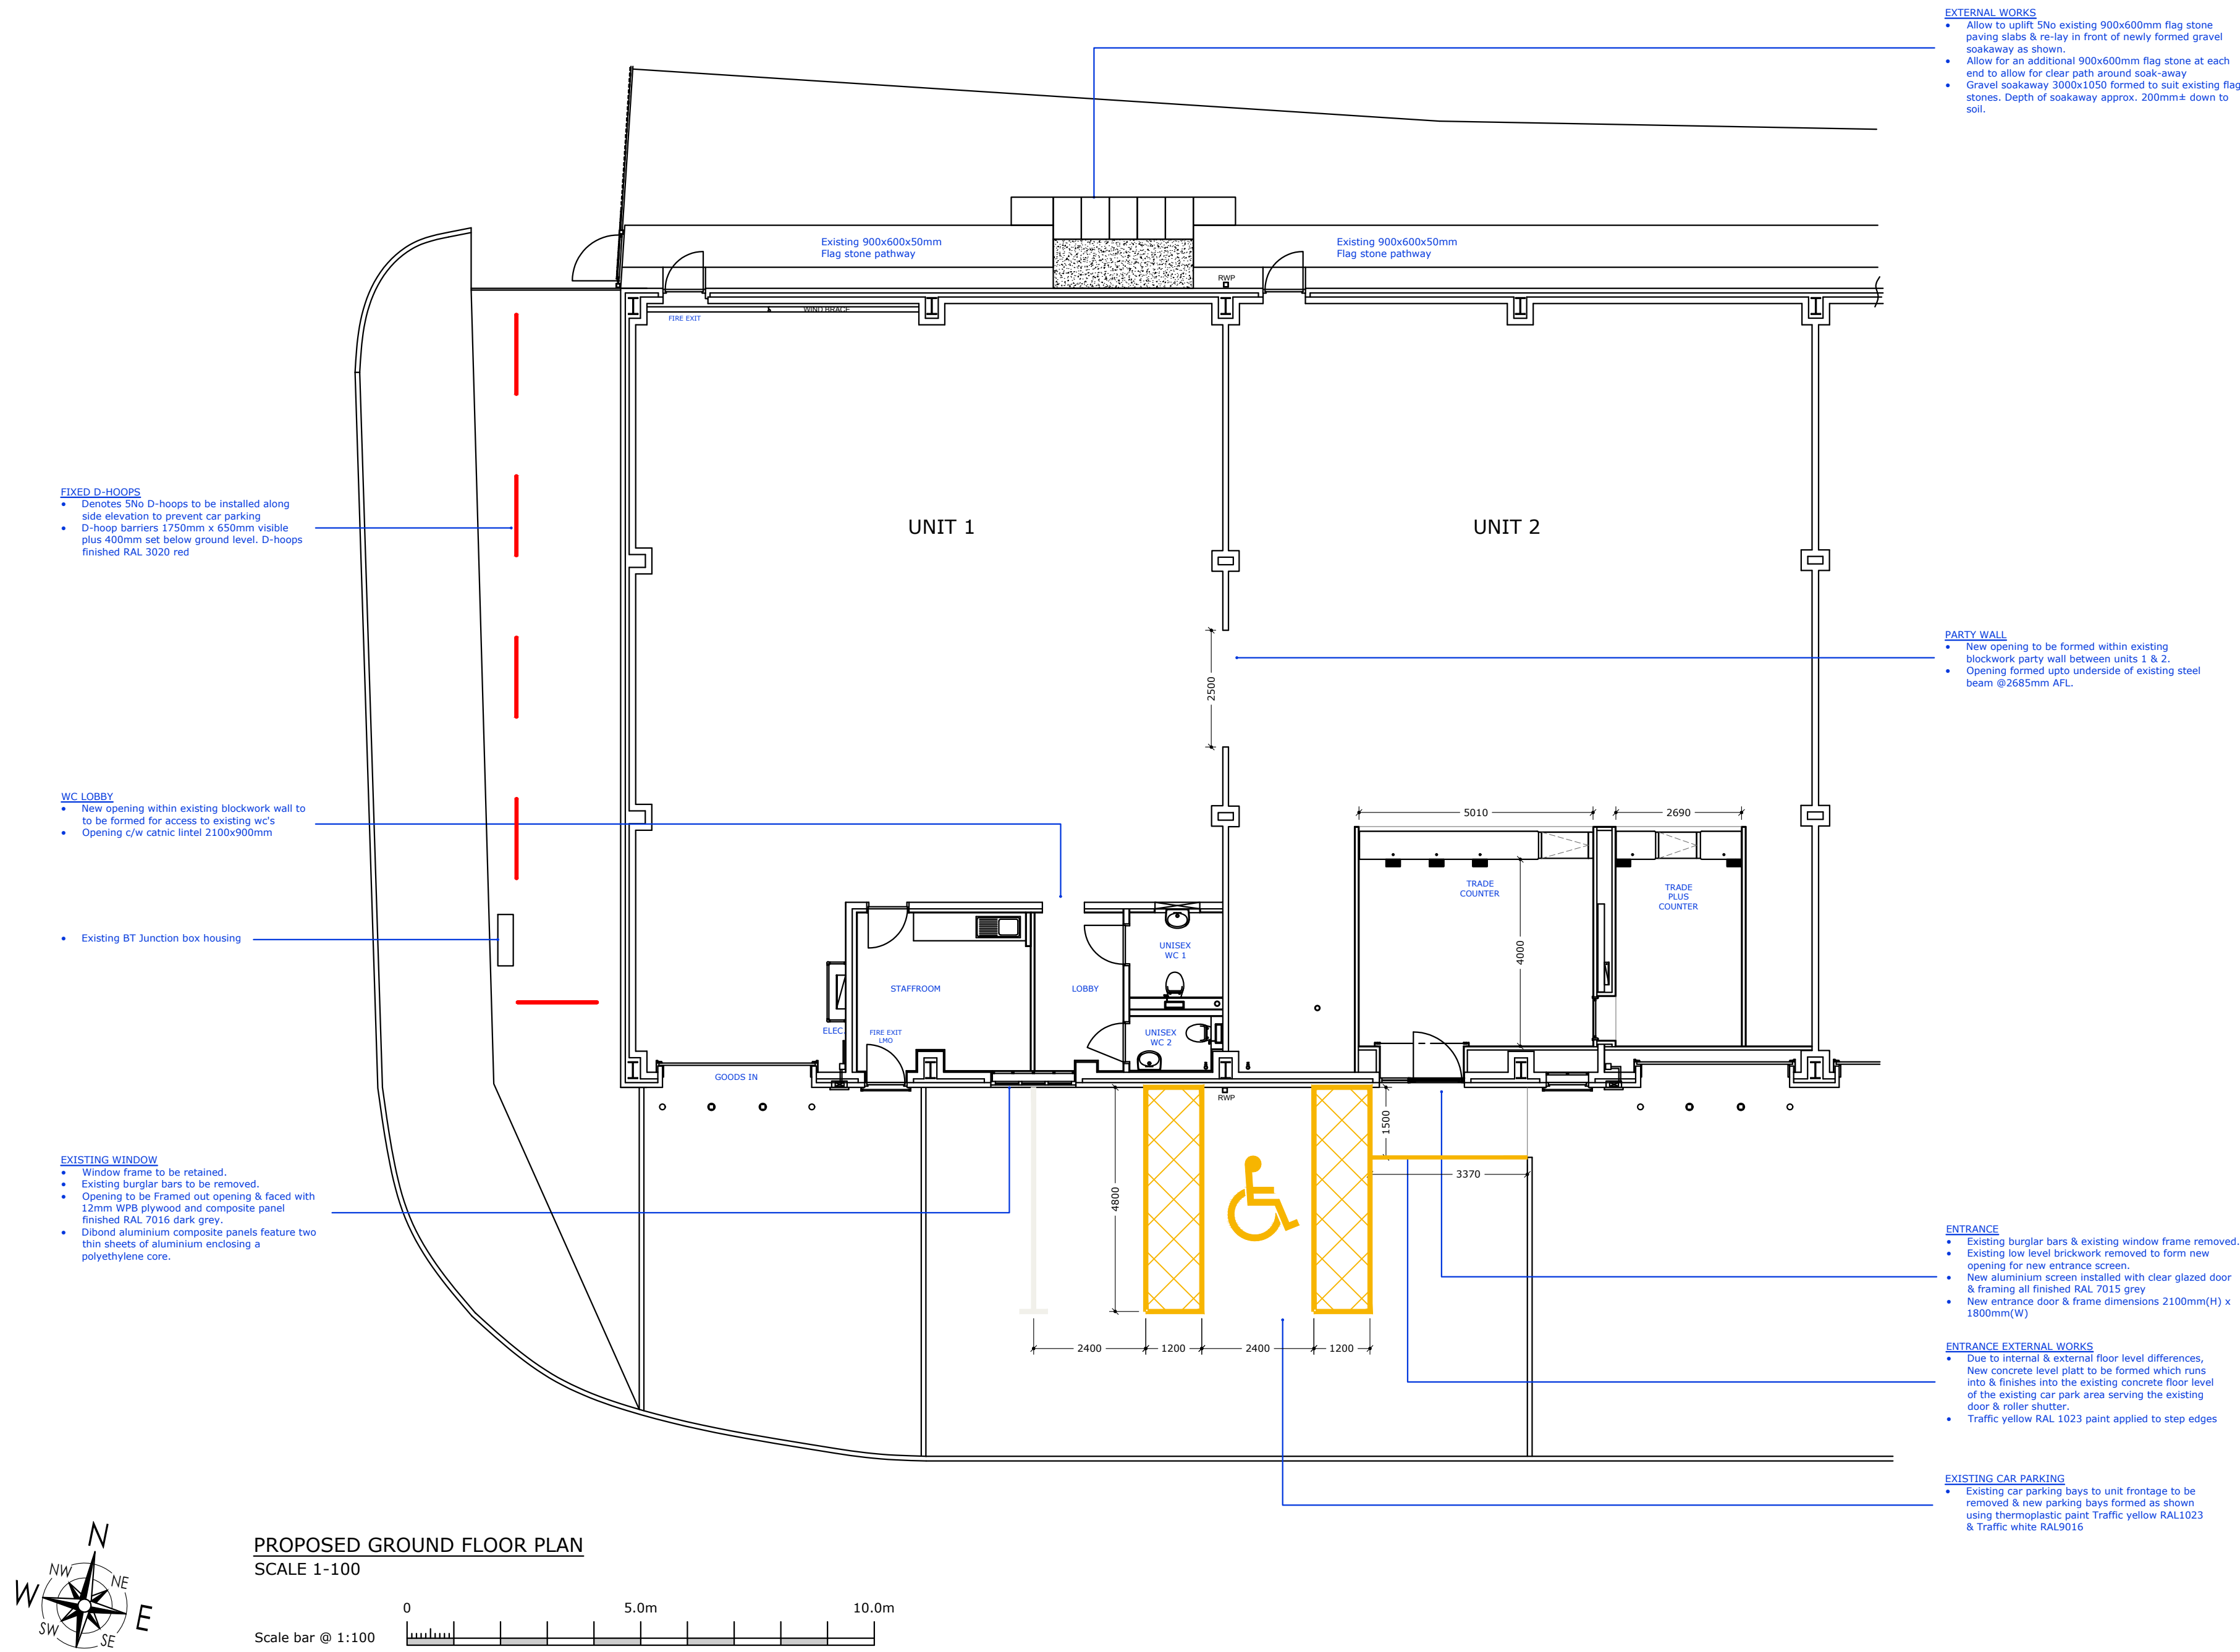

REV	DESCRIPTION	BY	DATE
Drawing Status:-			
PLANNING DRAWING			
Client:-			
			
Project:-			
TRADE COUNTER			
Address:-			
Units 1 & 2 Sedgely Park Trading Estate Prestwich M25 9WD			
Title:-			
PROPOSED PLAN LAYOUT			
DRAWING No.			
10715-103-03			
Date Created		Revision	
19/10/2023		-	
Drawn By	Checked By	Scale	Sheet Size
MPA	BIL	As Noted	A1

Please note: - No alterations may be made to the method of manufacture, materials specified & dimensions shown on this drawing without prior consultation with BIL cad dept. Any products specified on this drawing MUST be used in accordance with the manufacturers specification. Should any costs be incurred due to unconfirmed alterations the manufacturer may be liable.

