



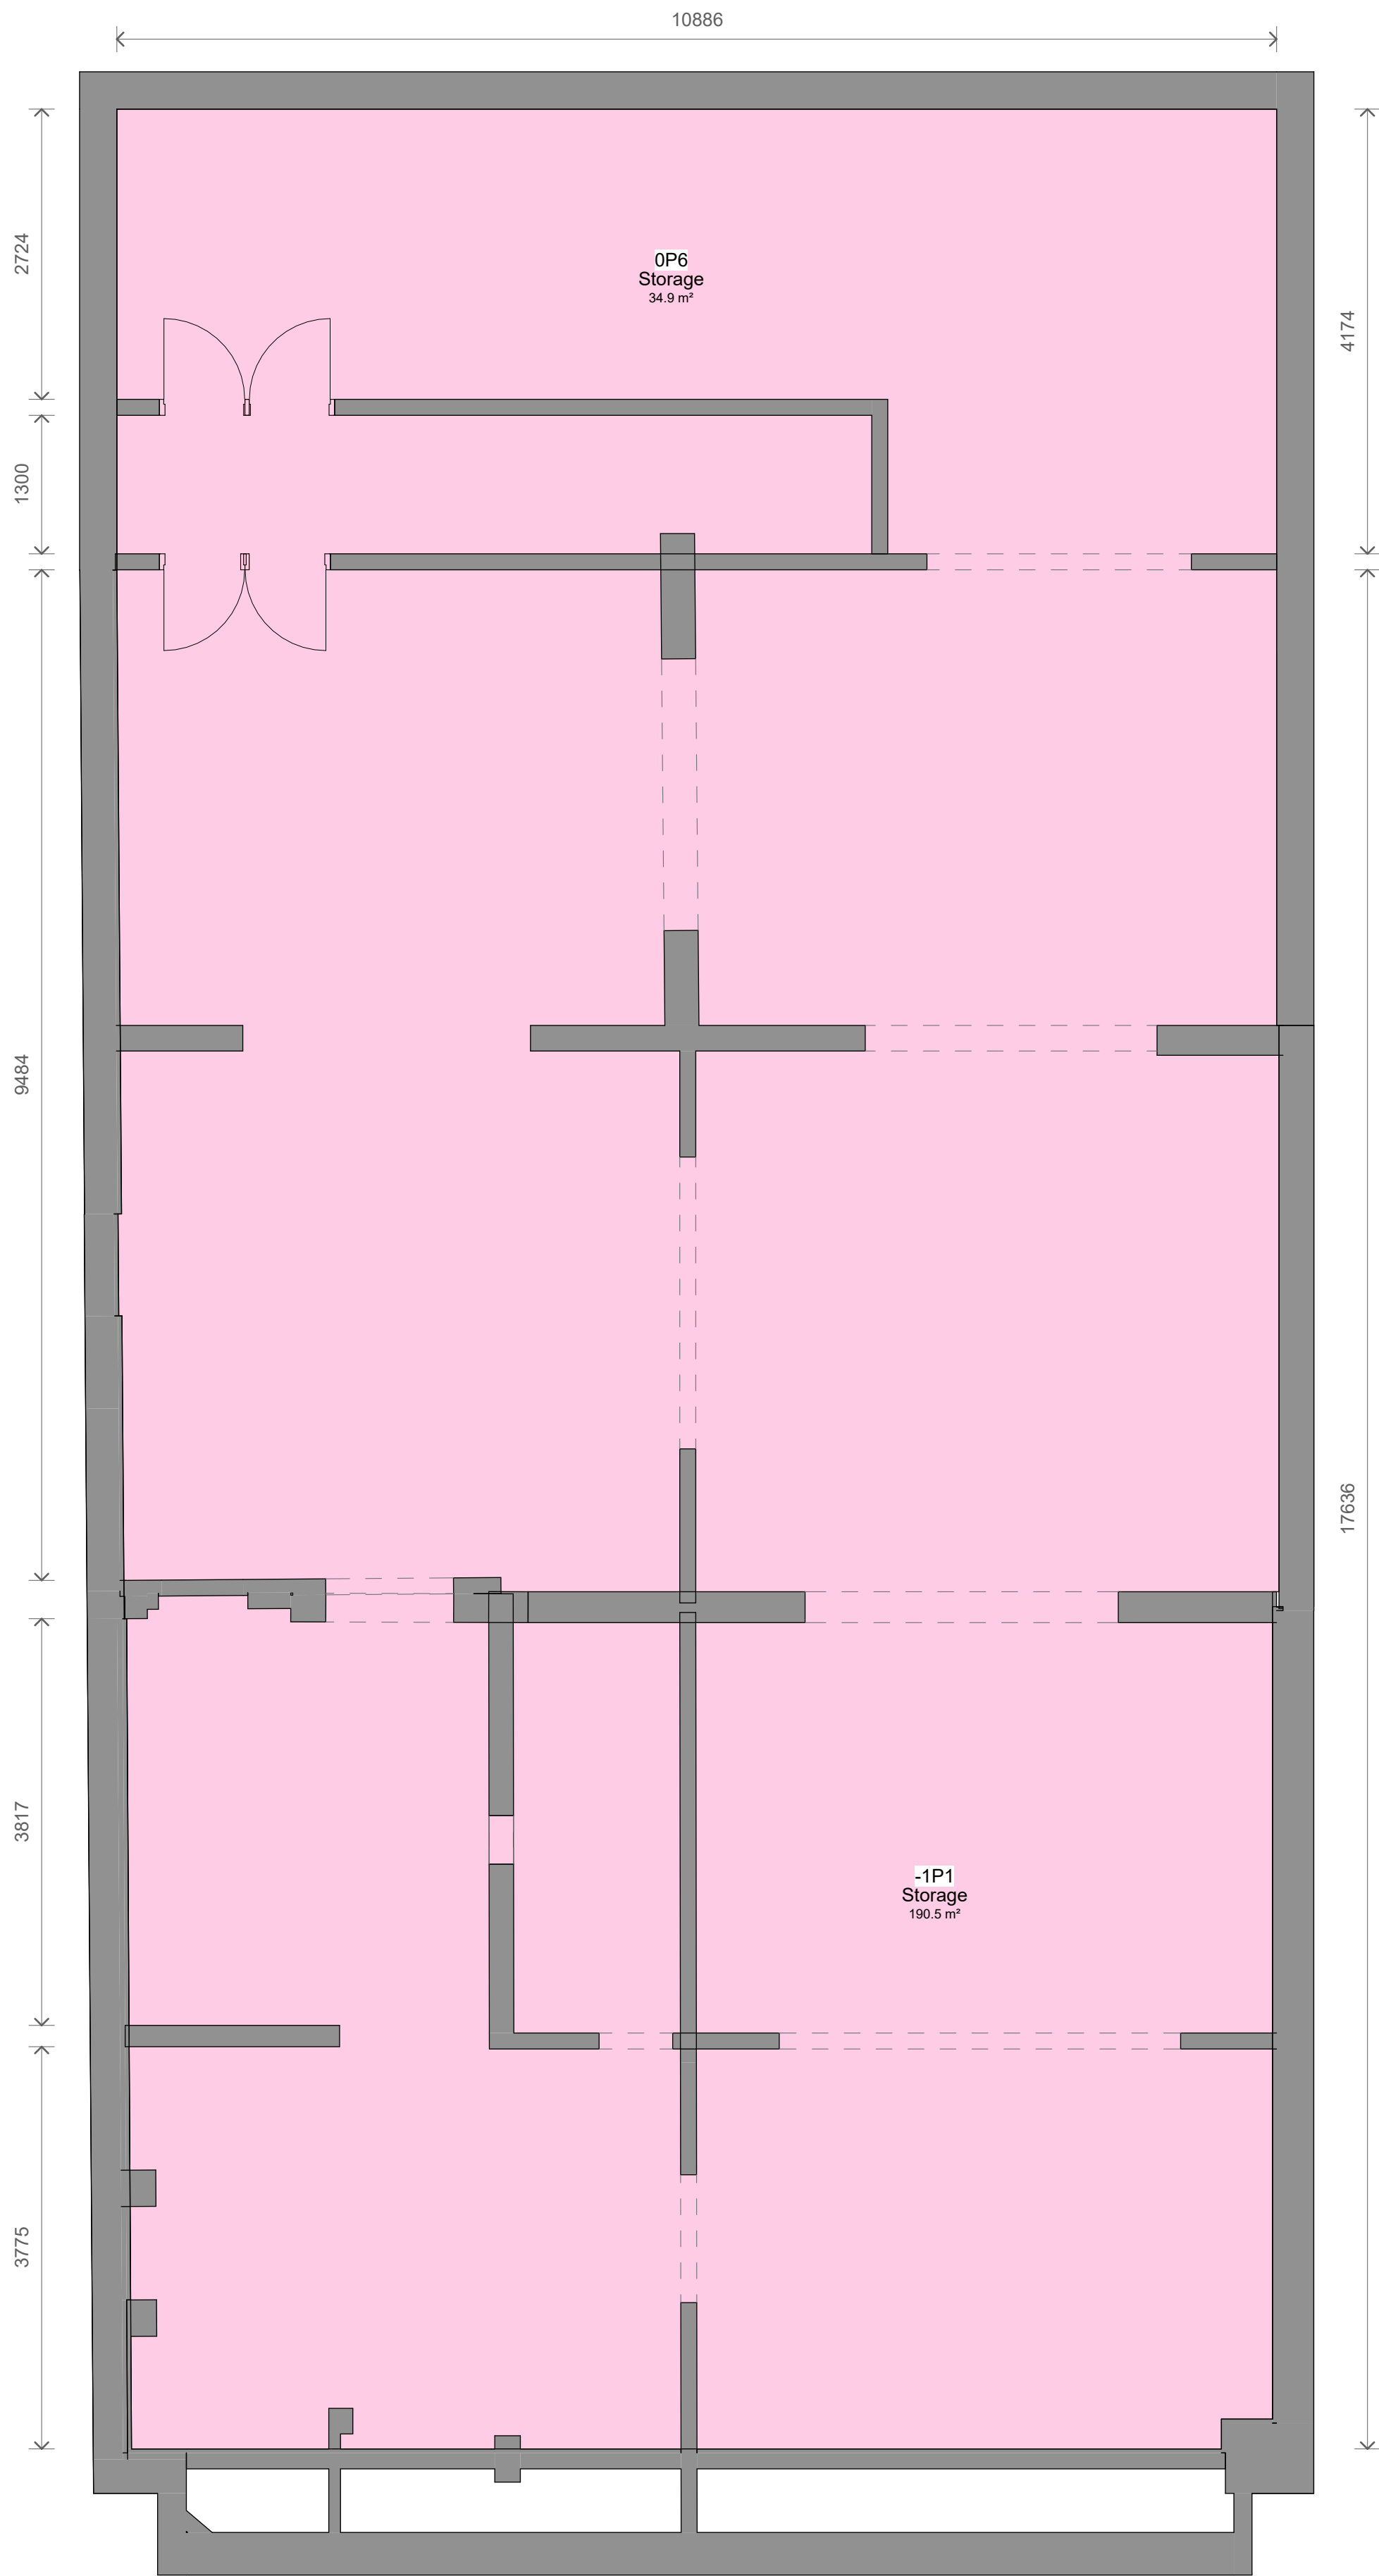

1 LEVEL B1 NEW - Proposed
1 : 50

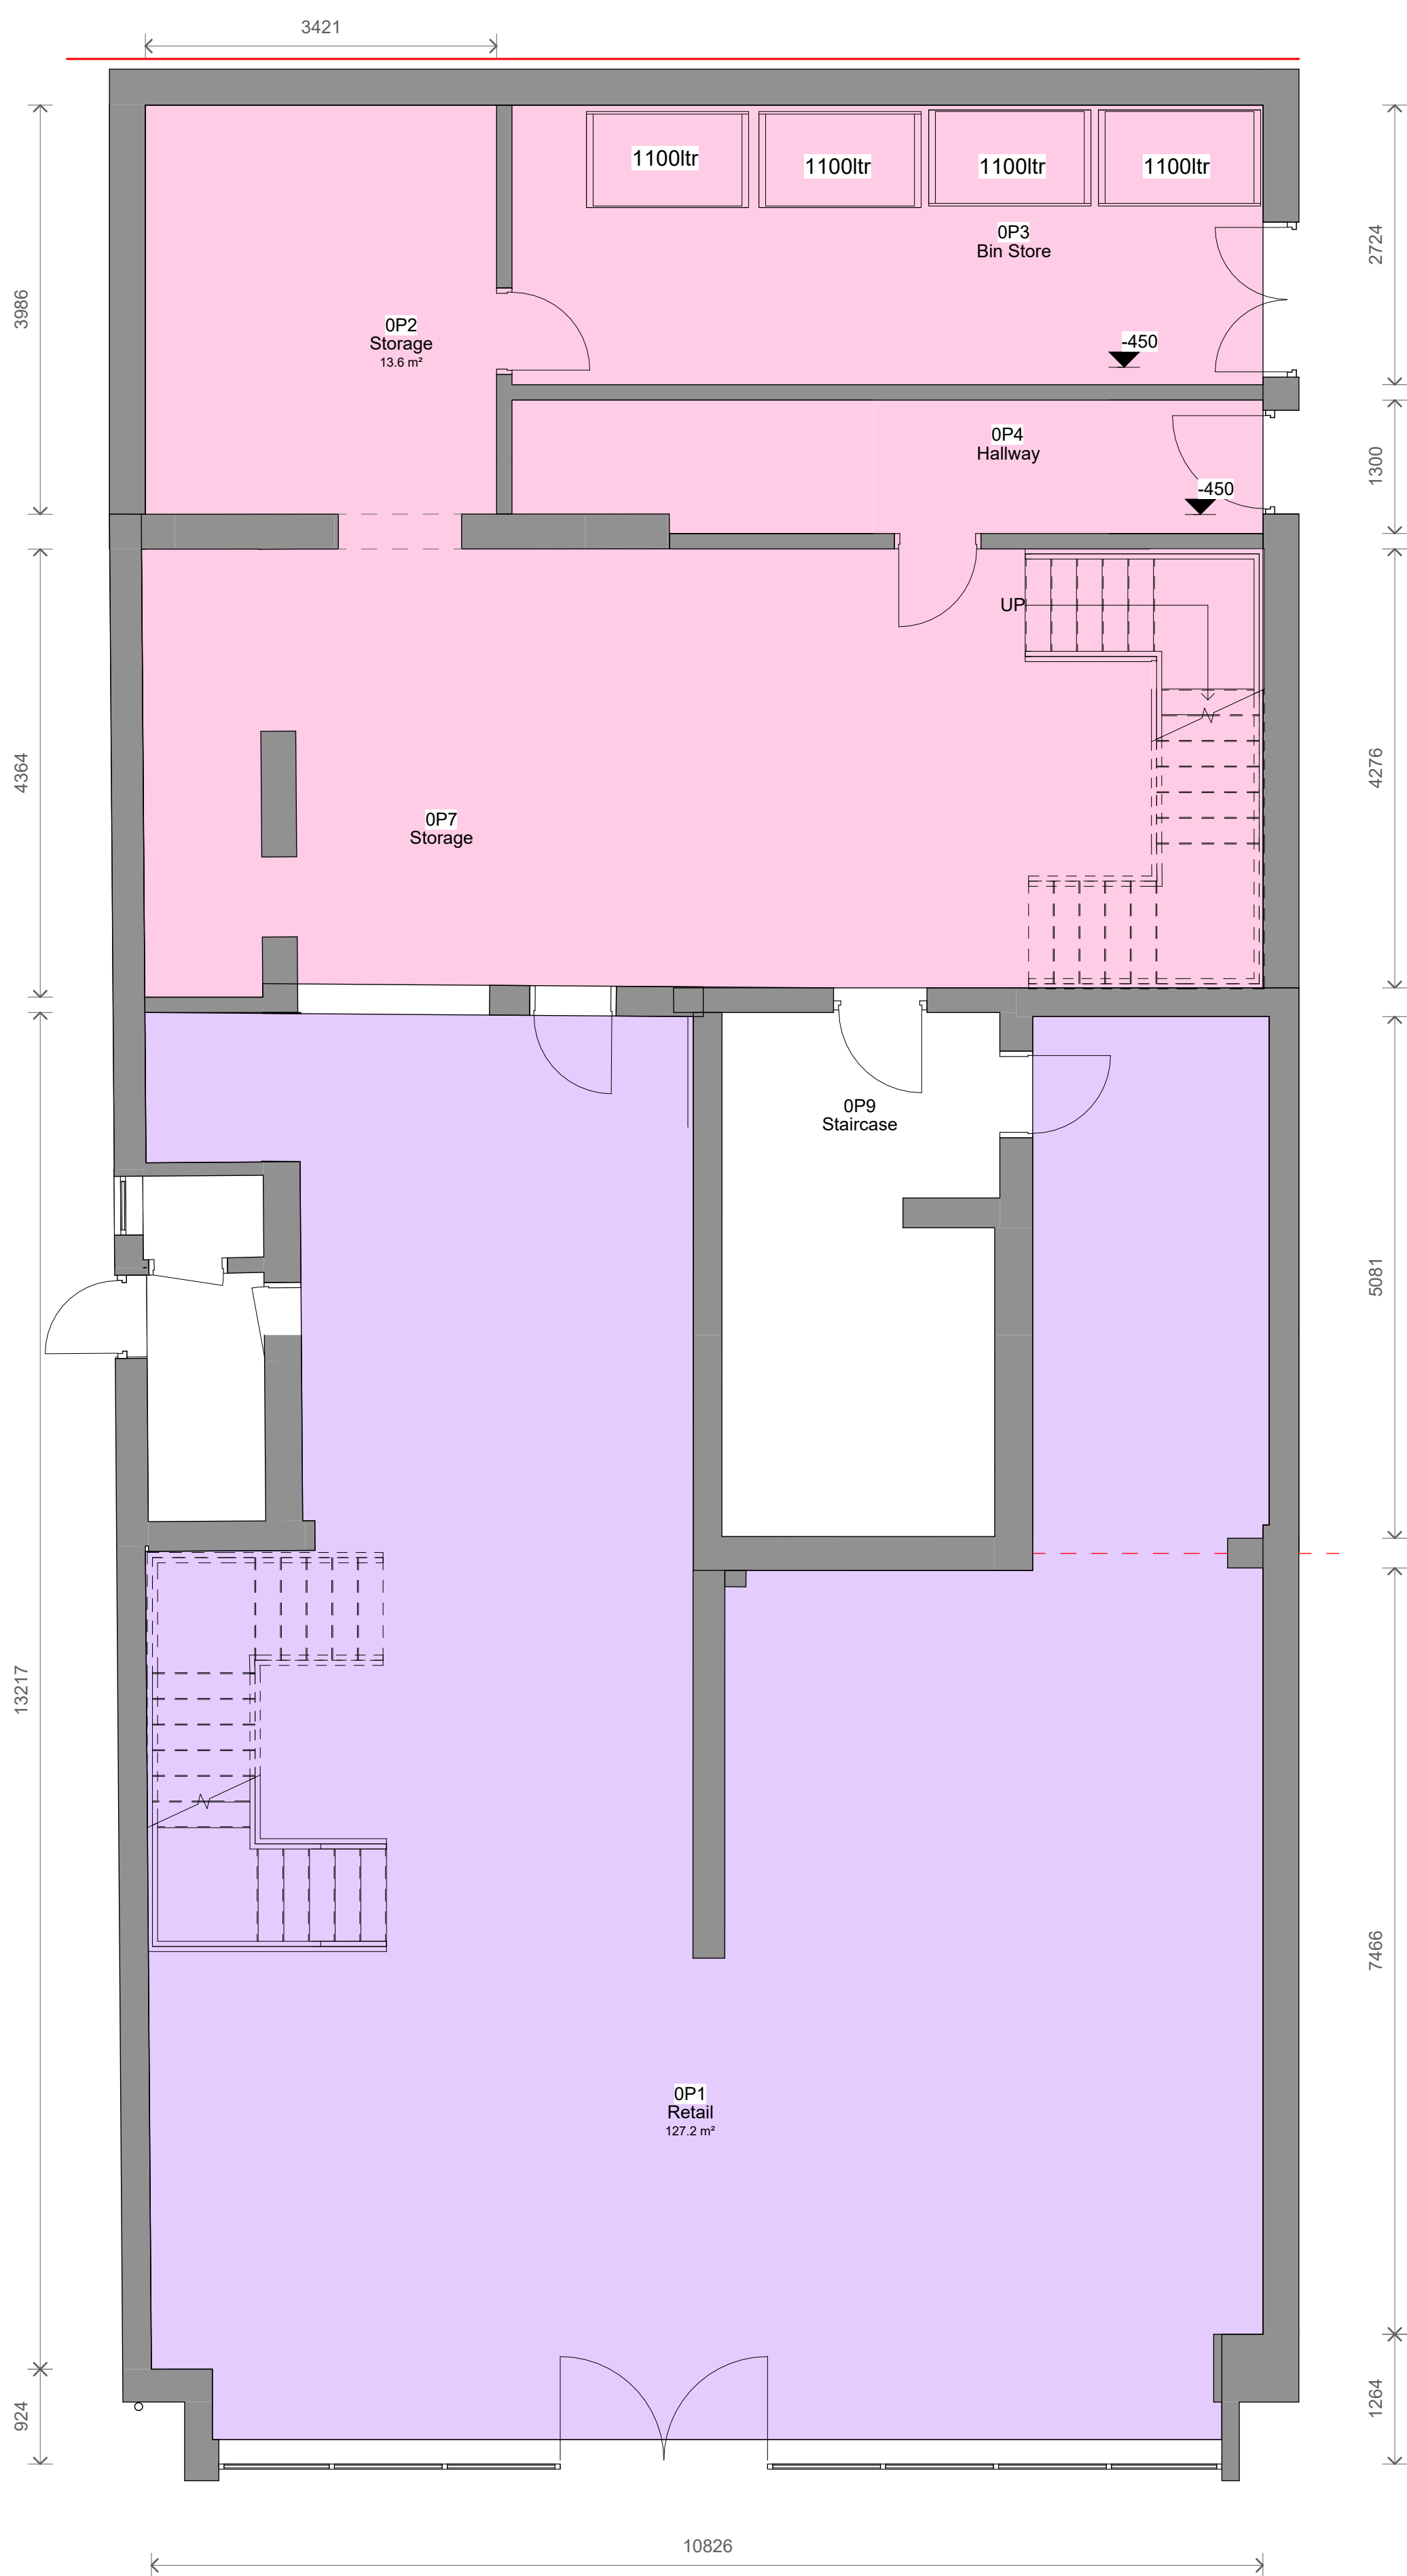

2 Level 0 - Proposed
1 : 50

Planning Granted


Application Number: 72404

Proposal:
Single storey rear extension; extension of
basement and change of fenestration to front
elevation

Date of Registration: 21/10/2025

Key

- Retail Shop - 126m²
- Retail Shop Storage - 356m²
- Retail Shop Offices - 33m²
- Retail Shop Staff Room - 20m²
- Management Office - 20m²

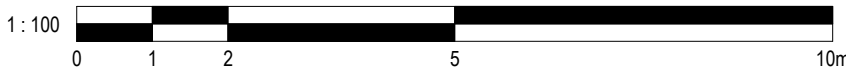

No.	Description	Date	Initial
-----	-------------	------	---------

PROJECT	2-4 Kings Road		
---------	----------------	--	--

TITLE	Proposed Plans		
-------	----------------	--	--

STATUS	DESIGN		
--------	--------	--	--

DRAWN BY	DATE	SCALE (@ A1)	
CB	17/03/2026	1 : 50	

PROJECT NUMBER	DRAWING NUMBER	REV
GSS24172.3	OP1	

GOLD SKETCH
S T U D I O S
www.goldsketch.co.uk info@goldsketch.co.uk 0161 792 9595

NOTES:
© COPYRIGHT - ALL RIGHTS RESERVED.
THIS DRAWING SHALL NOT BE REPRODUCED WITHOUT PRIOR WRITTEN CONSENT.
DRAWING TO BE USED FOR THE STATUS INDICATED ONLY.
ALL DIMENSIONS AND SETTING OUT SHALL BE CHECKED AND CONFIRMED ON SITE. ANY DISCREPANCIES TO BE REPORTED TO THE
LEGISLATION RELEVANT CODES OF PRACTICE AND BRITISH STANDARDS. ALL DIMENSIONS ON THIS DRAWING ARE IN MILLIMETRES UNLESS
OTHERWISE STATED.