


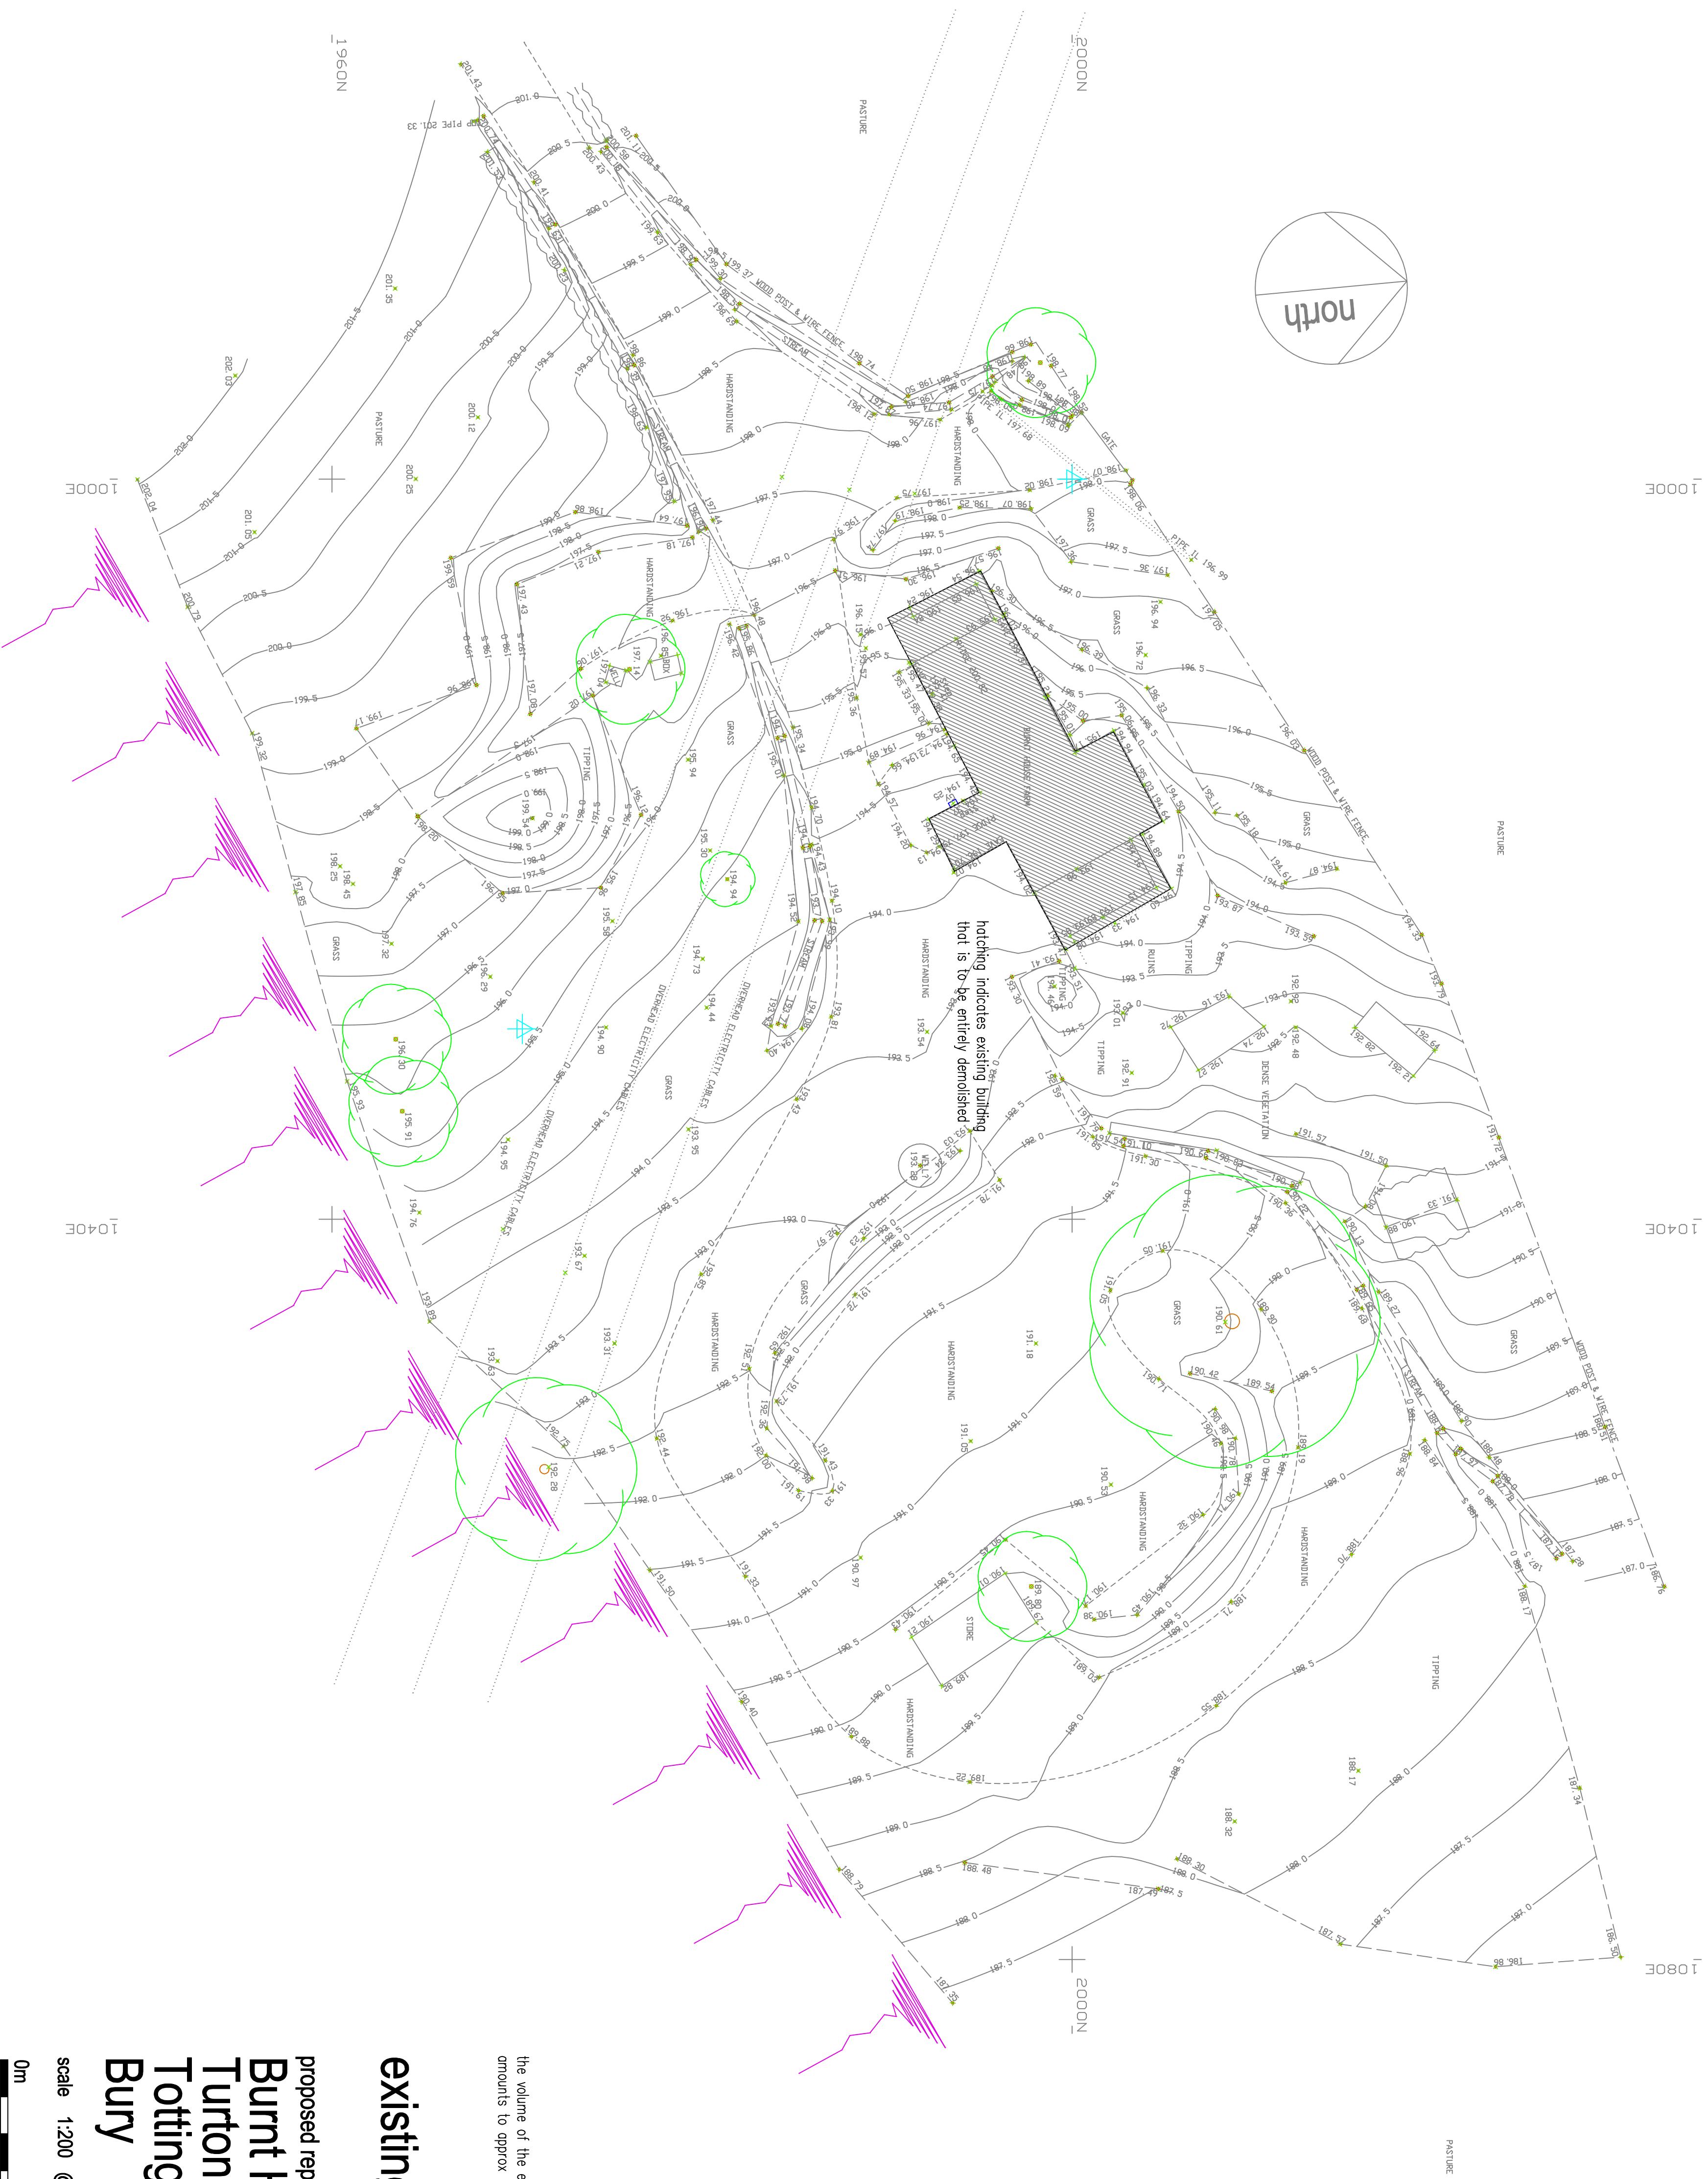

the volume of the existing building amounts to approx 390m3

existing

proposed replacement farmhouse at
Burnt House Farm
Turton Road
Tottington
Bury

scale 1:200 @ A1

0m 20m
linear scale 1:200 @ A1

drawing number LC-09-03-20-A

Rae Cornell Associates Building Design and Planning Consultants
214 Burnley Road Bacup Lancashire
01706 873000