


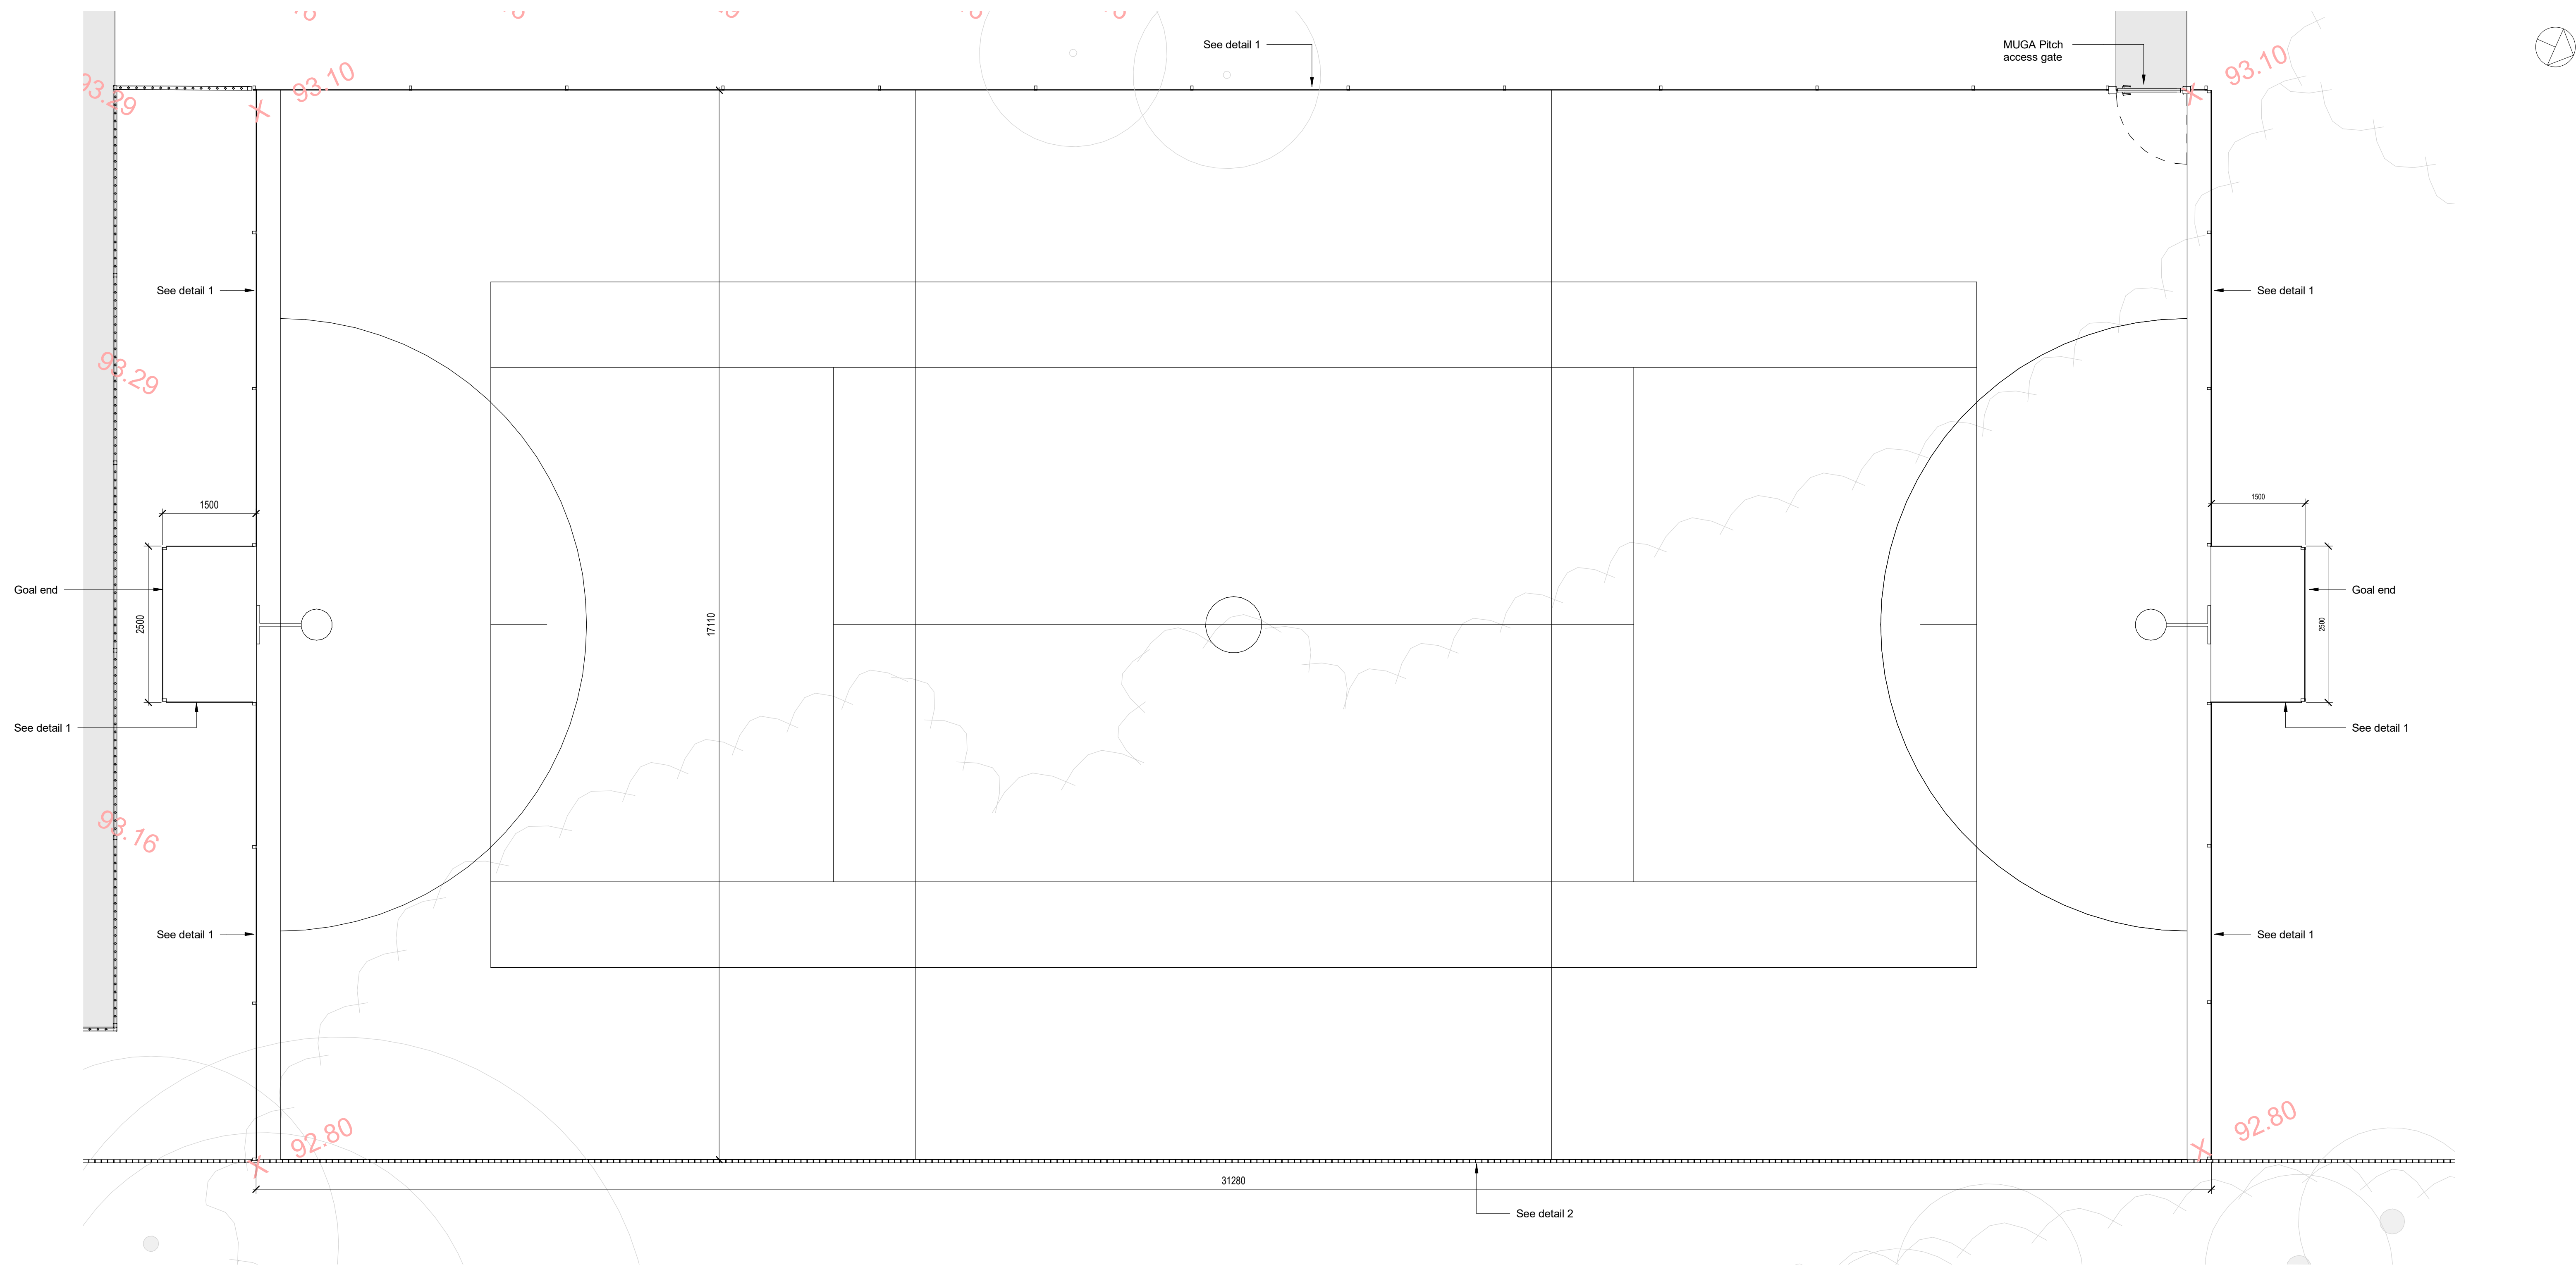


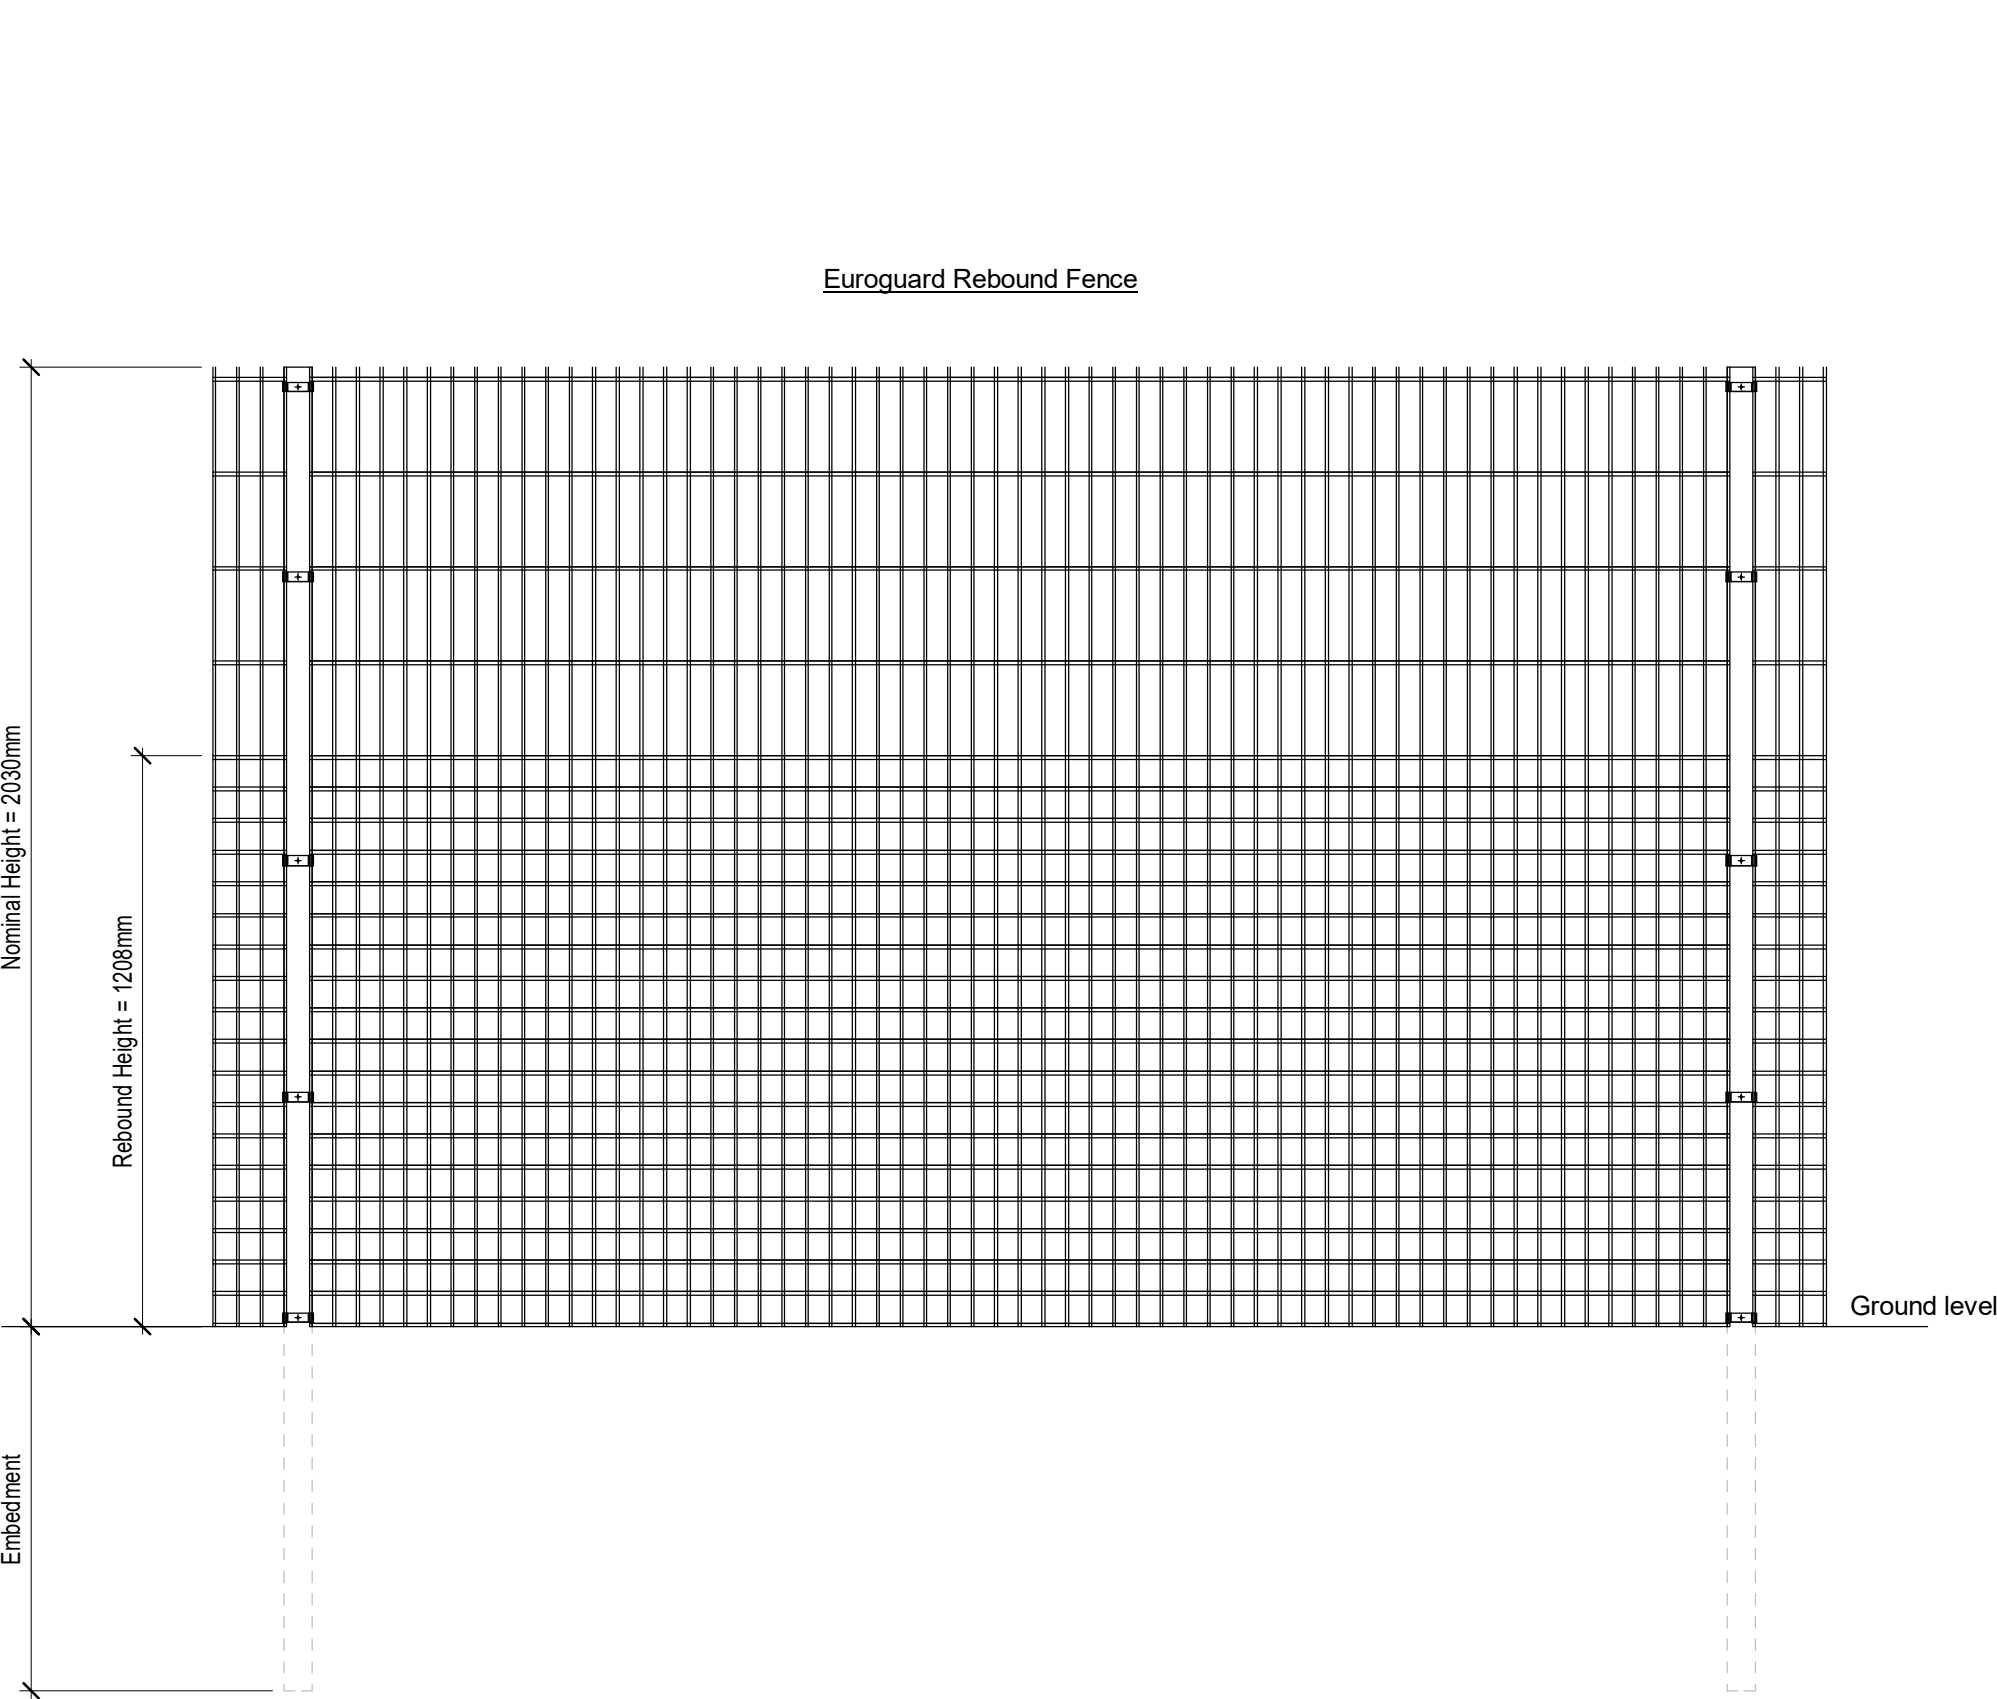

A. MUGA Pitch Layout

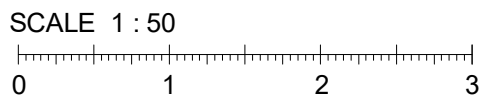

1. Detail 1 - MUGA Pitch rebound fence

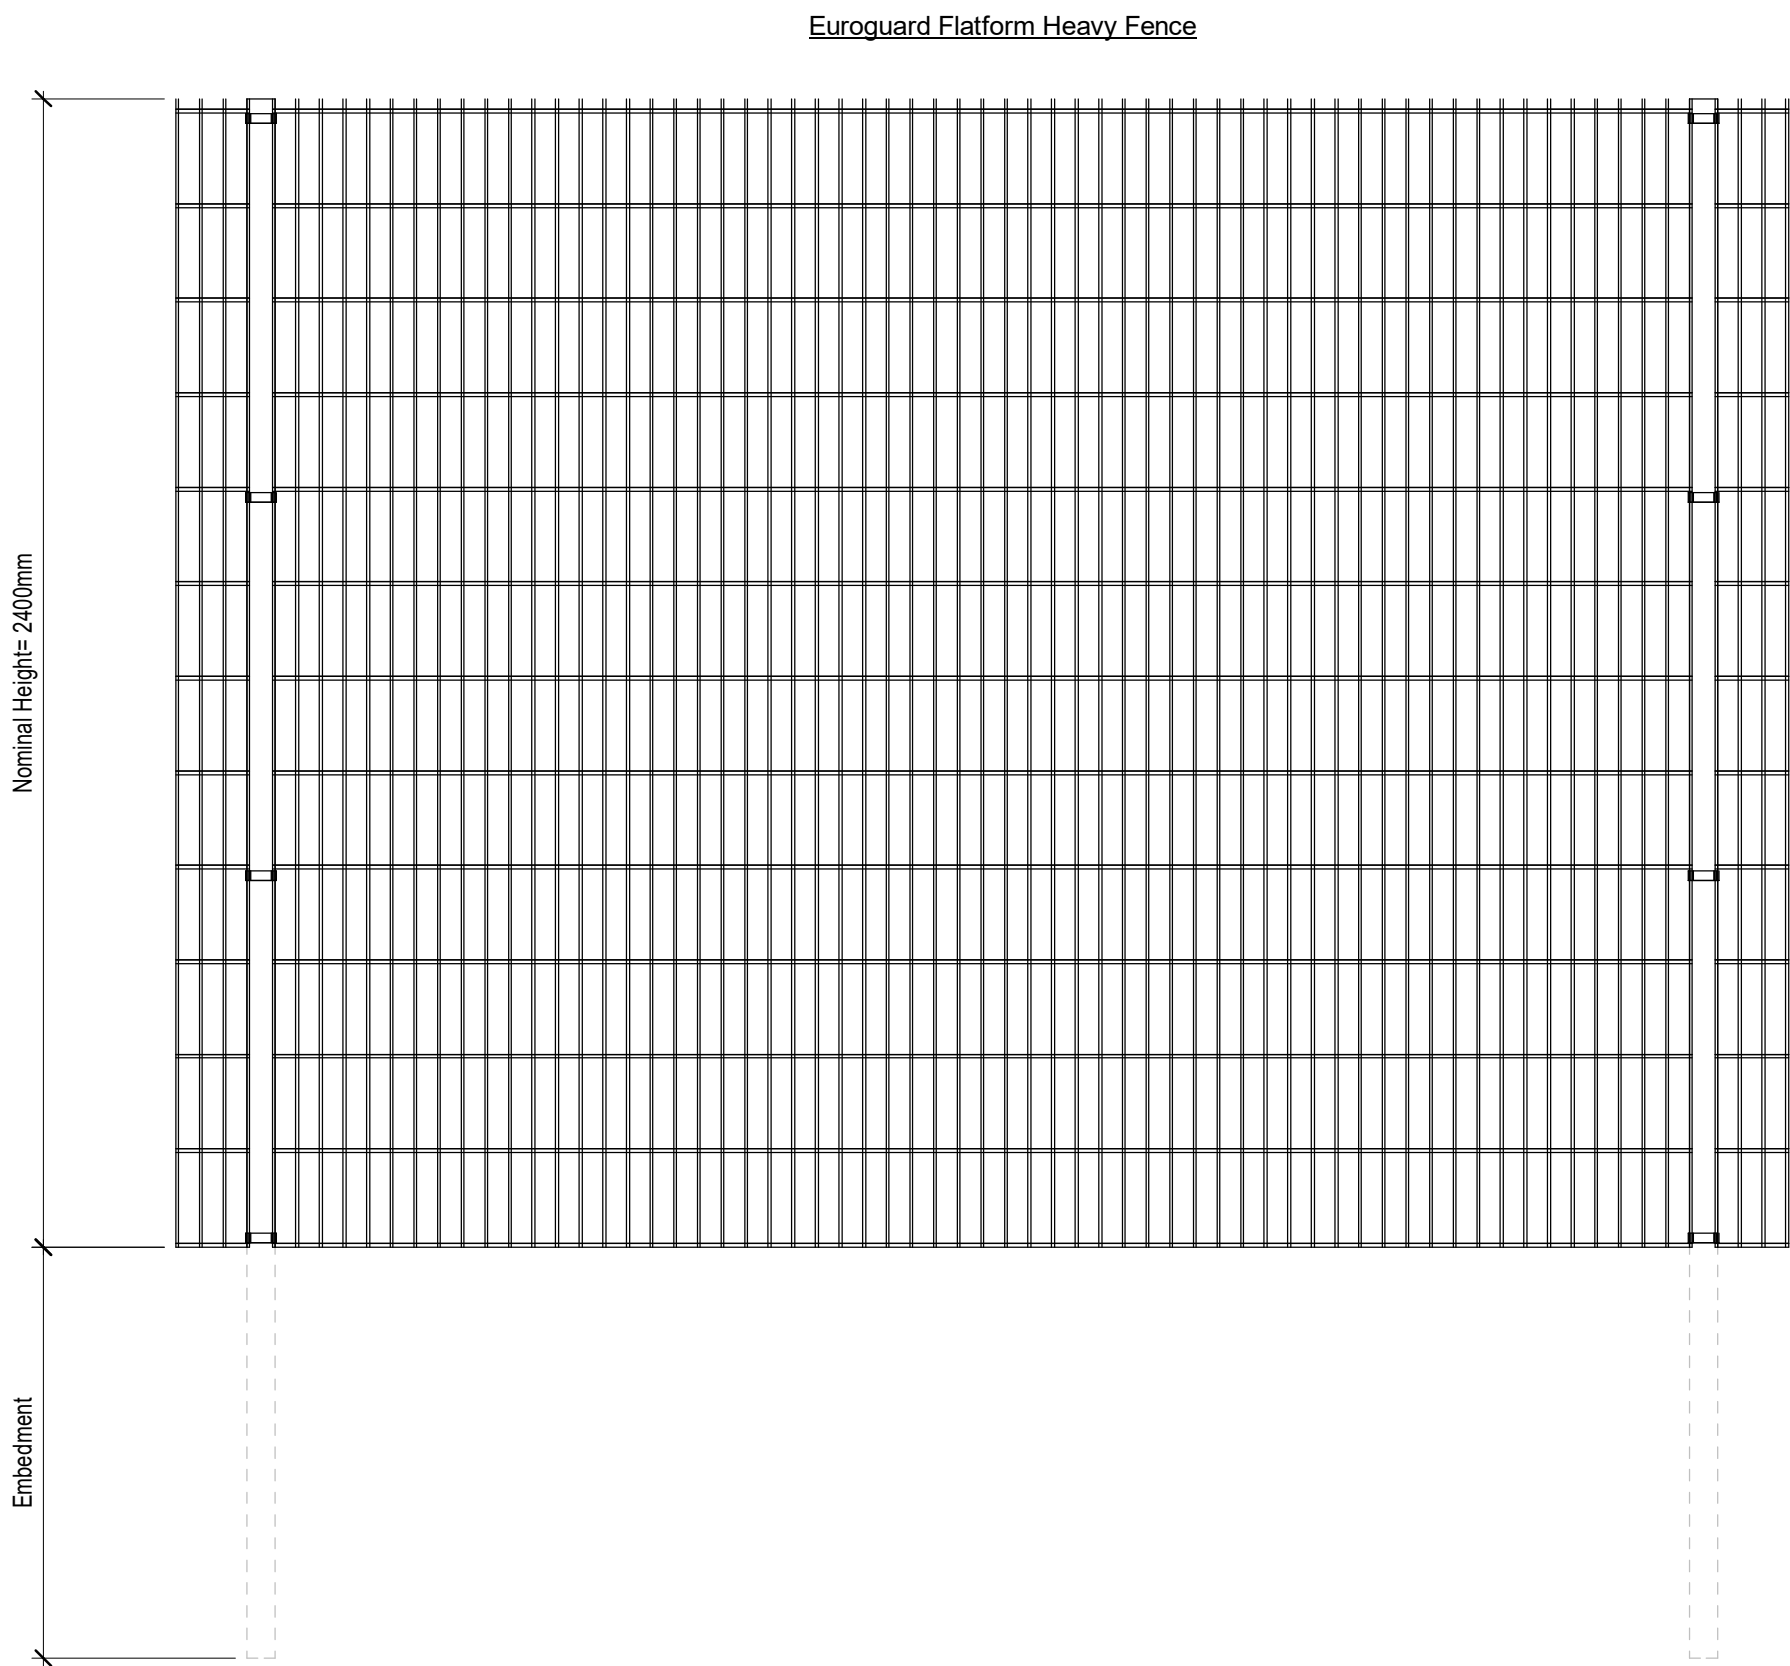

2. Detail 2 - Outer and Inner boundary fencing

Rev	Description	Date	Dr	App
original		date issued	by	ty
CS		27/02/2023	JW	



AHR Architects Ltd
5th Floor
55 Princess Street
Manchester
M2 4EW
United Kingdom

T +44(0)161 8287800
E manchester@ahr.co.uk
www.ahr.co.uk

client name	Bury Council
project	Spring Lane PRU
drawing	MUGA Pitch Layout
computer file	C:\Users\manchester\Documents\2022\00385-000-Spring Lane Step 1
plot date	
project number	2022.00385.000
scale	As indicated @A0
drawing number	SH-21-P-004
rev	
issue status	
This drawing is to be read in conjunction with all related drawings. All dimensions must be checked and verified on site before commencing any work or producing shop drawings. The originator should be notified immediately of any discrepancy. This drawing is copyright and remains the property of AHR.	