


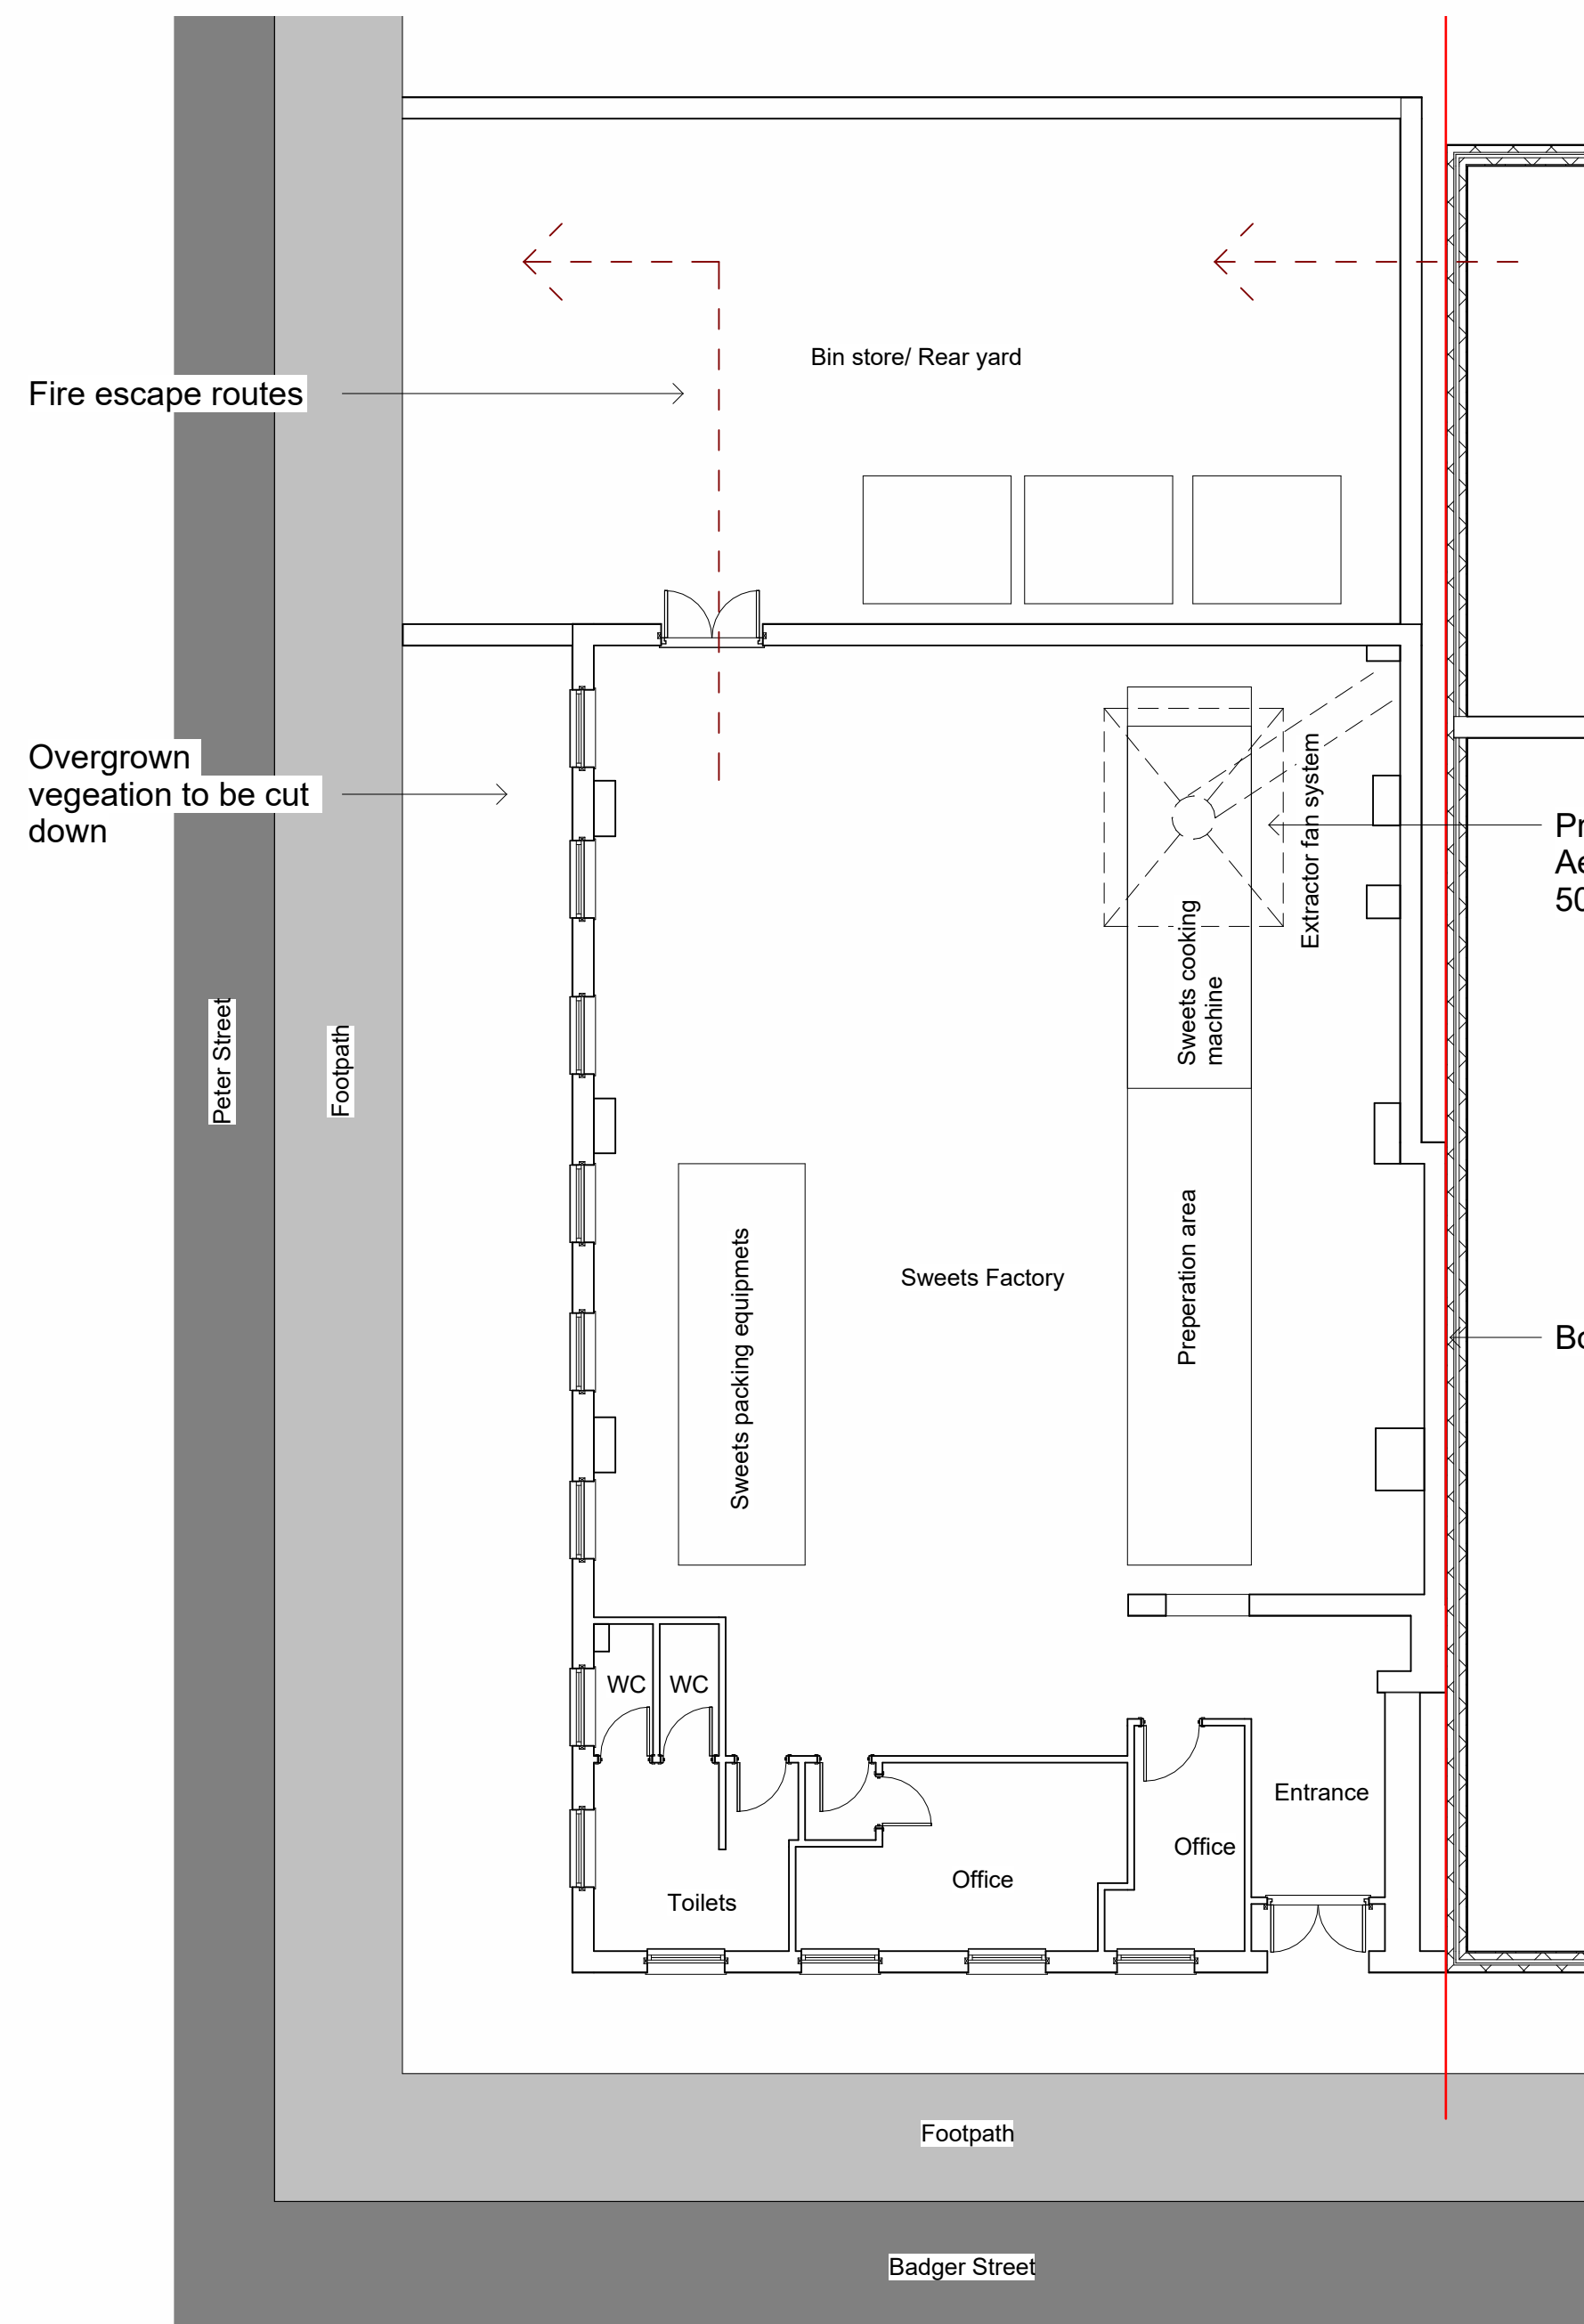

Proposed GF Plan
1 : 100

Existing sign frontage to be removed

No changes to external elevations of buildings that would cause any detrimental effects of the surrounding environments (ie- residential properties nearby)

Proposed Flaktwood JM Aerofoil 50JM/20/4/6/32 unit 500mm diameter.

Boundry line


Proposed Flaktwood JM Aerofoil 50JM/20/4/6/32 unit 500mm diameter.

Rear yard to be made good and used as a bin storage area/ fire escape assembly point for the building occupiers and neighbouring dwelling

Existing timber fencing to be replaced with new




Proposed Front Elevation (North)
1 : 100

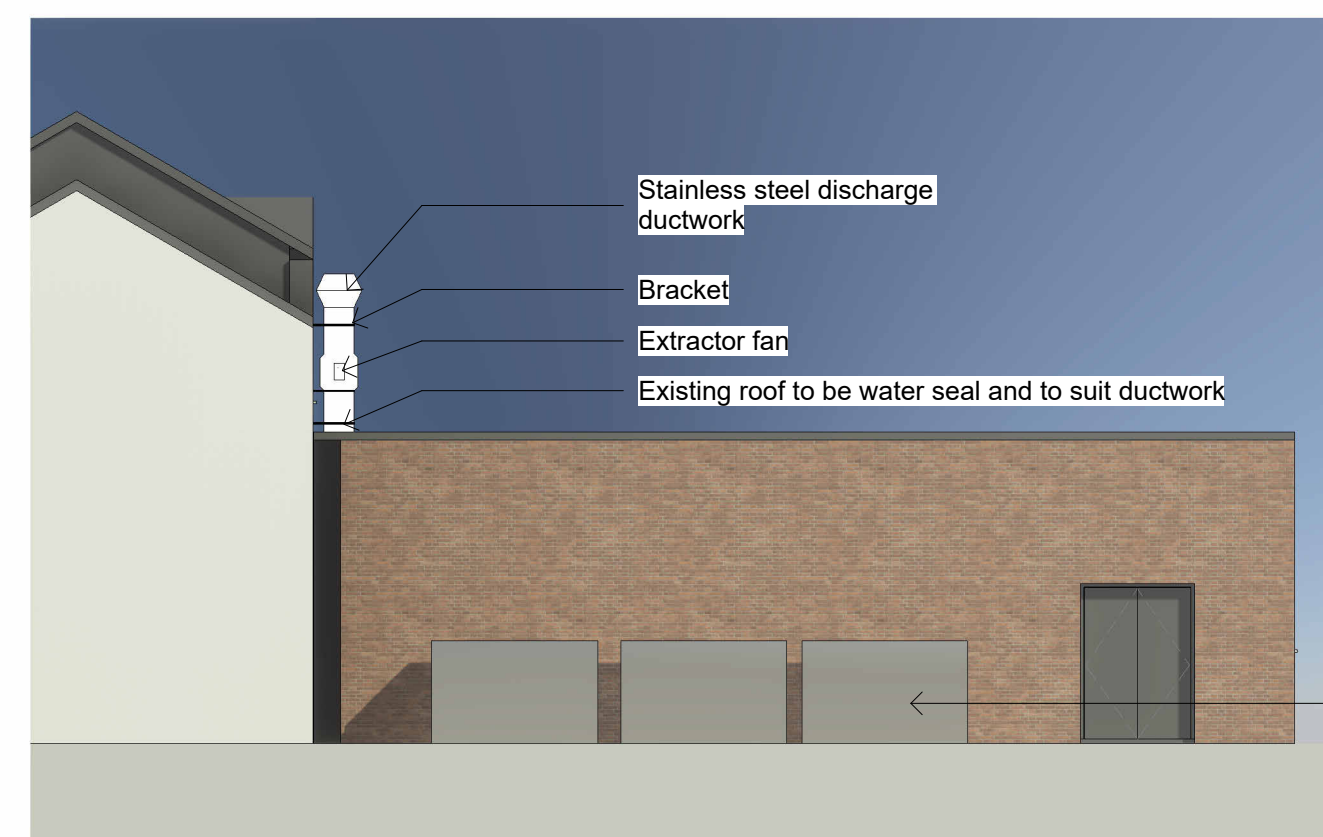

Proposed Rear Elevation (South)
1 : 100




Proposed Side Elevation (East)
1 : 100

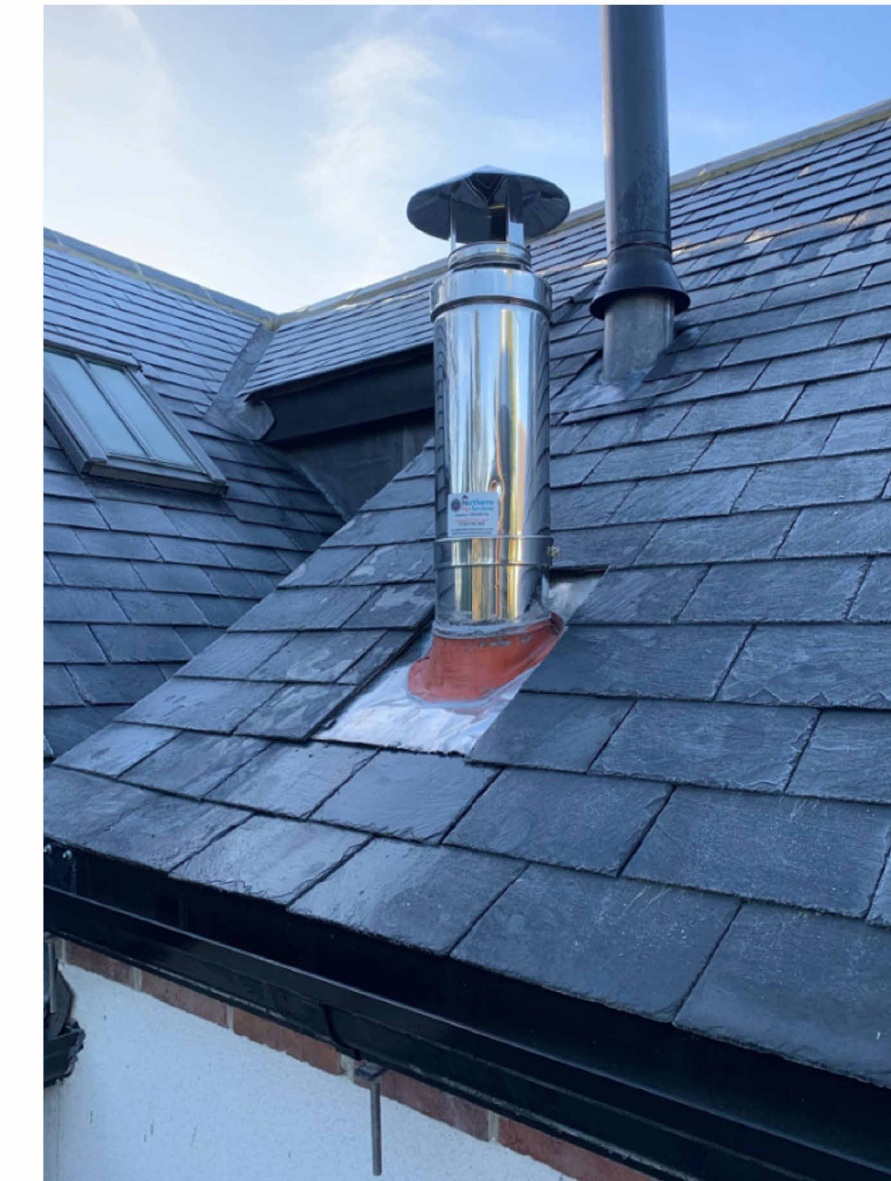

Indicative image of propsed extract fan. Flaktwood JM Aerofoil 50JM/20/4/6/32 unit 500mm diameter

Rear area to be cleaned, and to be used as new bin store area

Existing building to remain the same with no changes the external walls/facades

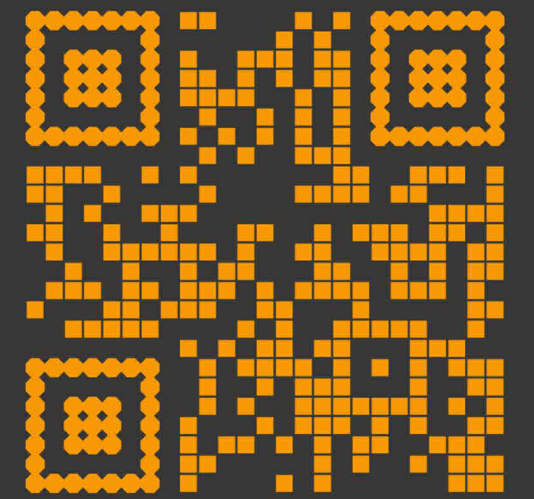

© Ideal Architects Limited
WWW.Ideal-Architects.co.uk

This Drawing & Design is the copyright of Ideal Architects Ltd and should not be reproduced without written consent.
Contractors are to check all levels & dimensions on site prior to site works commencing & report discrepancies to the Designers.

DO NOT SCALE FROM THIS DRAWING

Proposed change of use
Salisbury Conservative Club Badger St, Bury BL9 6AD

Rev	Description	Date
Rev	Description	Date

Client: Mitre Sweets

Proposed Plans

(DR)A200
Revision

