



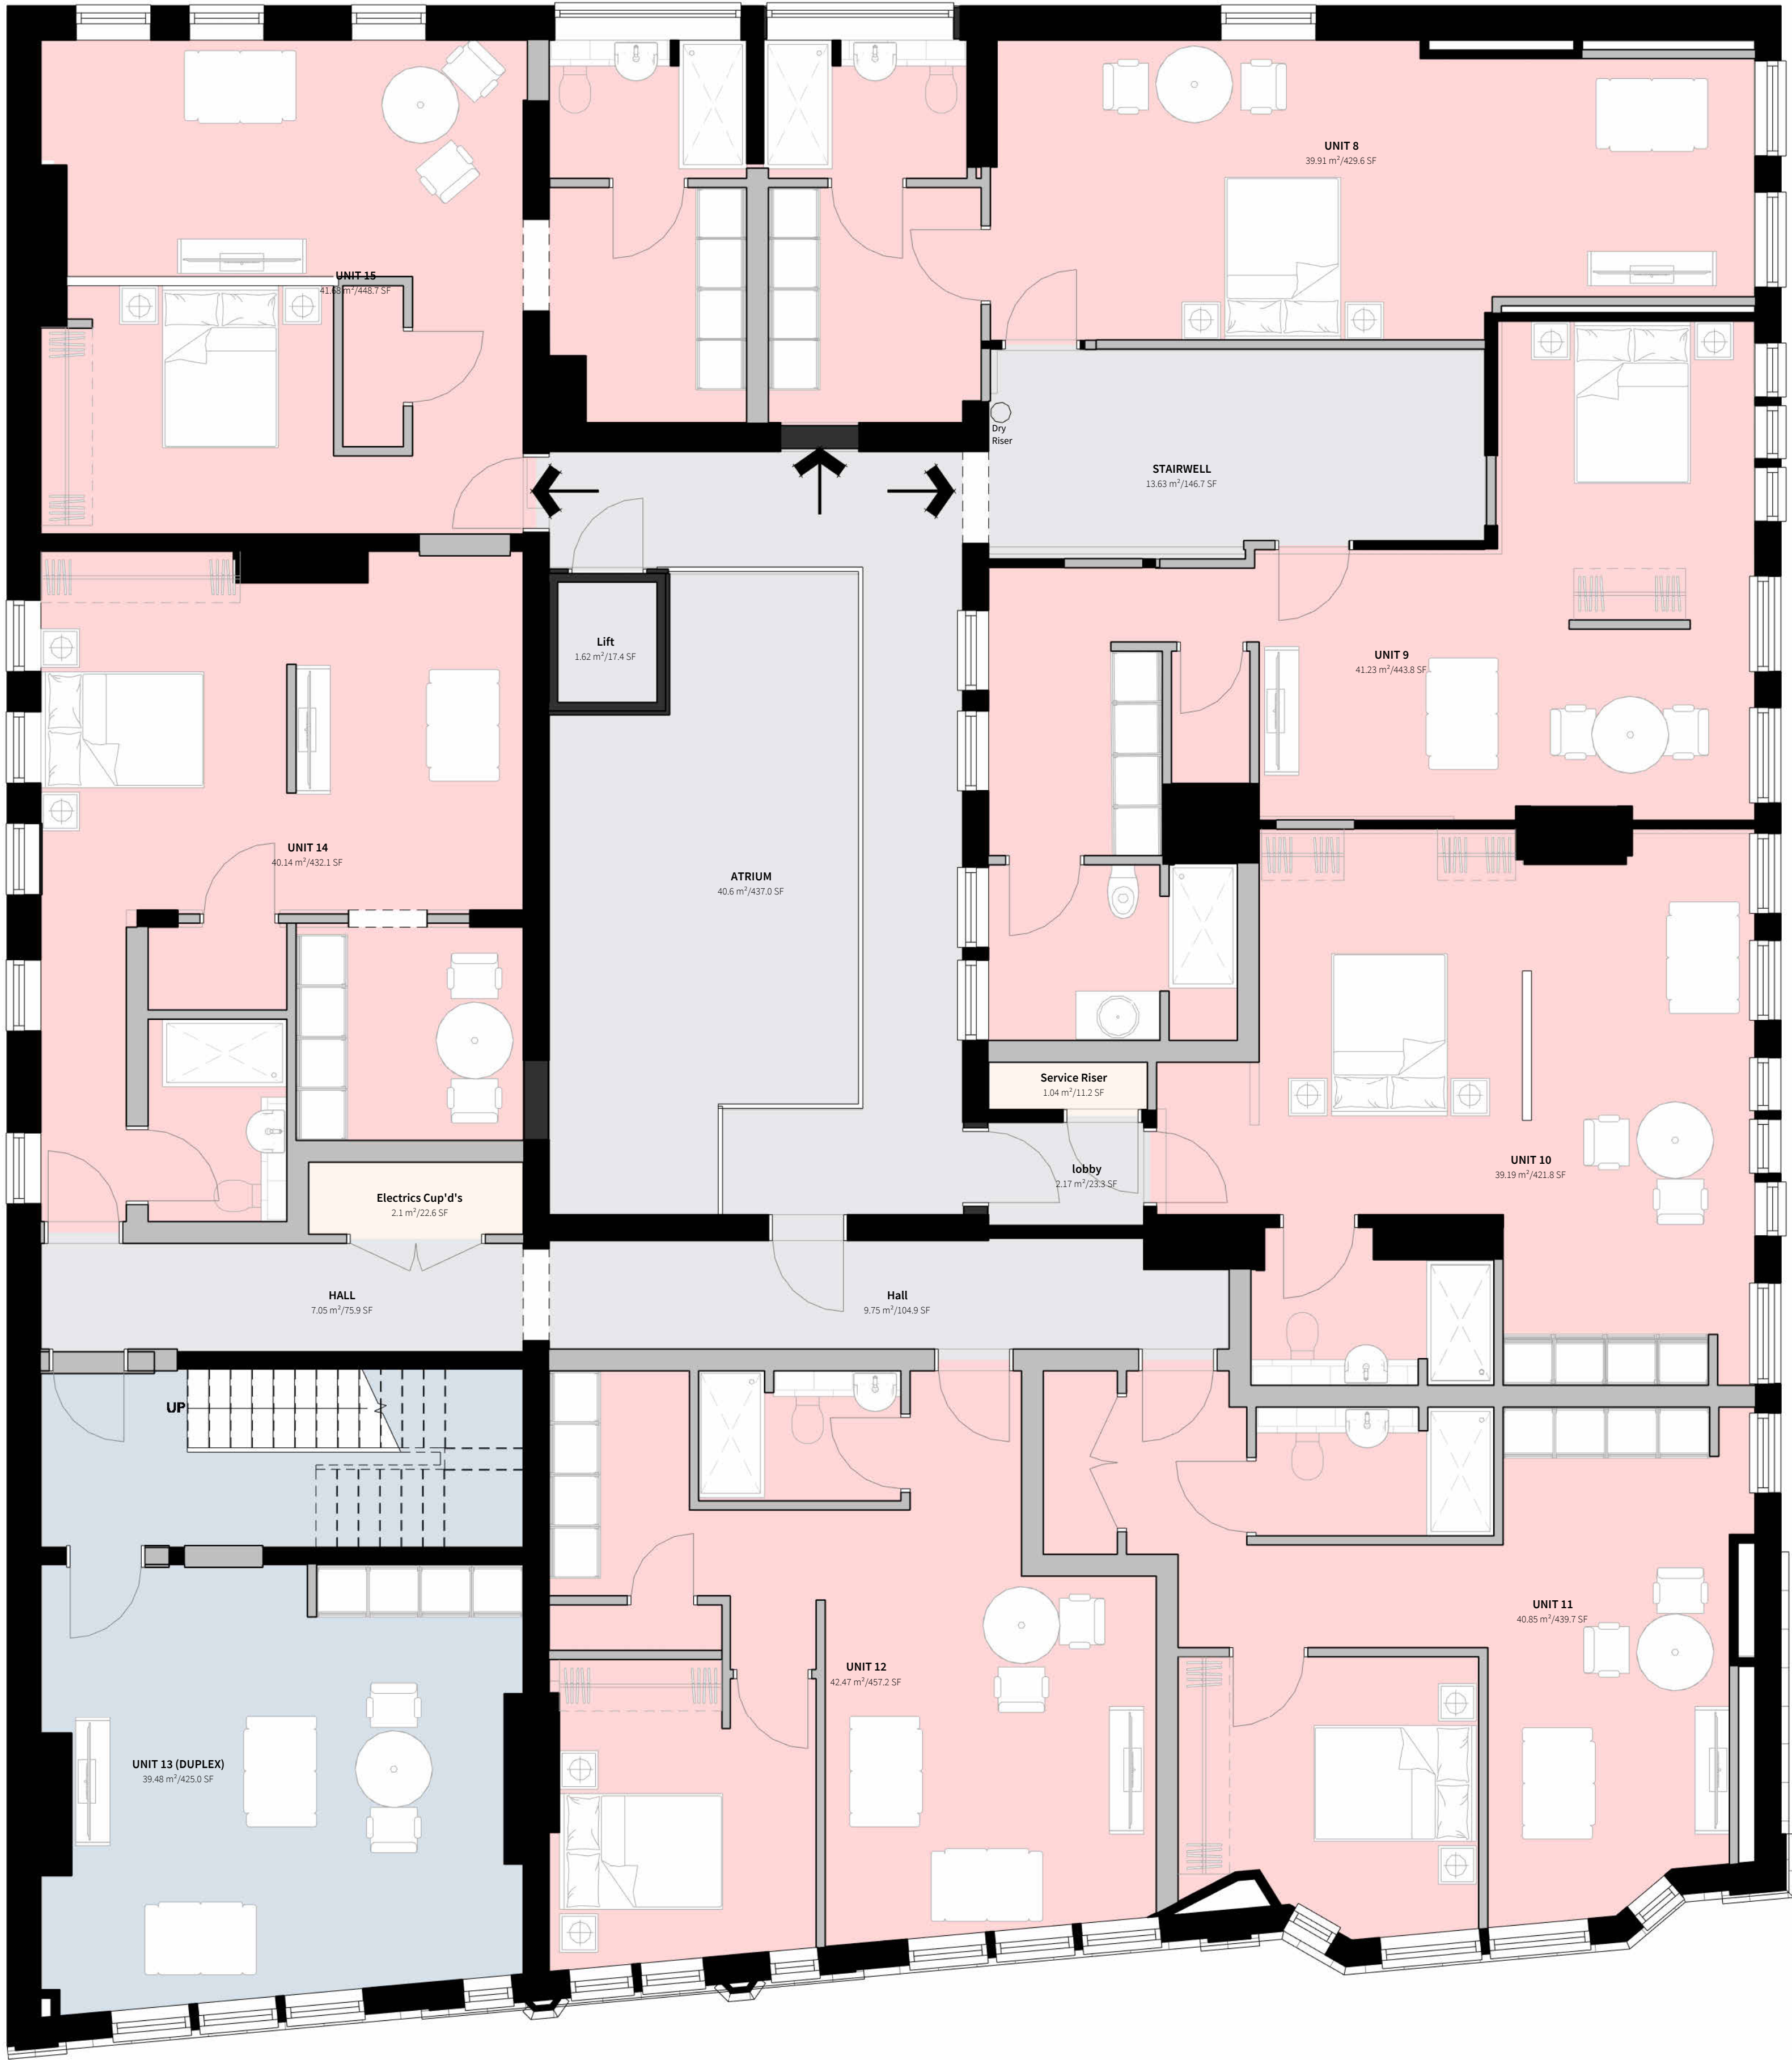

2 General-Arrangement_Plans_Proposed_02-Second
1:50

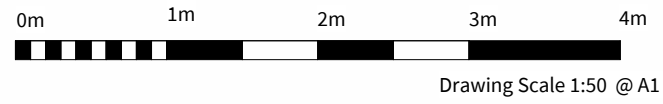

Drawing Scale 1:50 @ A1

GENERAL NOTES

- Contractor must ensure that all work on site is carried out in a safe & satisfactory manner, in accordance with Health & Safety At Work Act 1974, COSHH Regulations 2002 & requirements of C.D.M.
- Structural Design shown in abeyance - refer to Structural Engineer's drawings and specifications.
- Mechanical & Electrical shown in abeyance - refer to M&E Engineer's drawings and specifications.
- All dimensions shown are to wall structure (Block/Stud) unless otherwise stated.
- Survey information based off previous architects work & on site dimension checks. Any inaccuracies found on site should be reported back to the architect (Four) and project manager for review.

Apartment Schedule	
Name	Area

Not Placed	
UNIT 7	Not Placed
02-Second	
UNIT 8	39.91 m ²
UNIT 9	41.23 m ²
UNIT 10	39.19 m ²
UNIT 11	40.85 m ²
UNIT 12	42.47 m ²
UNIT 13 (DUPLEX)	39.48 m ²
UNIT 14	40.14 m ²
UNIT 15	41.68 m ²
03-Third	
UNIT 13 Duplex	50.7 m ²
10	375.65 m ²