



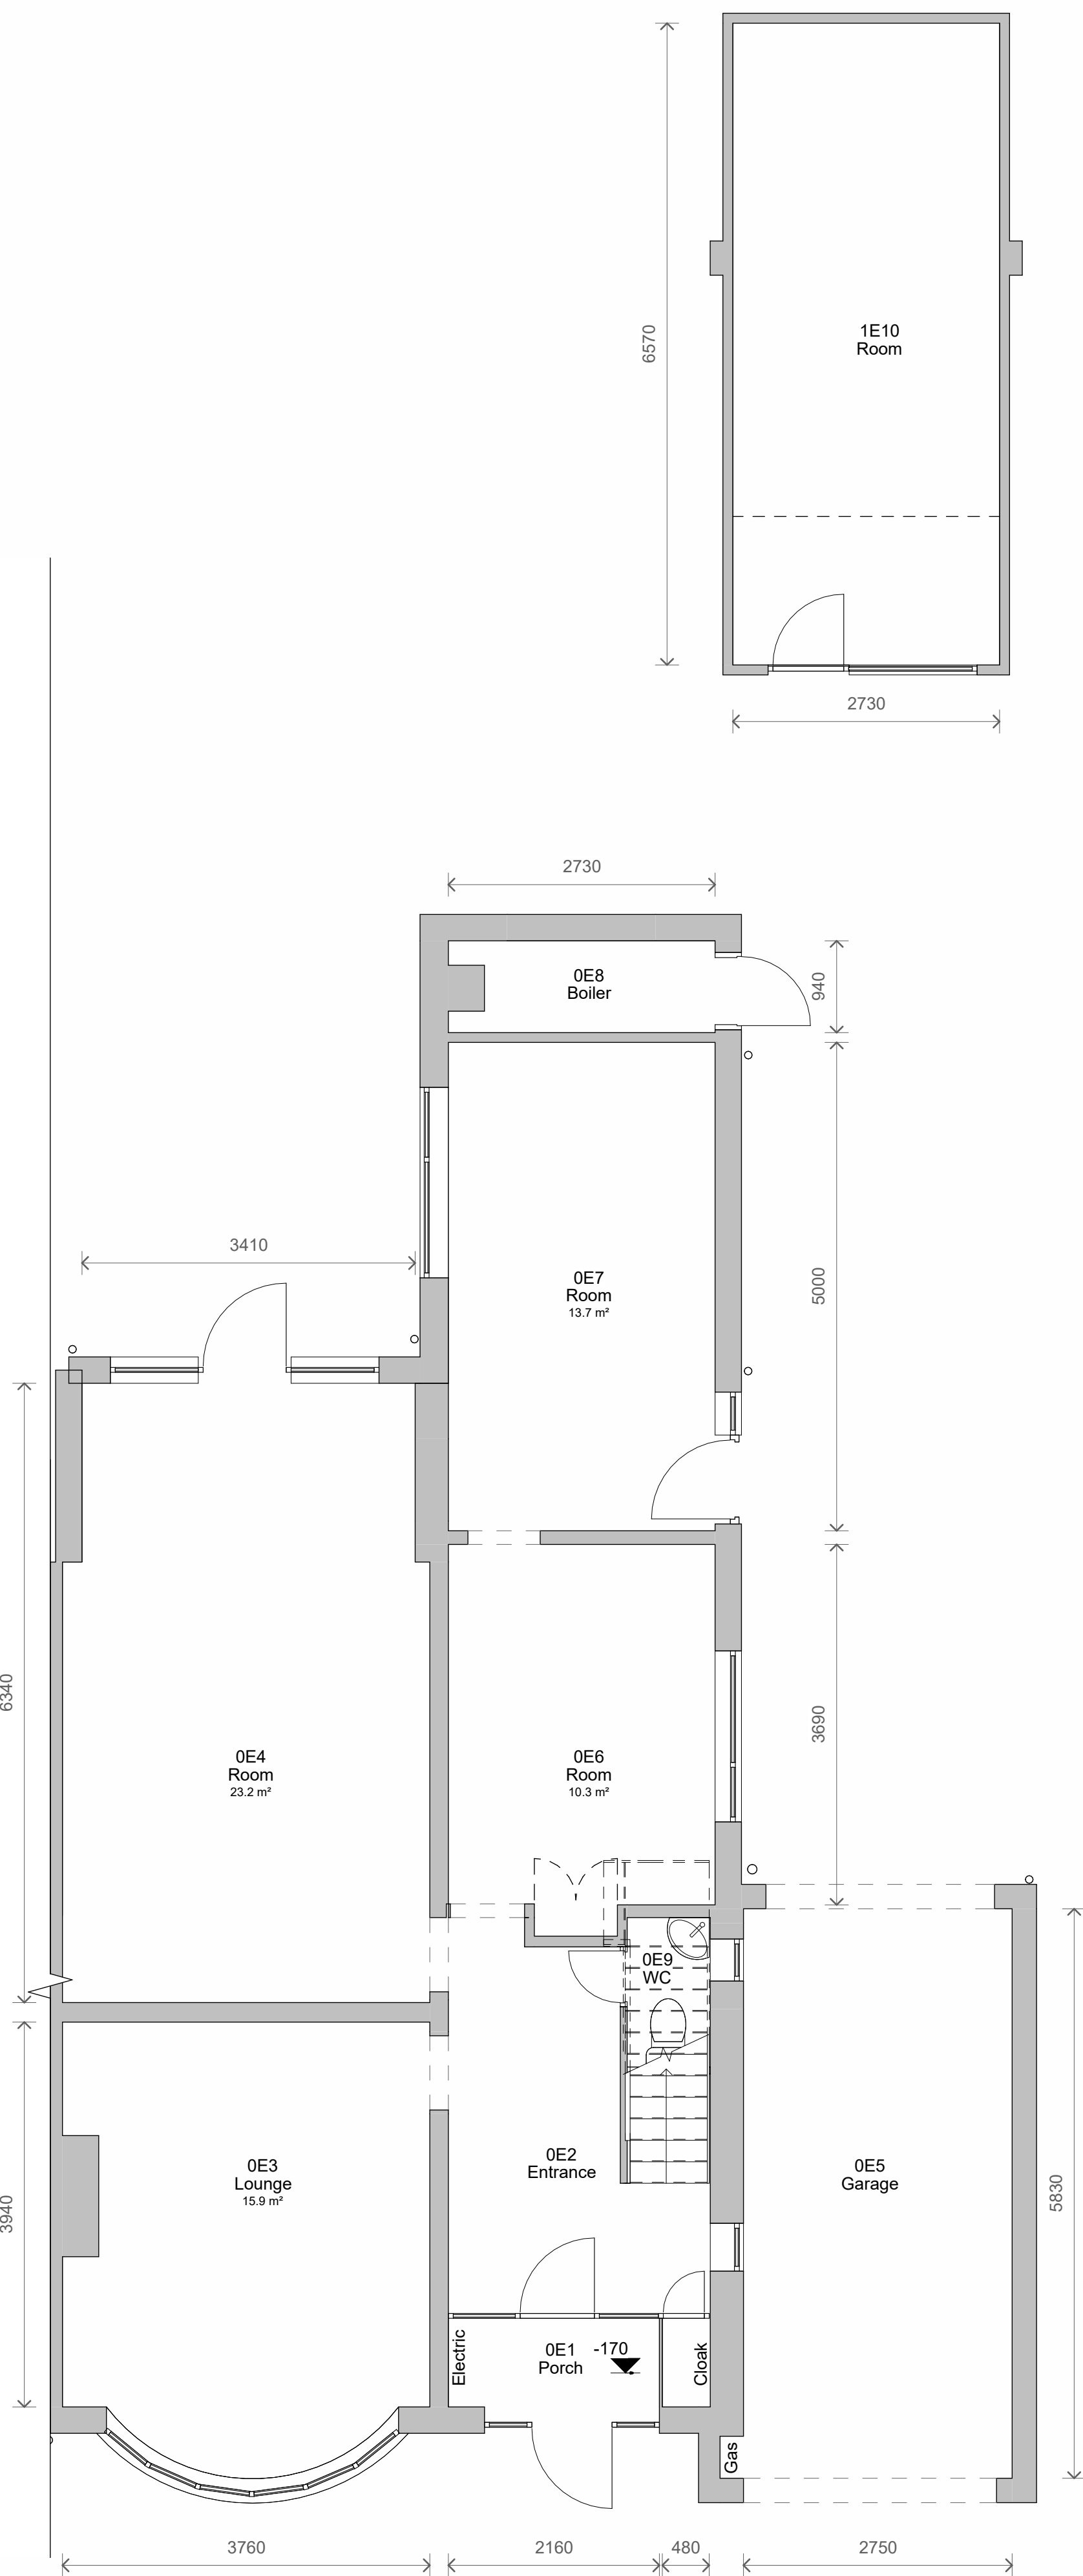

1 Level 0 - Existing
1 : 50

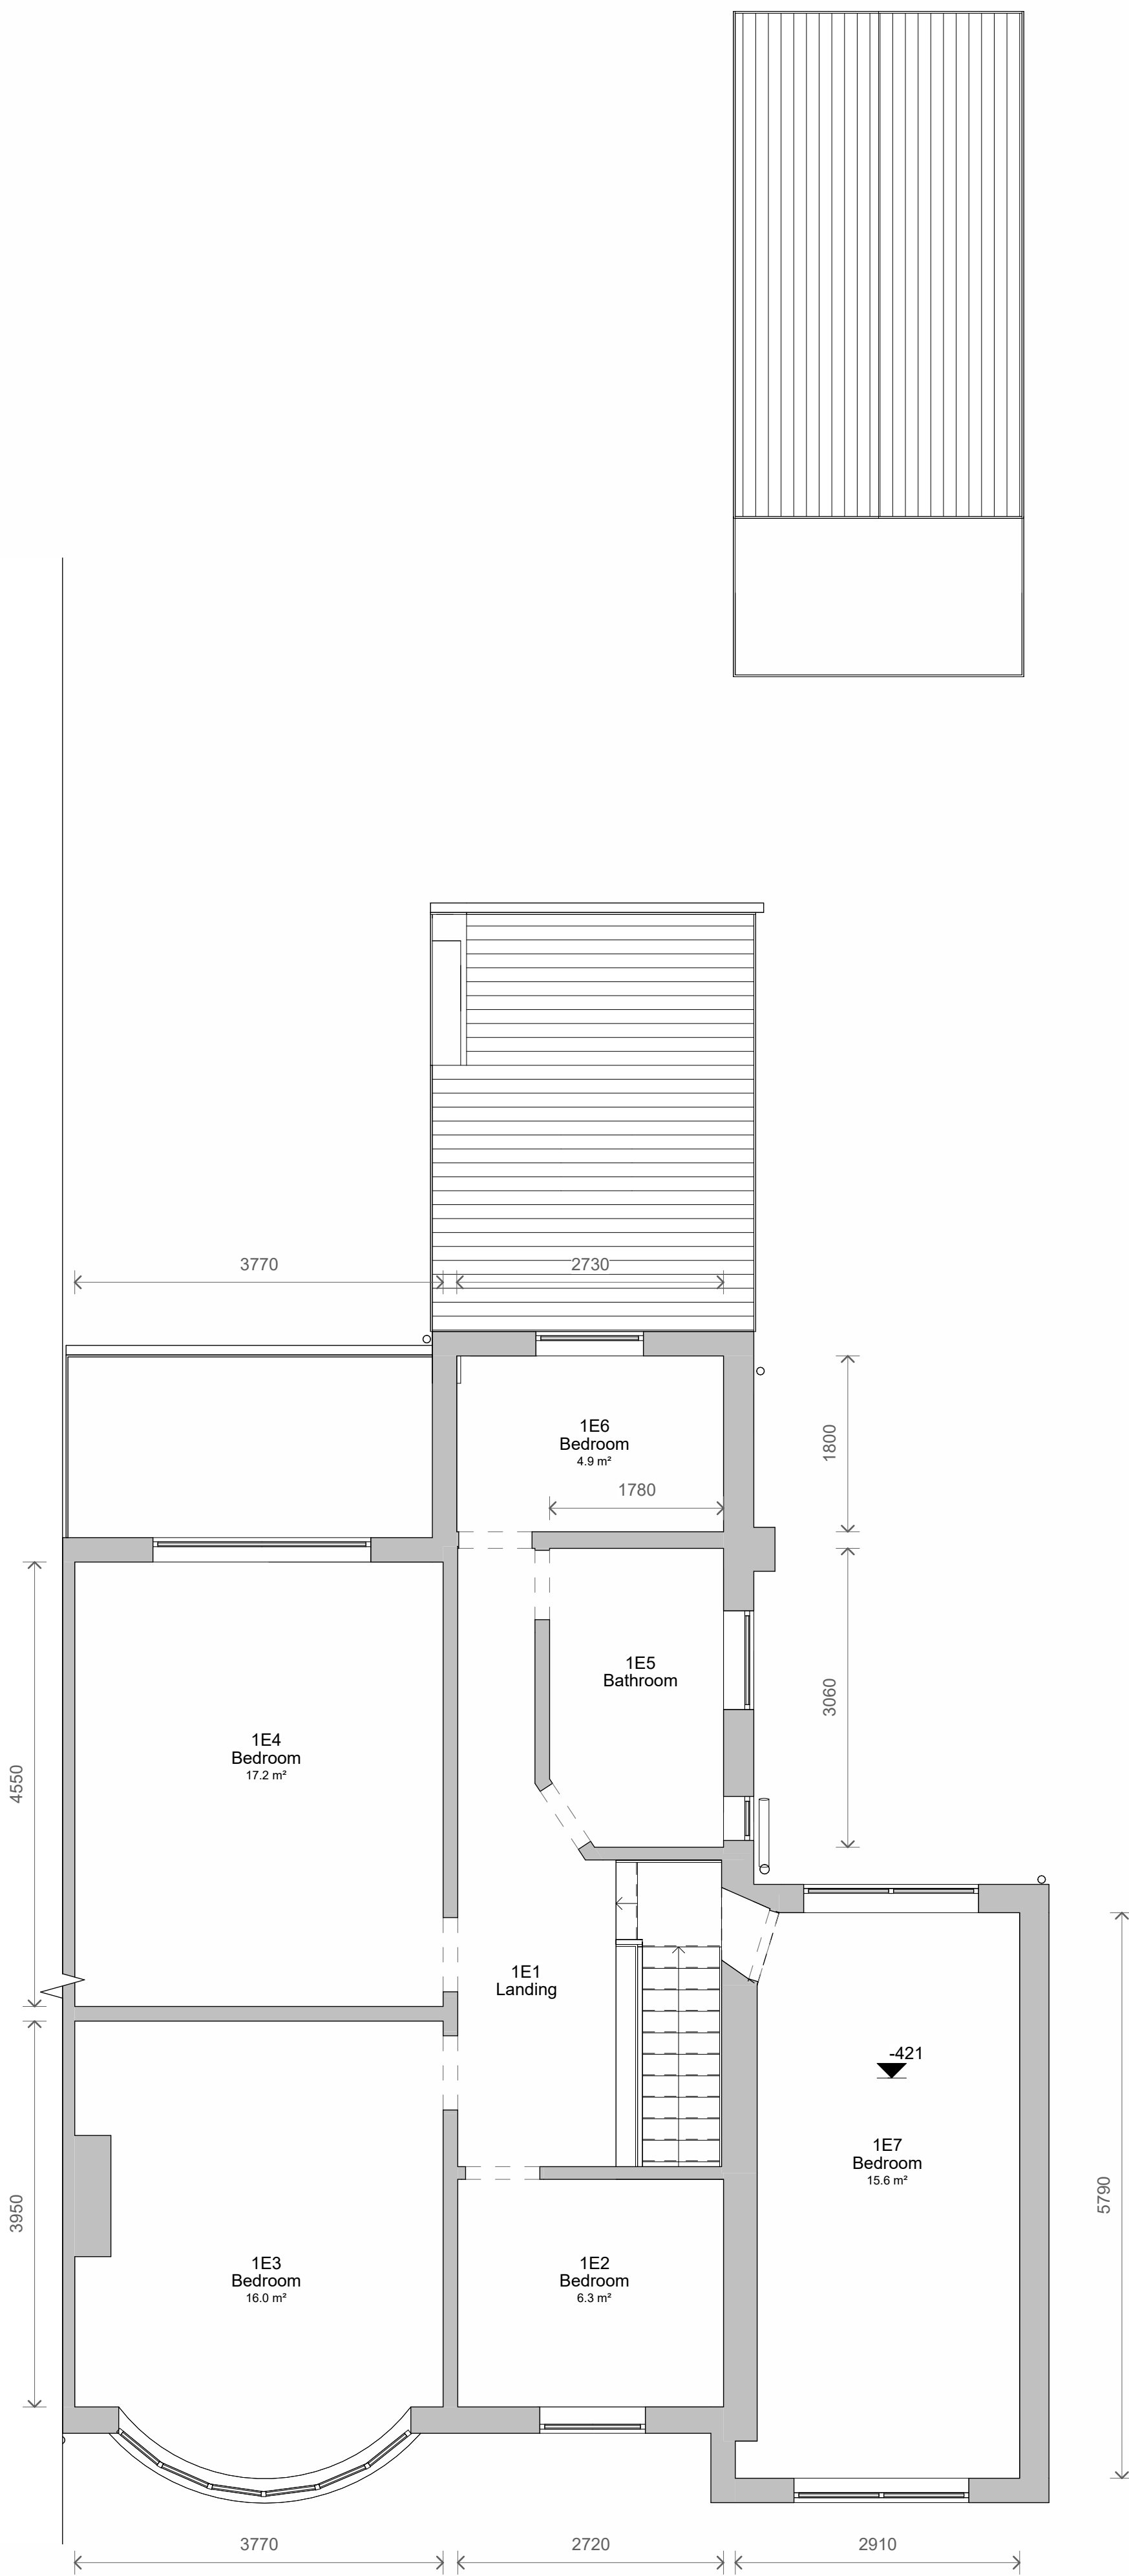

2 Level 1 - Existing
1 : 50



3 Front - Existing
1 : 100




4 Left Side - Existing
1 : 100



6 Right Side - Existing
1 : 100



5 Rear - Existing
1 : 100

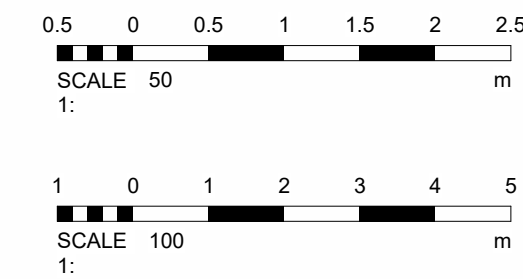

No. Description Date		
PROJECT 63 Park Road		
TITLE Existing Plans and Elevations		
CLIENT Liefman		
STATUS DESIGN		
DRAWN BY CB	DATE 09/10/2023	SCALE (@ A1) As indicated
PROJECT NUMBER GSS23120	DRAWING NUMBER 002	REV
GOLD SKETCH		
S T U D I O S		
www.goldsketch.co.uk info@goldsketch.co.uk 0161 792 9595		
NOTES: © COPYRIGHT - ALL RIGHTS RESERVED. THIS DRAWING SHALL NOT BE REPRODUCED WITHOUT PRIOR WRITTEN CONSENT. DRAWING TO BE USED FOR THE STATUS INDICATED ONLY. ALL DIMENSIONS AND SETTING OUT SHALL BE CHECKED AND CONFIRMED ON SITE. ANY DISCREPANCIES TO BE REPORTED TO THE CLIENT IMMEDIATELY. THE DRAWING IS THE PROPERTY OF GOLD SKETCH AND SHALL REMAIN THE PROPERTY OF GOLD SKETCH UNLESS OTHERWISE STATED.		