
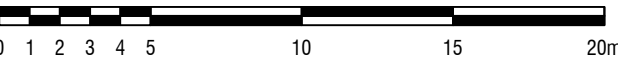


Legend

Red dashed line - Beacon 'B' - Extents of works

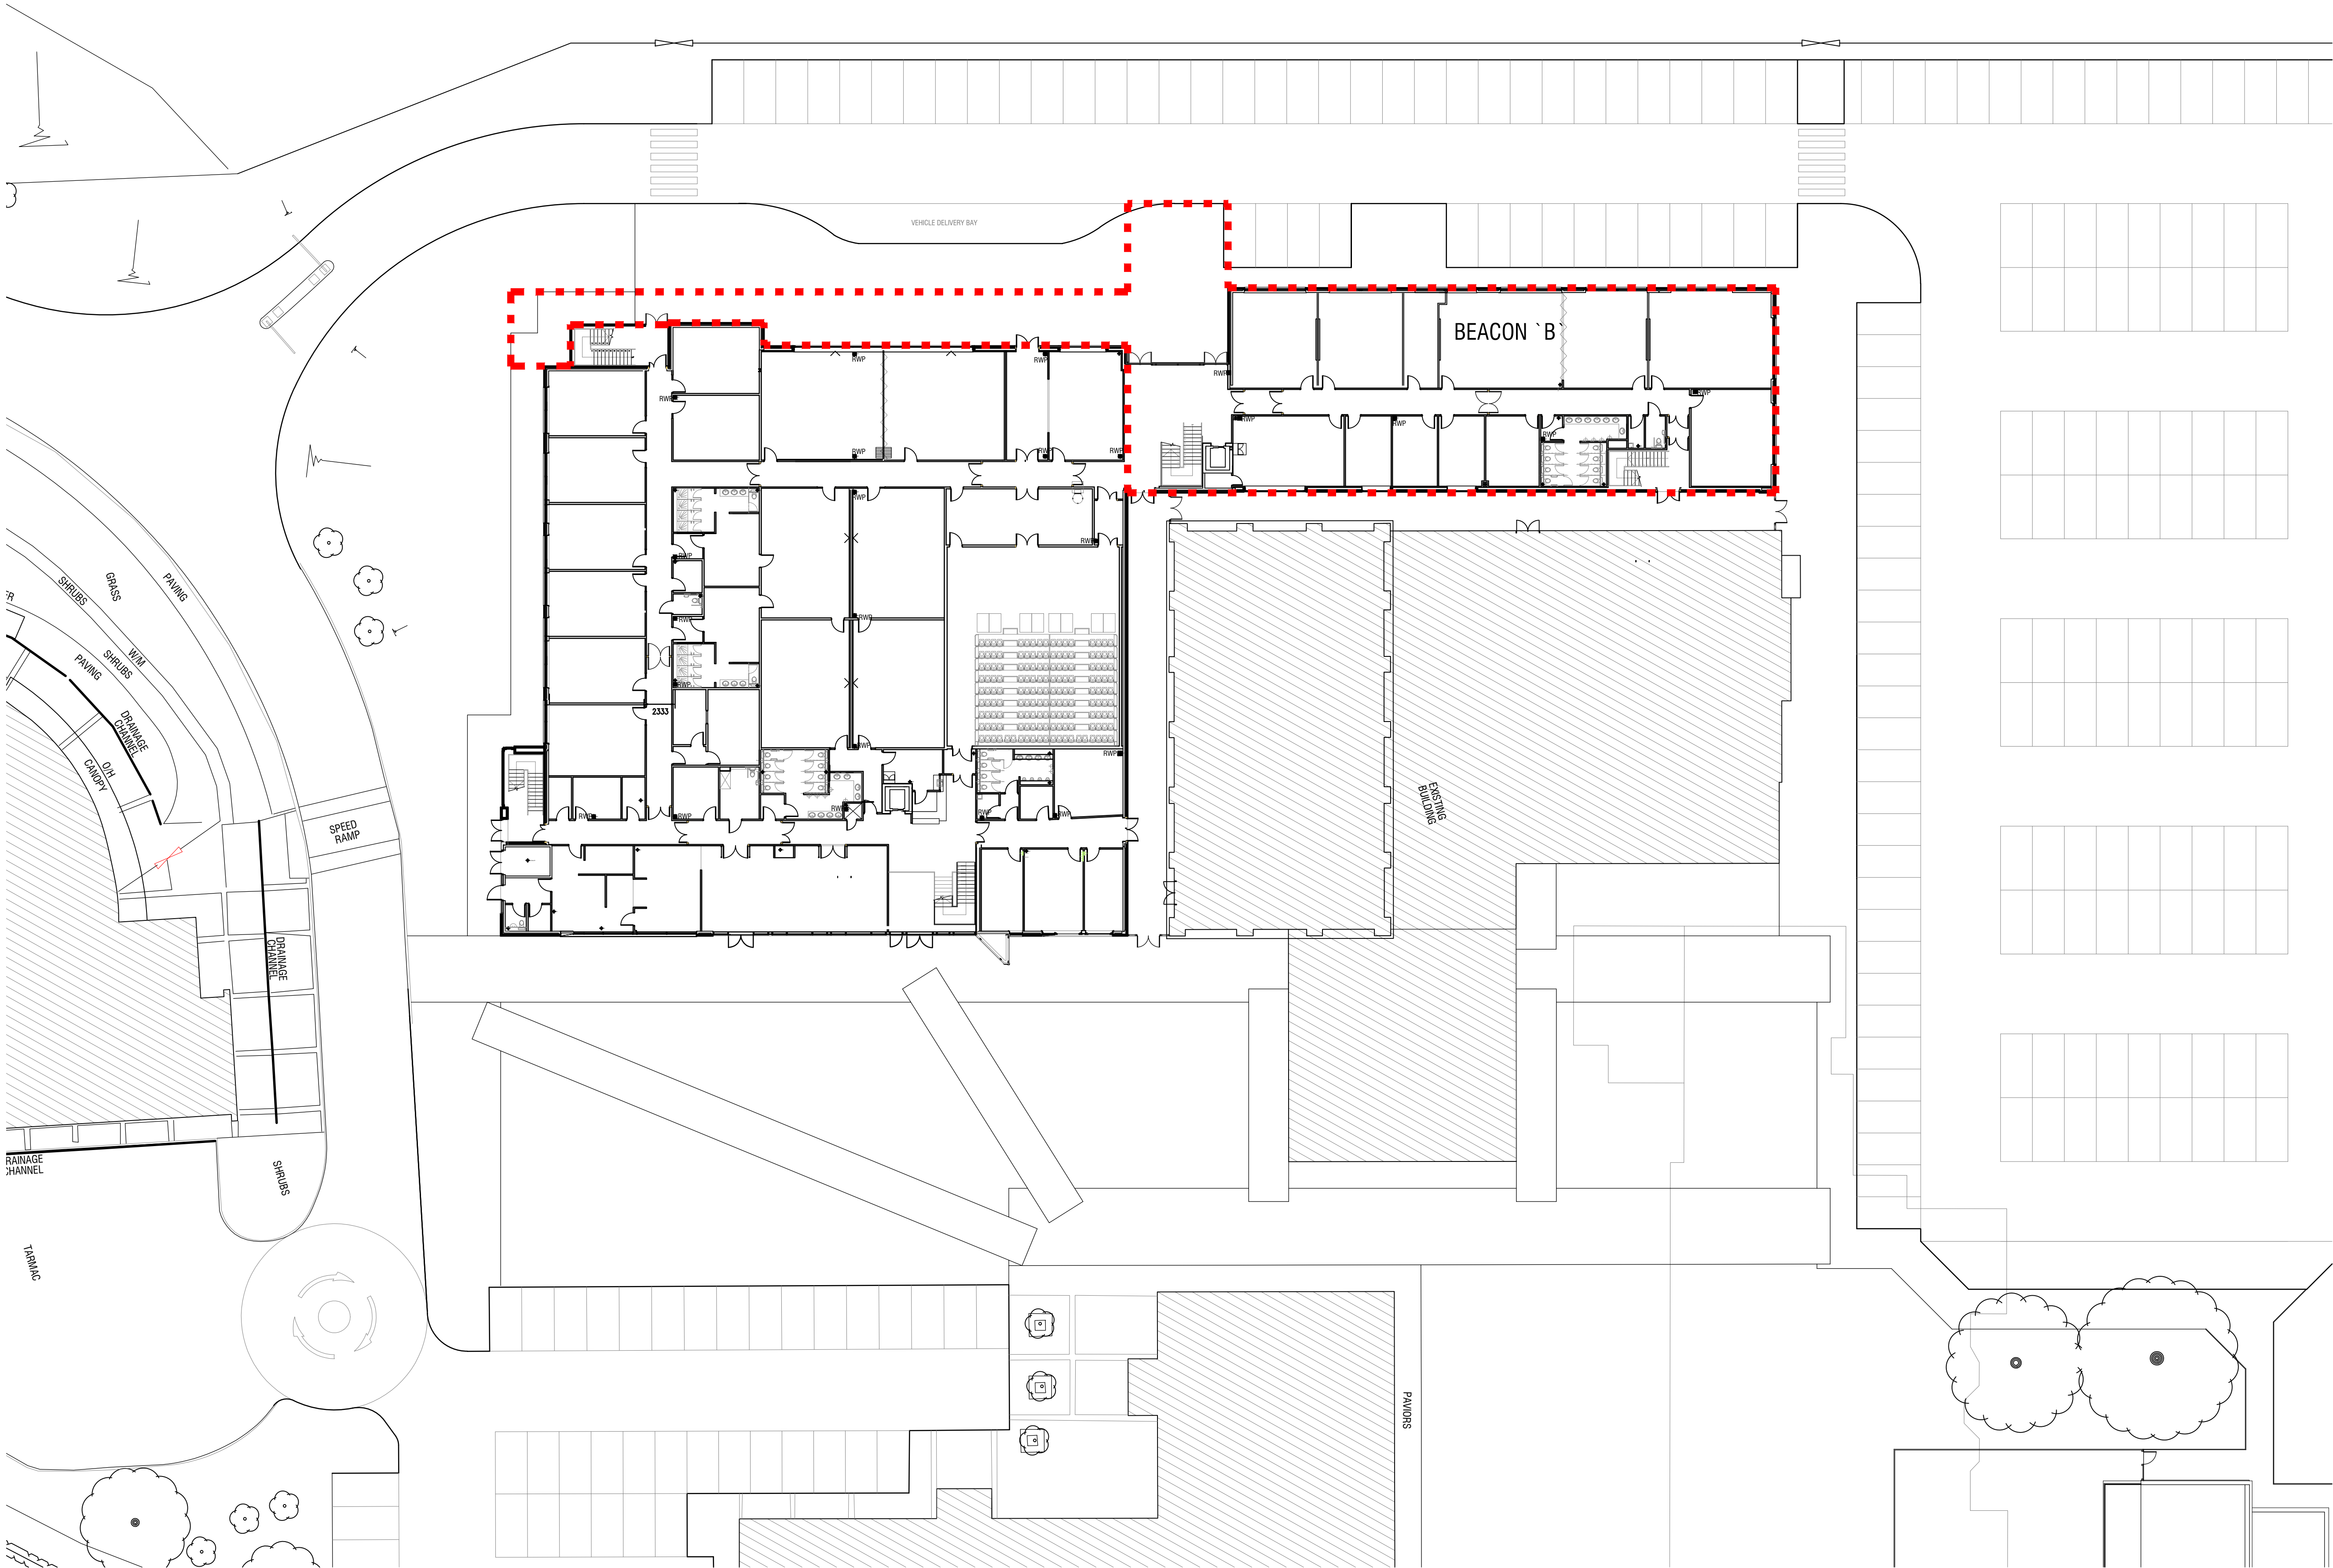

02	AR	CK	Landscaping area included in the extents of works boundary	2022/11/29
01	AR	CK	Issued for planning	2022/11/24
no.	by	chk.	revision	date
client				
				
project				
Bury College Transformation - Beacon				
by	chk.	date	scale	sheet size
AR	KC	2022 11 22	1:250	A1
title				
Site Plan Existing				
status	job no. / dsg. no	revision		
	7035B L(00) 01	02		