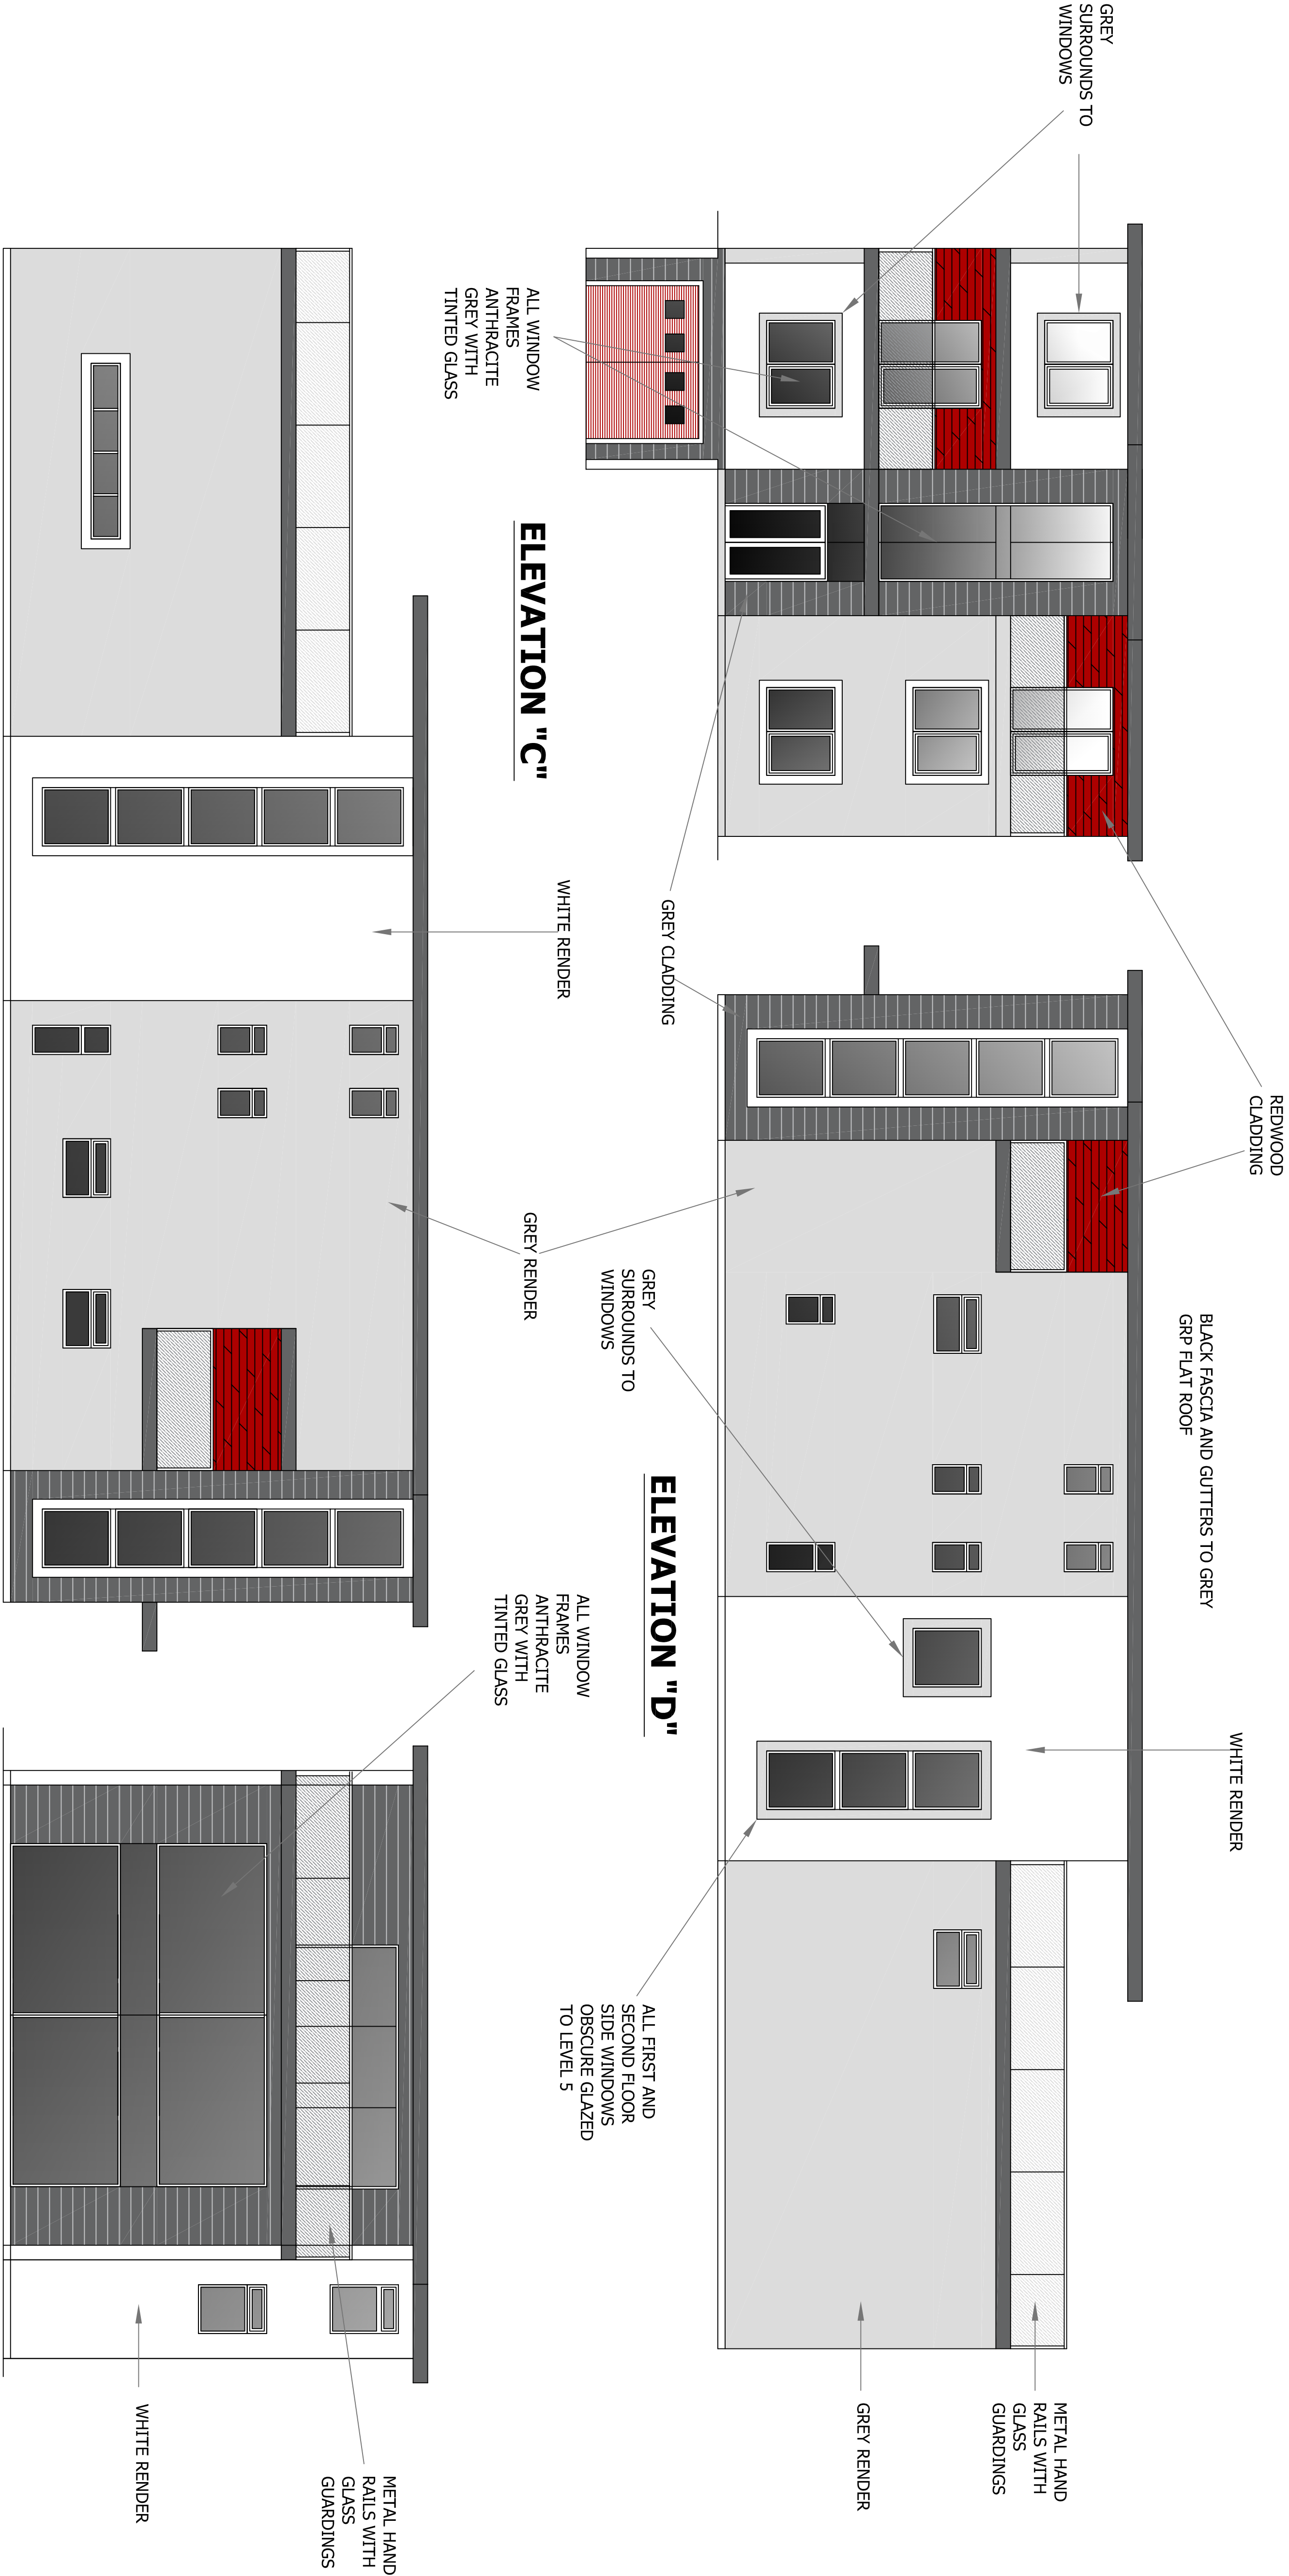


Date	Rev.	Initials	Notes	Project		Client	
			This drawing is subject to copyright and is not to be reproduced in part or whole without approval. Figured dimensions take precedence over scaled measurements from the drawing. All dimensions and drawings to be checked by Client and Contractor and discrepancies clarified with the Client prior to commencement of works. The whole of the works to commence with Planning Approval & Conditions and current Building Regulations. No work to commence without Planning & Building Regulations approval. The client must ensure the project complies with the Construction Design and Management Regulations 2015 or Interested party is observed, as well as compliance with Party Wall Act 1996	RAD		The White House	
				LAND ADJ 12 OWLERBARROW ROAD		Drawn	
				BURY BL8 1RD		RA	
				PROPOSED ELEVATIONS		Date	
						SEPTEMBER 2021	
						Scale	
						1:100 @ A1 / 1:200 @ A3	
						Drawing Number	
						RAD/2503/21/3	