


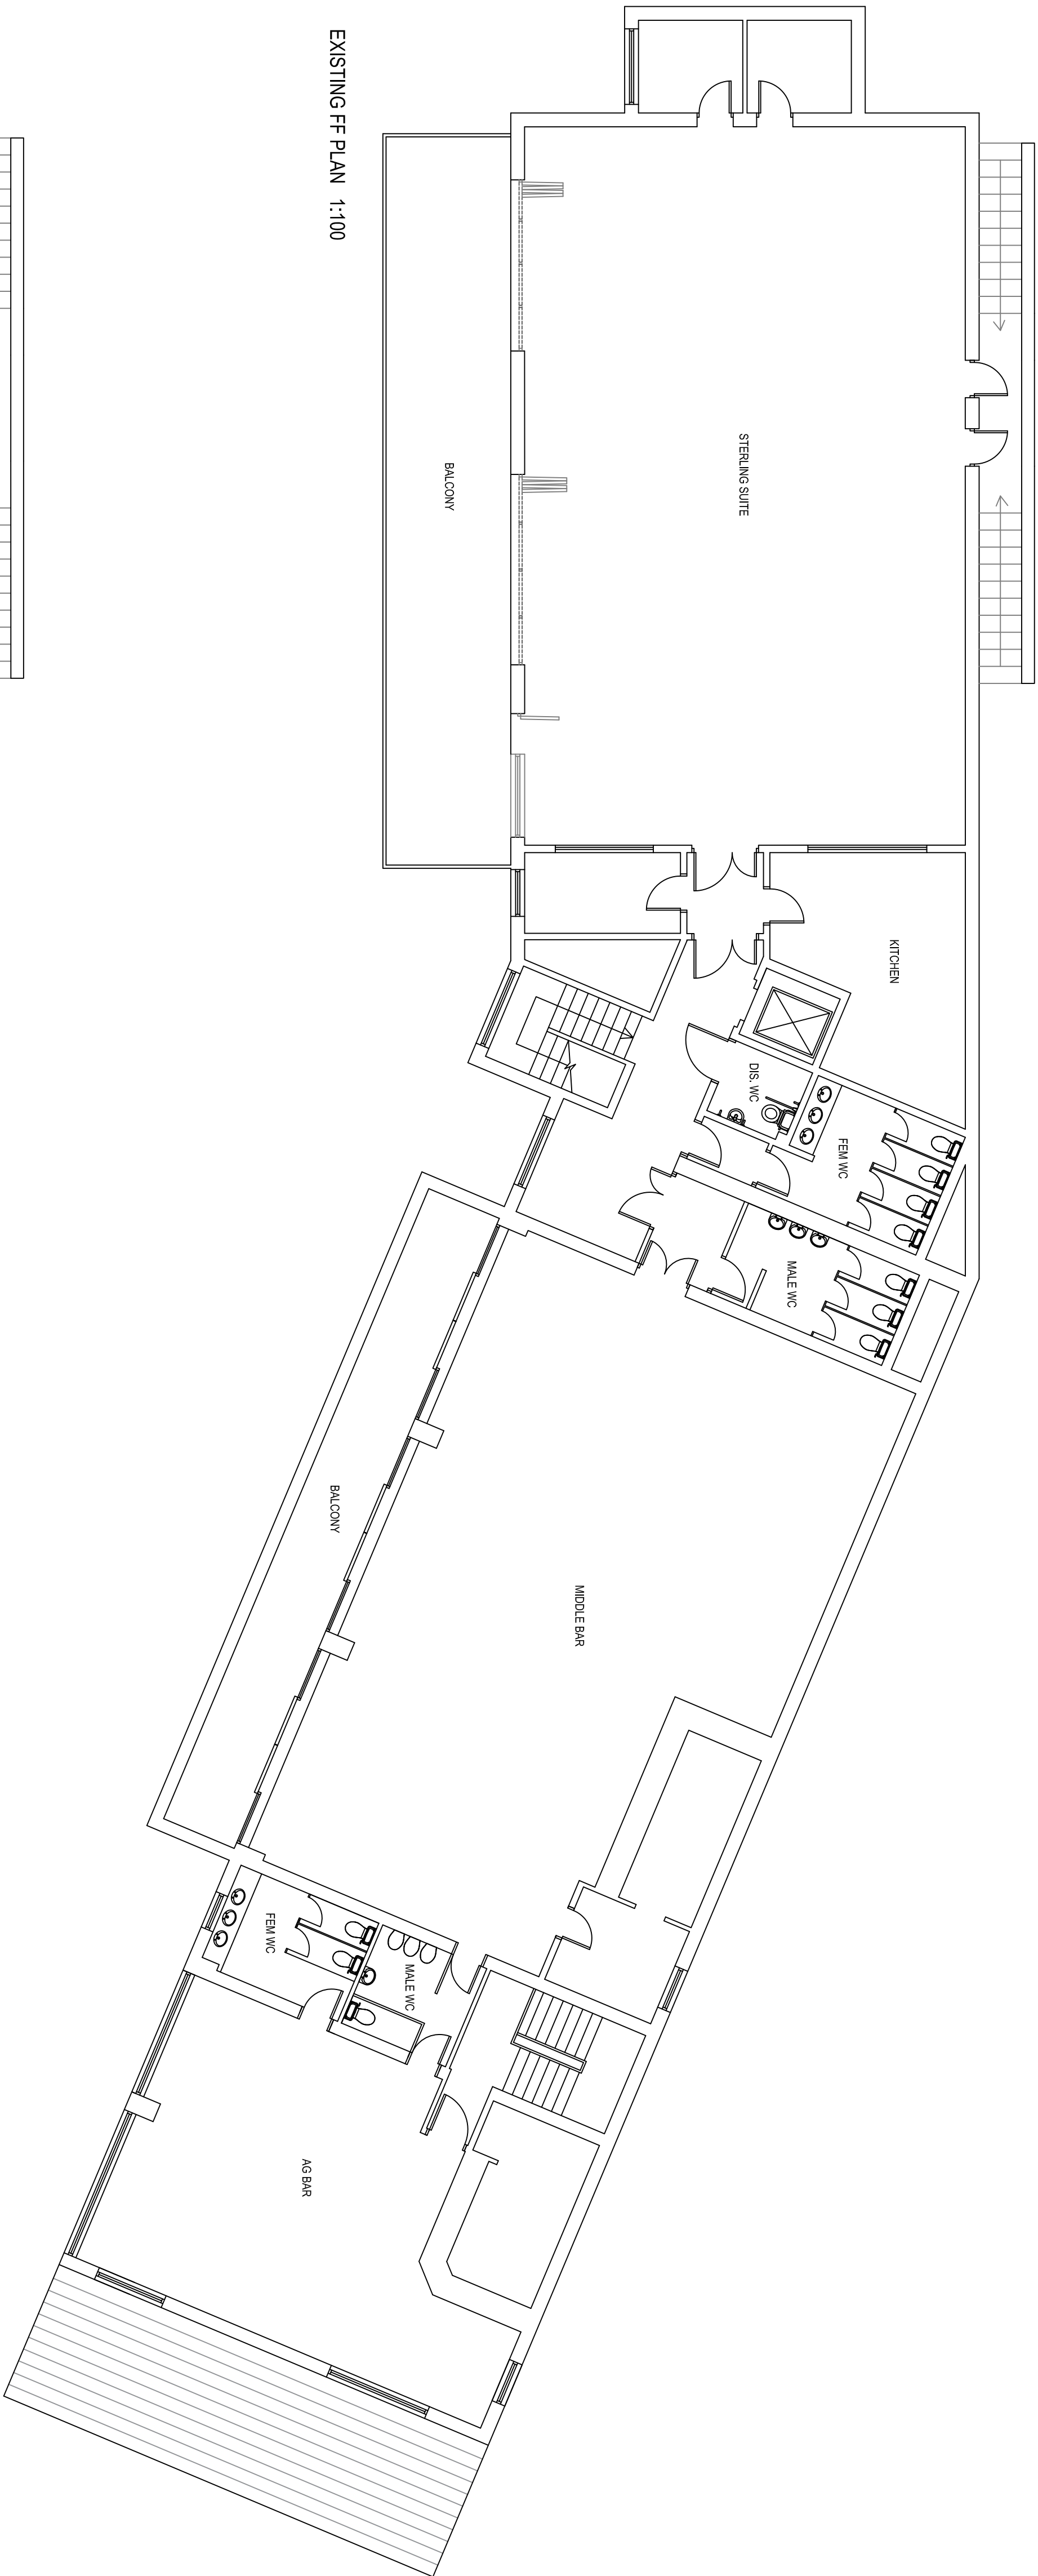

REV A. General amendments
Sedgley Park Rugby Club Whitefield M45 7DZ
EXISTING PLANS
Scale: 1:100 @ A1 Date: March 2024
2800_SED_02_Planning_Rev A