



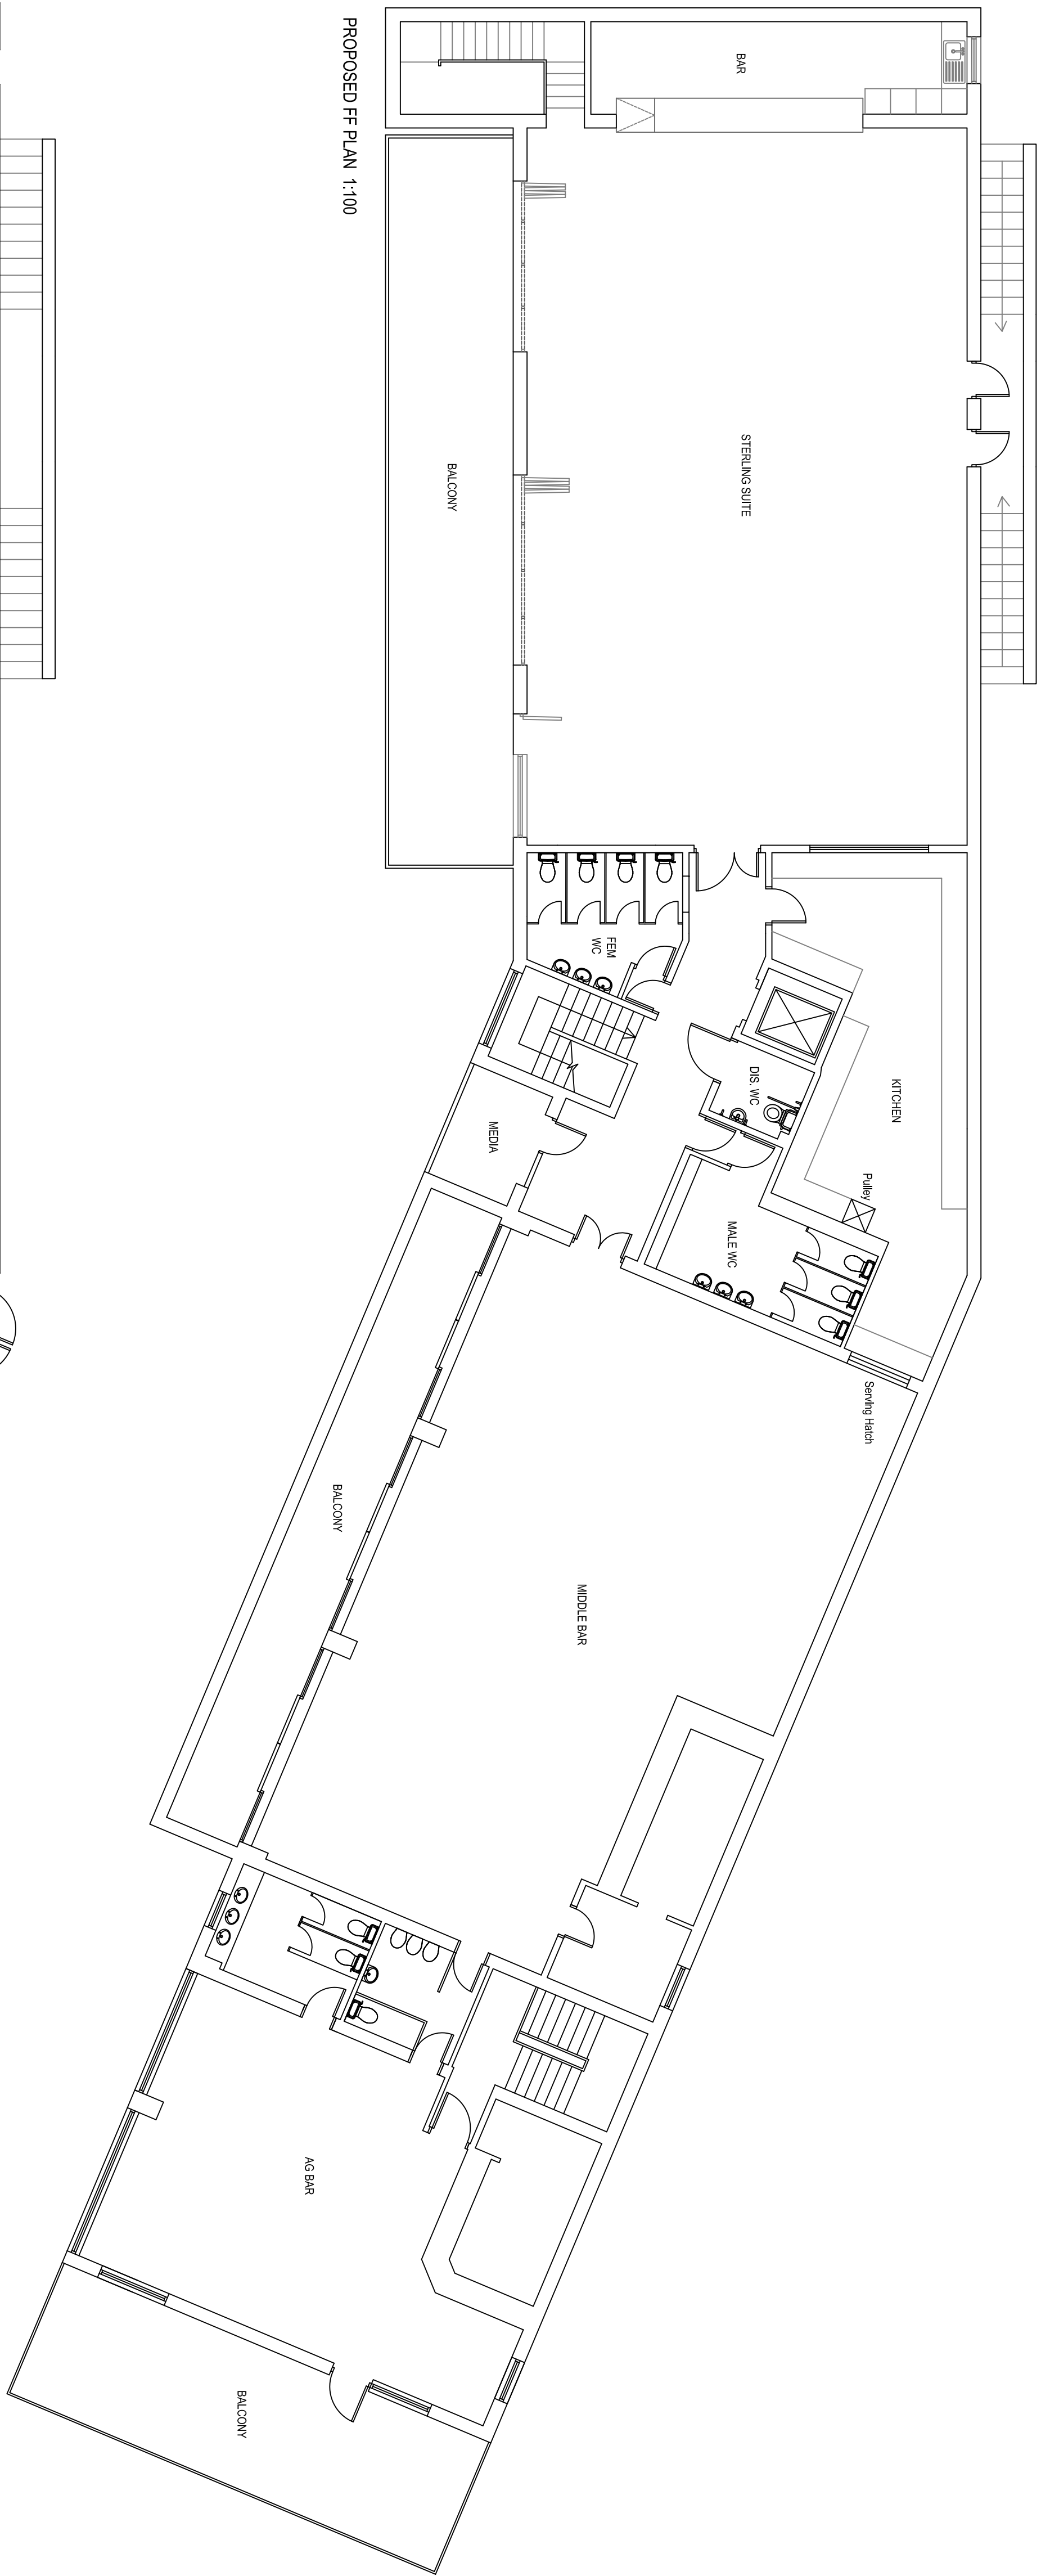

PROPOSED FF PLAN 1:100

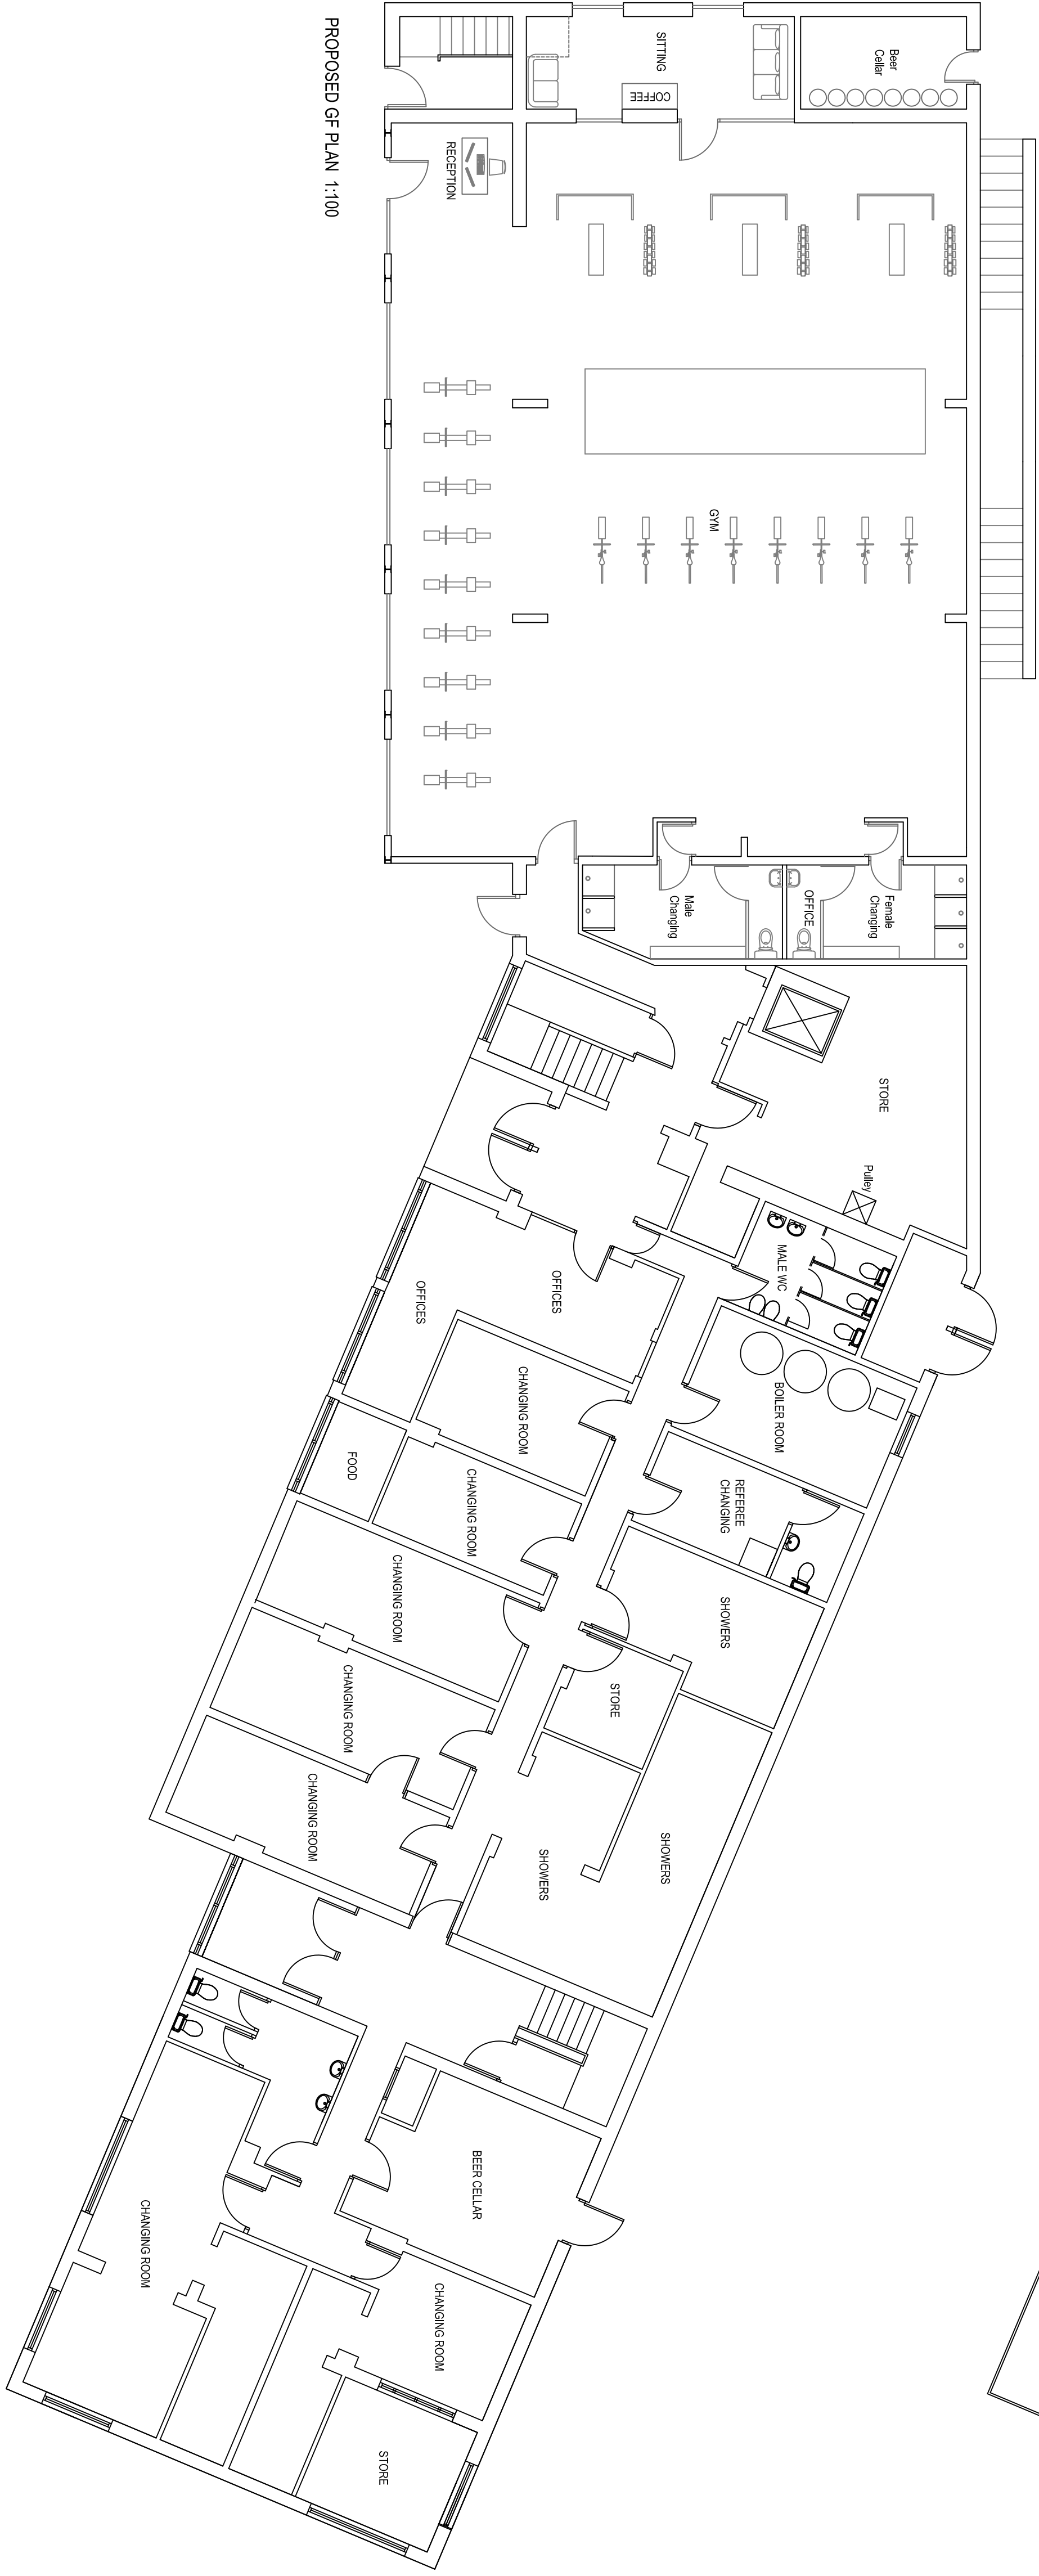

PROPOSED GF PLAN 1:100

REV. C General amendments
REV. B General amendments

Sedgeley Park Rugby Club
Whitefield
M45 7DZ

PROPOSED PLANS

Scale: 1:100 @ A1
Date: March 2024

2800_SED_04_Planning_Rev.C