




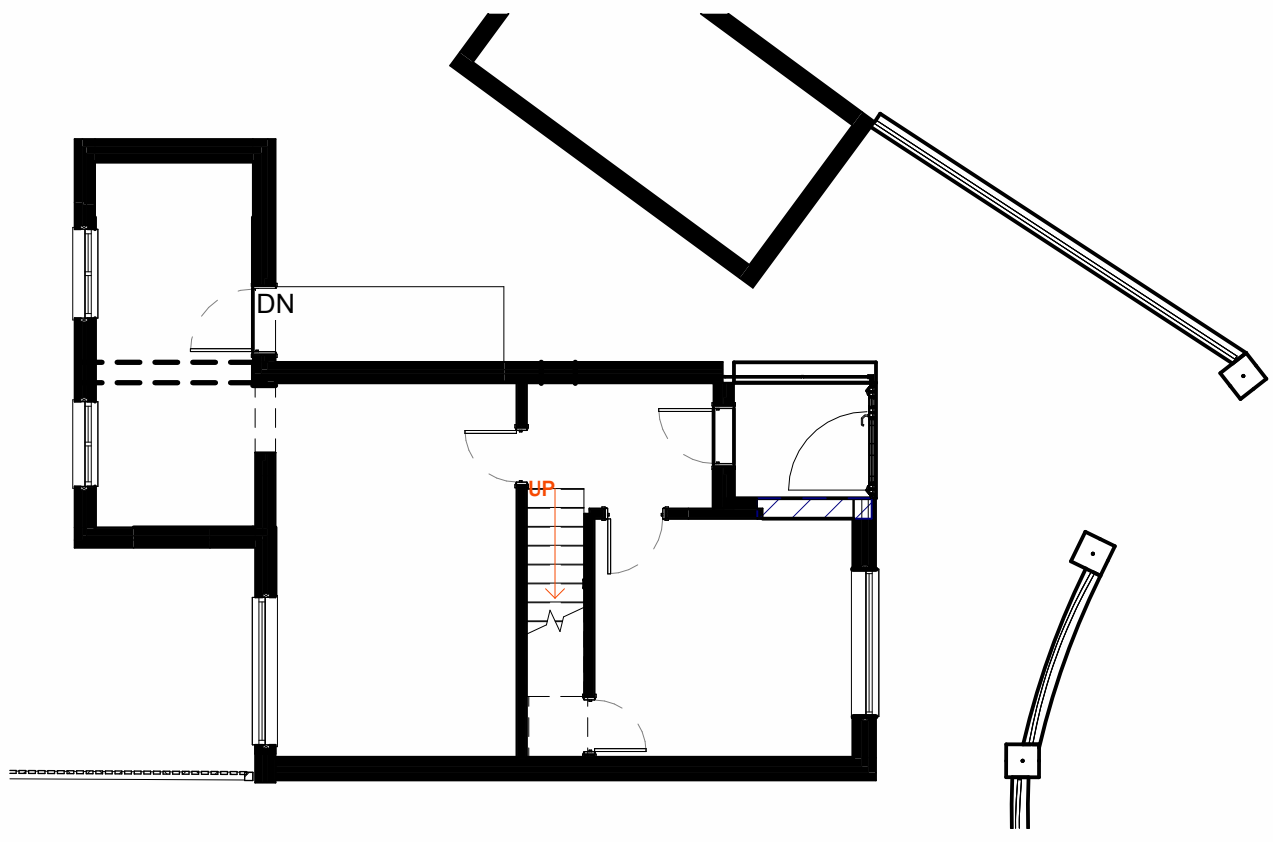

1 Existing Ground Floor Plan
1 : 100

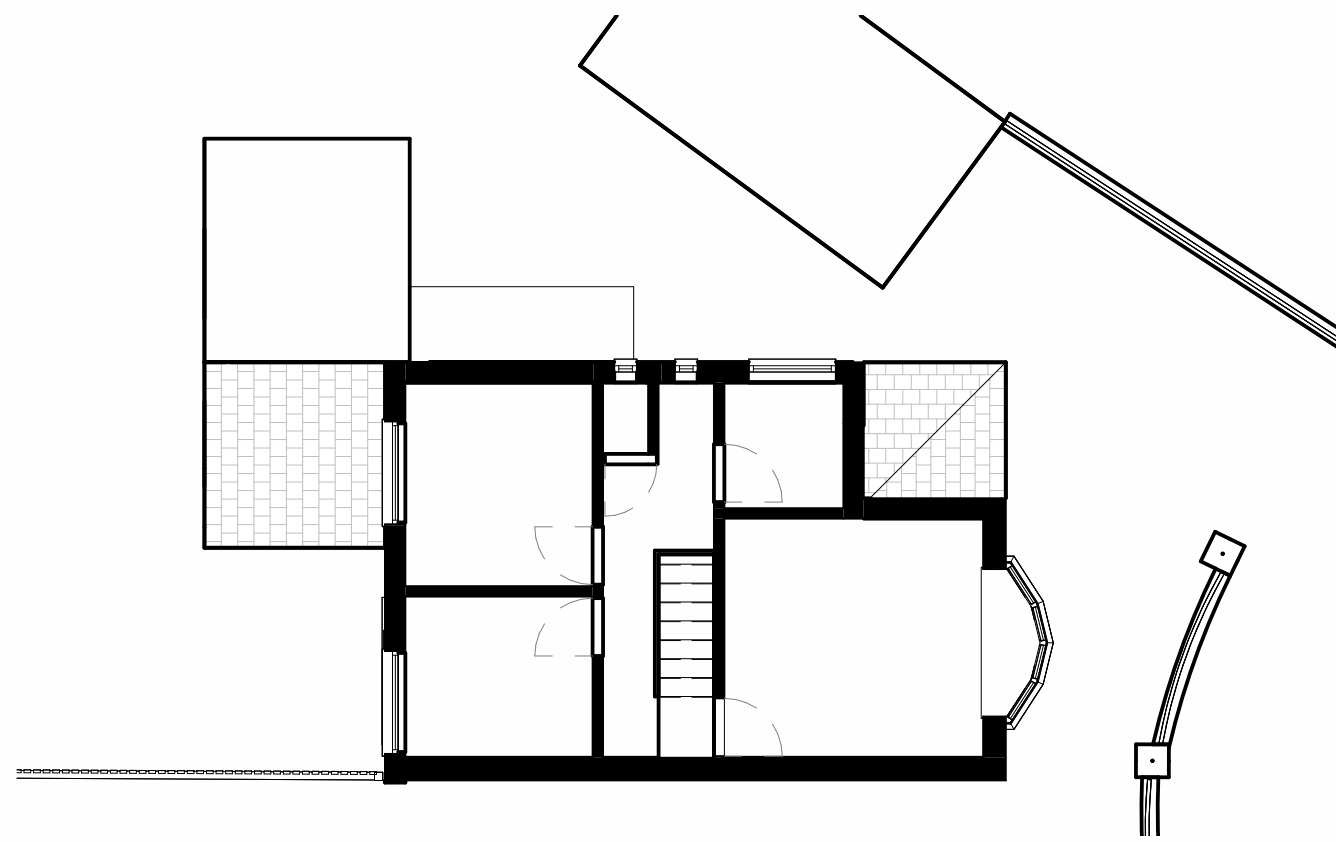

2 Existing First Floor Plan
1 : 100

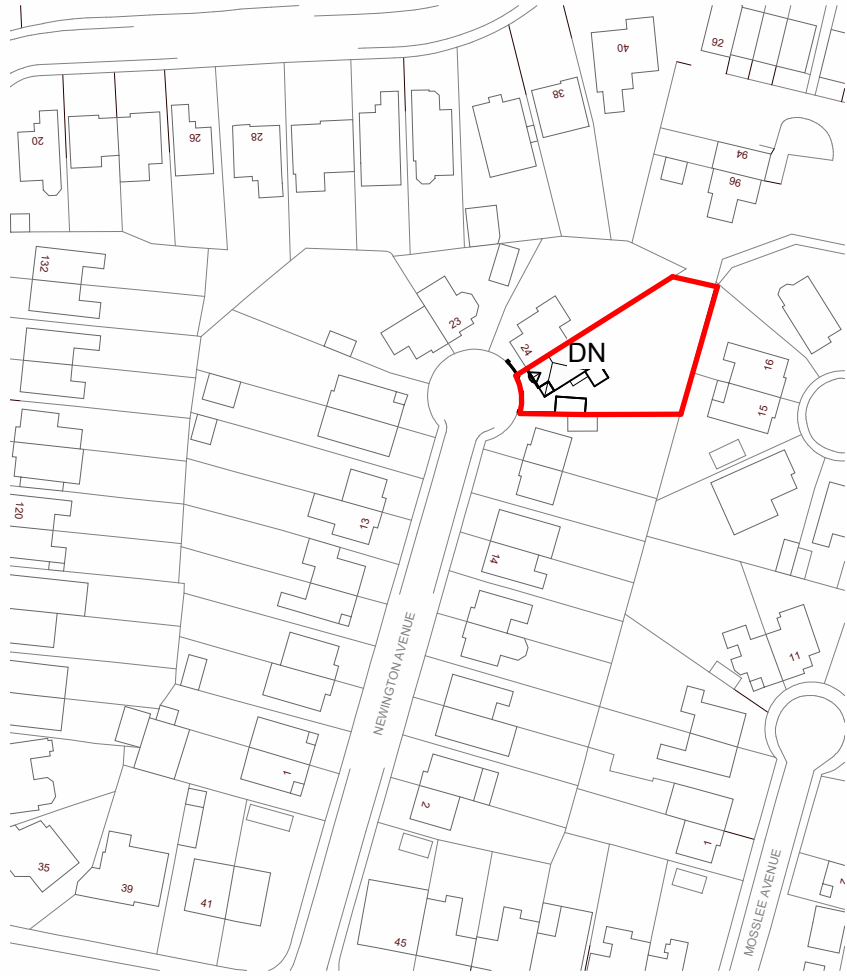


© Crown Copyright and database rights 2021 OS 100047474.
RED LINE INDICATES BOUNDARY




4 Existing Site Plan
1 : 1250



5 East - Existing
1 : 100

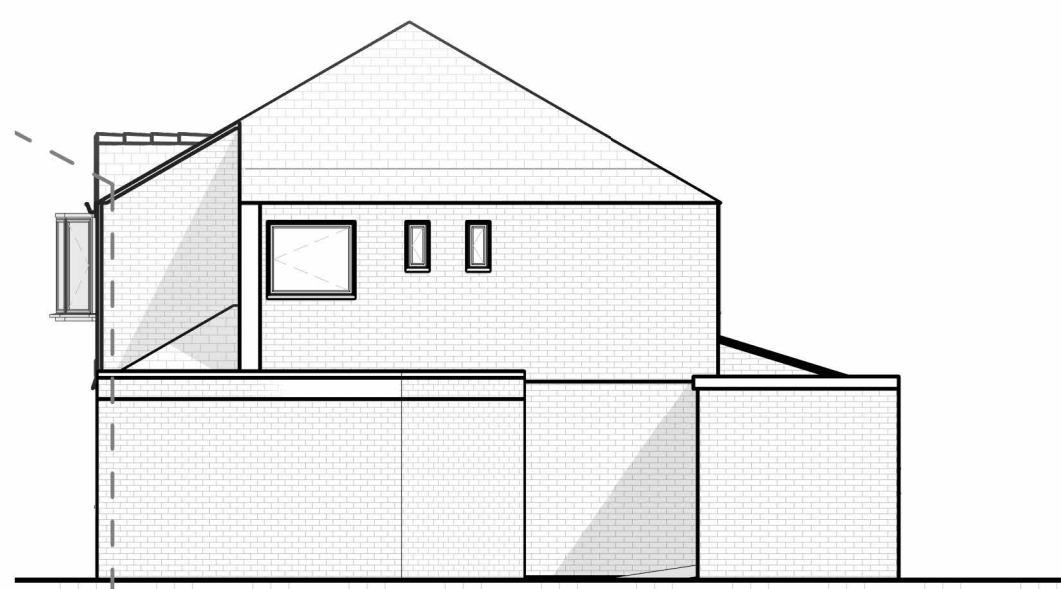


6 North - Existing
1 : 100

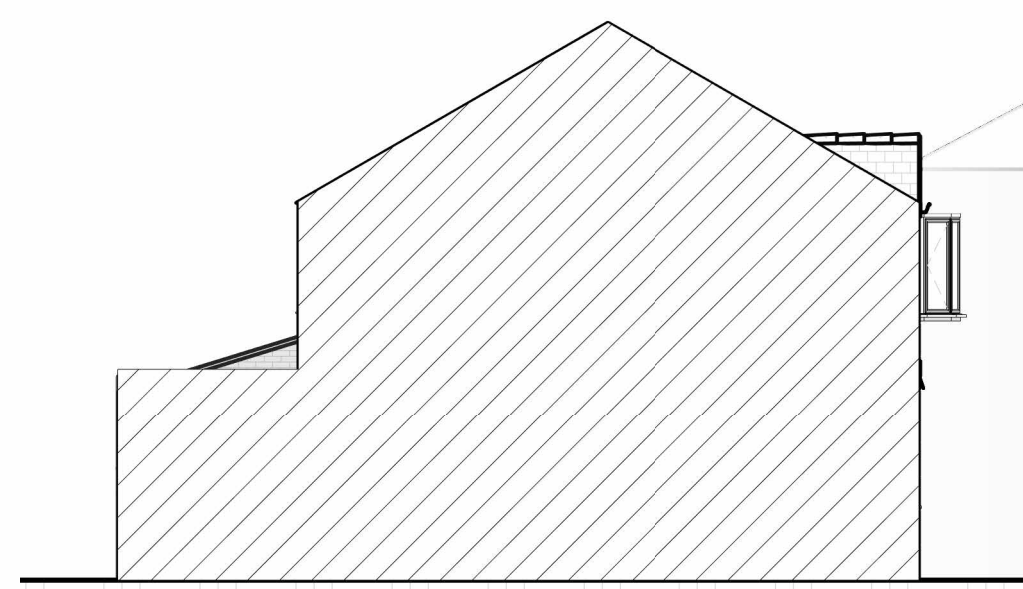

7 South - Existing
1 : 100



8 West - Existing
1 : 100

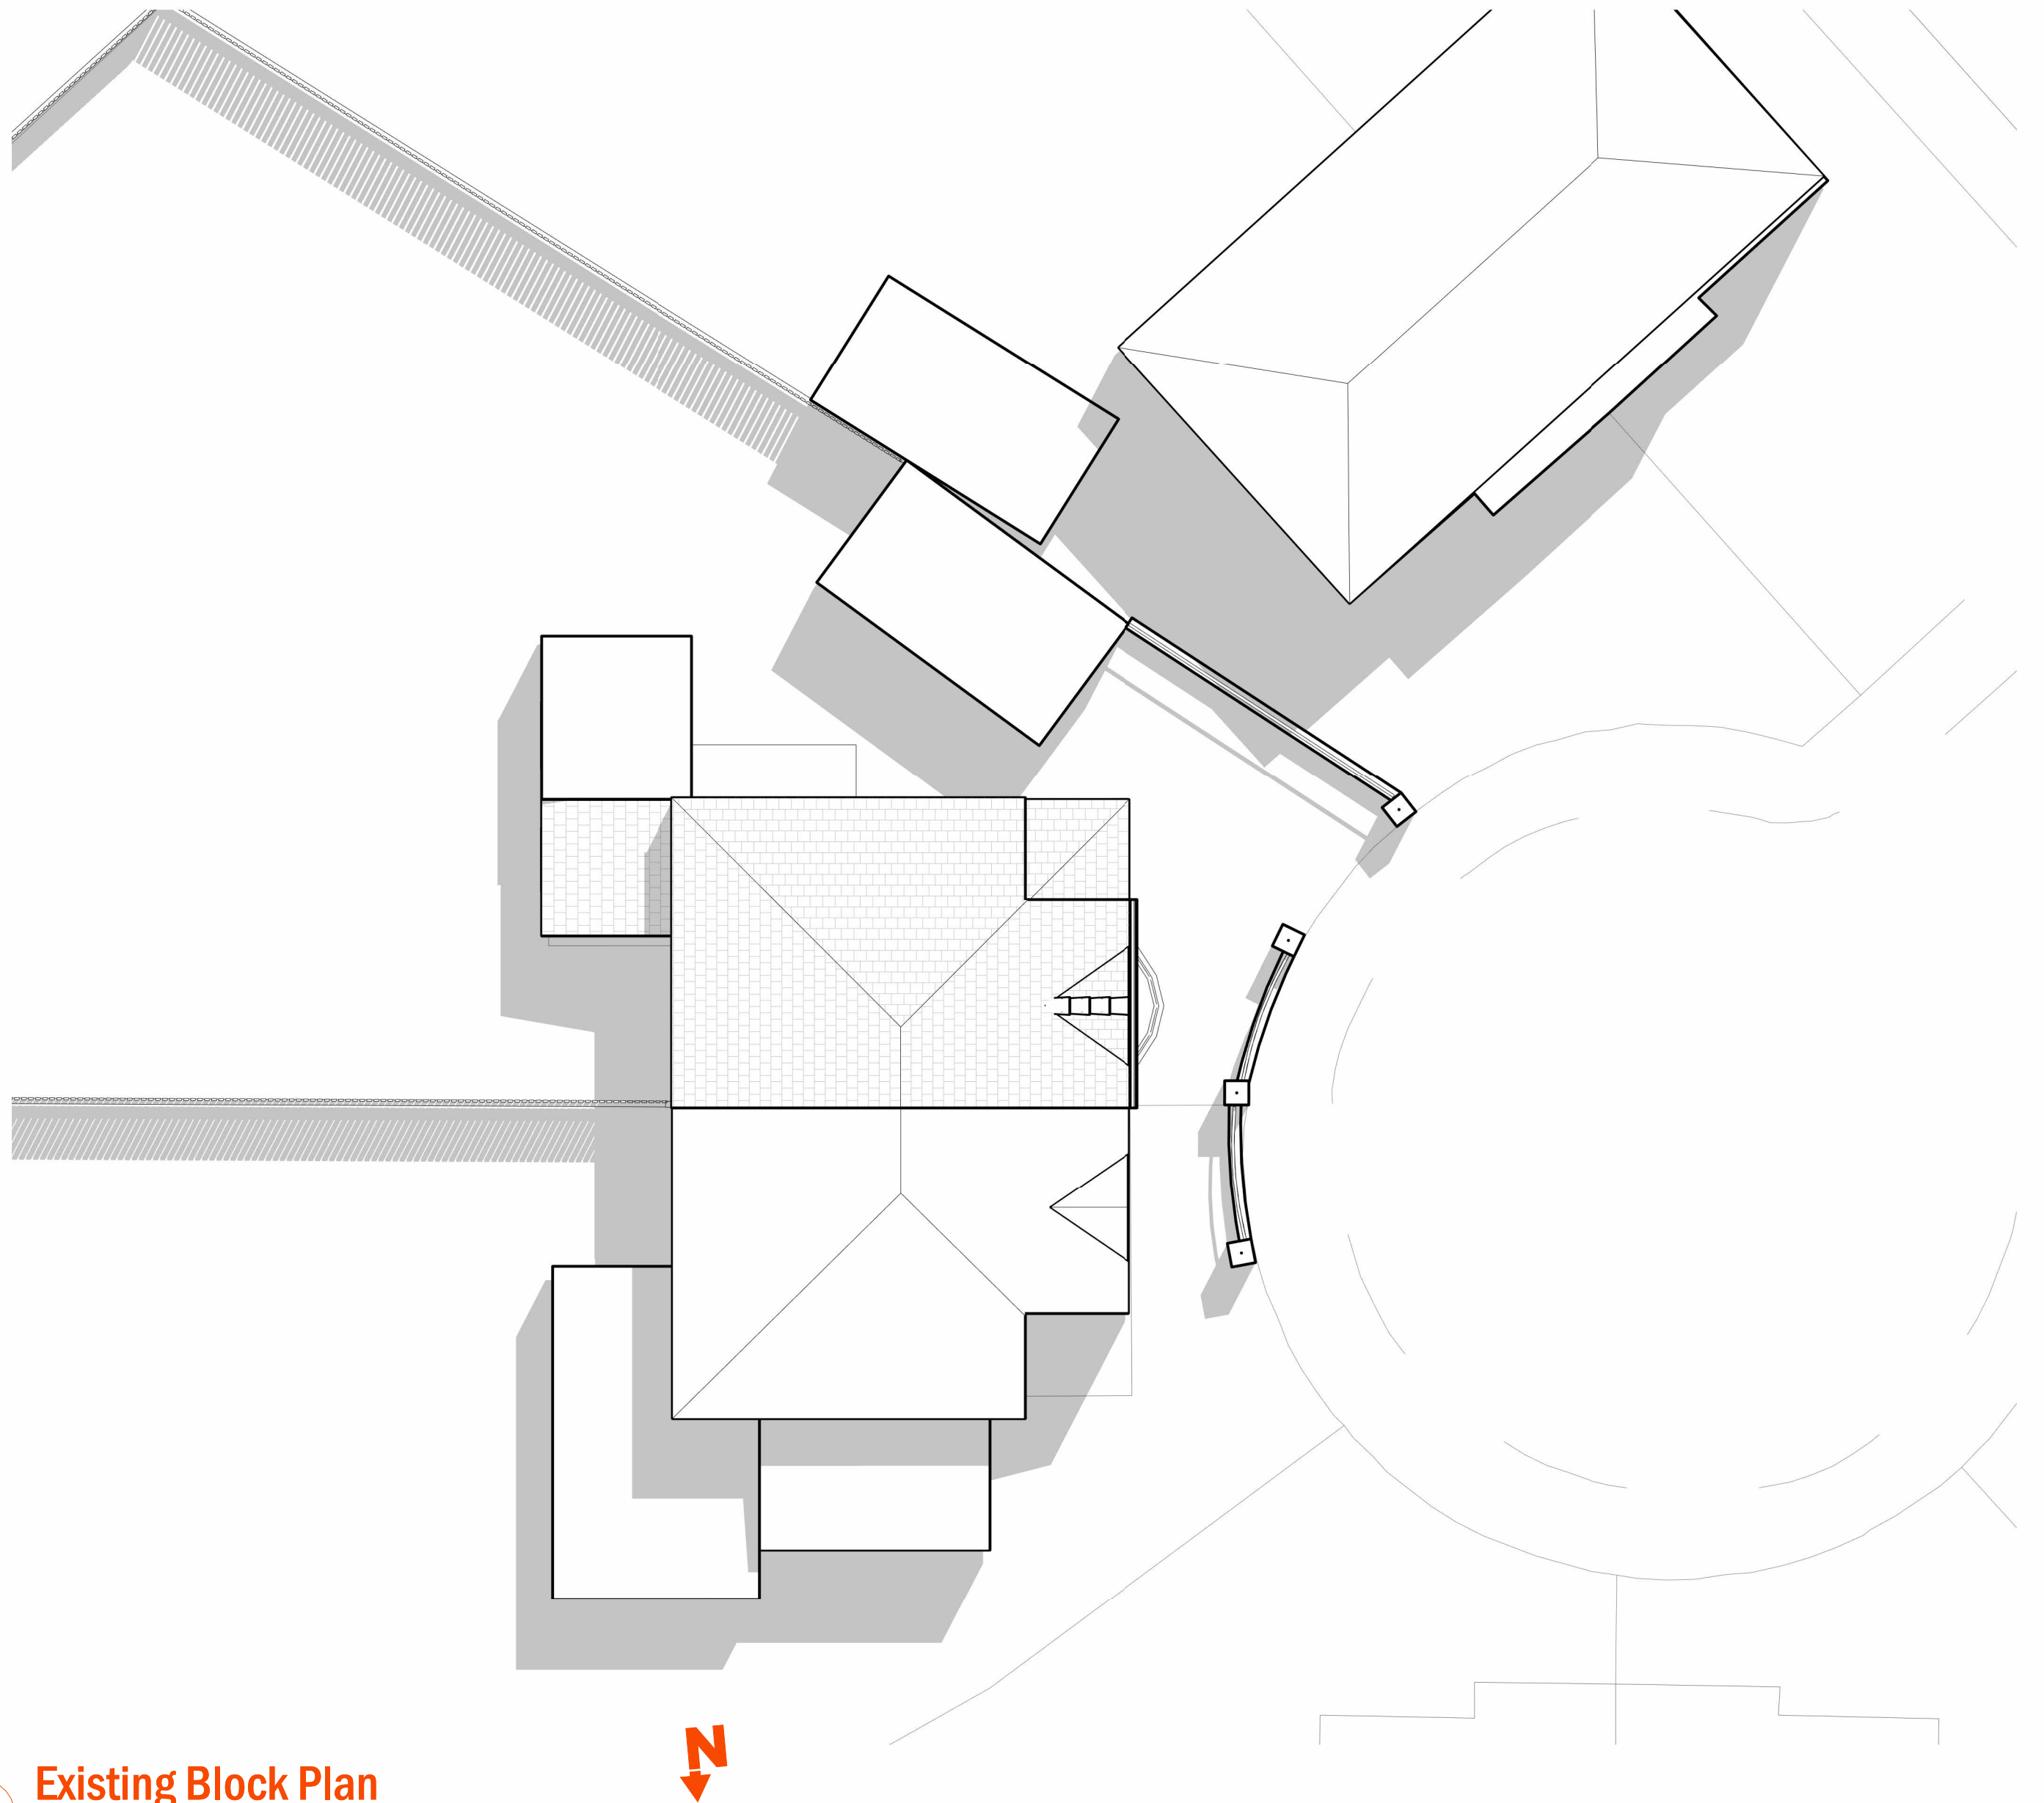

3 Existing Block Plan
1 : 100