



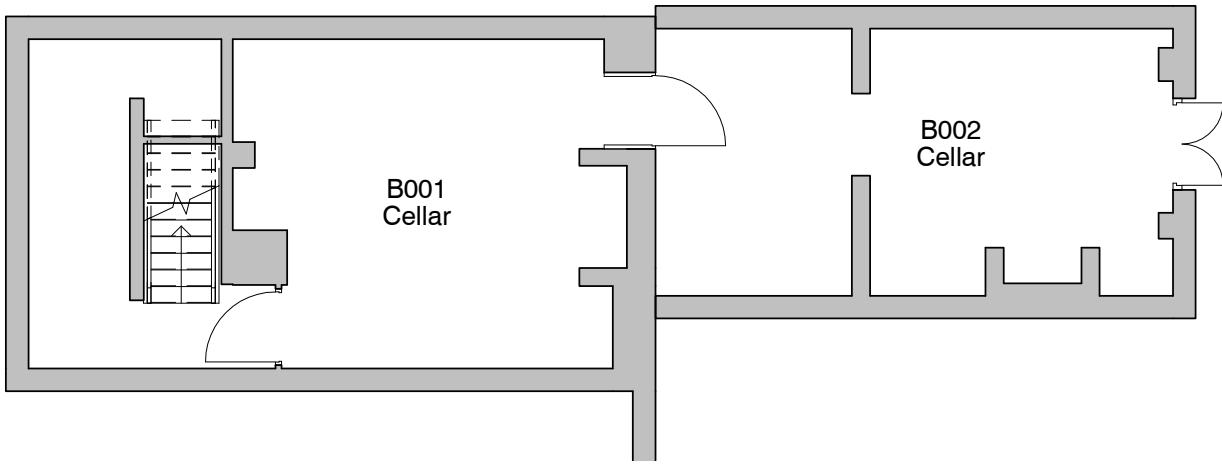


1. Level B1 - GA Existing

1 : 100

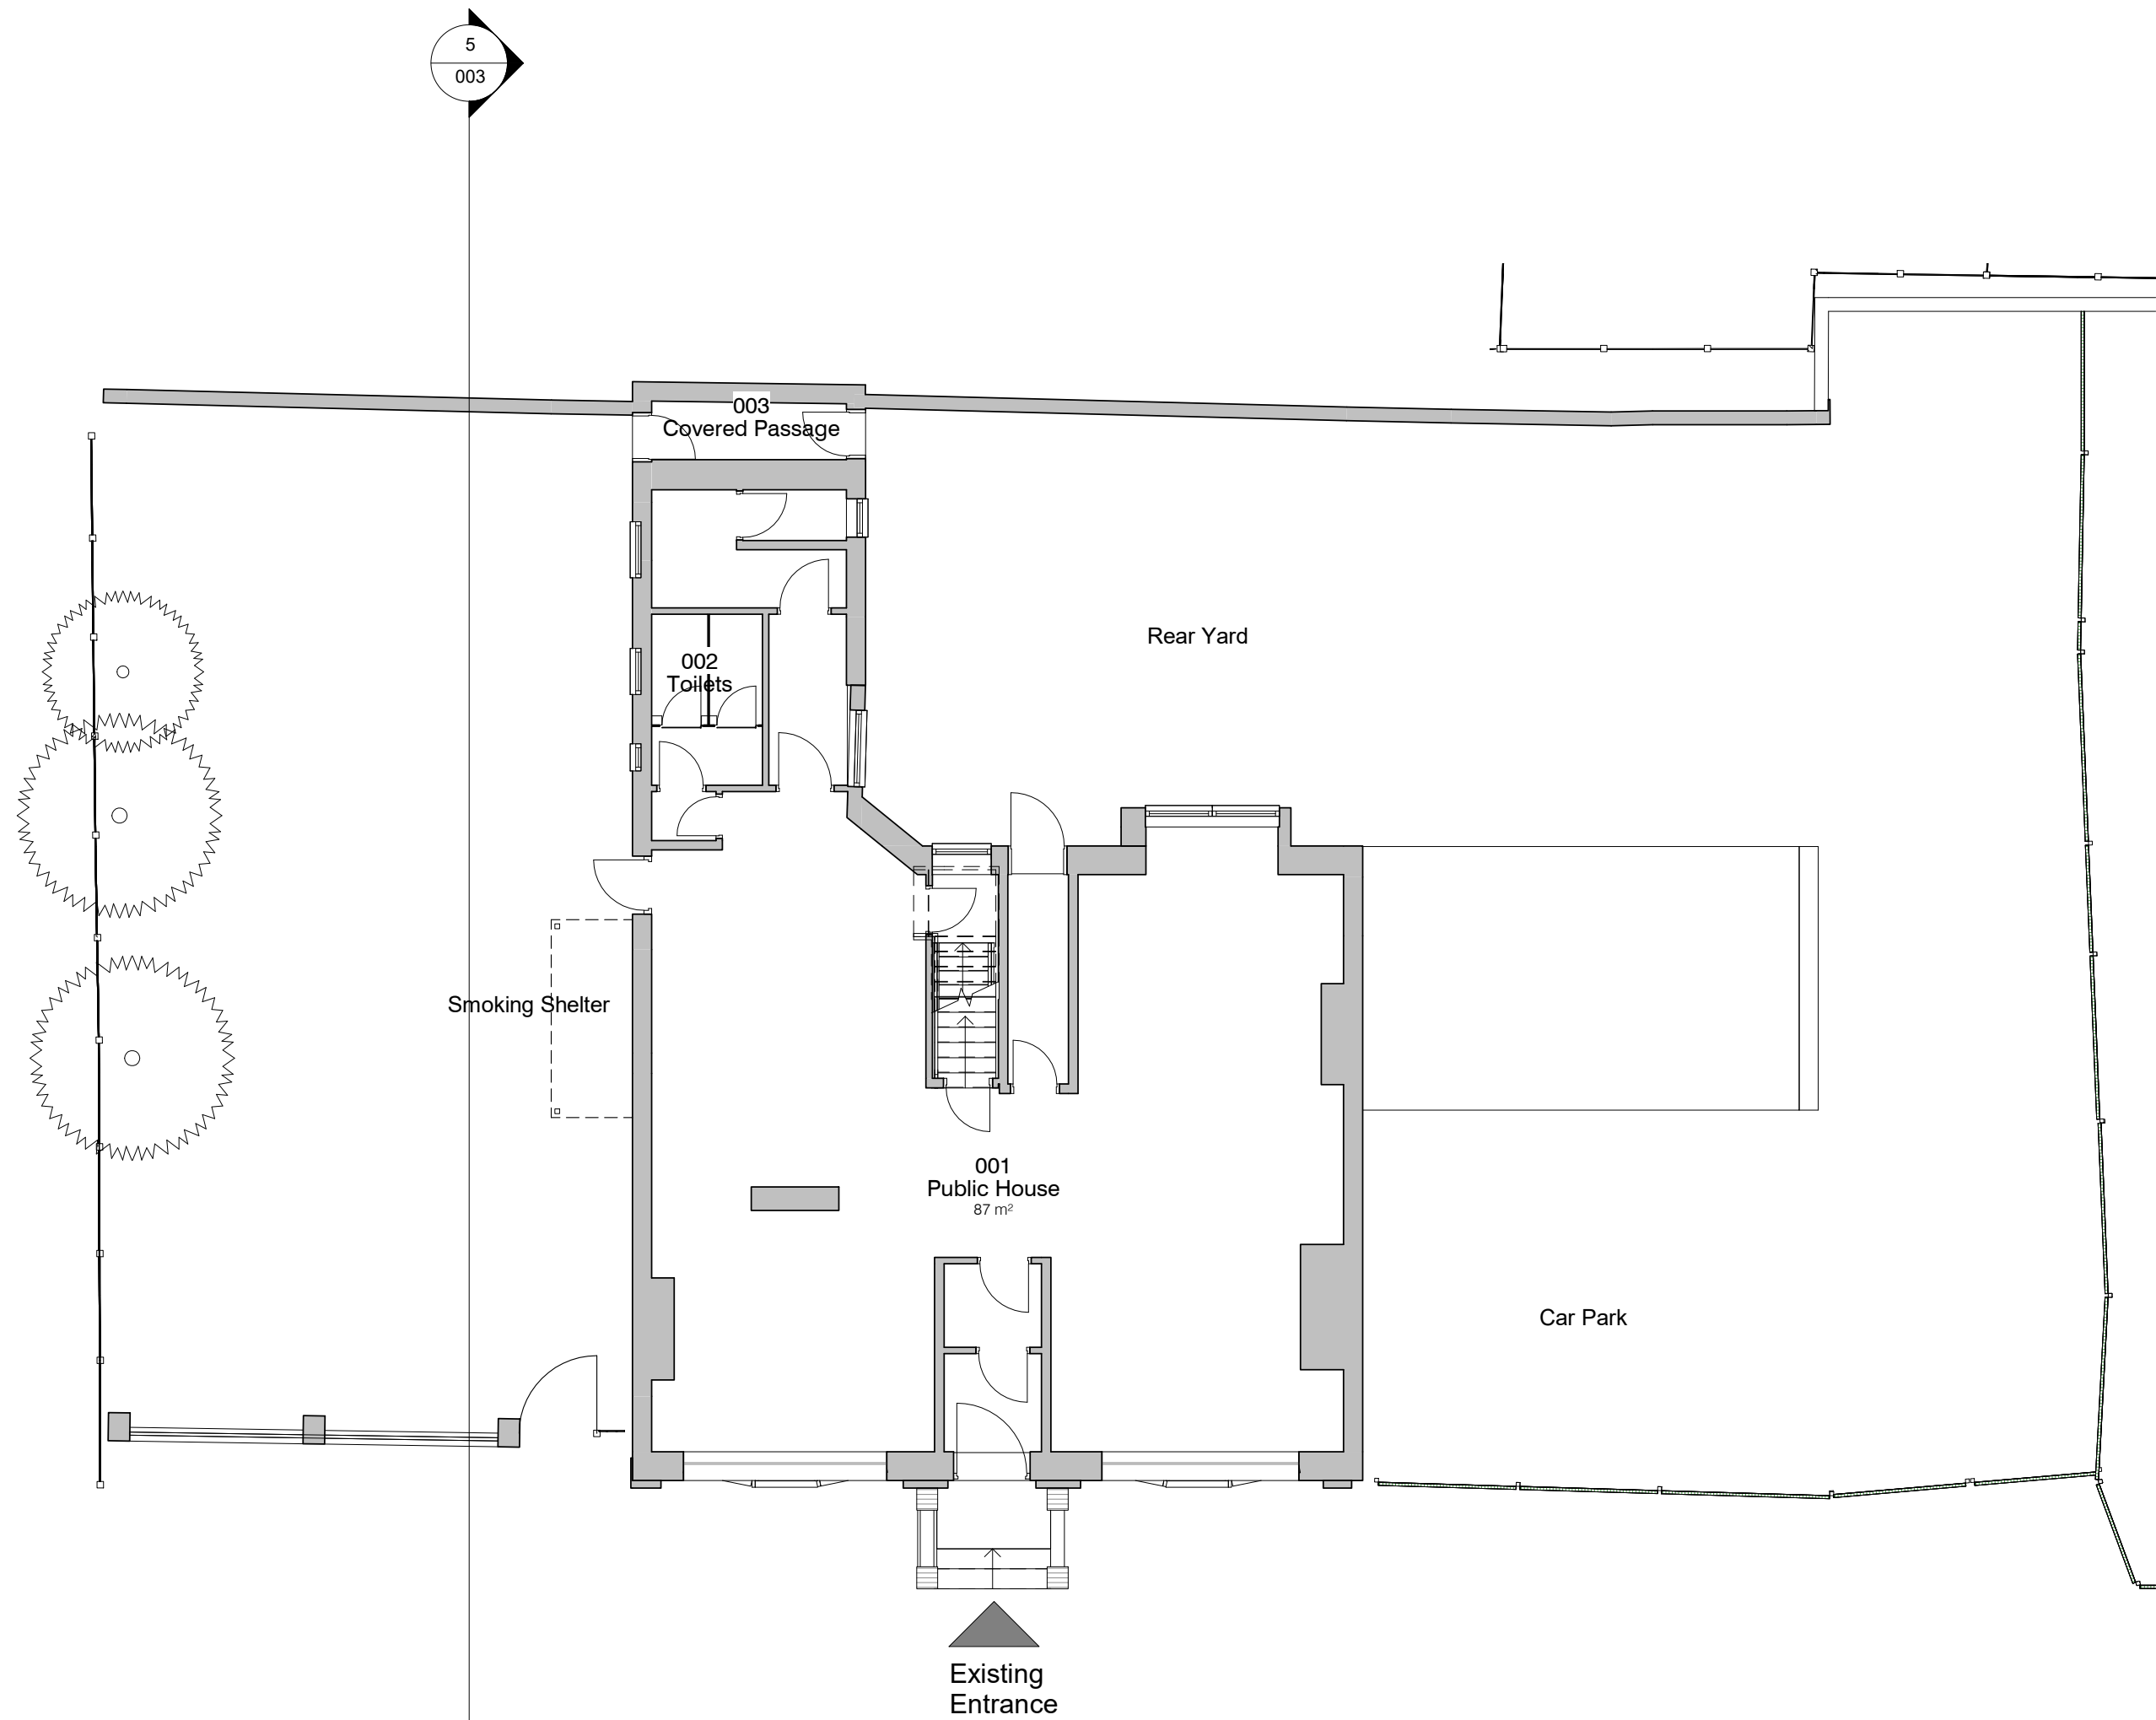


2. Level 0 - GA Existing

1 : 100

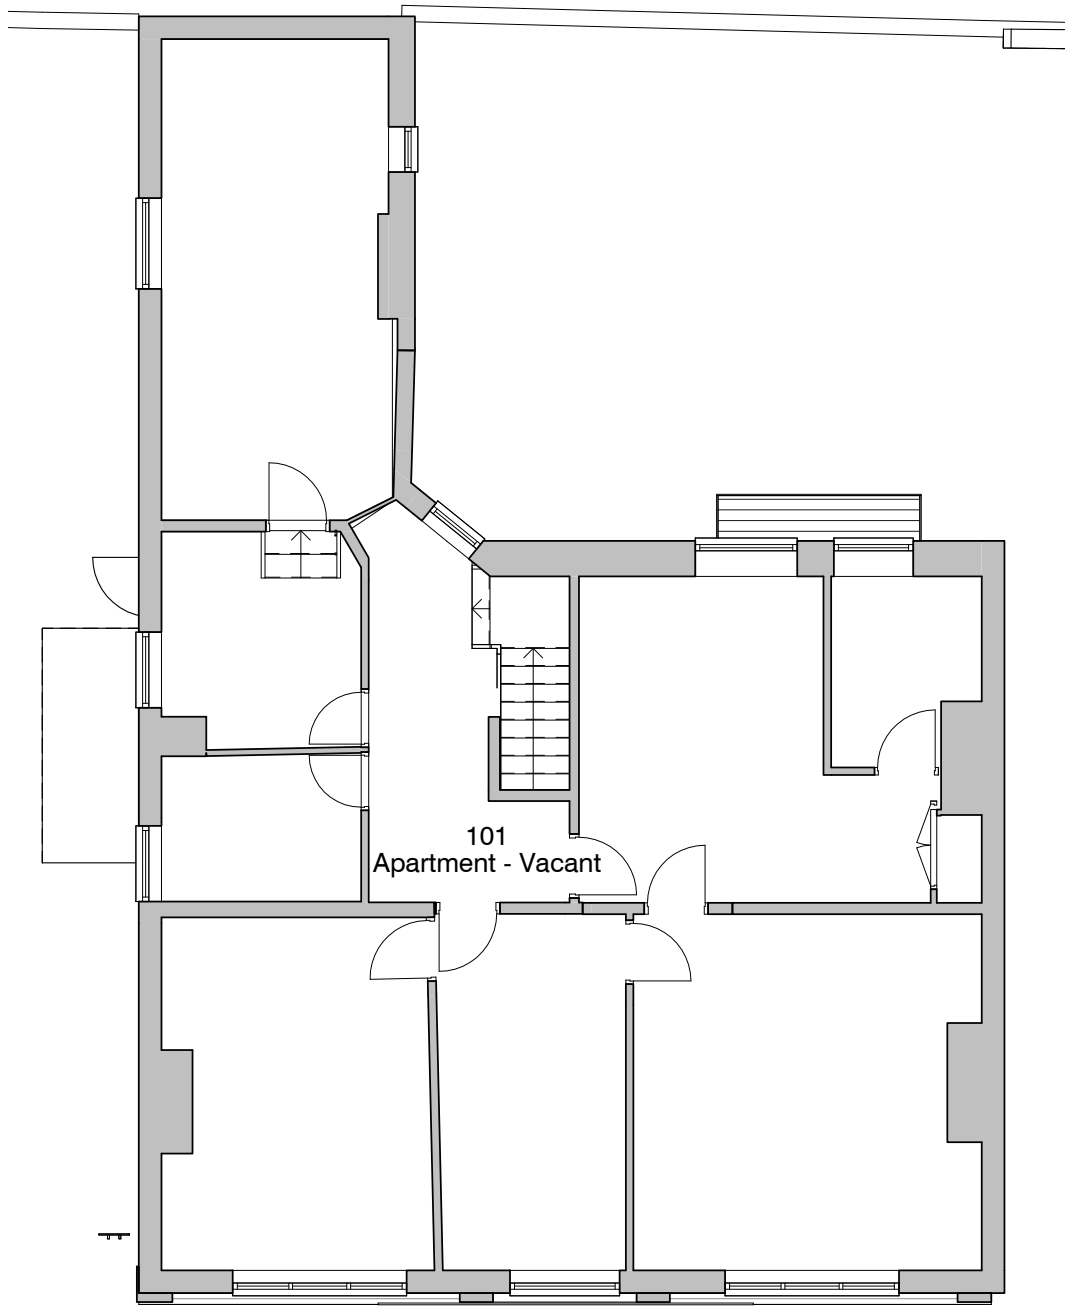

3. Level 1 - GA Existing

1 : 100

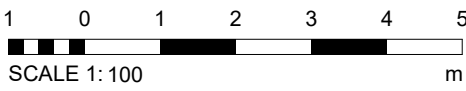

1 Planning Amendments		SA 11/05/21	
REV	DESCRIPTION	DATE	BY
1	136 Stand Lane	8 Oct. 2020	AP
CLIENT	Mr. Kajan Thayalan		
STATUS	PLANNING		
TITLE	EXISTING GA PLANS	PROJECT NO.	REV
		DA20070.	002.
			1
NOTES		THIS DRAWING MUST NOT BE REPRODUCED WITHOUT WRITTEN CONSENT OF DEBTAL ARCHITECTURE. ALL DIMENSIONS AND MATERIALS TO BE USED SHALL BE CHECKED AND CONFIRMED BY THE ARCHITECT PRIOR TO CONSTRUCTION. ALL DIMENSIONS SHALL BE IN ACCORDANCE WITH CURRENT STATUTORY LEGISLATION, RELEVANT CODES OF PRACTICE AND PREVIOUS EXPERIENCE. ALL DIMENSIONS ON THIS DRAWING ARE IN MILLIMETRES UNLESS OTHERWISE STATED.	
DEBTAL ARCHITECTURE		www.debtal.co.uk	