



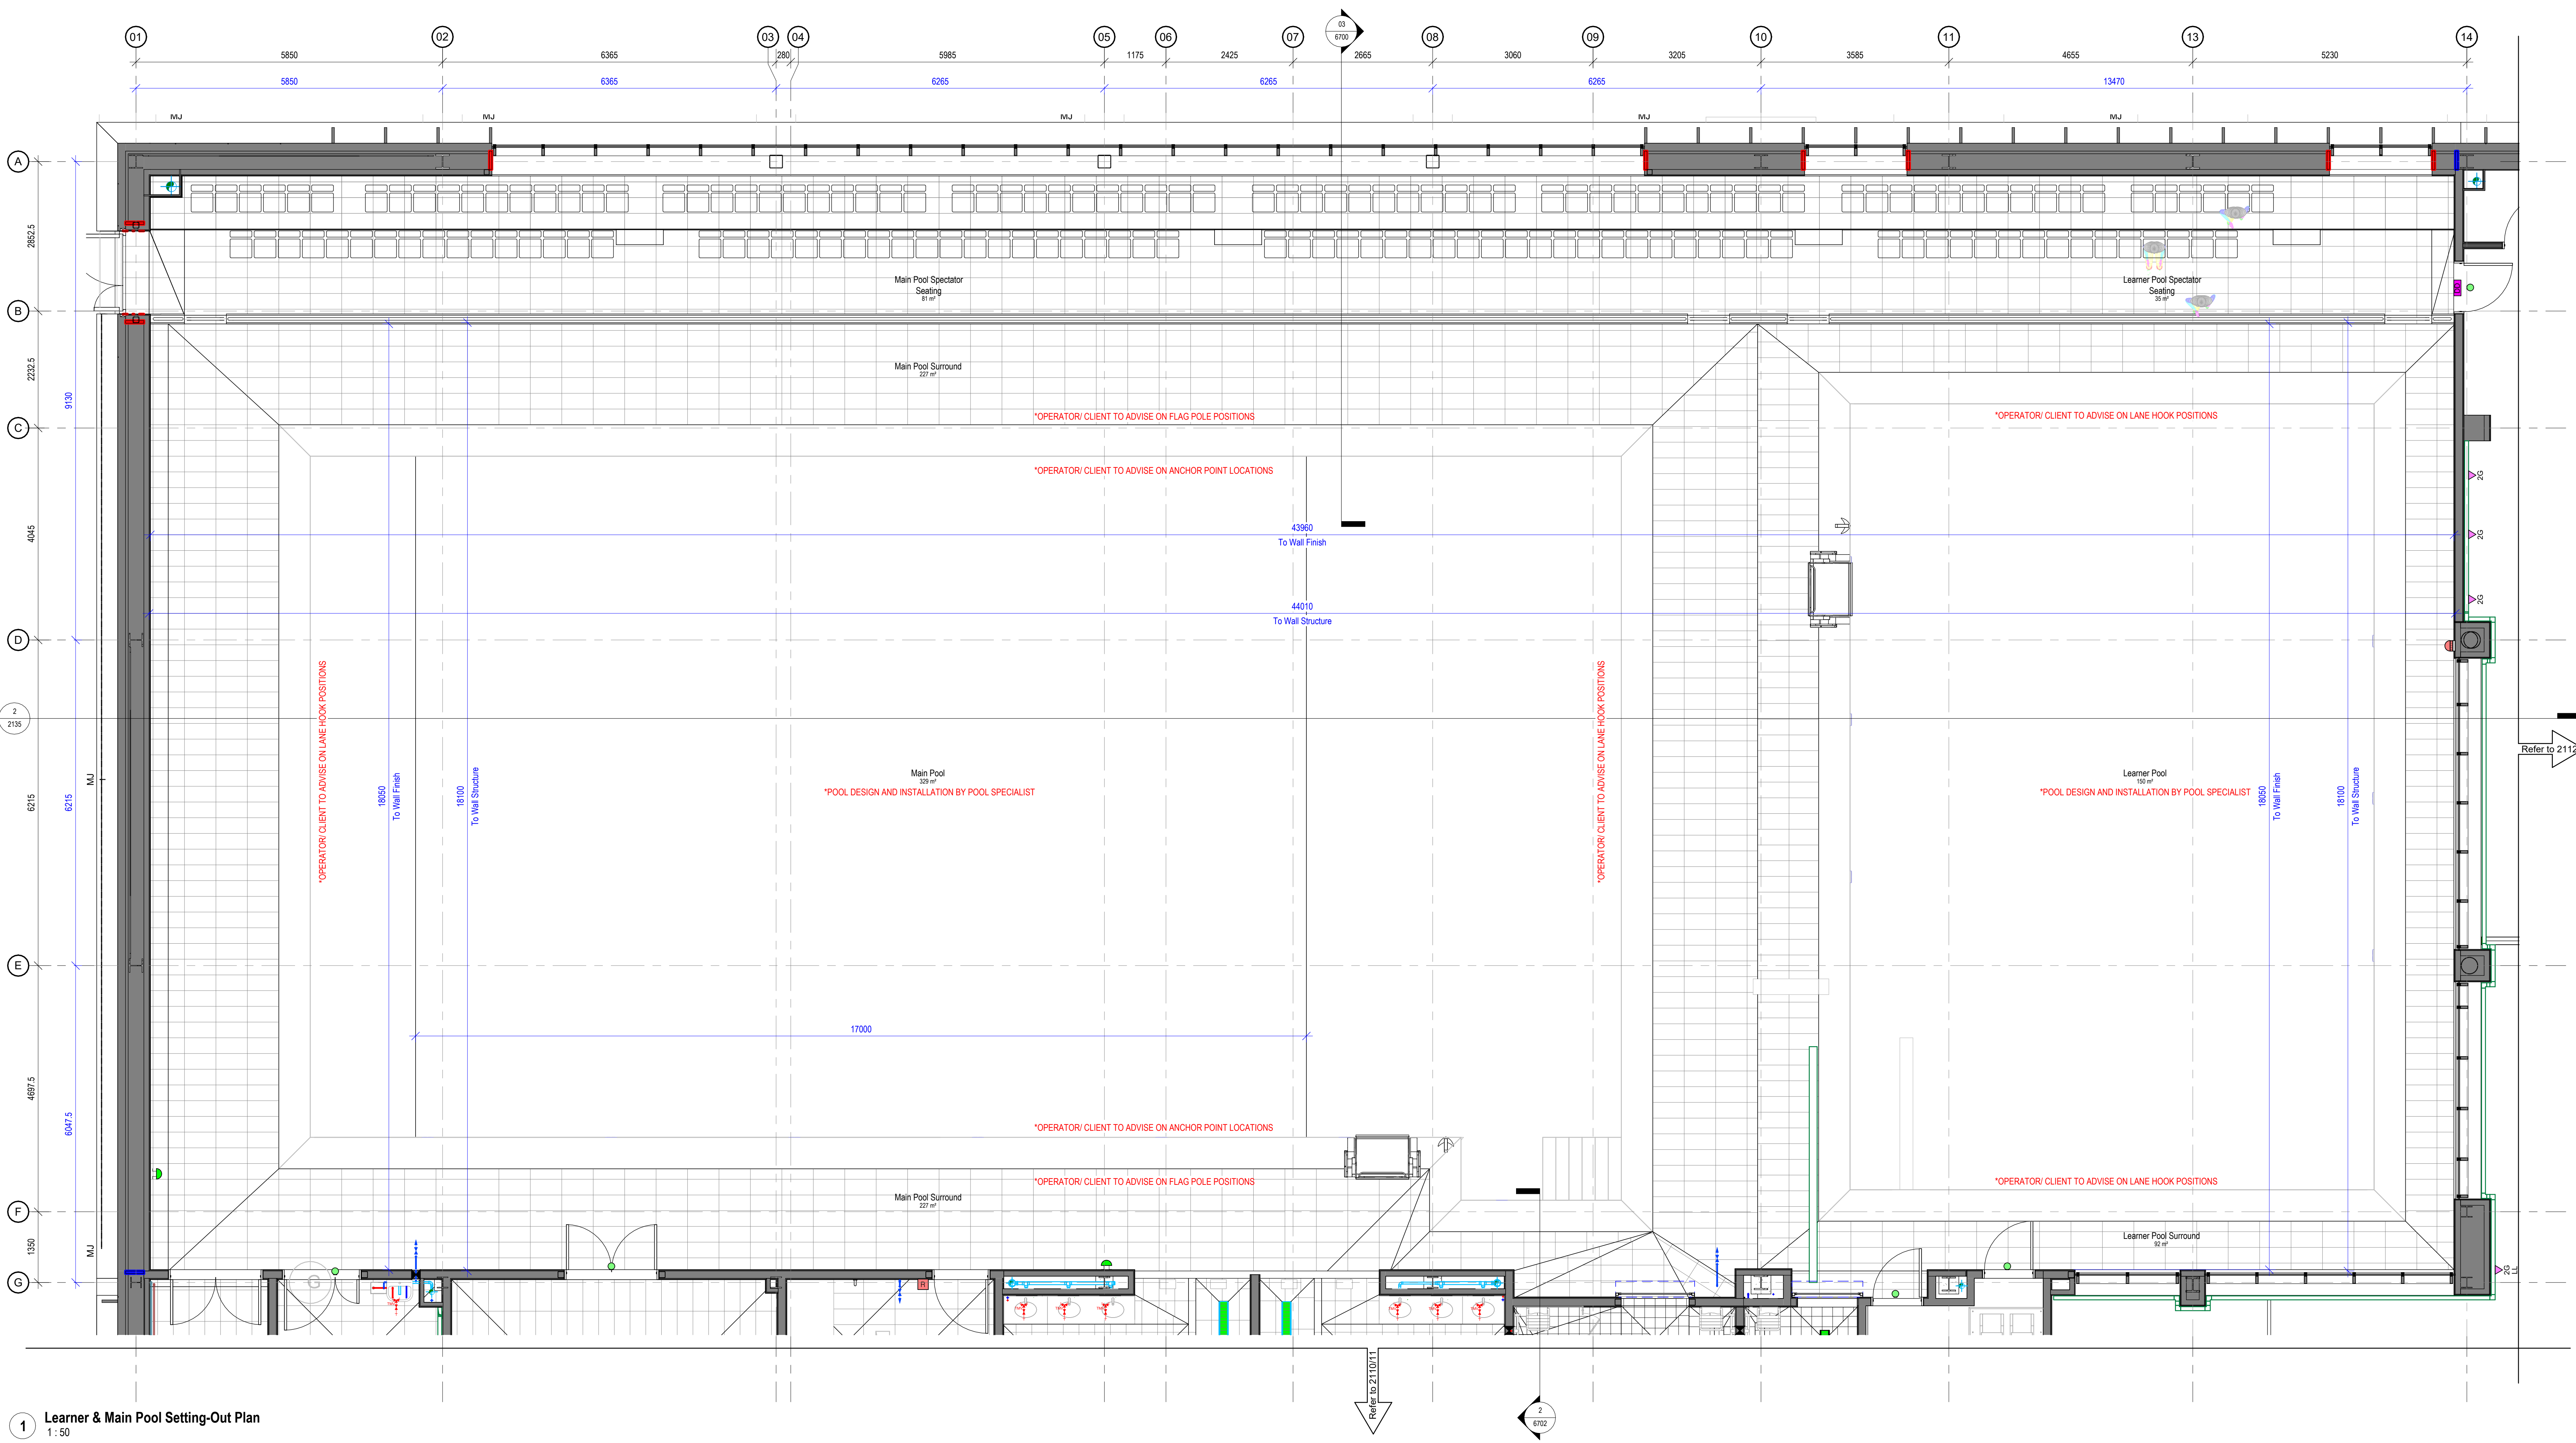

1 Learner & Main Pool Setting-Out Plan
1:50

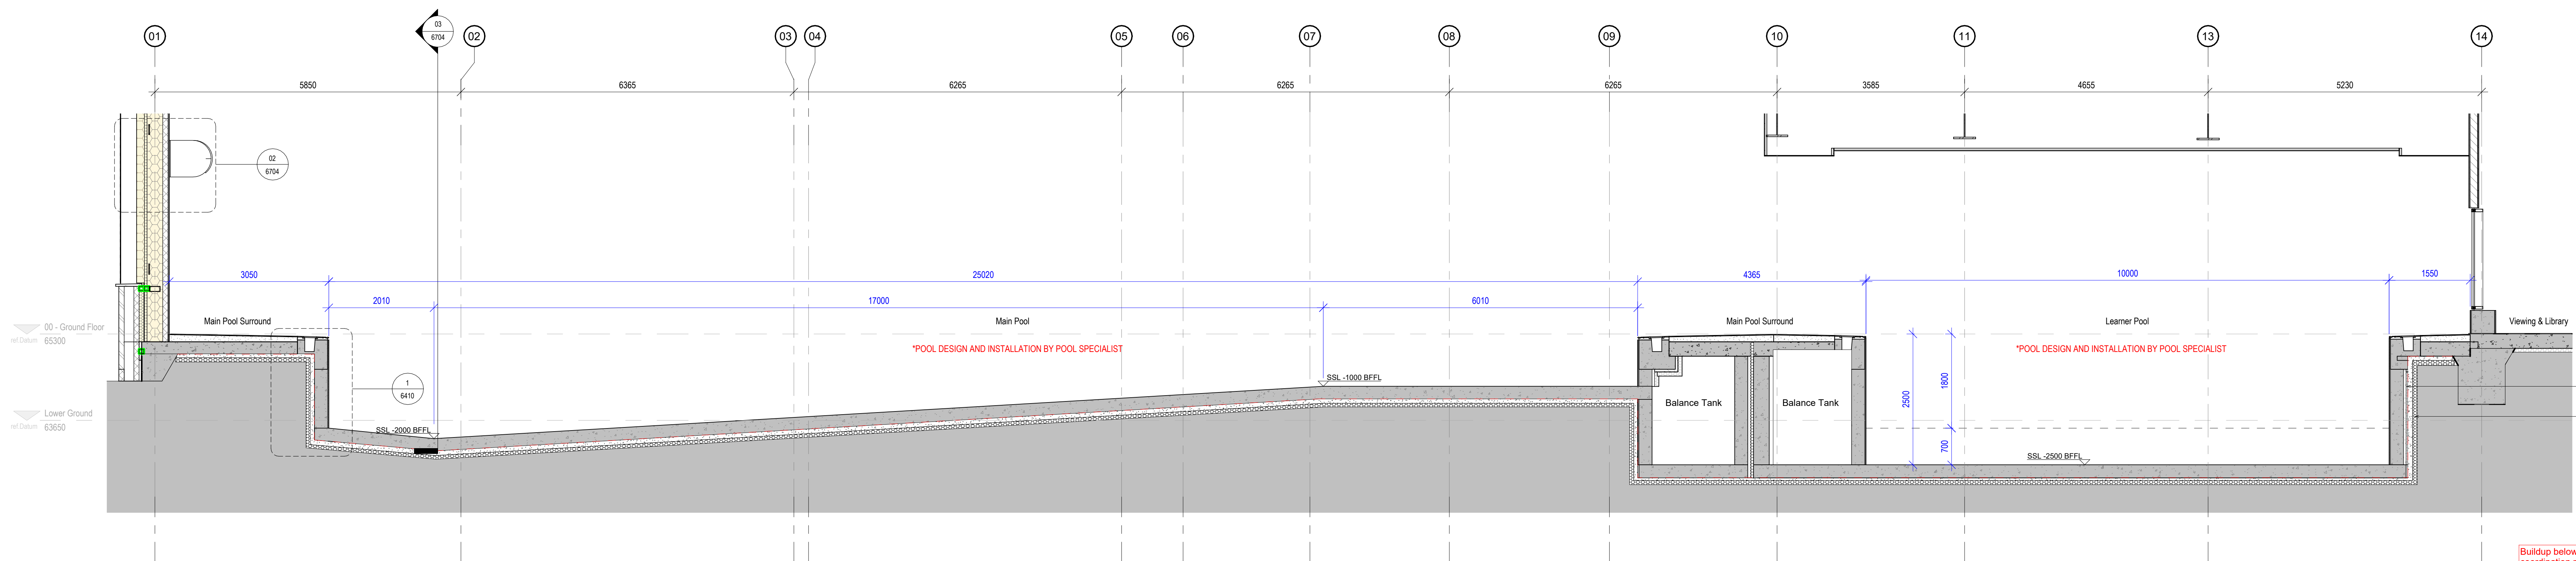

2 Learner & Main Pool Setting-Out Plan
1:50

Notes

The Contractor is to check all dimensions and conditions on site before commencing. Do not scale from this drawing.
This drawing remains the copyright of POZZONI Architecture Ltd.

Scale	1:1	1:10	1:20	1:50	1:100	1:200
Horizontal	1" = 1'-0"	1" = 10'-0"	1" = 20'-0"	1" = 50'-0"	1" = 100'-0"	1" = 200'-0"
Vertical	1" = 1'-0"	1" = 10'-0"	1" = 20'-0"	1" = 50'-0"	1" = 100'-0"	1" = 200'-0"

C01	Issued for Construction	JLG	02.02.24
P05	Stage 4 Issue - Balance tank to main pool moved. Indicative insulation below pool buildup.	AH	25.05.23
P04	Stage 3 Issue. Drawing renumbered from 2115.	JAW	21.10.22
P03	Learner Pool updated.	RJF	04.08.22
P02	Section added.	DAS	22.07.22
P01	Initial Issue	RJF	21.07.22
Rev	Description	By	Date

Client: VINCI Construction UK Ltd

Location: Radcliffe Hub

Setting Out Plan - Learner & Main Pool

P5860_2135

RADHUB-POZ-V4-00-DR-A-2135

21/07/22

1:50

@ A0

DM

JLG

S4

Planning

Tender

Design

Contract

Construction

Record

pozzoni

Woodville House
2 Woodville Road
Aldershot
GU11 2PL

+44 161 828 7648

www.pozzoni.co.uk

architect@pozzoni.co.uk

02/02/24 09:26:14