



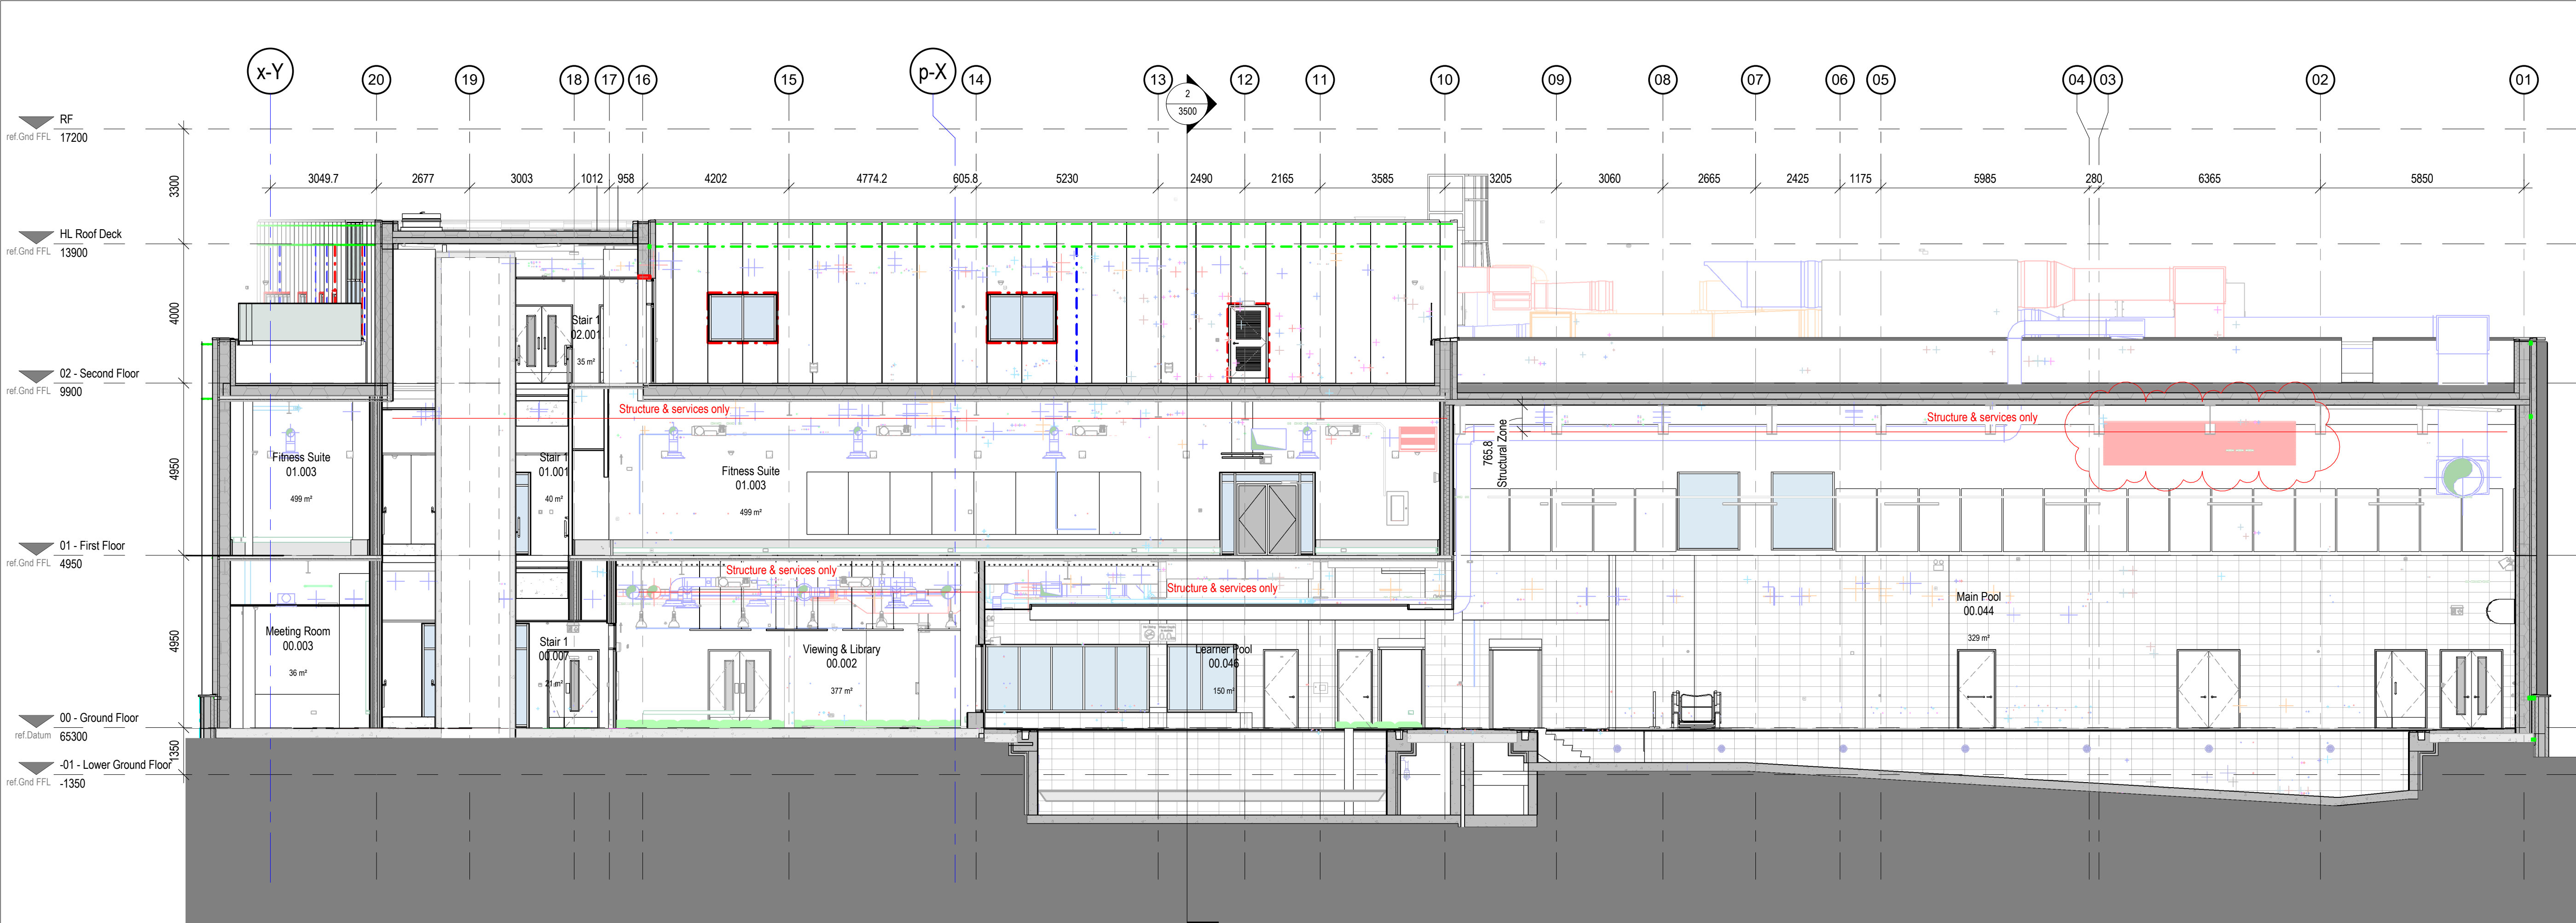

01 Overall GA Section 01
1 : 100

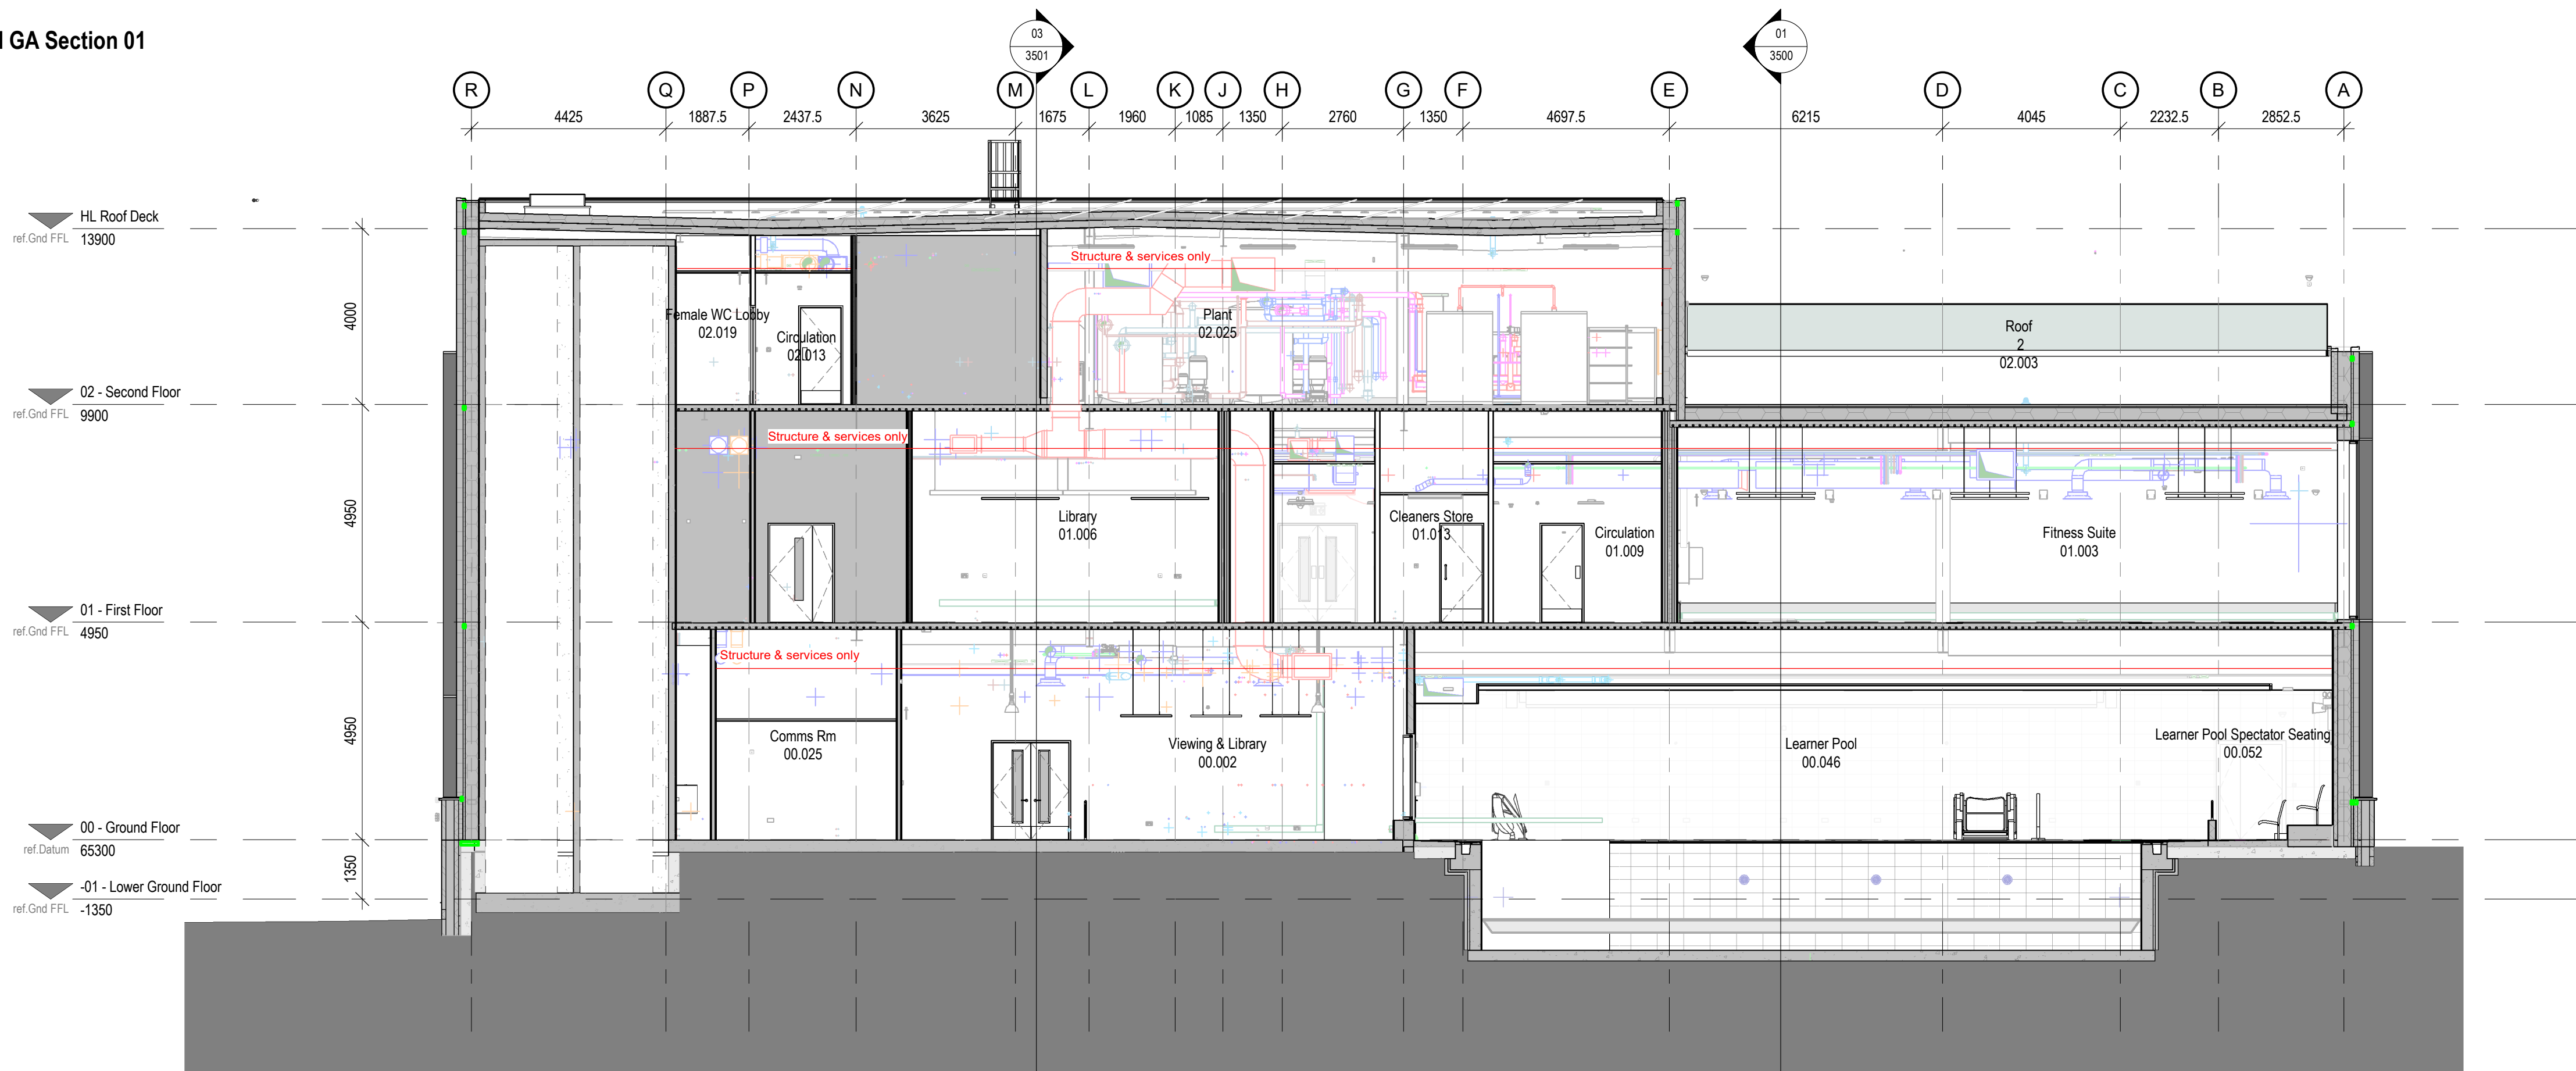

2 Overall GA Section 2
1 : 100


Current drawings incorporate the following Revit models: AJP revision P12: Hannan revision P09. Further review and coordination required on receipt of updated Structural and MEP model information, in addition to information from specialist consultants (Pool Plant, Pre-cast Stairs / Lift Shafts, etc.)

Notes

The Contractor is to check all dimensions and conditions on site before commencing. Do not scale from this drawing.
This drawing remains the copyright of POZZONI Architecture Ltd.

Scale Bars		TO BE USED ONLY AS GUIDANCE			
1:100	mm	0	1000	2000	3000
1:200	mm	0	1000	2000	3000
1:500	m	0	10	20	30
1:1250	m	0	10	20	30

KEYPLAN

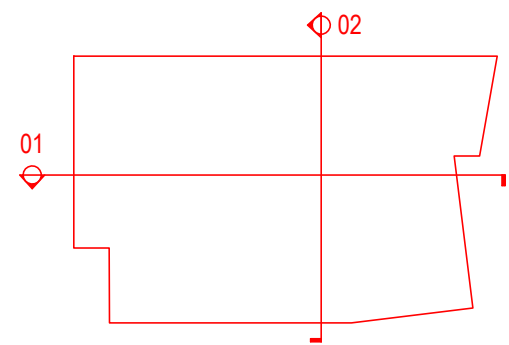

Note: Steels within Main Pool are Pitched - The dashed SRS zone depends on where the section is cut.

All Structure to Structural Engineers Design Details & Specification.

All Services to MEP Consultants Design Details & Specification.

C01	Issued for Construction following comments on Viewpoint	MBR	01.12.23
P01	Stage 4 Issue - First Issue	AH	25.05.23
Rev	Description	By	Date

Client: VINCI Construction UK Ltd

Job: Radcliffe Hub

Drawing: Proposed GA Sections (Sheet 1)

Ref: P5860 3500 Rev: C01

Ref: RADHUB-POZ-V4-ZZ-DR-A-3500

Date: 01/12/2023 Scale: 1 : 100 @ A1

DM JLG S4

Planning: Tender Construction

Design: Contract Construction Record

pozzoni

Woodville House
2 Woodville Road
Altrincham
WA14 2TH
+44 161 928 7848
www.pozzoni.co.uk
architects@pozzoni.co.uk

Notes


The Contractor is to check all dimensions and conditions on site before commencing. Do not scale from this drawing.
This drawing remains the copyright of POZZONI Architecture Ltd.

Scale Bars


TO BE USED ONLY AS GUIDANCE

1:100	mm	0	1000	2000	3000
1:200	mm	0	1000	2000	3000
1:500	m	0	10	20	30
1:1250	m	0	10	20	30

KEYPLAN

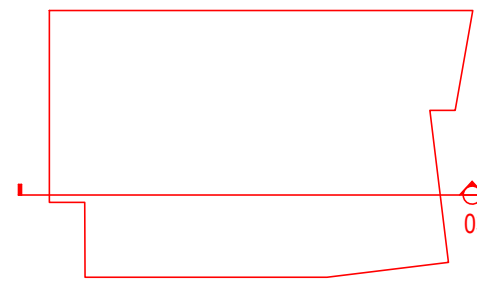

All Structure to Structural Engineers Design Details & Specification.
All Services to MEP Consultants Design Details & Specification.

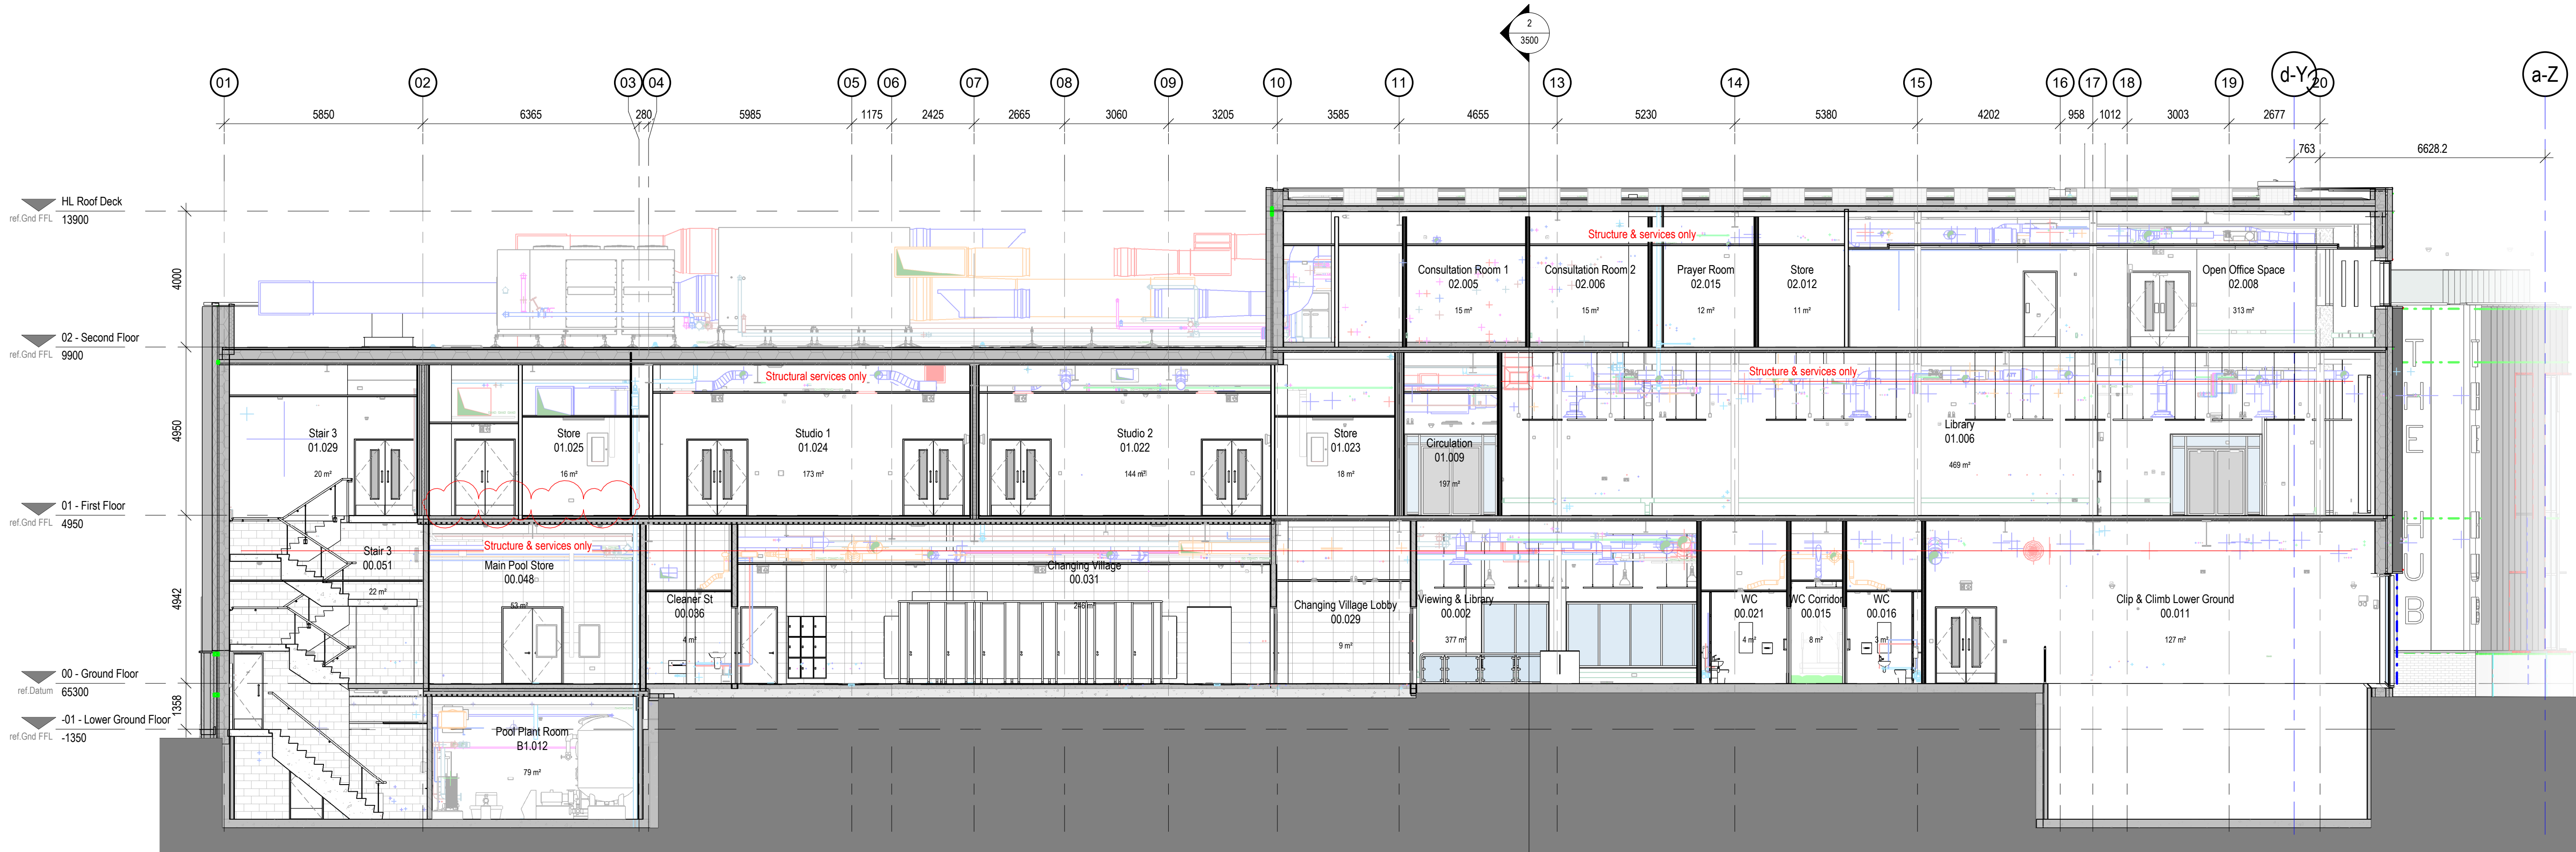

03 Overall GA Section 03
1 : 100

Current drawings incorporate the following Revit models: AJP revision P12: Hanan revision P09. Further review and coordination required on receipt of updated Structural and MEP model information, in addition to information from specialist consultants (Pool Plant, Pre-cast Stairs / Lift Shafts, etc.)

C01	Issued for Construction following comments on Viewpoint	MBR	01.12.23
P01	Stage 4 Issue - First Issue	AH	25.05.23
Rev	Description	By	Date
Client	VINCI Construction UK Ltd		
Job	Radcliffe Hub		
Drawing	Proposed GA Sections (Sheet 2)		
Ref	P5860 3501	Rev	C01
Date	RADHUB-POZ-V4-ZZ-DR-A-3501		
Date	01/12/2023	Scale	1 : 100
DM	JLG	S4	
Planning	Tender	Construction	
Design	Contract	Construction Record	

pozzoni

Woodville House
2 Woodville Road
Altrincham
WA14 2EH
+44 161 928 7848
www.pozzoni.co.uk
architects@pozzoni.co.uk