


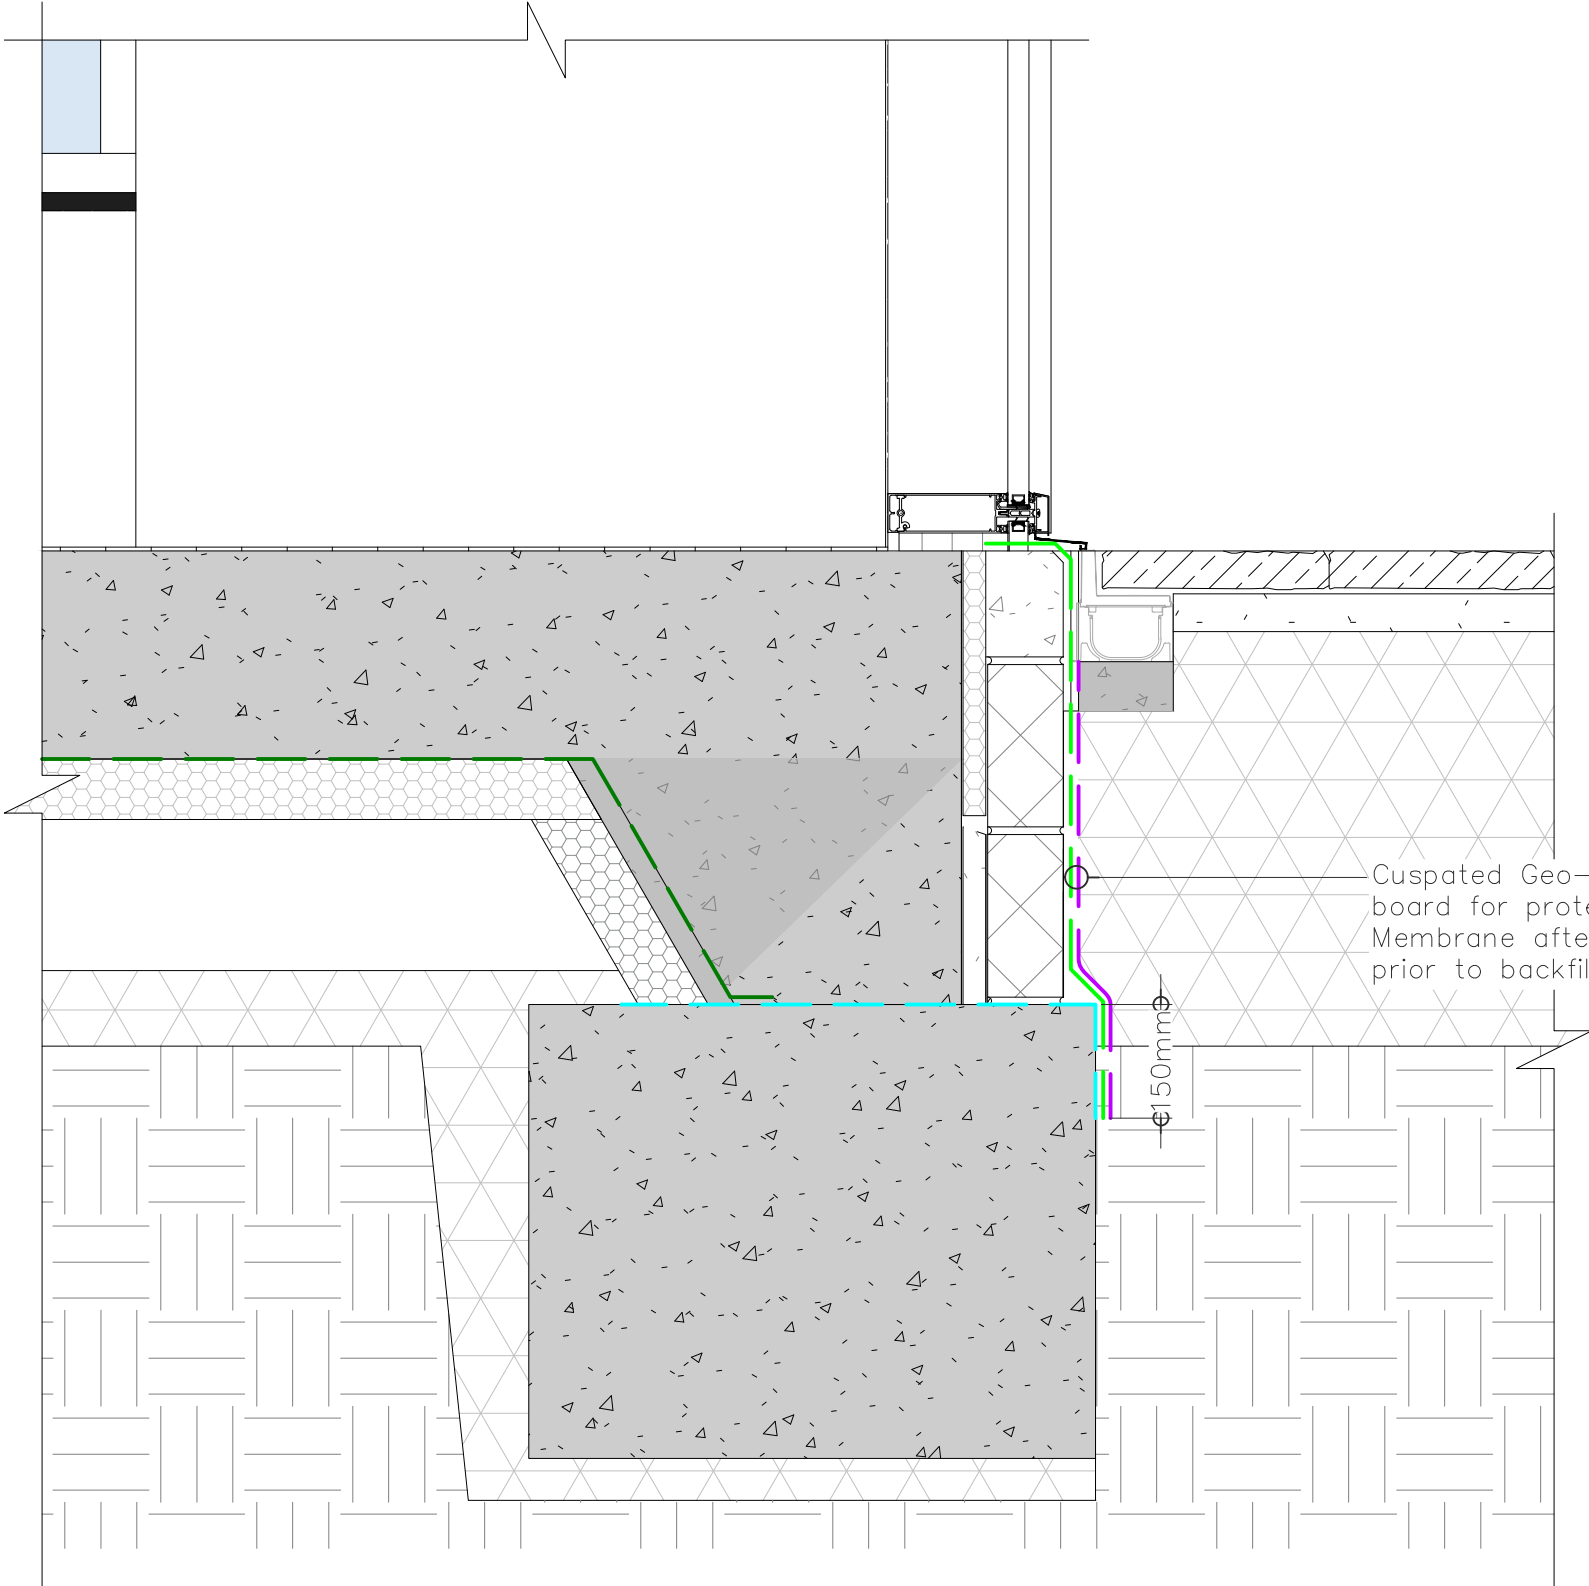


KEY	
GP1 SAM	
GP5 DPM + Fleece	
GP Liquid Barrier	
PD1700	

Rev C02	24/05/24	ME
Supplier change		
Rev C01	21/02/24	ME
Construction stage issue		
Rev P02	25/09/23	LD
DRG updated In-line with VINCI Project Naming Convention		
Rev P01	13/09/23	LD
First Issue		




PROJECT
Radcliffe
CLIENT
AJP
DRAWING TITLE
Building Perimeter Curtain Wall Level Threshold
DRAWING NUMBER
RADHUB-PHA-V4-00-DR-Y-0002
REVISION
C02
STATUS
CONSTRUCTION
SCALE
1:10 on A3

INDEPENDENT WATERPROOFING CONSULTANTS
info@philhewitt.co.uk |
www.philhewitt.co.uk
0208 087 3032

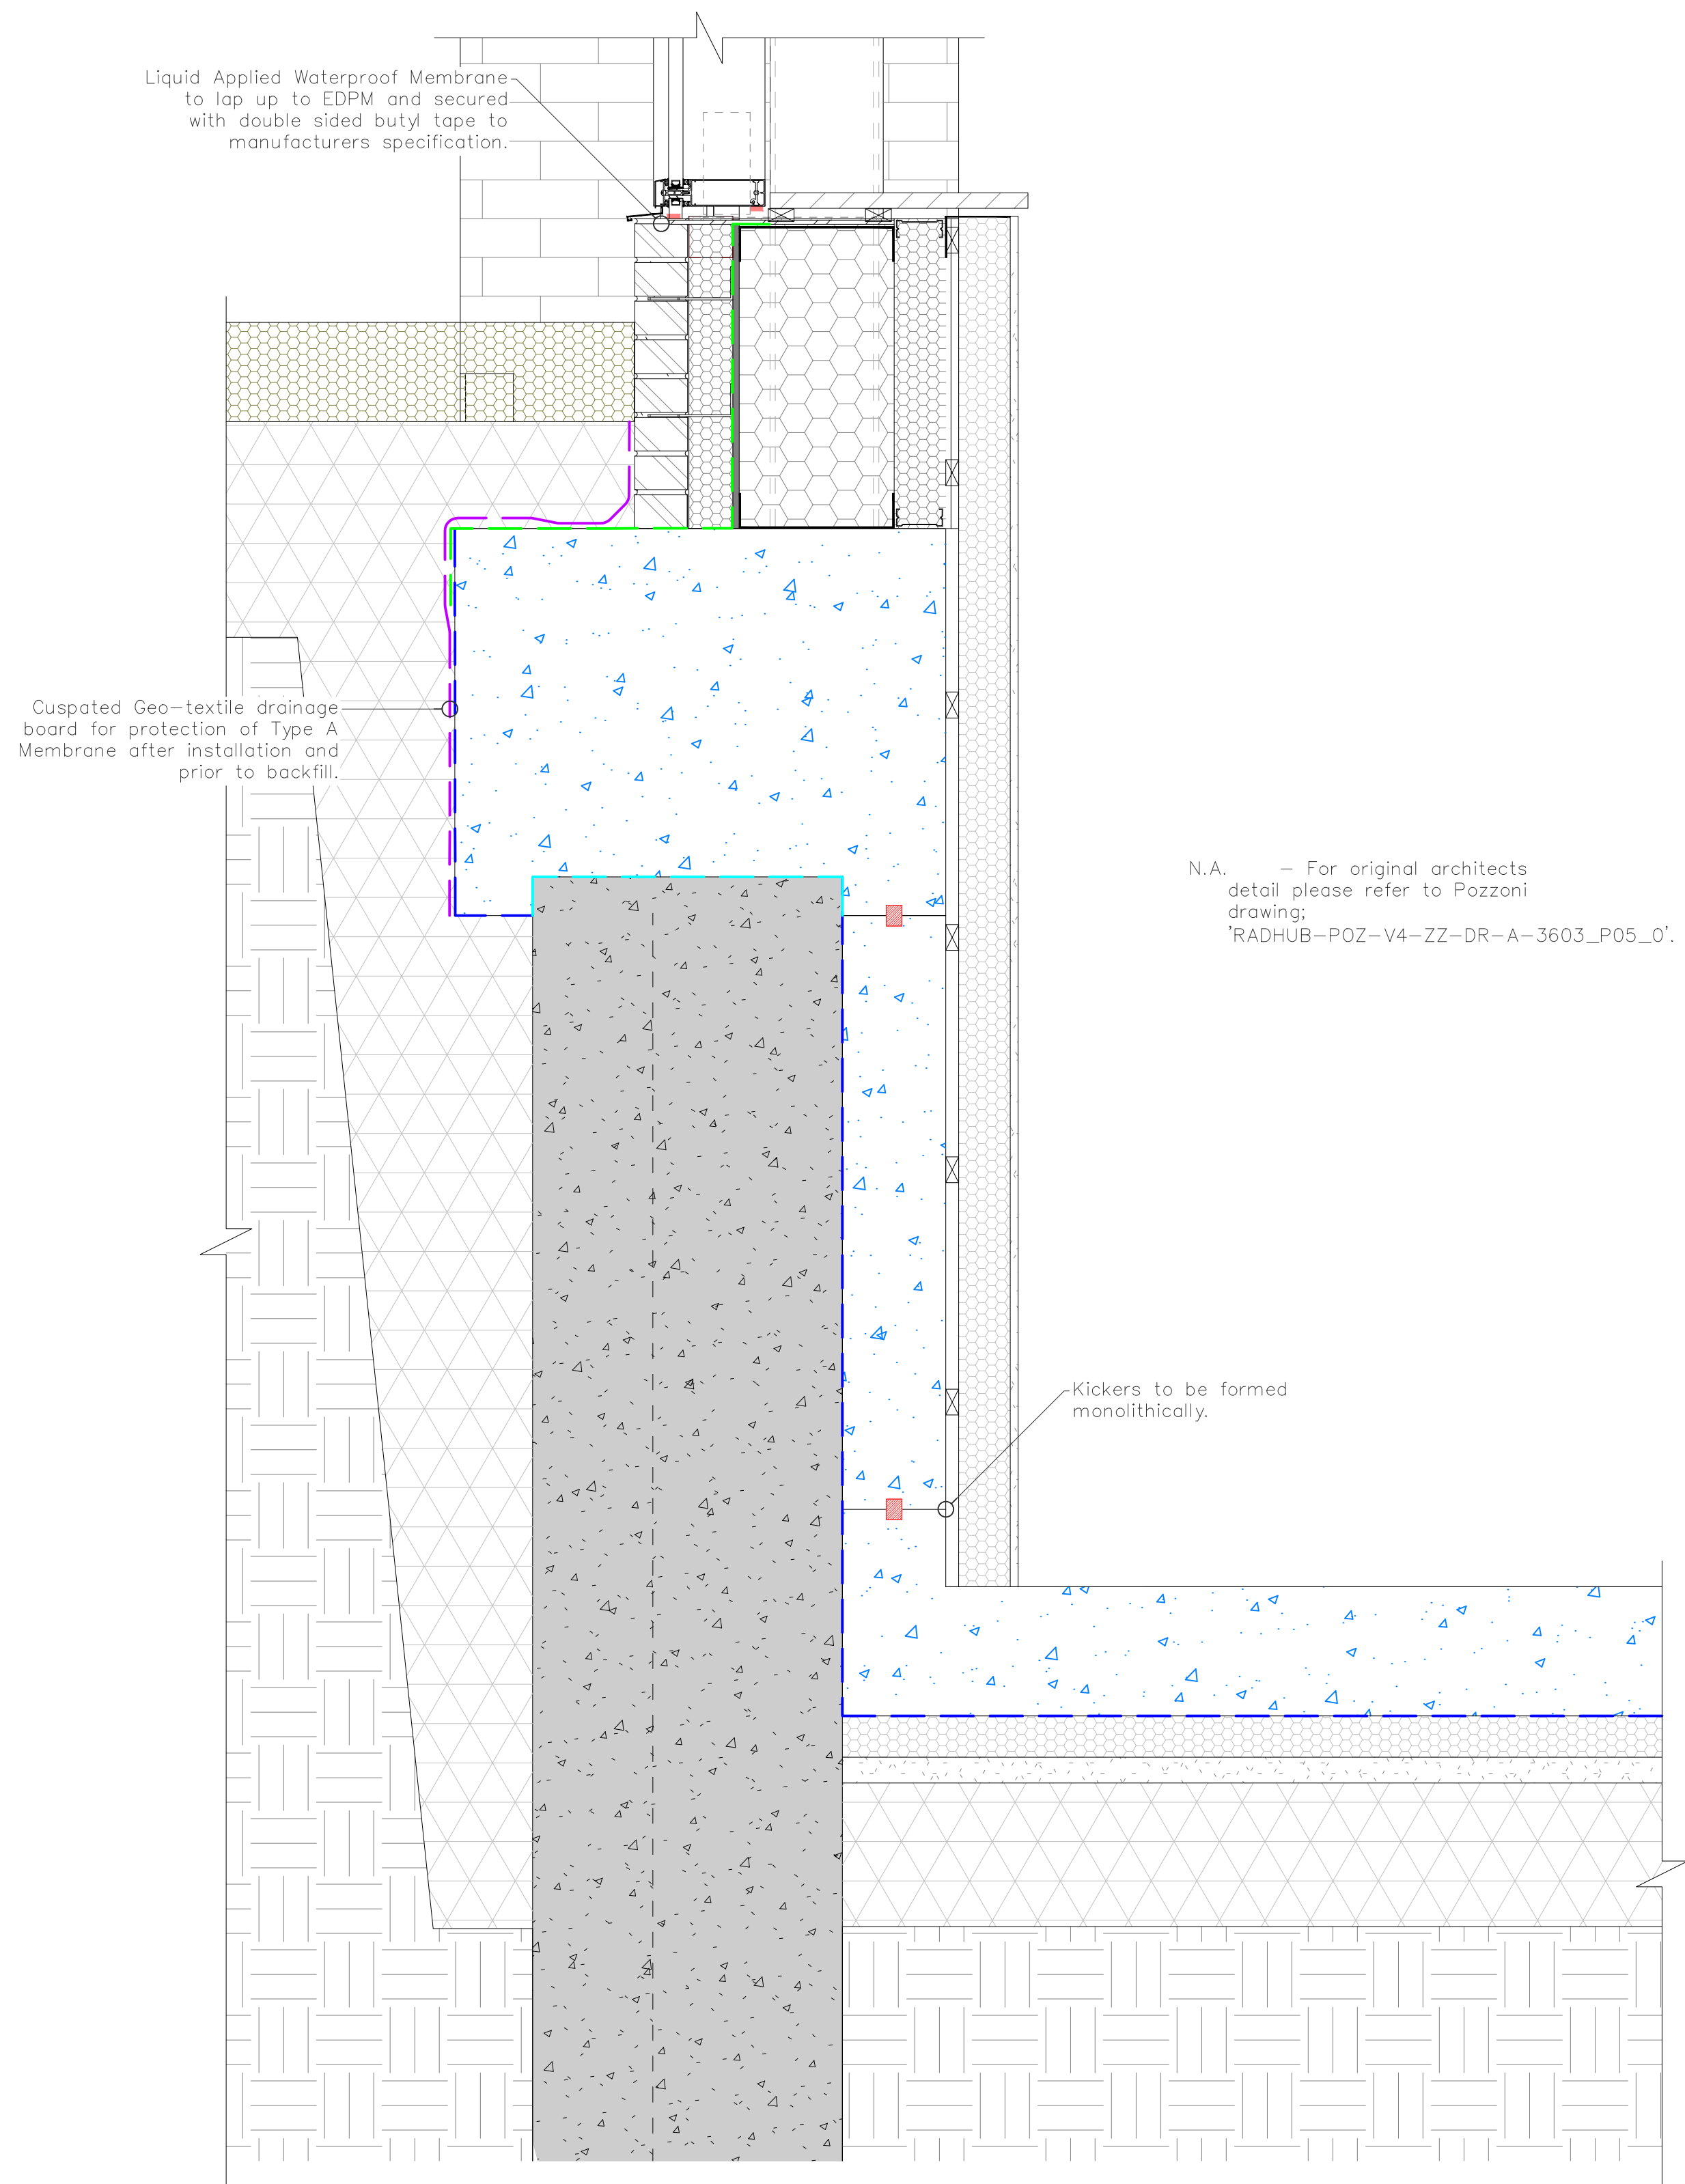

1 Piled Retaining Wall Detail
Scale: 1:10

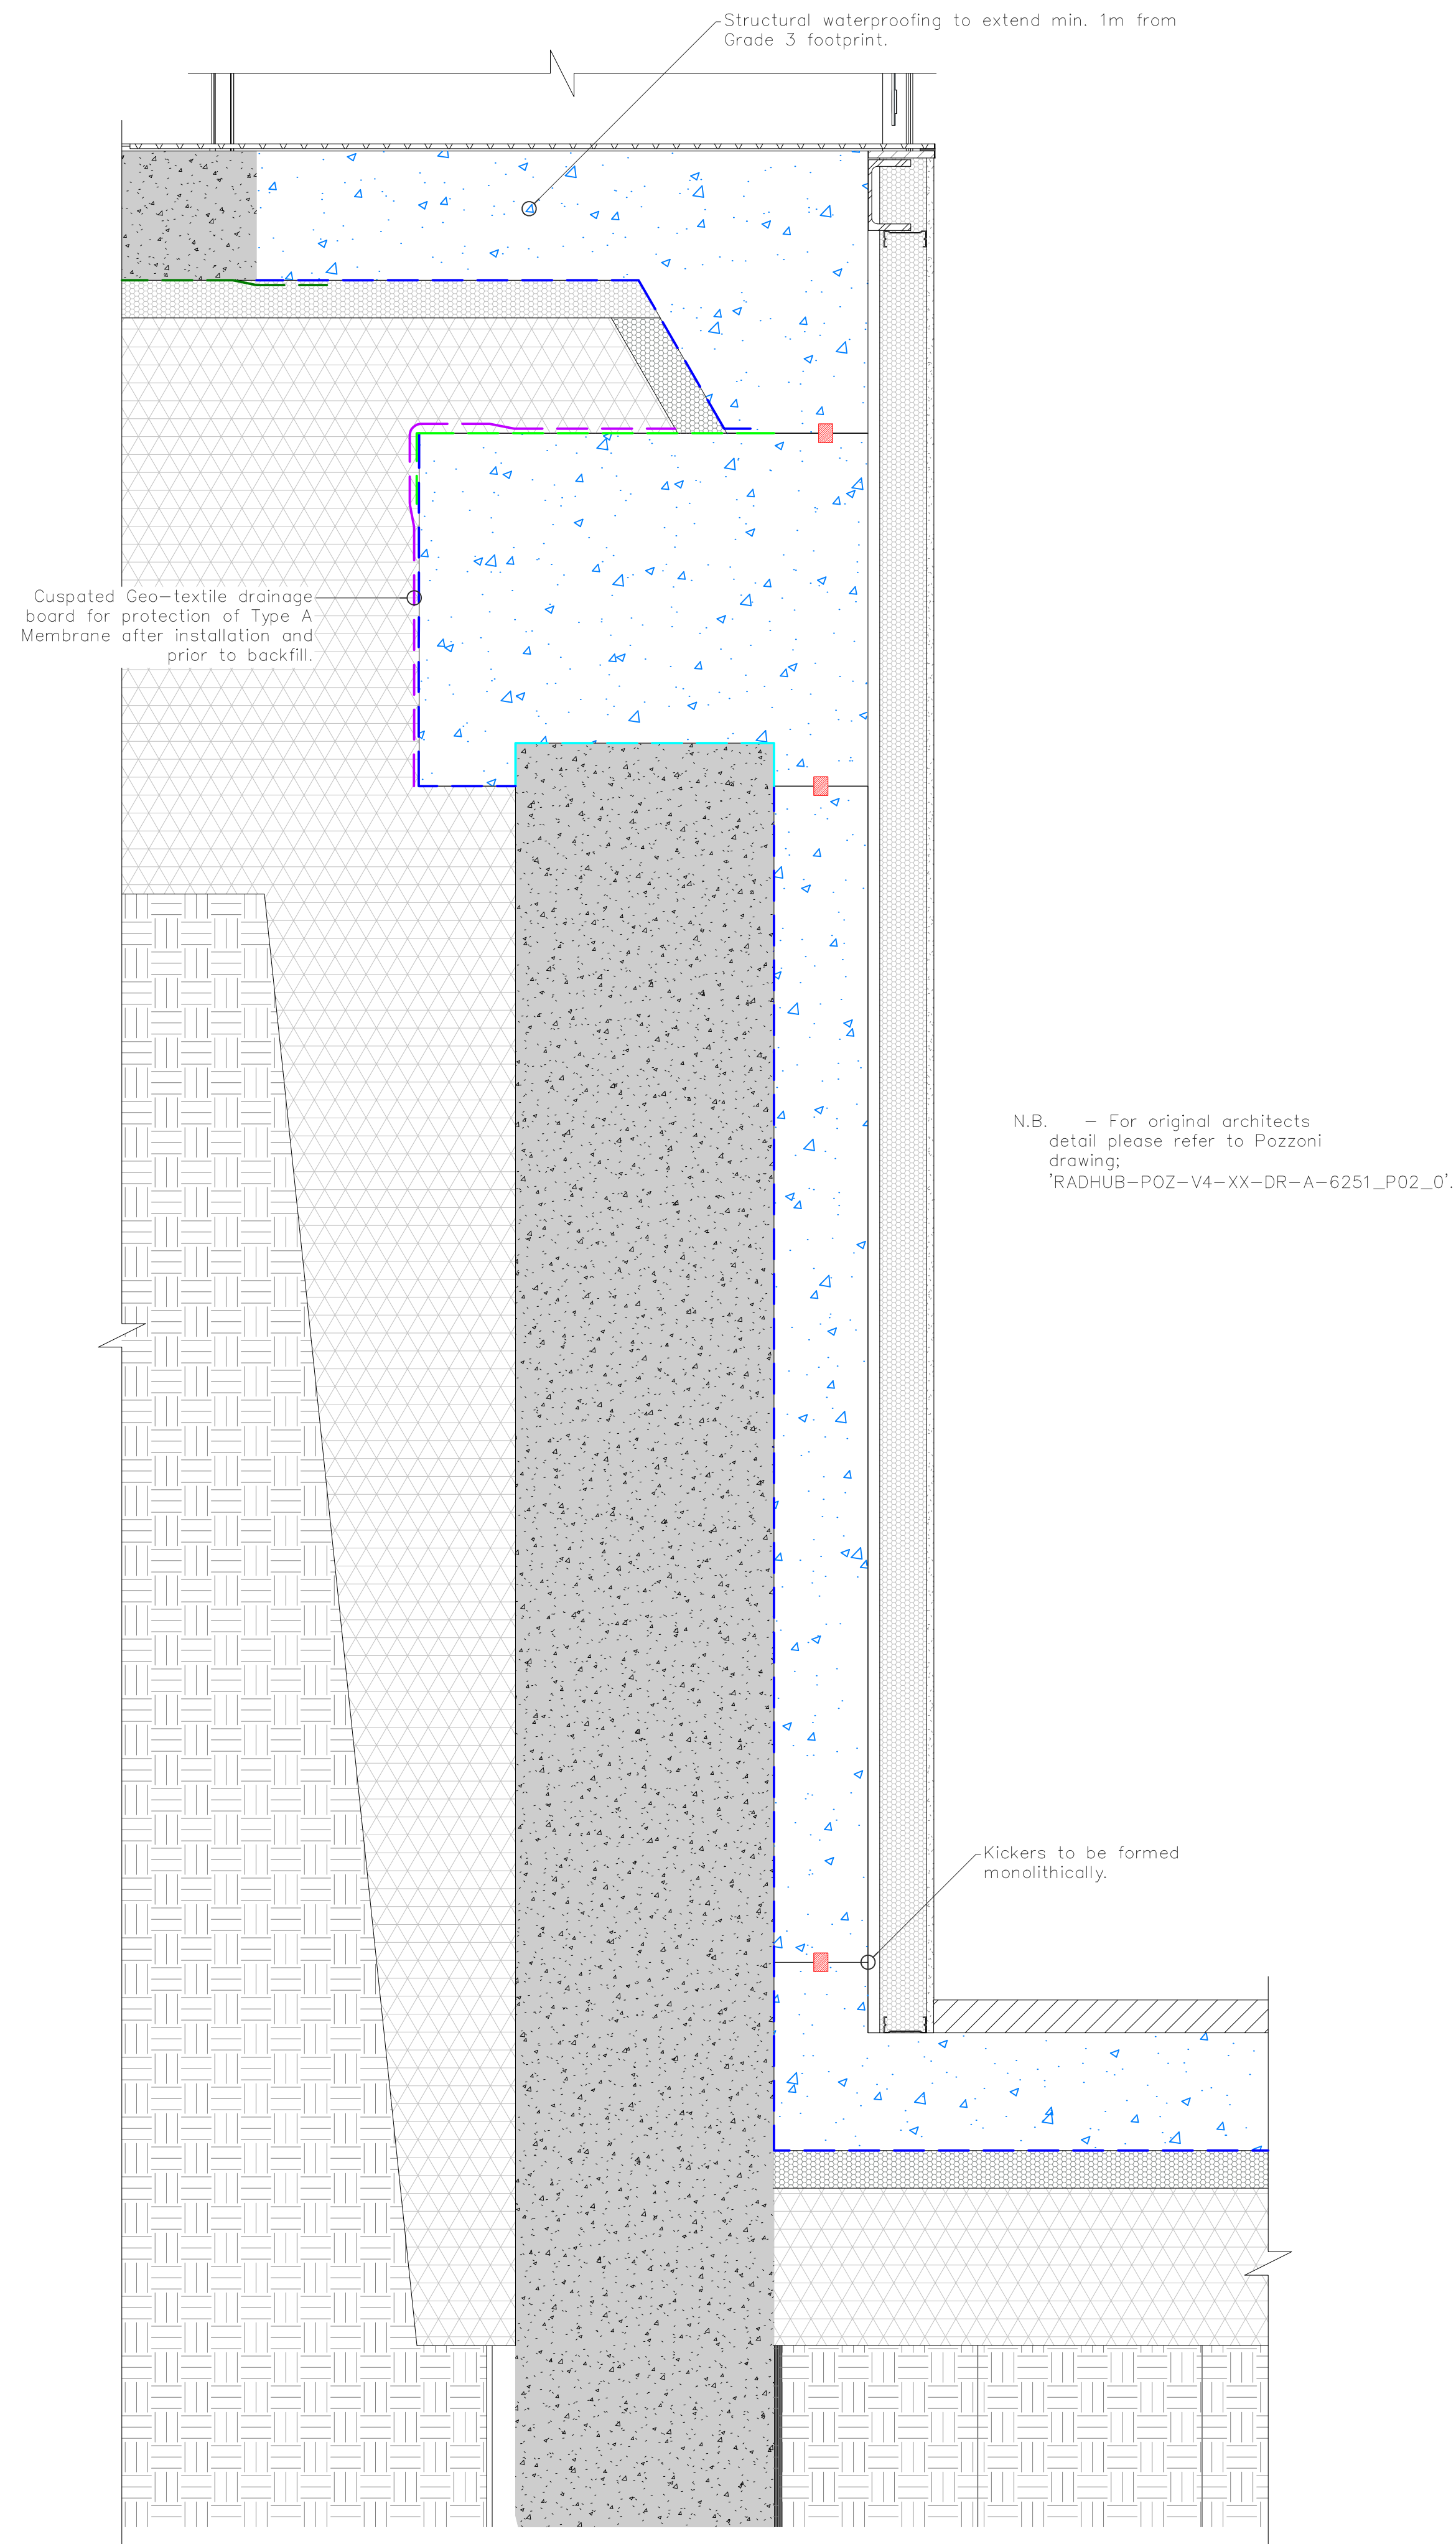


2 Piled Retaining Wall to Intermediate Slab Detail
Scale: 1:50

KEY	
GP5 DPM	
GP Liquid Barrier	
GP1 SAM	
GP Titanbond	
Hydrophilic Waterbar	
Waterproof Concrete	
PD1700	


Rev C03	24/05/24	ME
Supplier change		
Rev C01	21/02/24	ME
Construction stage issue		
Rev P02	25/09/23	LD
DWG updated in-line with VMO Project Meeting Convention		
Rev P01	13/09/23	LD
First issue		

PROJECT	Radcliffe
CLIENT	AJP
DRAWING TITLE	Clip and Climb Retaining Wall
DRAWING NUMBER	RADHUB-PHA-V4-B1-DR-Y-0003
REVISION	C02
STATUS	CONSTRUCTION
SCALE	as shown on A1

INDEPENDENT WATERPROOFING CONSULTANTS
info@independent.co.uk
www.independent.co.uk
0208 067 3032

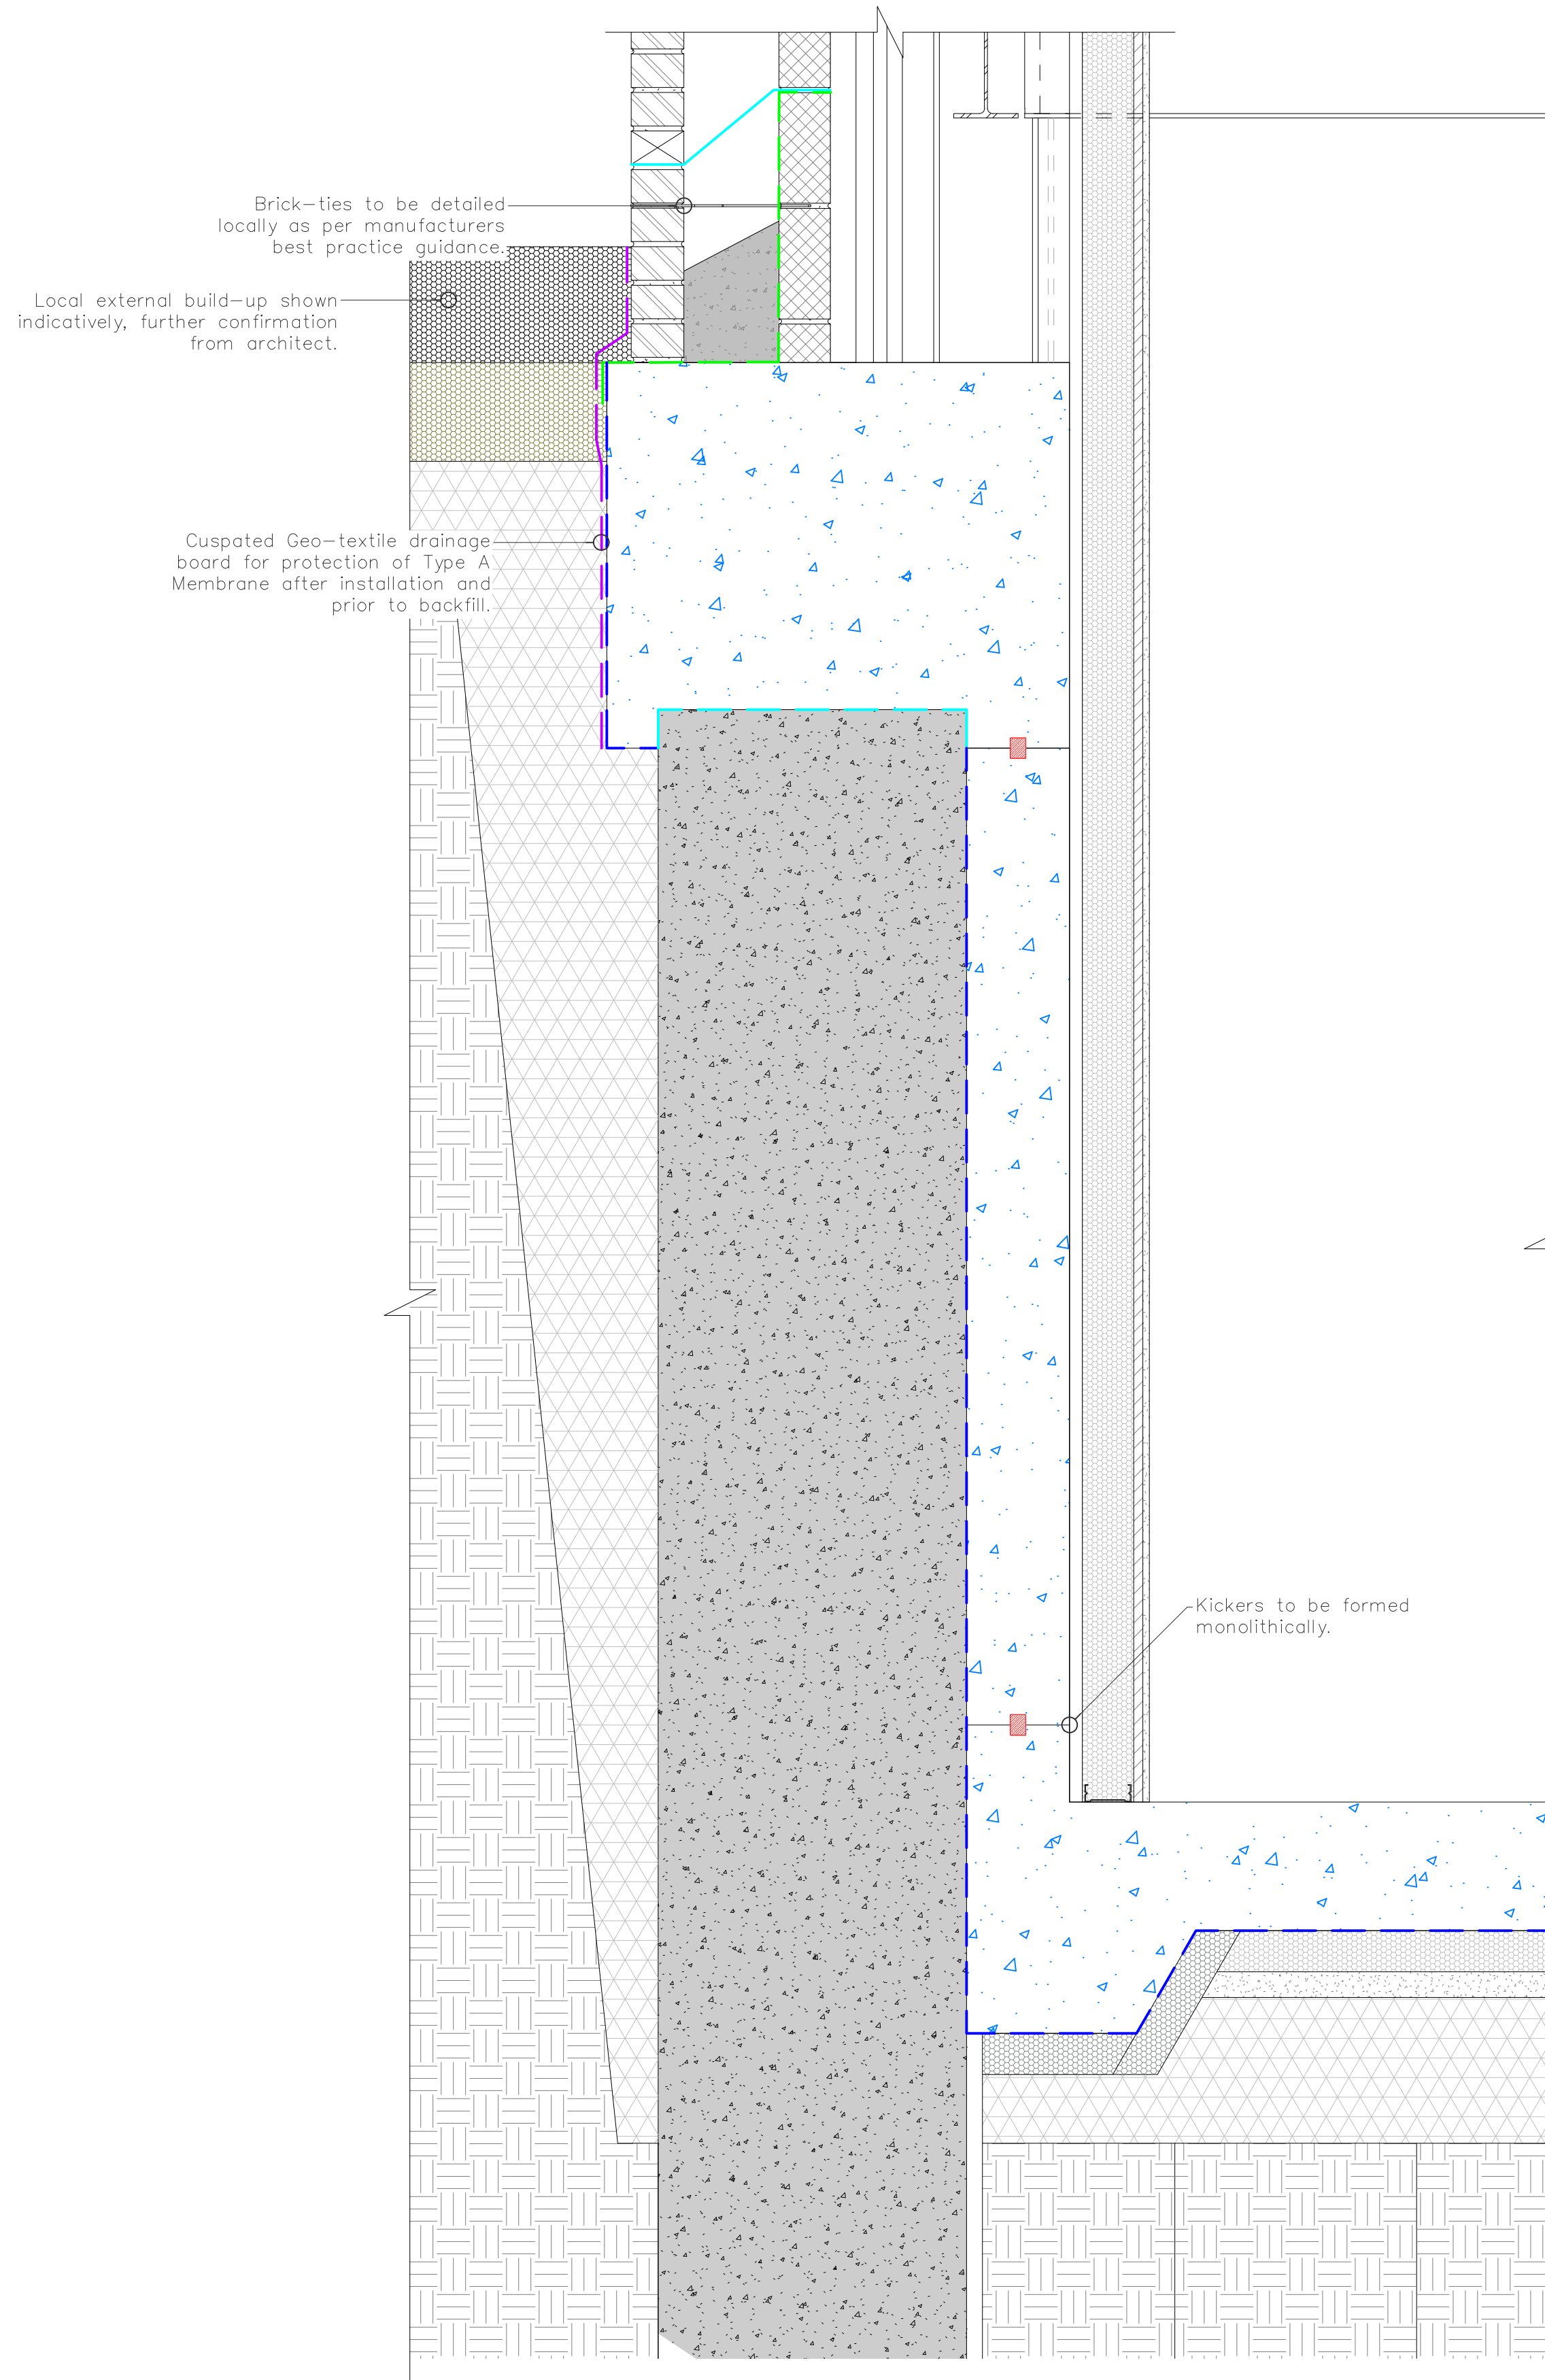

1 Water Tank Piled Retaining Wall Detail
Scale: 1:10

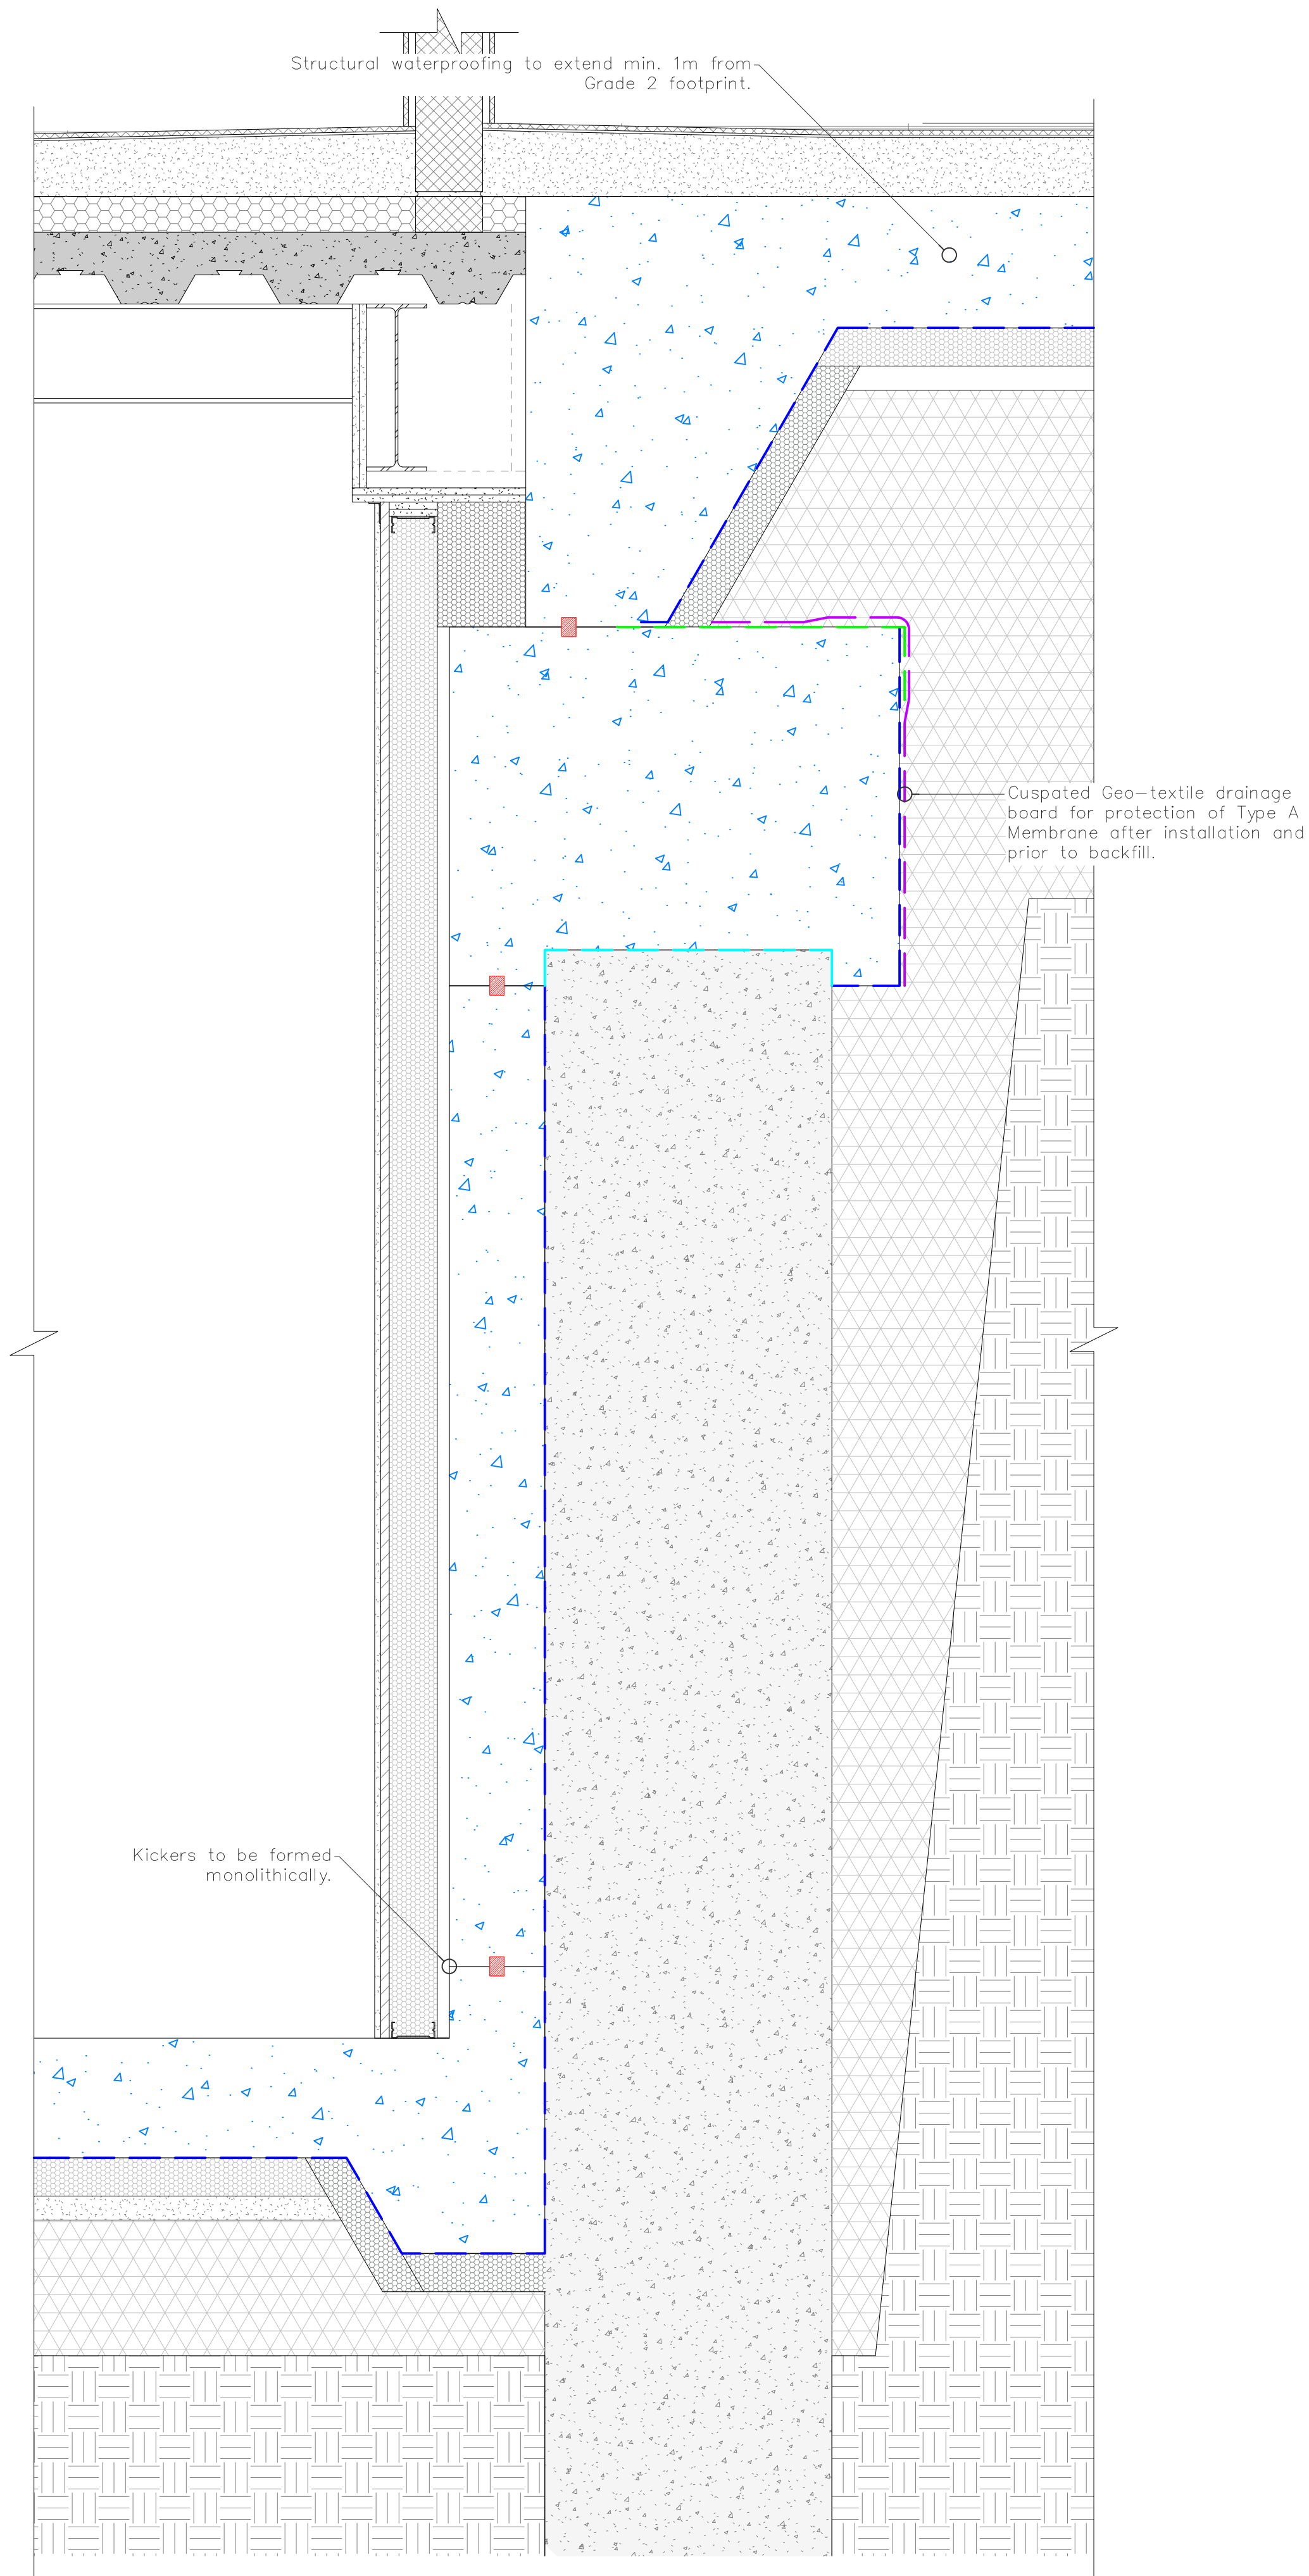

2 Plant Room Piled Retaining Wall to Intermediate Slab Detail
Scale: 1:50

KEY	
GP5 DPM	
GP Liquid Barrier	
GP1 SAM	
GP Titanbond	
Hydrophilic Waterbar	
Waterproof Concrete	
PD1700	

Rev 001	24/05/24	ME
Supplier change		
Rev 001	21/02/24	ME
Construction stage issue		
Rev 002	25/09/23	LD
DES updated in-line with WHG Project Naming Convention		
Rev 001	14/09/23	LD
First Issue		



PROJECT

Radcliffe

CLIENT

AJP

DRAWING TITLE

Plant and Waterstorage Retaining Wall

DRAWING NUMBER

RADHUB-PIHA-V4-B1-DR-Y-0004

REVISION

001

STATUS

CONSTRUCTION

SCALE

001

INDEPENDENT WATERPROOFING CONSULTANTS

KEY

GP5 DPM

GP Liquid Barrier


GP1 SAM

GP Titanbond

Hydrophilic Waterbar

Waterproof Concrete

PD1700

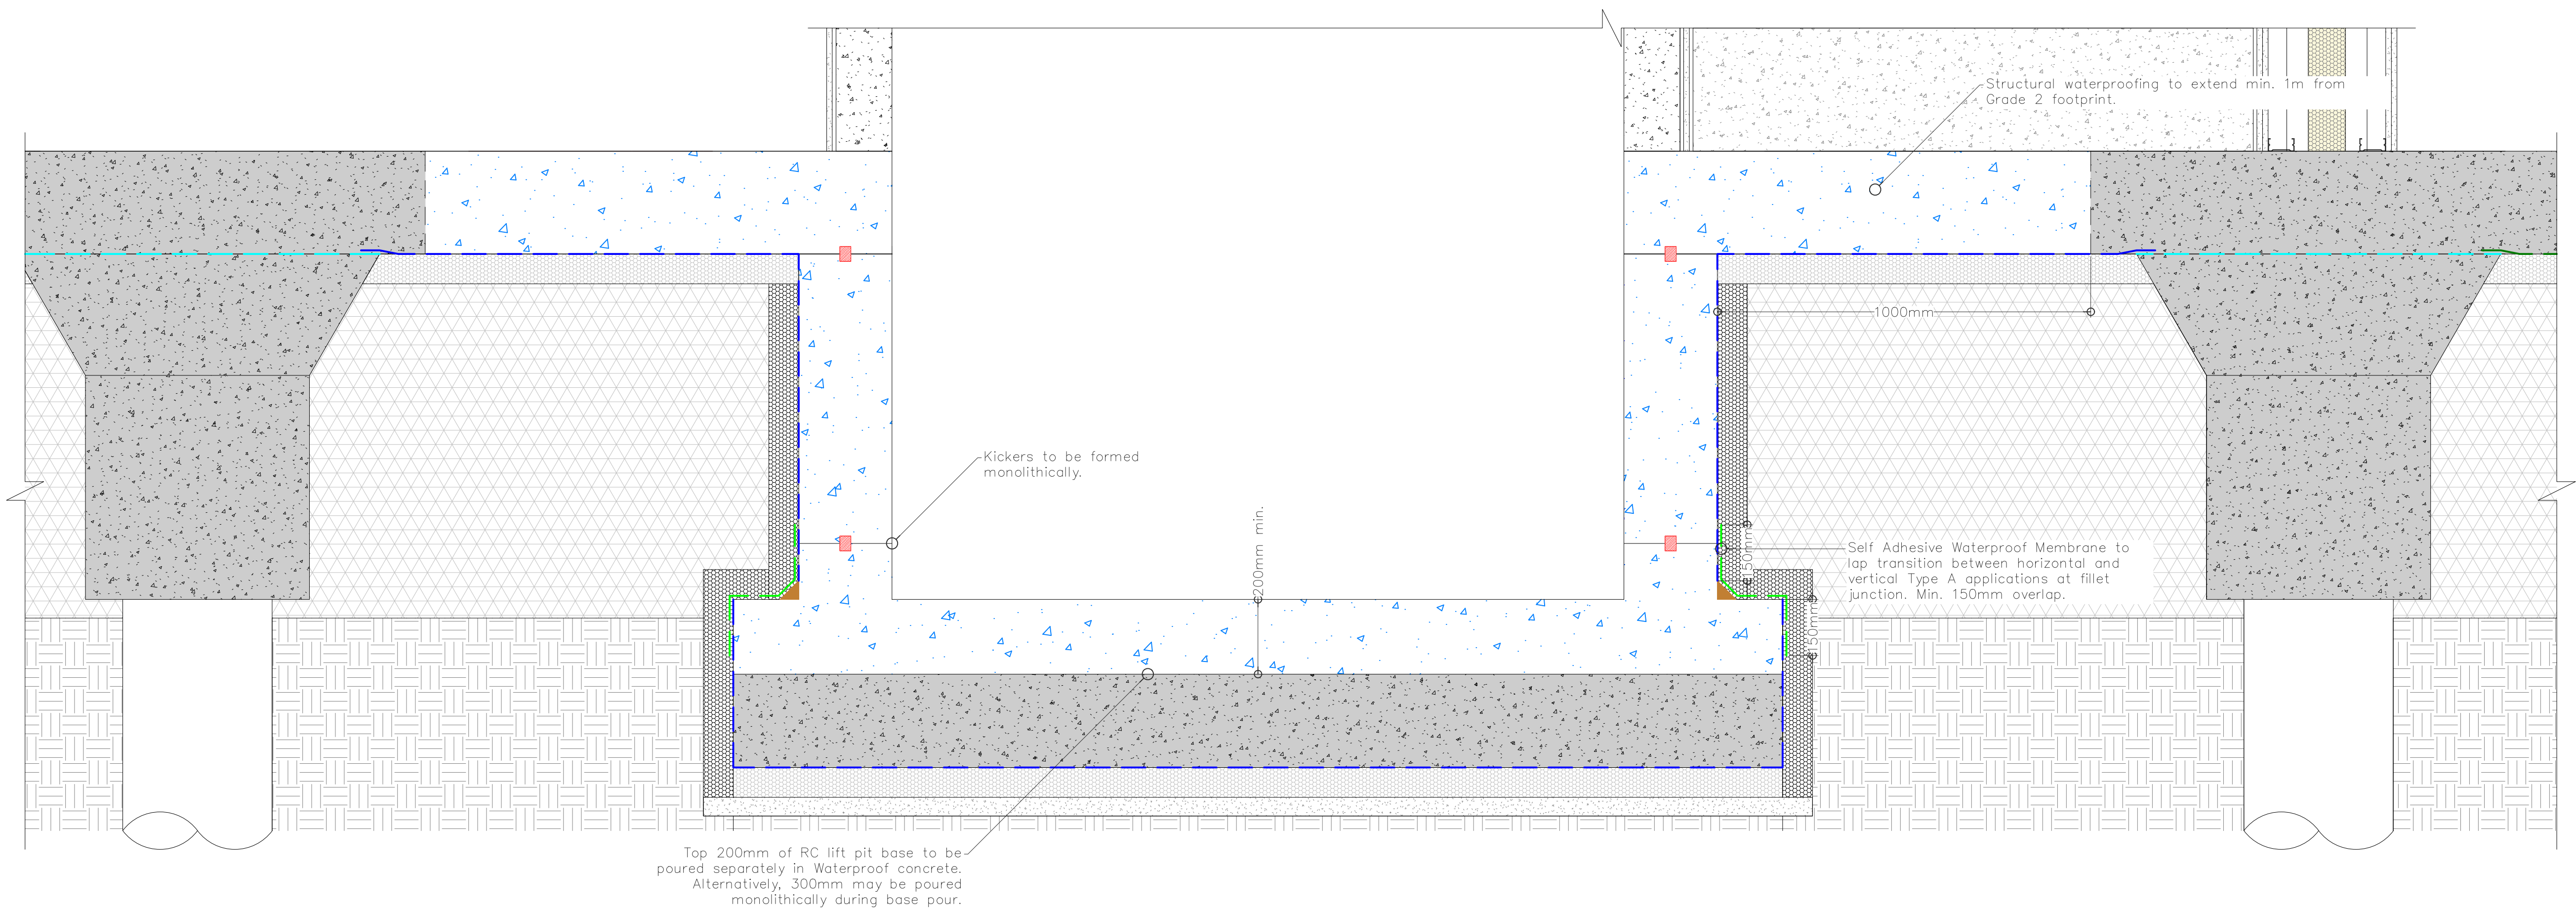

Rev C02	24/08/24	- MC
Supplier change		
Rev C01	21/02/24	- MC
Construction stage issue		
Rev PG2	25/09/23	- LD
DSD updated in-line with WMO Project Naming Convention		
Rev PD1	14/09/23	- LD
First issue		

PHIA

Partnership

PROJECT

Radiata

CLIENT

AJP

DRAWING TITLE

LIFT PIT

DRAWING NUMBER

RADHUB-PHA-V4-B1-DR-Y-0005

REVISION

C02

STATUS

CONSTRUCTION

SCALE

1:10 on A1

INDEPENDENT WATERPROOFING CONSULTANTS

info@phipartnership.co.uk

www.phipartnership.co.uk

0208 067 3032