



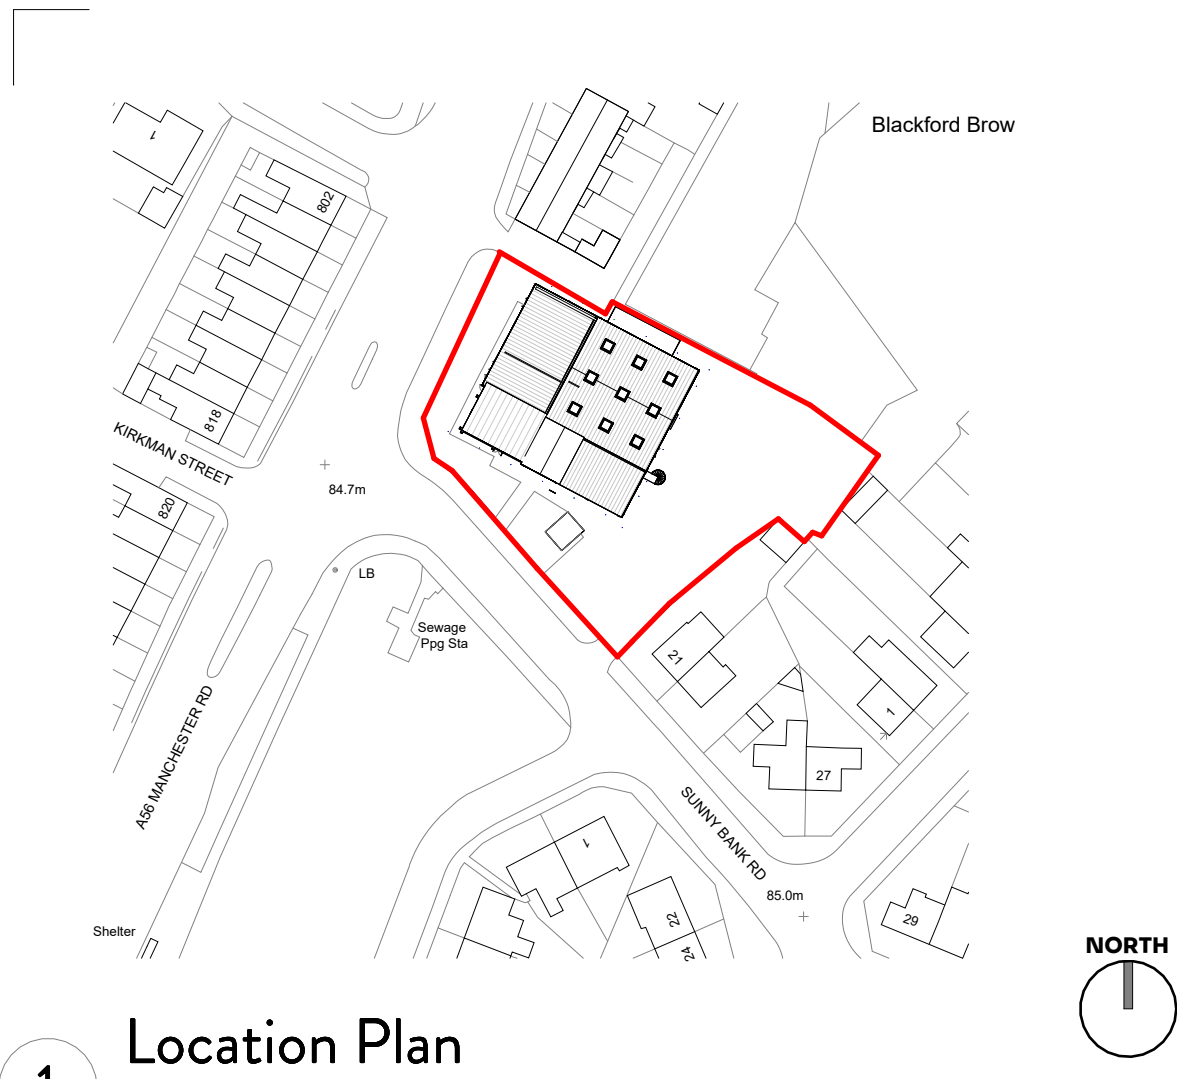


1 Location Plan
1:1250


© CROWN COPYRIGHT 2024 ORDNANCE SURVEY 100053143
RED LINE DENOTES SITE BOUNDARY

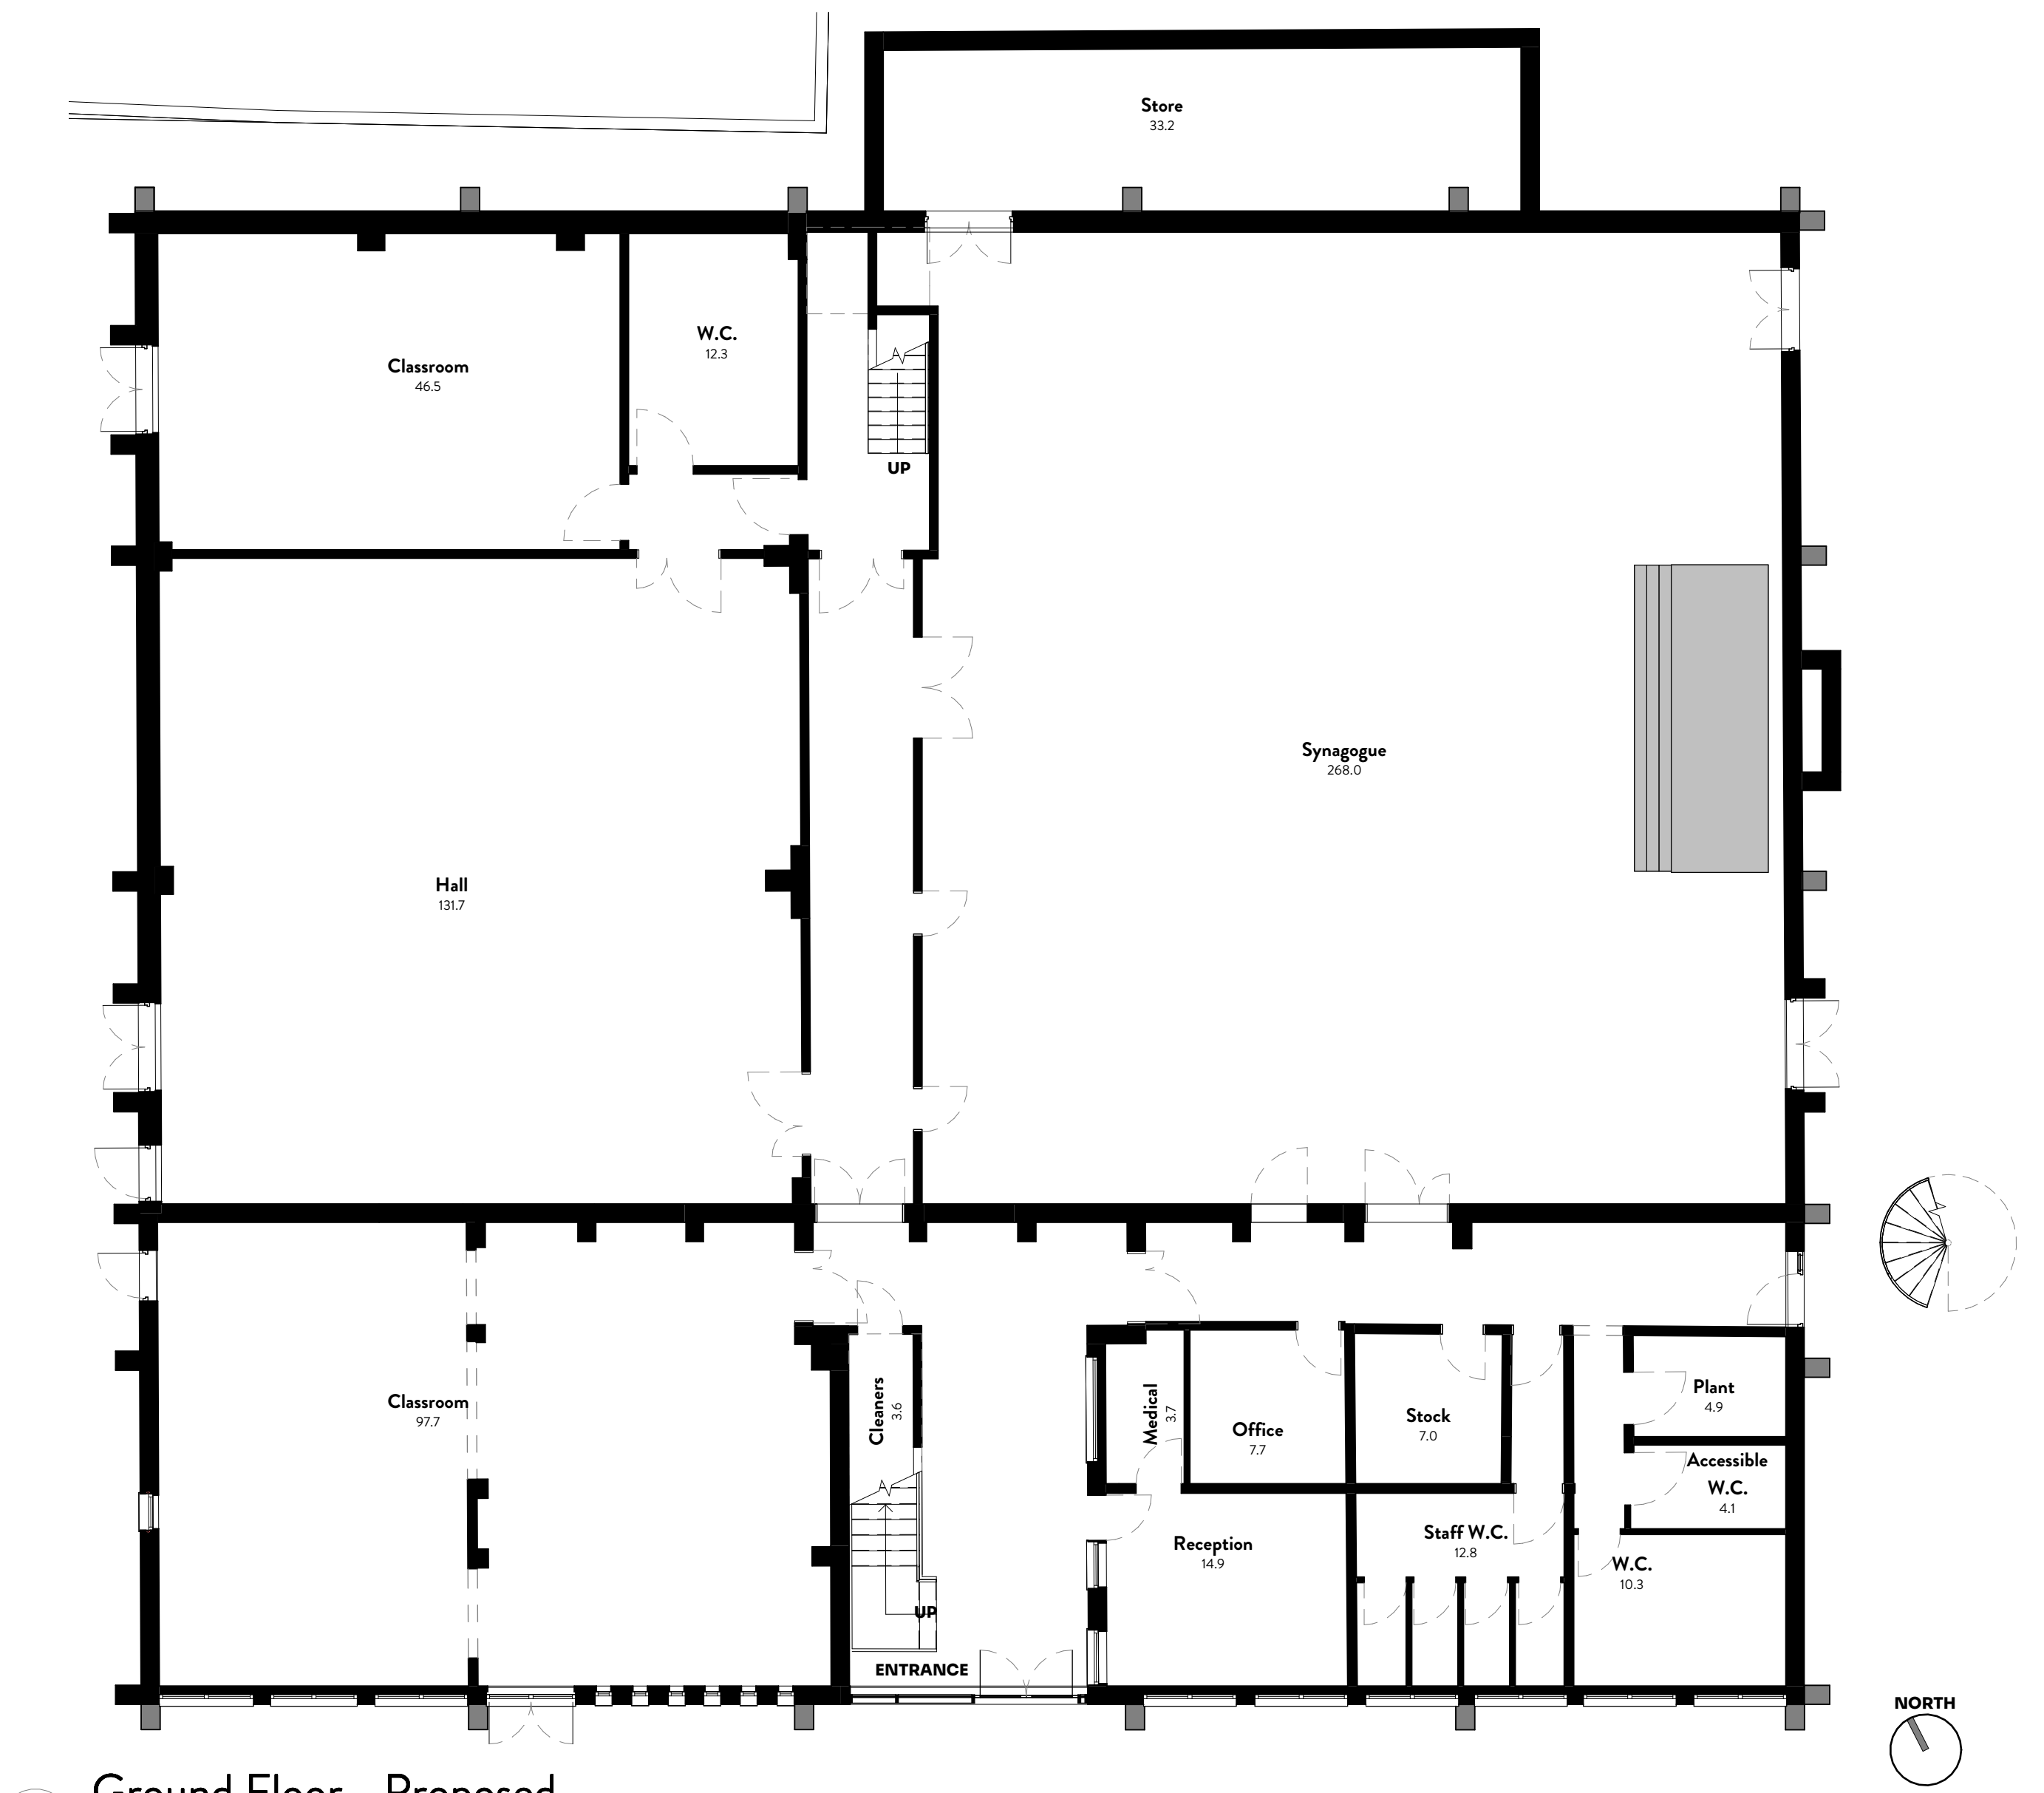

2 Ground Floor - Proposed
1:100

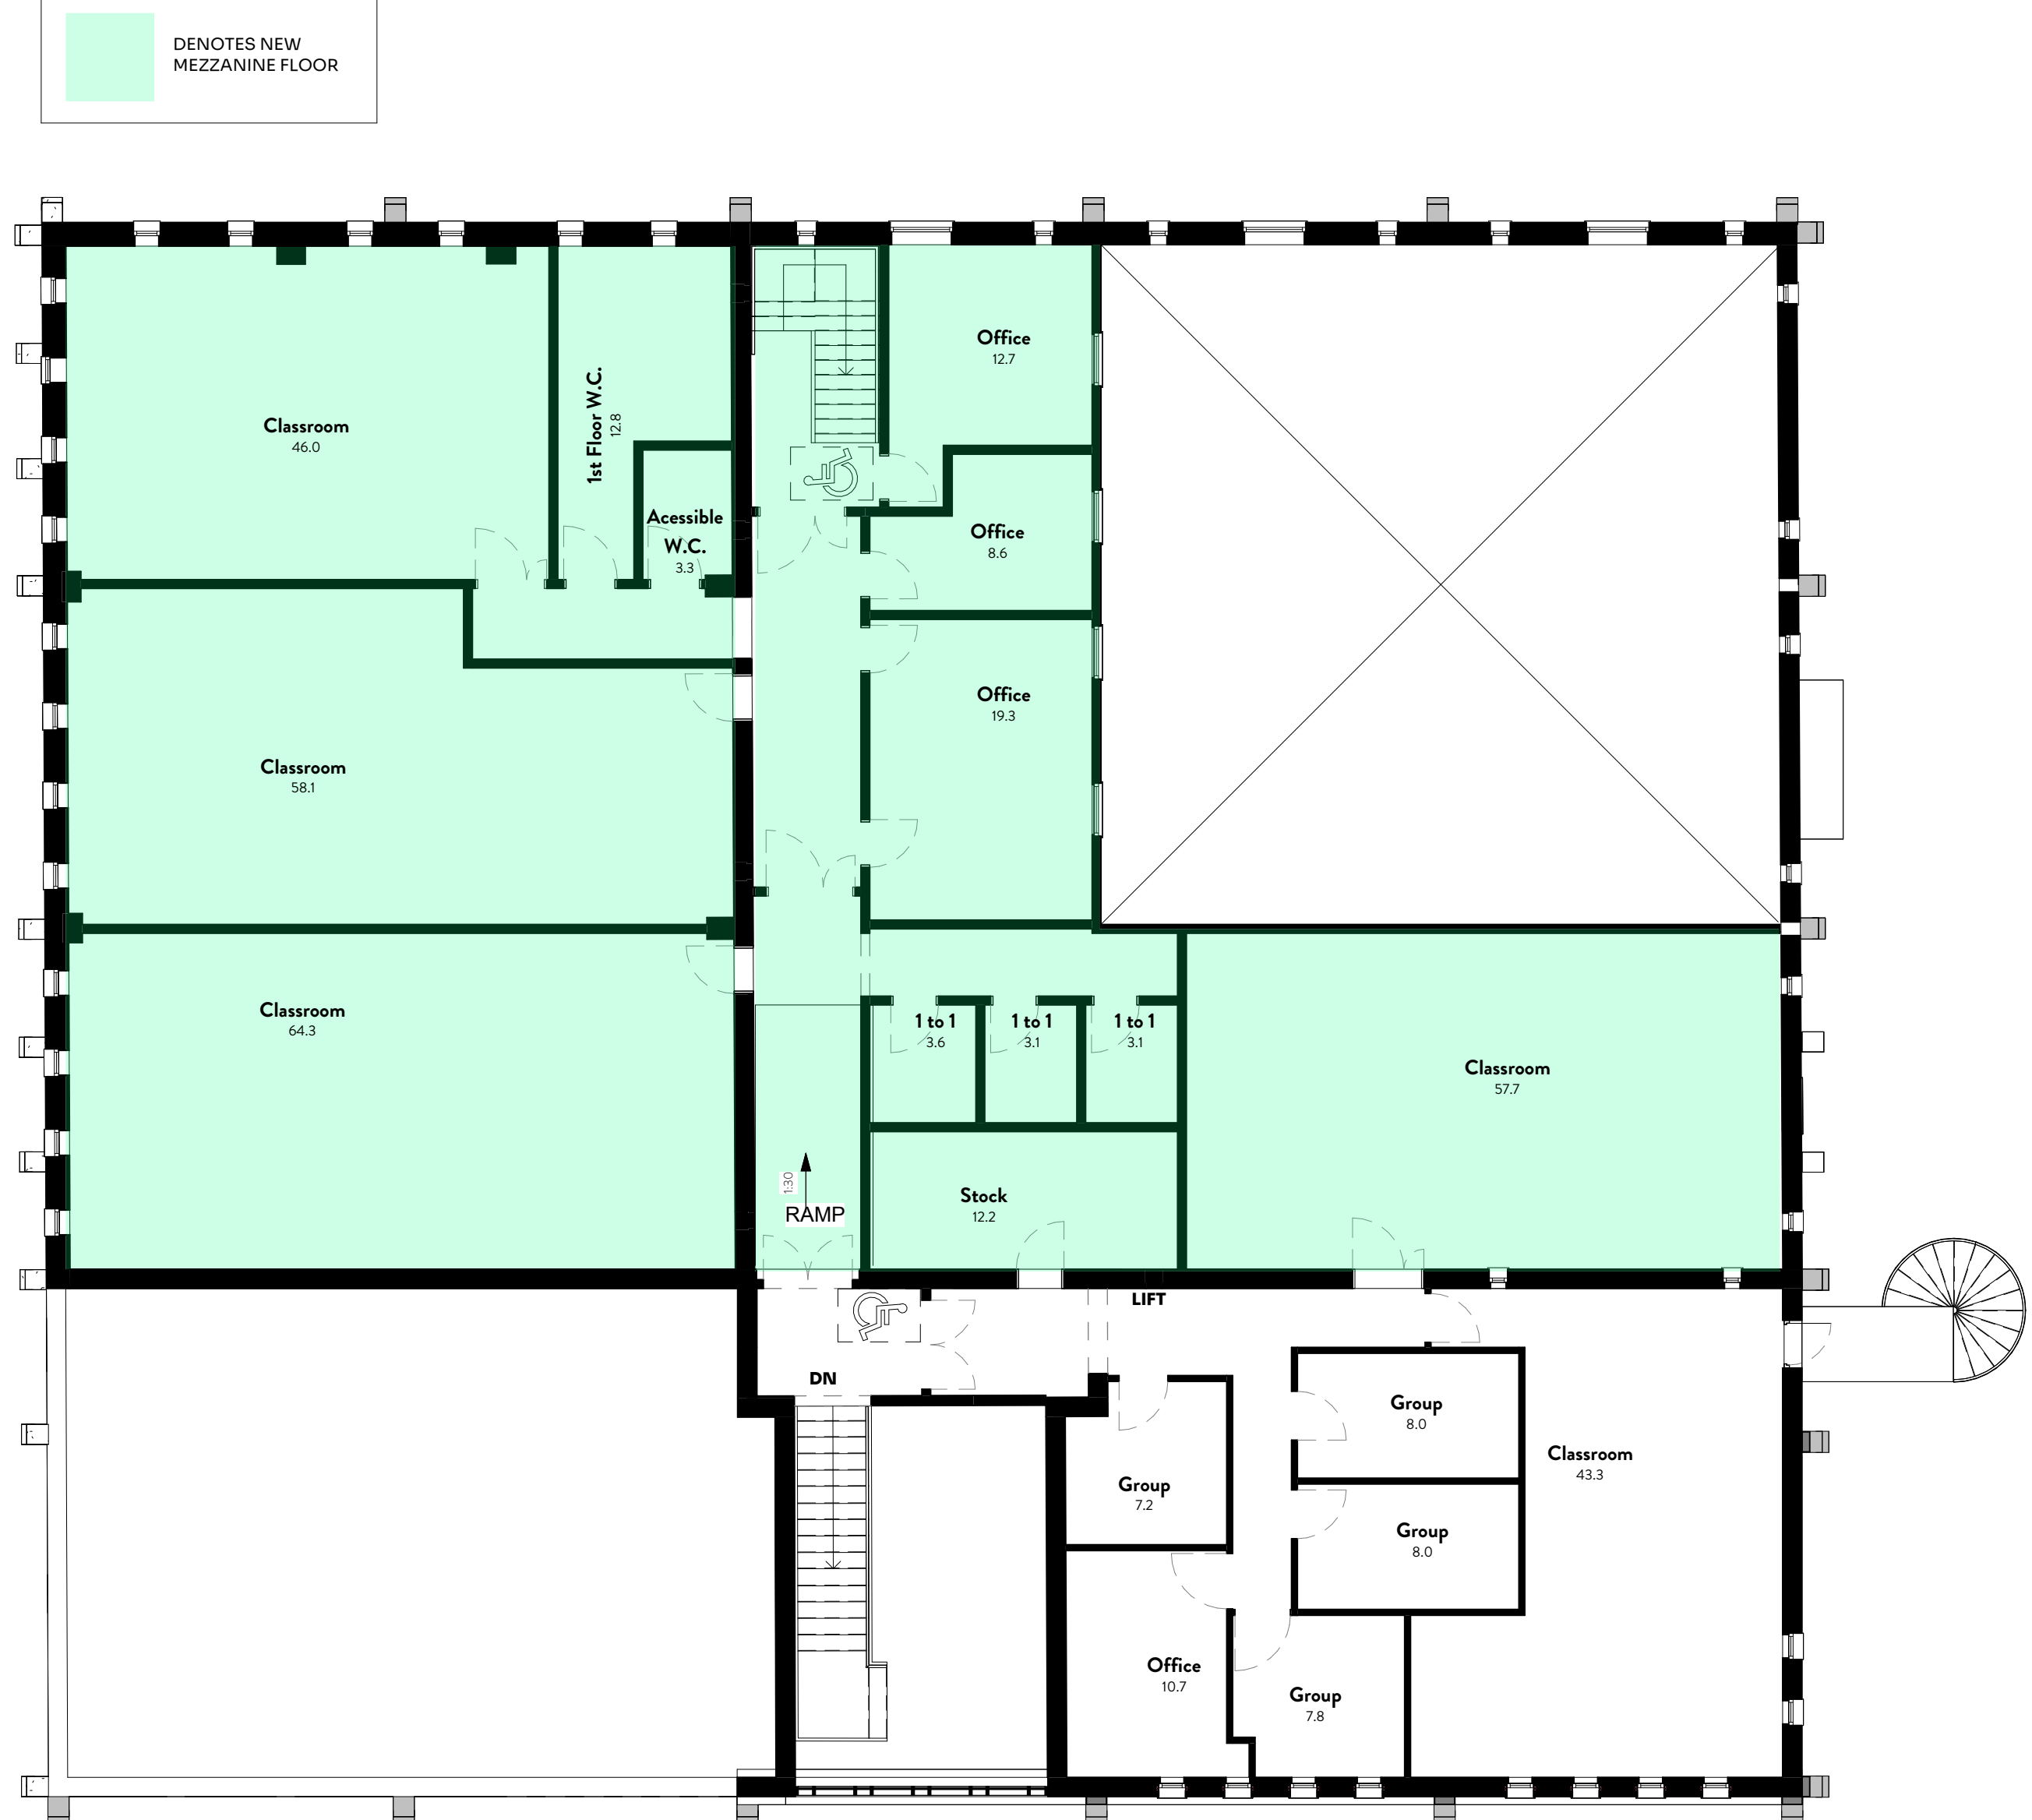

3 First Floor
1:100

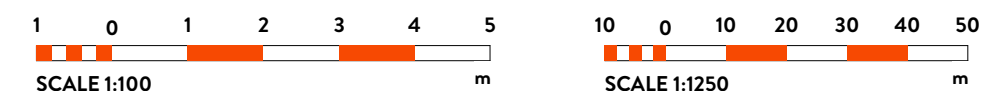

PL1 Issued to IPA		JC	25 02 25
REV	Details	By	Date
Stamp:			
ISSUED FOR PLANNING			
 ARCHITECTURE + PLANNING		 CIAT CHARTERED INSTITUTE OF ARCHITECTURAL TECHNICIANS	
studio@jcdesigngroup.co.uk		0161 698 2954	
Project No: JC183			
Project: SUNNYBANK SYNAGOGUE			
Drawing No: A1.2		Revision: PL1	
Title: PROPOSED PLANS			
Project Address: Sunny Bank Rd, Urmston, Bury BL9 6ET			
Scale on A1:	As indicated	Drawn by:	Checked by:
	JC	JC	JC
General Notes			
This drawing must be read in conjunction with JCD's specification and all other relevant documentation and drawings.			
All dimensions are to be checked on site with any discrepancies reported to the designer prior to the work being carried out.			
JCD accept no liability for any expense, loss or damage of whatsoever nature and however arising from any variation made to this drawing or in the execution of the work to which it relates which has not been referred to them and their approval obtained.			
This drawing is copyright and is sent to you in confidence. It must not be copied, used or disclosed in whole or in part to third parties without our written permission. It remains the property of JCD and must be returned on request.			
© JCD Design Group Ltd			