


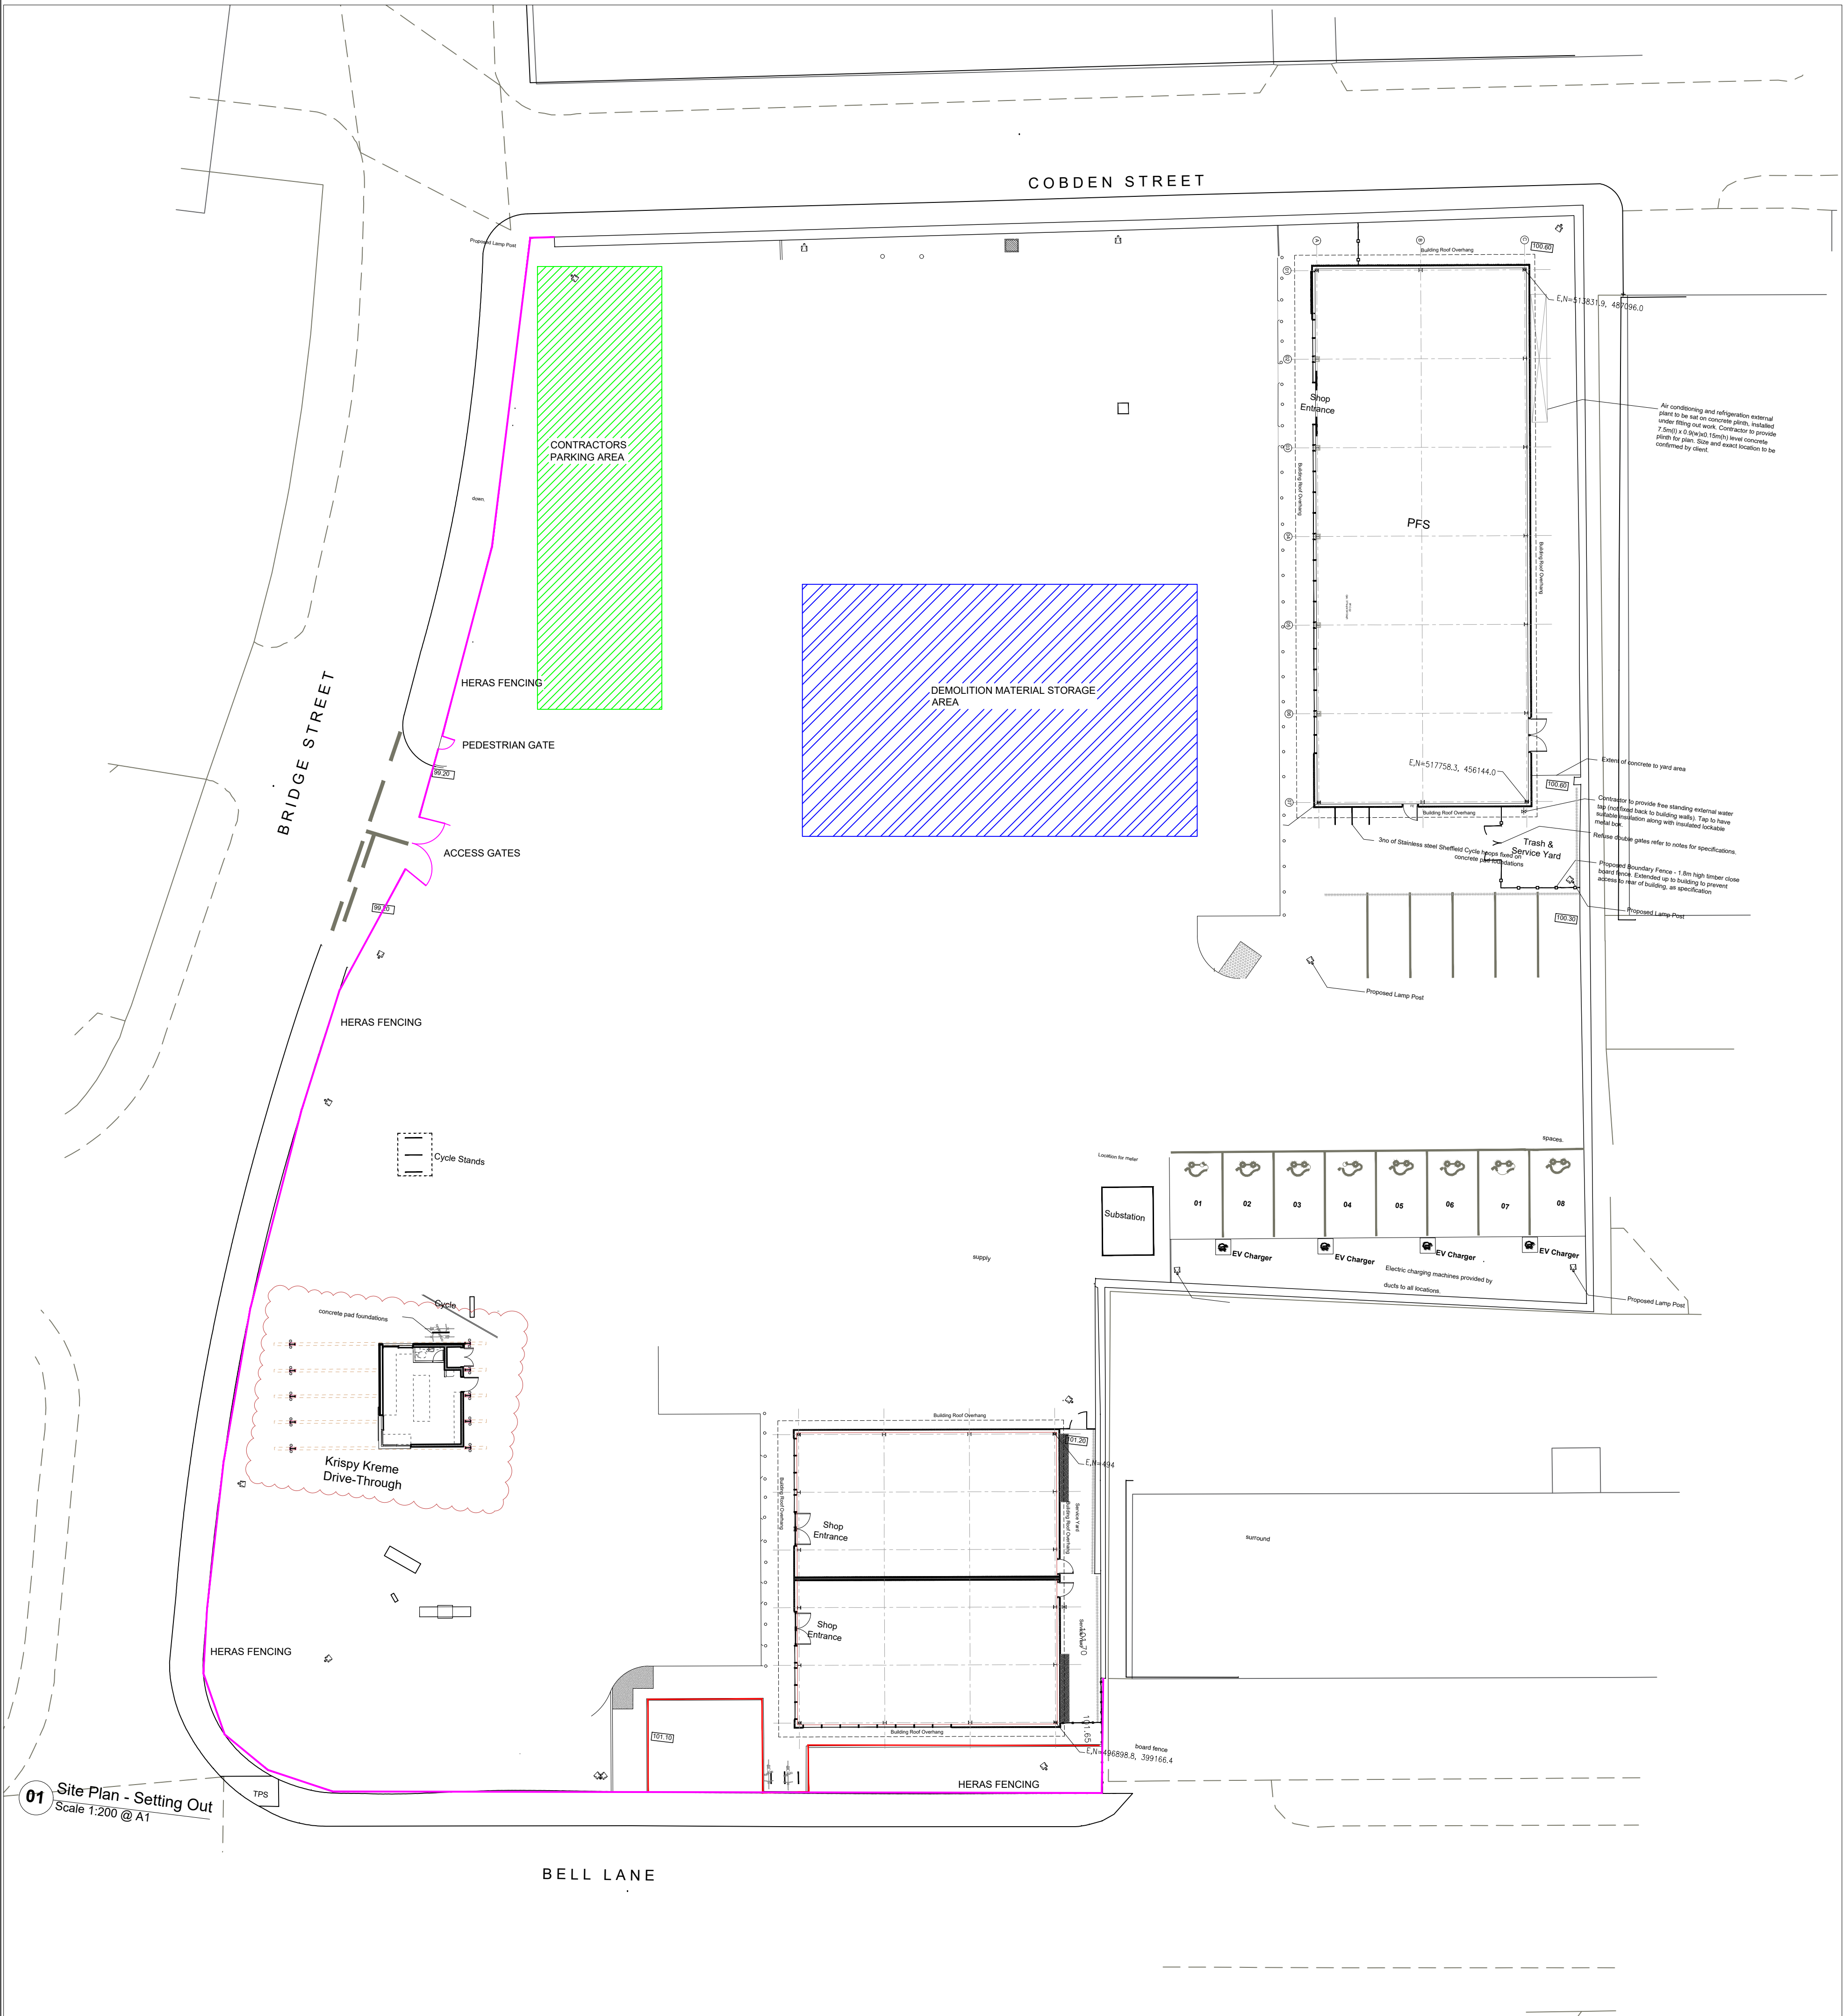

Note

- HERAS fencing complete with wind bracing
- Contractor parking area
- Demolition spoil storage area

Heras fencing to be installed complete with wind bracing.
Debris netting to be fixed to Heras fencing.
1 Set of vehicle access gates 3 m wide to be installed at the site entrance.
1 no Pedestrian access gate to be installed complete with digital lock.

0	0	0
revision	detail	date
client:		
 INDIGO FORECOURTS INDIGO FORECOURTS LTD SADDLERS YARD BELL STREET OLDHAM OL1 3PY TEL 0161 665 2816		
site		
BELL LANE		
BURY		
site		
number 0		
project		
NEW PFS		
detail		
SITE SECURITY LAYOUT		