


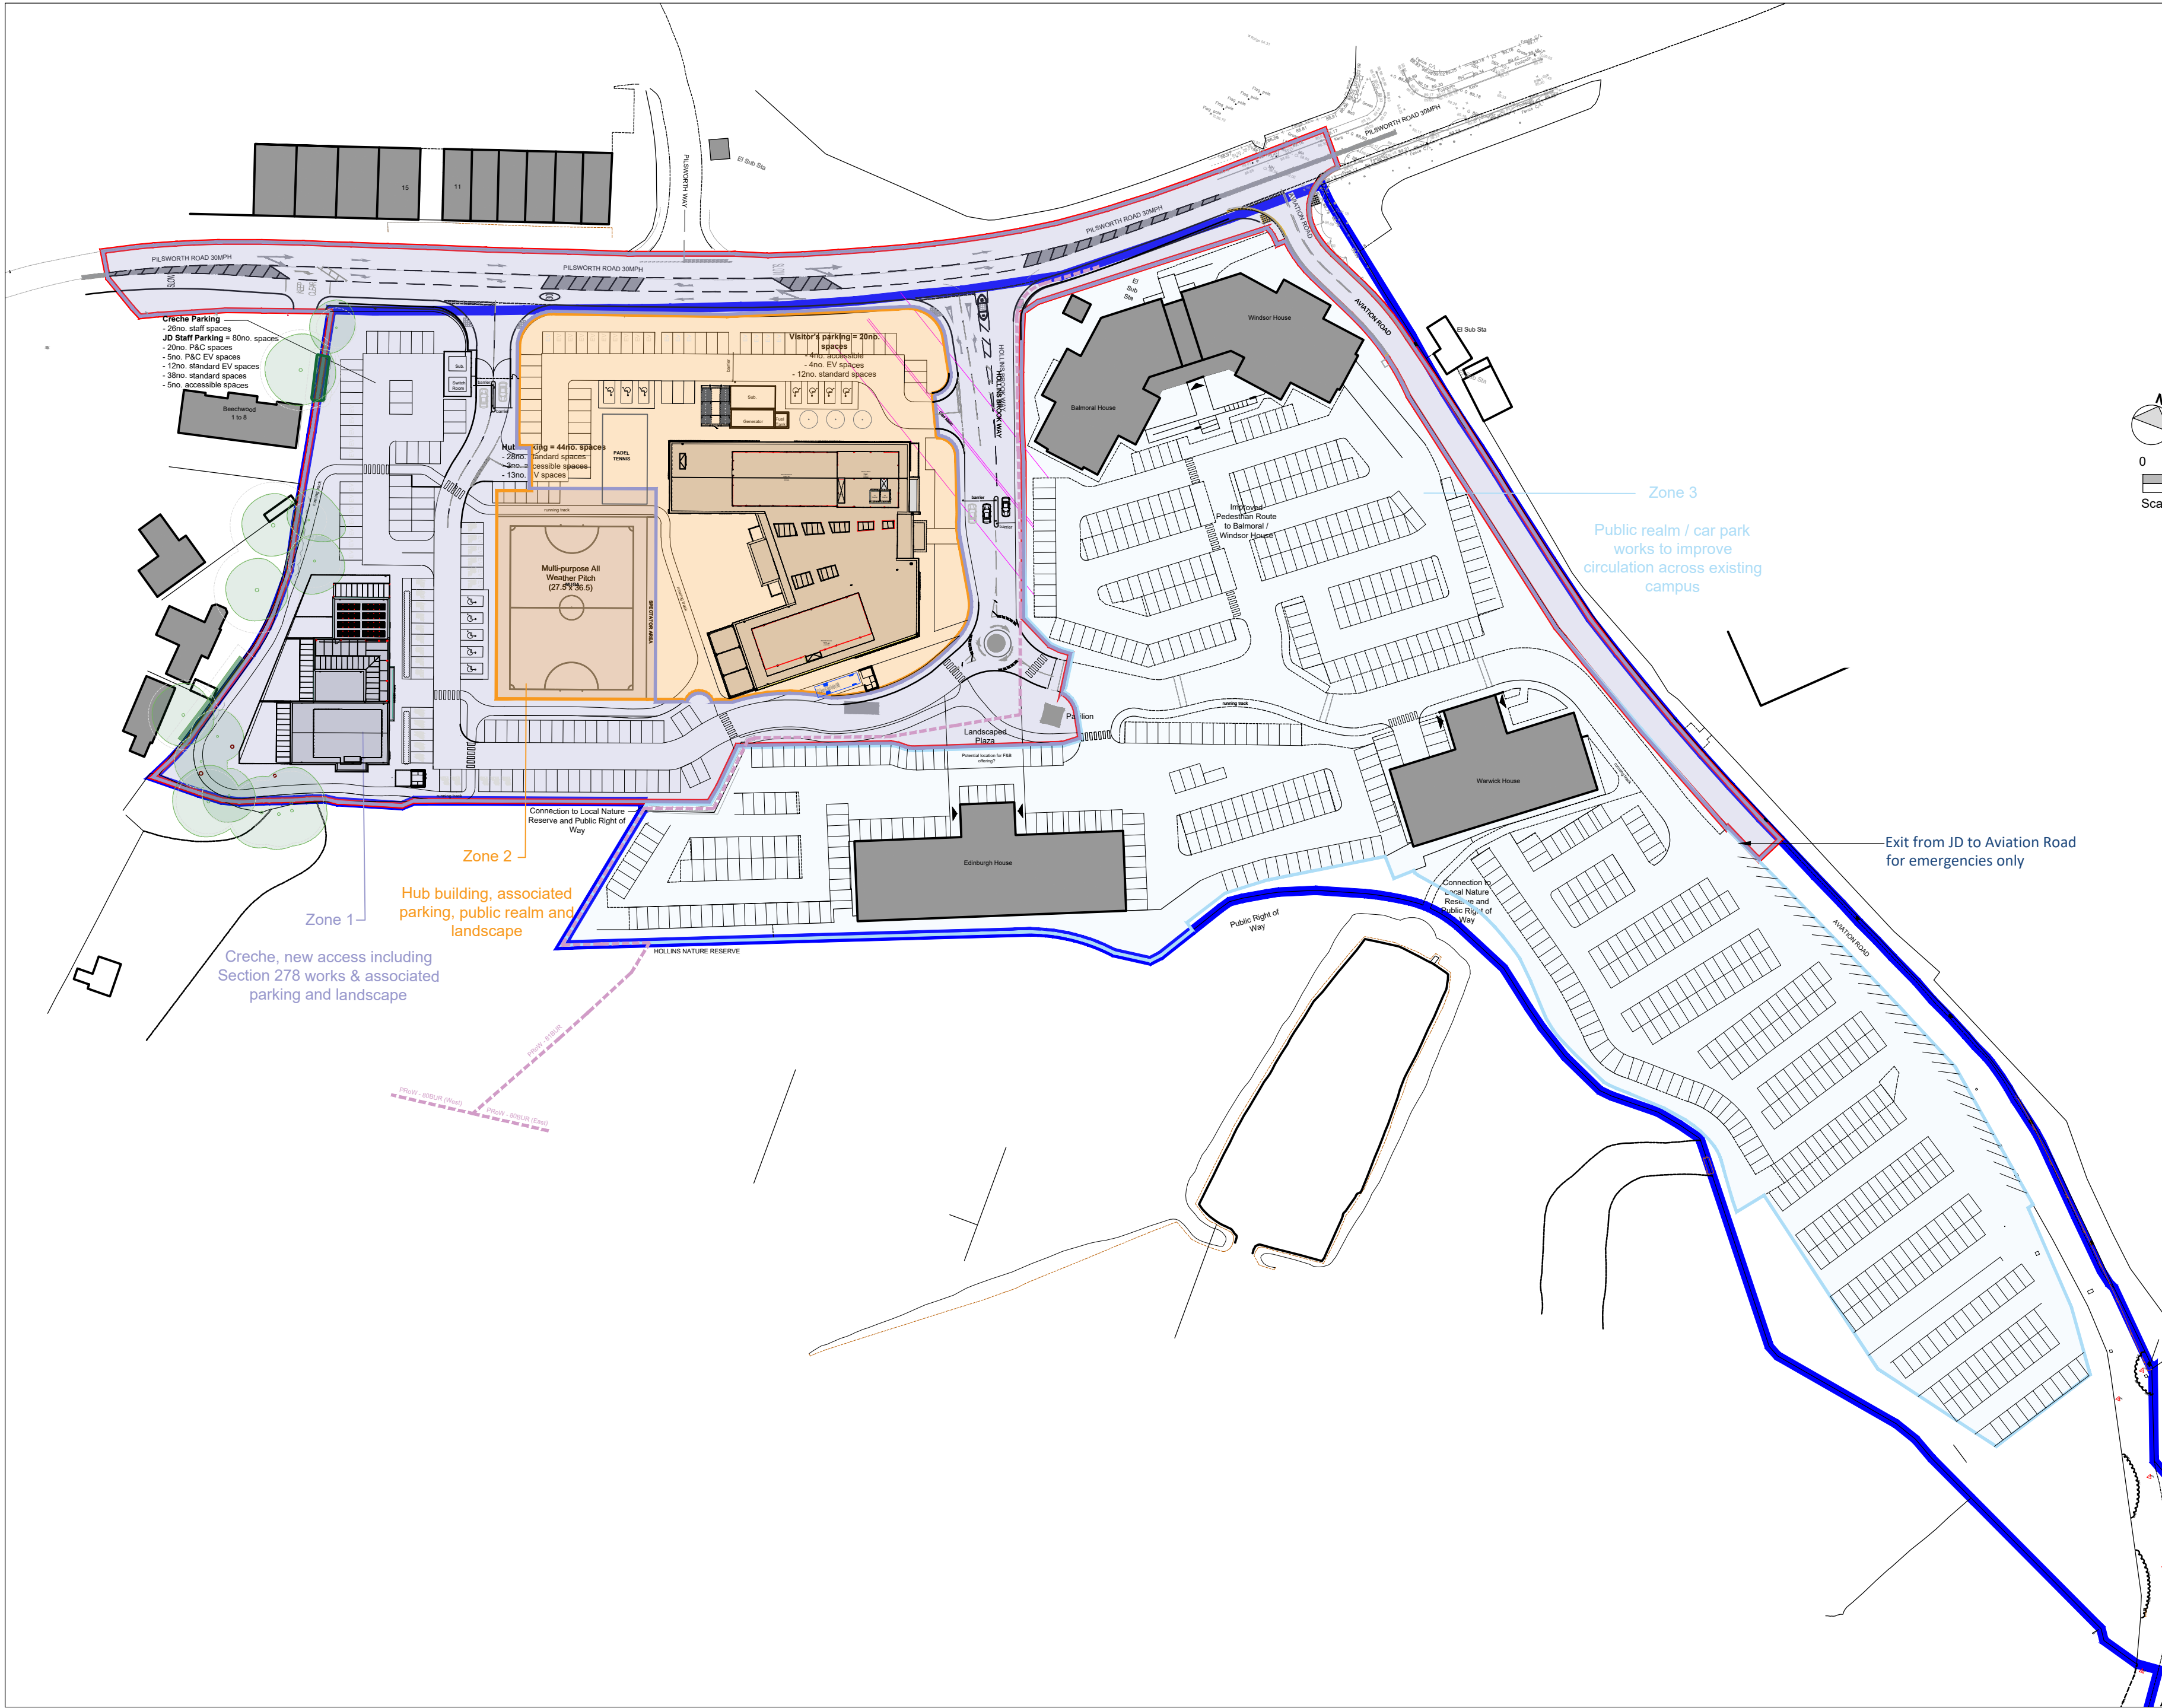

NOTES


- All dimensions and levels are to be checked on site.
- Any discrepancies are to be reported to the architect before any work commences.
- This drawing shall not be scaled to ascertain any dimensions. Work to figured dimensions only.
- This drawing shall not be reproduced without express written permission from AEW.
- Title overlay drawings and ownership boundaries are produced using all reasonable endeavors. AEW cannot be responsible for the accuracy or scale discrepancy of base plans supplied to them.
- All works are to be undertaken in accordance with Building Regulations and the latest British Standards.
- All proprietary materials and products are to be used strictly in accordance with the manufacturers recommendations.

CDM 2015

Client notified of duties: 19/01/2022

Principal Designer: Avid

Unless noted below, all known hazards have been highlighted on the drawing:

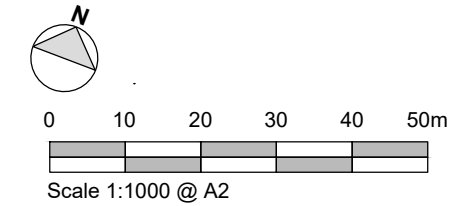

Key:

- Application Boundary
- Land within client ownership
- Zone 1 - Detailed application zone - Creche, new access including Section 278 works & associated parking and landscape
- Zone 2 - Outline application zone - hub building, associated parking, public realm and landscape
- Zone 3 - public realm / car park works to improve circulation across existing campus
- Existing Buildings
- Proposed Buildings
- Public Right of Way
- Gas Main (easement shown either side)

|                                    |                  |             |               |
|------------------------------------|------------------|-------------|---------------|
| P05                                | 03/02/2022       | RP          | PBH           |
| Note added to Aviation Road access |                  |             |               |
| P04                                | 06/10/2022       | RP          | PBH           |
| Issued for planning                |                  |             |               |
| P03                                | 06/10/2022       | RP          | PBH           |
| Issued for planning                |                  |             |               |
| P02                                | 26/05/2022       | RP          | PBH           |
| Issued for planning                |                  |             |               |
| P01                                | 27/04/2022       | RP          | PBH           |
| Initial Issue                      |                  |             |               |
| REV                                | Date             | Drawn by :- | Checked by :- |
| Status                             | Purpose of Issue |             |               |
| S2                                 | For Approval     |             |               |
| drawing stage                      | Planning         |             |               |
| client                             |                  |             |               |

date 23/04/2022 drawn RP  
scale@A2 1:1000 checked PBH

Rev P05

Job No 11302-AEW-XX-SI-DR-A-0501

aew architects  
0161 214 4370  
www.aewarchitects.com

Aew