


- NOTES
- AEWTP033B
- All dimensions and levels are to be checked on site.
 - Any discrepancies are to be reported to the architect before any work commences.
 - This drawing shall not be scaled to ascertain any dimensions. Work to figured dimensions only.
 - This drawing shall not be reproduced without express written permission from AEW.
 - Title overlay drawings and ownership boundaries are produced using all reasonable endeavours. AEW cannot be responsible for the accuracy or scale discrepancy of base plans supplied to them.
 - All works are to be undertaken in accordance with Building Regulations and the latest British Standards.
 - All proprietary materials and products are to be used strictly in accordance with the manufacturers recommendations.

CDM 2015


Client notified of duties: 19/01/22

Principal Designer: AEW


Unless noted below, all known hazards have been highlighted on the drawing.

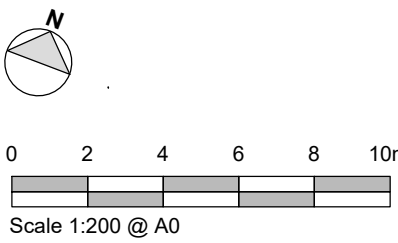

FOR INFORMATION ONLY

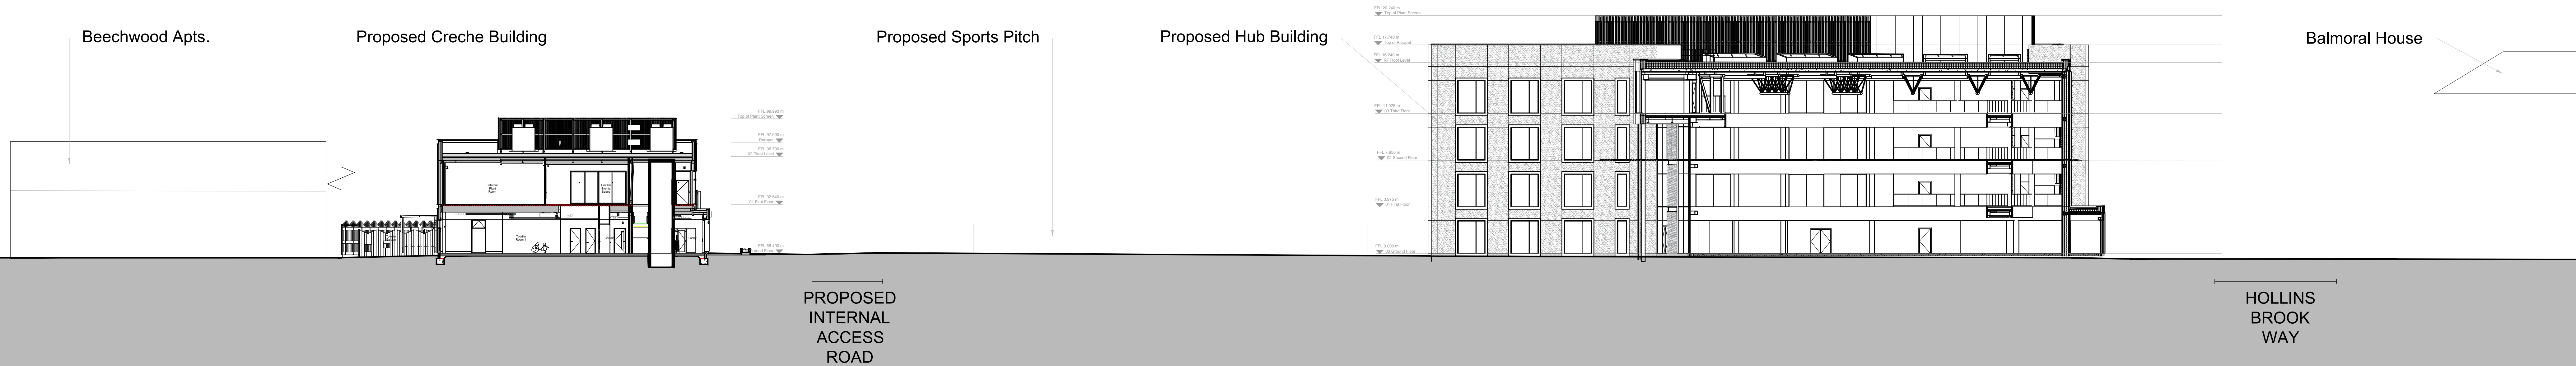

Section DD

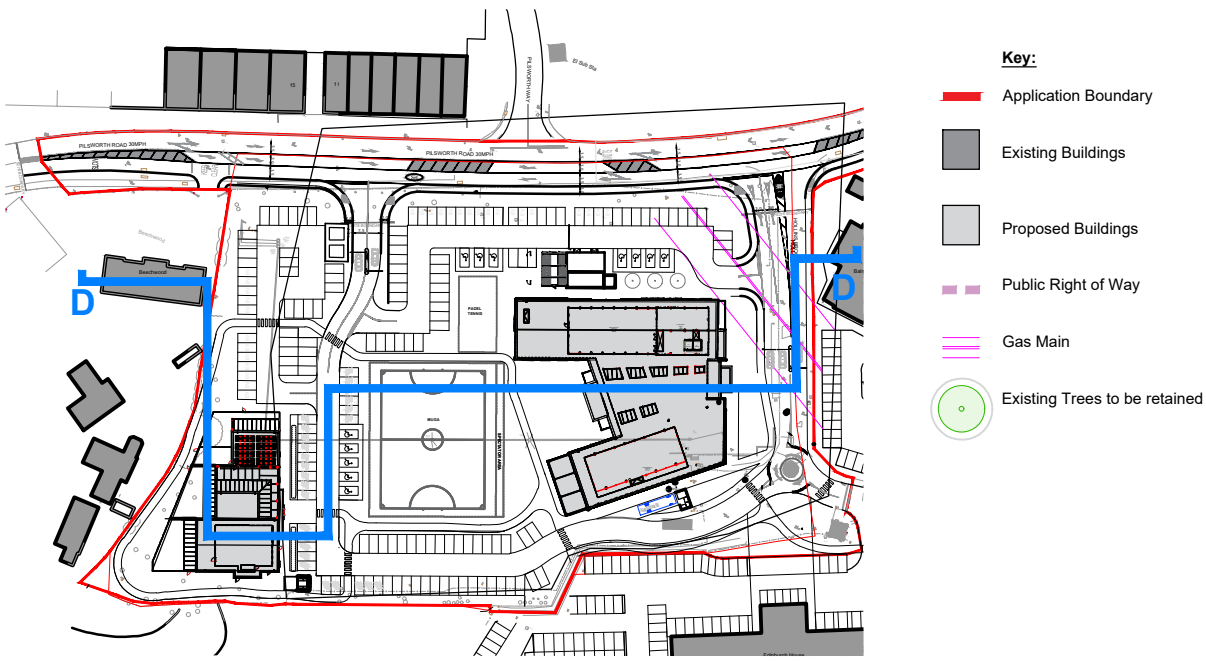

Keyplan

P01	31/01/23	RP	PBH
Initial Issue			
REV	Date	Drawn by -	Checked by -
S2		For Illustration	
drawing stage		Planning	
client		JD Group	
project		JD Sports Campus Hub (Former A-Plant Site)	
drawing title		Proposed Site Section DD	
date	24/04/2022	drawn	RP
scale@A0	1:500	checked	PBH