


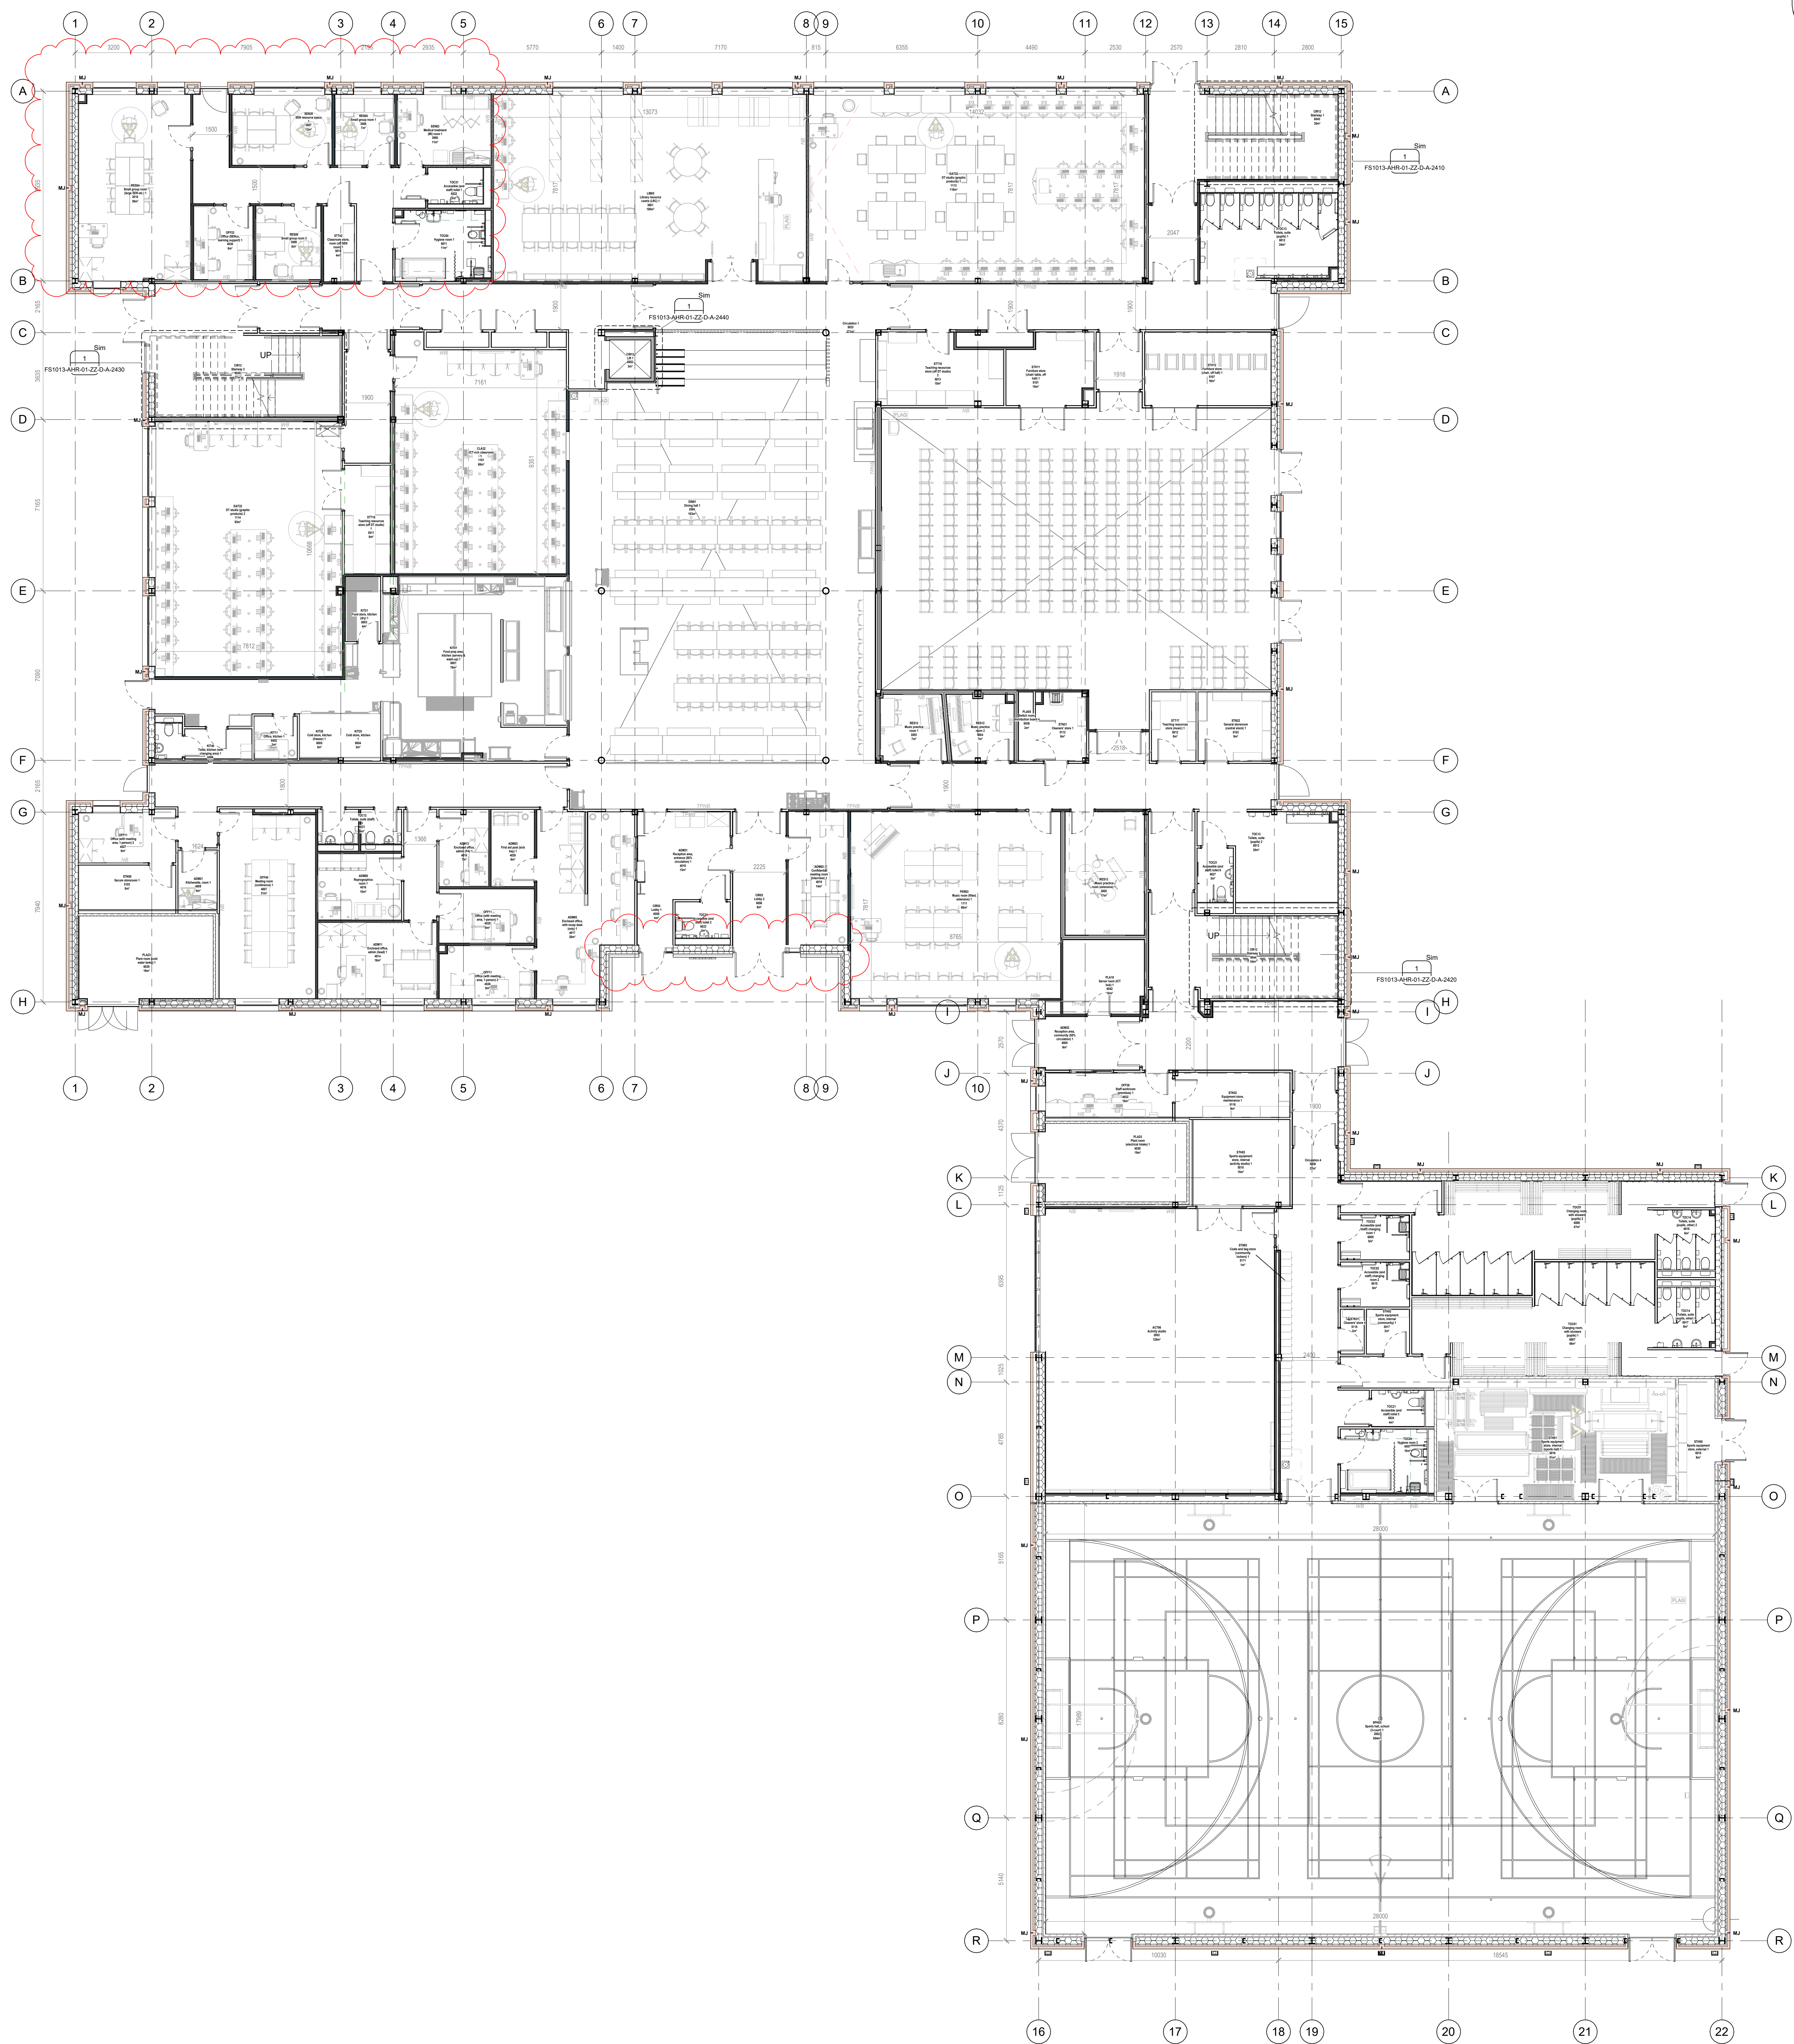

AHR

AHR Architects Ltd
5th Floor
55 Princess Street
Manchester
M2 4EW
United Kingdom

T +44(0)161 6267900
E manchester@ahr.co.uk
W www.ahr.co.uk

client name		Department for Education	
project		Star Academy Radcliffe	
drawing		Level 00 General Arrangement	
compiler file	path date		
Addnote: Star Academy Radcliffe\17013-AH-22-BA-0001-00			
project number	scale		
2023.00187.000	1 : 100		@AC
drawing number	revision		
FS10-AH-R-01-00-D-A-001	C01		A4
This drawing is to be read in conjunction with all relevant drawings. All dimensions must be checked and verified on site before commencing any work or producing shop drawings. The originals should be notified immediately of any discrepancy.			