


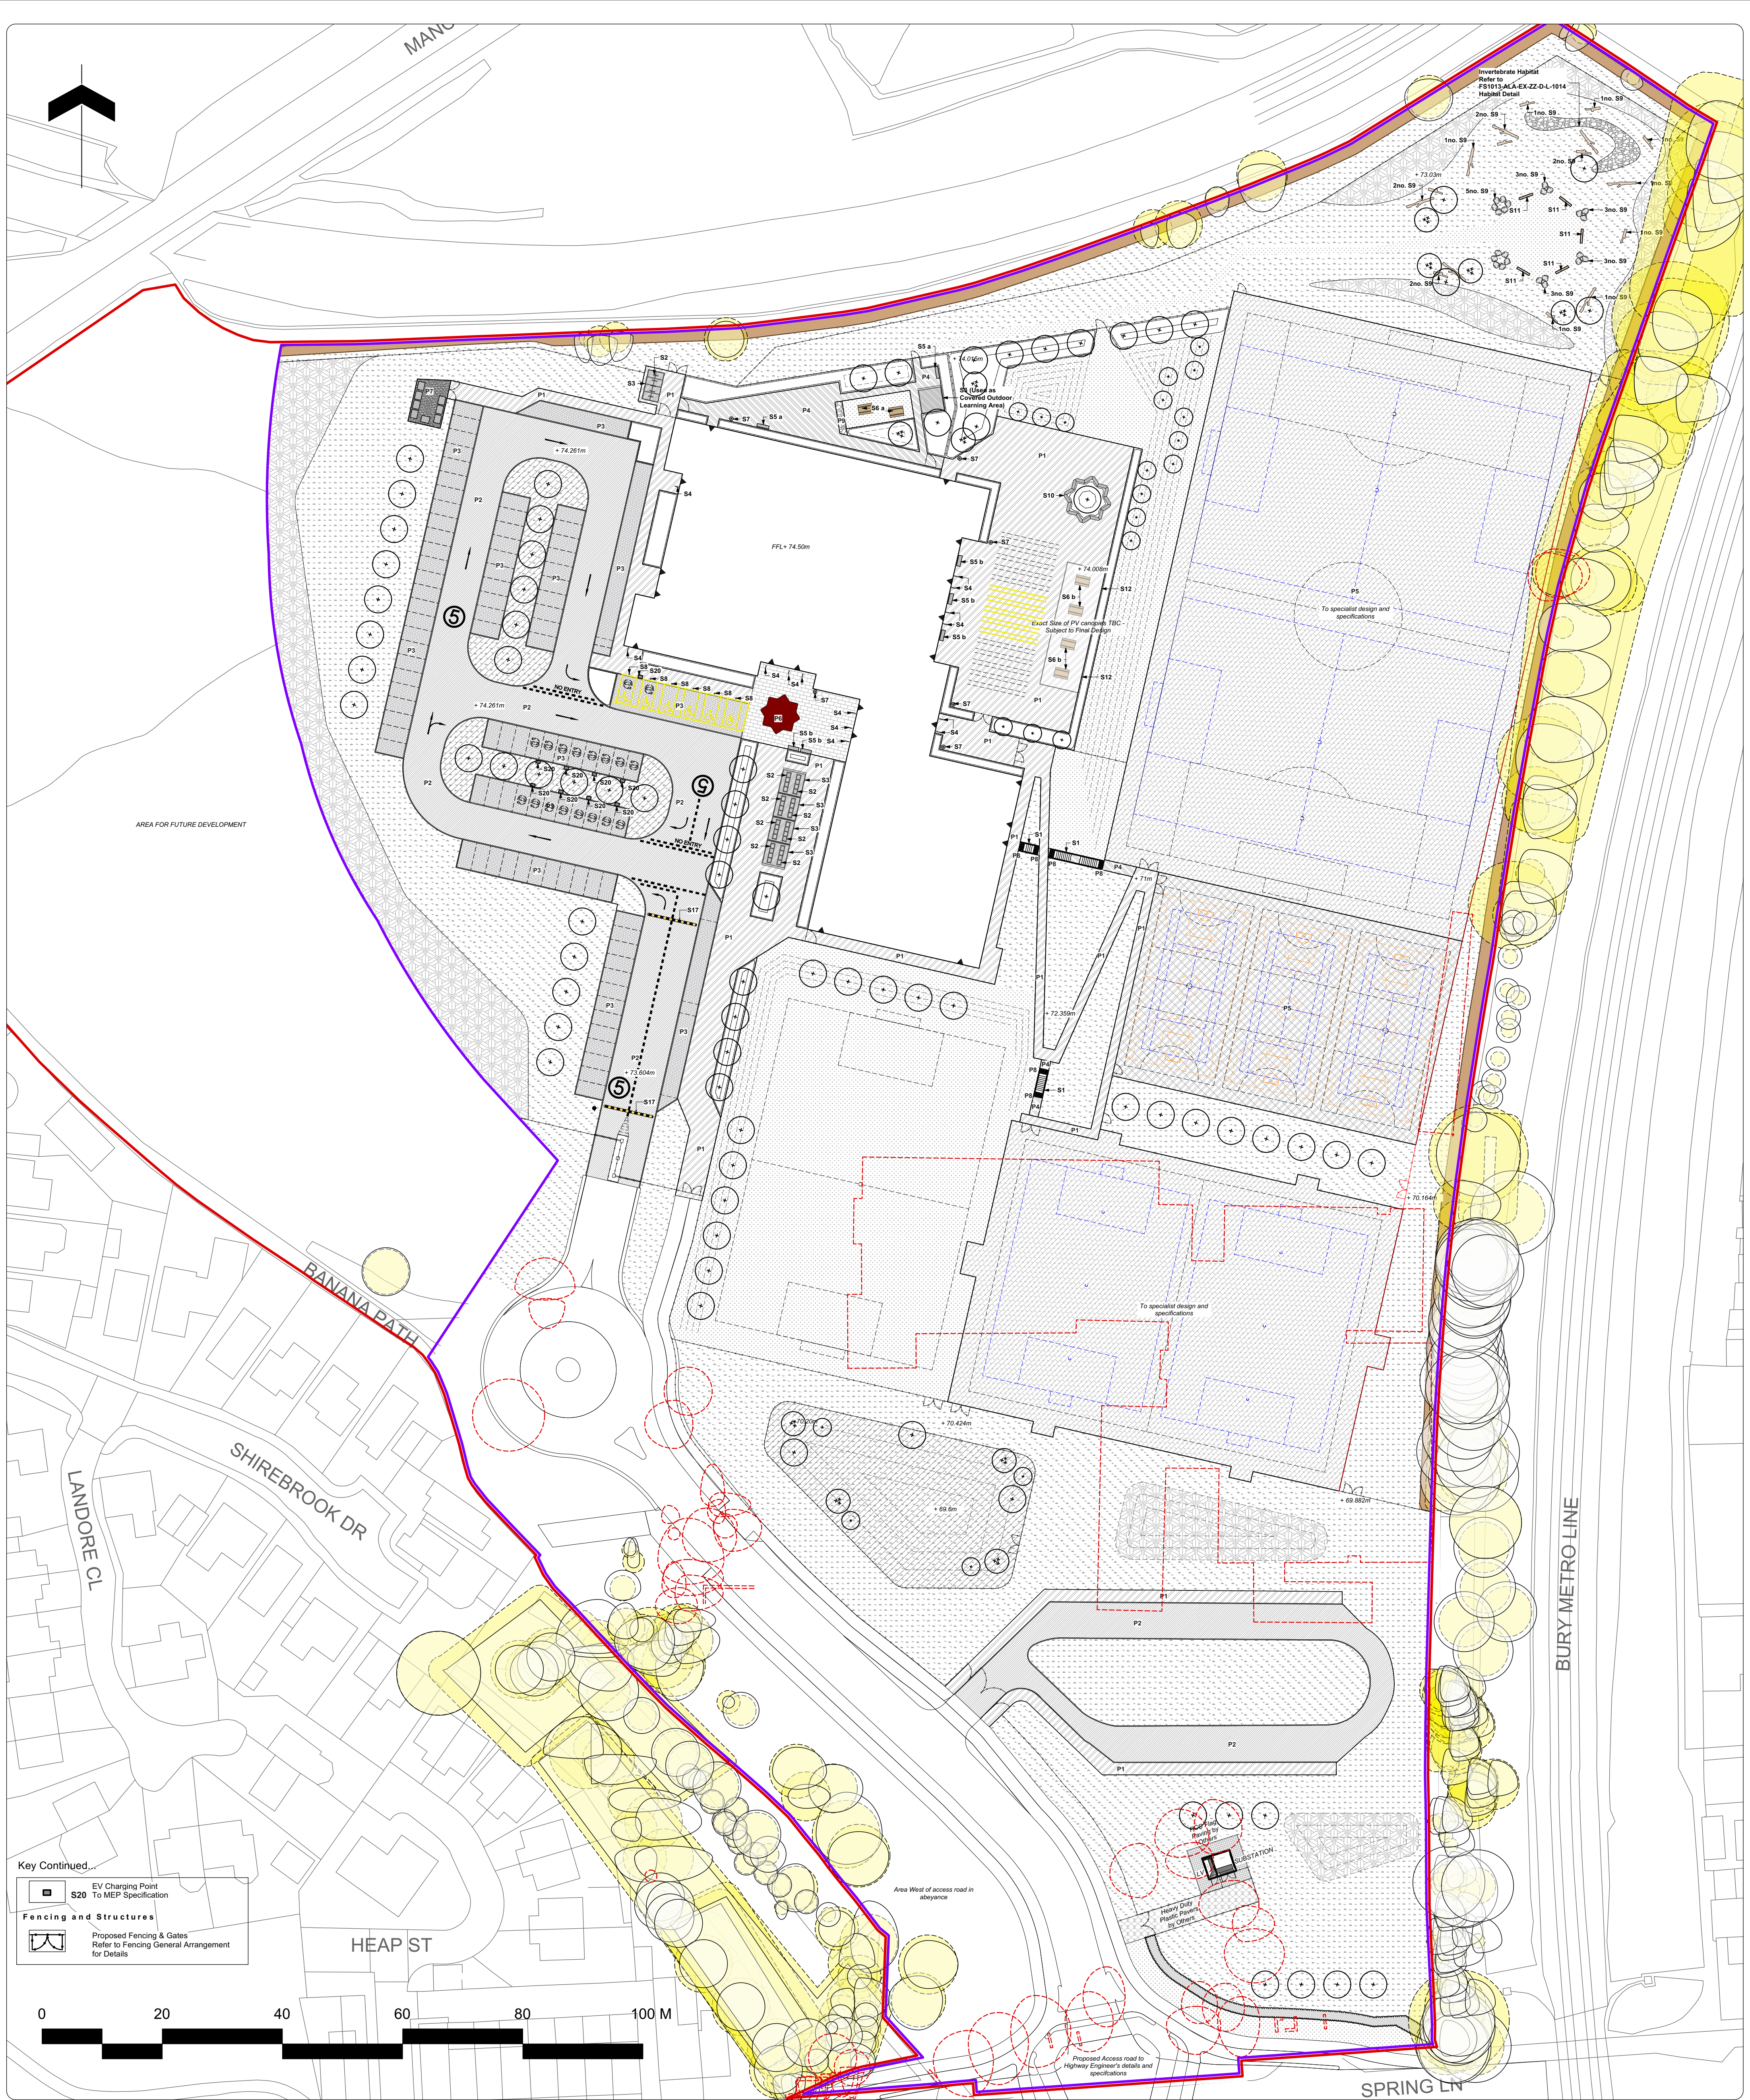

Note

- Do not scale from this drawing
- To be read in conjunction with Project Risk Register REF: FS1013-ALA-EX-XX-RR-L-00001
- To be read in conjunction with all other Landscape Architect's drawings
- To be read in conjunction with Outline Landscape Specification REF: FS1013-ALA-EX-XX-SP-L-0001

1	Obeying to dry retention basin	2.4m fencing. Dry user access restricted. Basin to be 800mm deep. Basin to dry out during a maintenance event. Retaining edge.	31.07.23
2	Falling on stairs while accessing sport pitches	Stairways to be wide. Hand rails provided at intervals.	31.07.23
3	Collision between pedestrians and vehicles accessing accessible parking bays	Refuge to manage vehicle speed. Barriers added to bays.	31.07.23
4	Collision between pedestrians and vehicles in car park	Landscaping features to stop vehicles from leaving car parks and parking areas. Street lighting to clearly define parking.	31.07.23
5	Collision between pedestrians and cyclists accessing cycle storage facilities	On-site pedestrian cycle storage. School to manage speed on site. Clear signage.	31.07.23
6	Crushing risk contact with underground utilities and services	Tree pits to be located in close proximity to existing services. Root protection areas to be installed. Root protection areas to be installed.	31.07.23
7	Falling from height - 1.5m guard rails to be installed	Guard rails to be installed to be in a gradient of 1:10. 1.5m guard rails to be installed. 1:10 gradient.	31.07.23
8	Collision between pedestrians and open windows	Clear soffits to window openings.	31.07.23

ID	RISK	MITIGATION	DATE MITIGATED
RESIDUAL PROJECT RISKS			

KEY	
Site	Planting
	Planning Application Boundary
	Extent of Works
	Proposed Building
	Existing Building to be demolished
	Existing Tree Retained
	Root Protection Area (RPA)
	Existing Tree to be removed
	Proposed Contours
	Proposed Tree
	Proposed Multi-stem Tree
	Grass Seed
	Amenity Planting
	Meadow Planting
	Woodland Planting
	Artificial Turf
	Hedge

Hard Surfaces	
	P1 Pedestrian Macadam To Engineer's Specification
	P2 Vehicular Macadam To Engineer's Specification
	P3 Permeable Concrete Block Paving Refer to School Specific Outline Specification for Details
	P4 Coloured Pedestrian Macadam To Engineer's Specification
	P5 MUGA Permeable Surface To Engineer's Specification
	P6 Concrete Block Paving Refer to School Specific Outline Specification for Details
	P7 Concrete Surfacing To Engineer's Specification
	P8 Corduroy Tactile Paving Refer to School Specific Outline Specification for Details
	P9 Sensory Trail Refer to School Specific Outline Specification for Details
Furniture	
	S1 Steps and Handrails Refer to School Specific Outline Specification for Details
	S2 Cycle Stands Refer to School Specific Outline Specification for Details
	S3 Cycle Shelter Refer to School Specific Outline Specification for Details
	S4 Door Protection Barrier Refer to School Specific Outline Specification for Details
	S5 Seating Bench Refer to School Specific Outline Specification for Details
	S6 Picnic Table Refer to School Specific Outline Specification for Details
	S7 Litter Bin Refer to School Specific Outline Specification for Details
	S8 Bollards Refer to School Specific Outline Specification for Details
	S9 Ecological Enhancement Features Refer to School Specific Outline Specification for Details
	S10 Bespoke Star Seating Refer to School Specific Outline Specification for Details
	S11 Seating to habitat area Refer to School Specific Outline Specification for Details
	S12 PV Canopy Refer to School Specific Outline Specification for Details
	S13 5mph Speed Limit Sign Contractor's Choice

DIE DESIGN DELIVERABLE REF :			
150			
DATE	REV	DESCRIPTION OF REVISION	APPROVED BY
16/04/2025	P11	Re-issued for planning	LS
03/04/2025	C02	1. Assembly lines finalised as per Star comments. 2. EV charging bays amended to 12no. total including 2no. accessible bays 3. Additional canopy relocated from temps 2 within 32% garden 4. Drop off surfaces added to drawing	BS
19/02/2023	C01	Issued for construction. Surfaces and fencing around substation amended. Additional ecological features added to habitat area.	BS

REVISIONS	
DRAWN BY	APPROVED BY
LS	BS

STATUS : **S2 - For Planning**

ares LANDSCAPE ARCHITECTS

CLIENT : **Morgan Sindall**

PROJECT TITLE : **Star Radcliffe Academy, Bury**

DRAWING TITLE : **Site Landscaping Plan - Overview**

DRAWING SCALE : 1:500
PAPER SIZE : A1

DRAWN BY : PH
APPROVED BY : BS

DRAWING NUMBER : **FS1013-ALA-EX-ZZ-D-L-0004 S2**
STATUS : **S2**
REVISION : **P11**

Area Landscape Architects LTD
Gatcliffe, 51 Eyre Lane
Sheffield S1 4RB
t: 0114 276 2000
e: hello@aresdesign.co.uk
w: ares.eu.com

DRAWN DATE : 06/07/2023
ALA PROJECT CODE : ALA805