


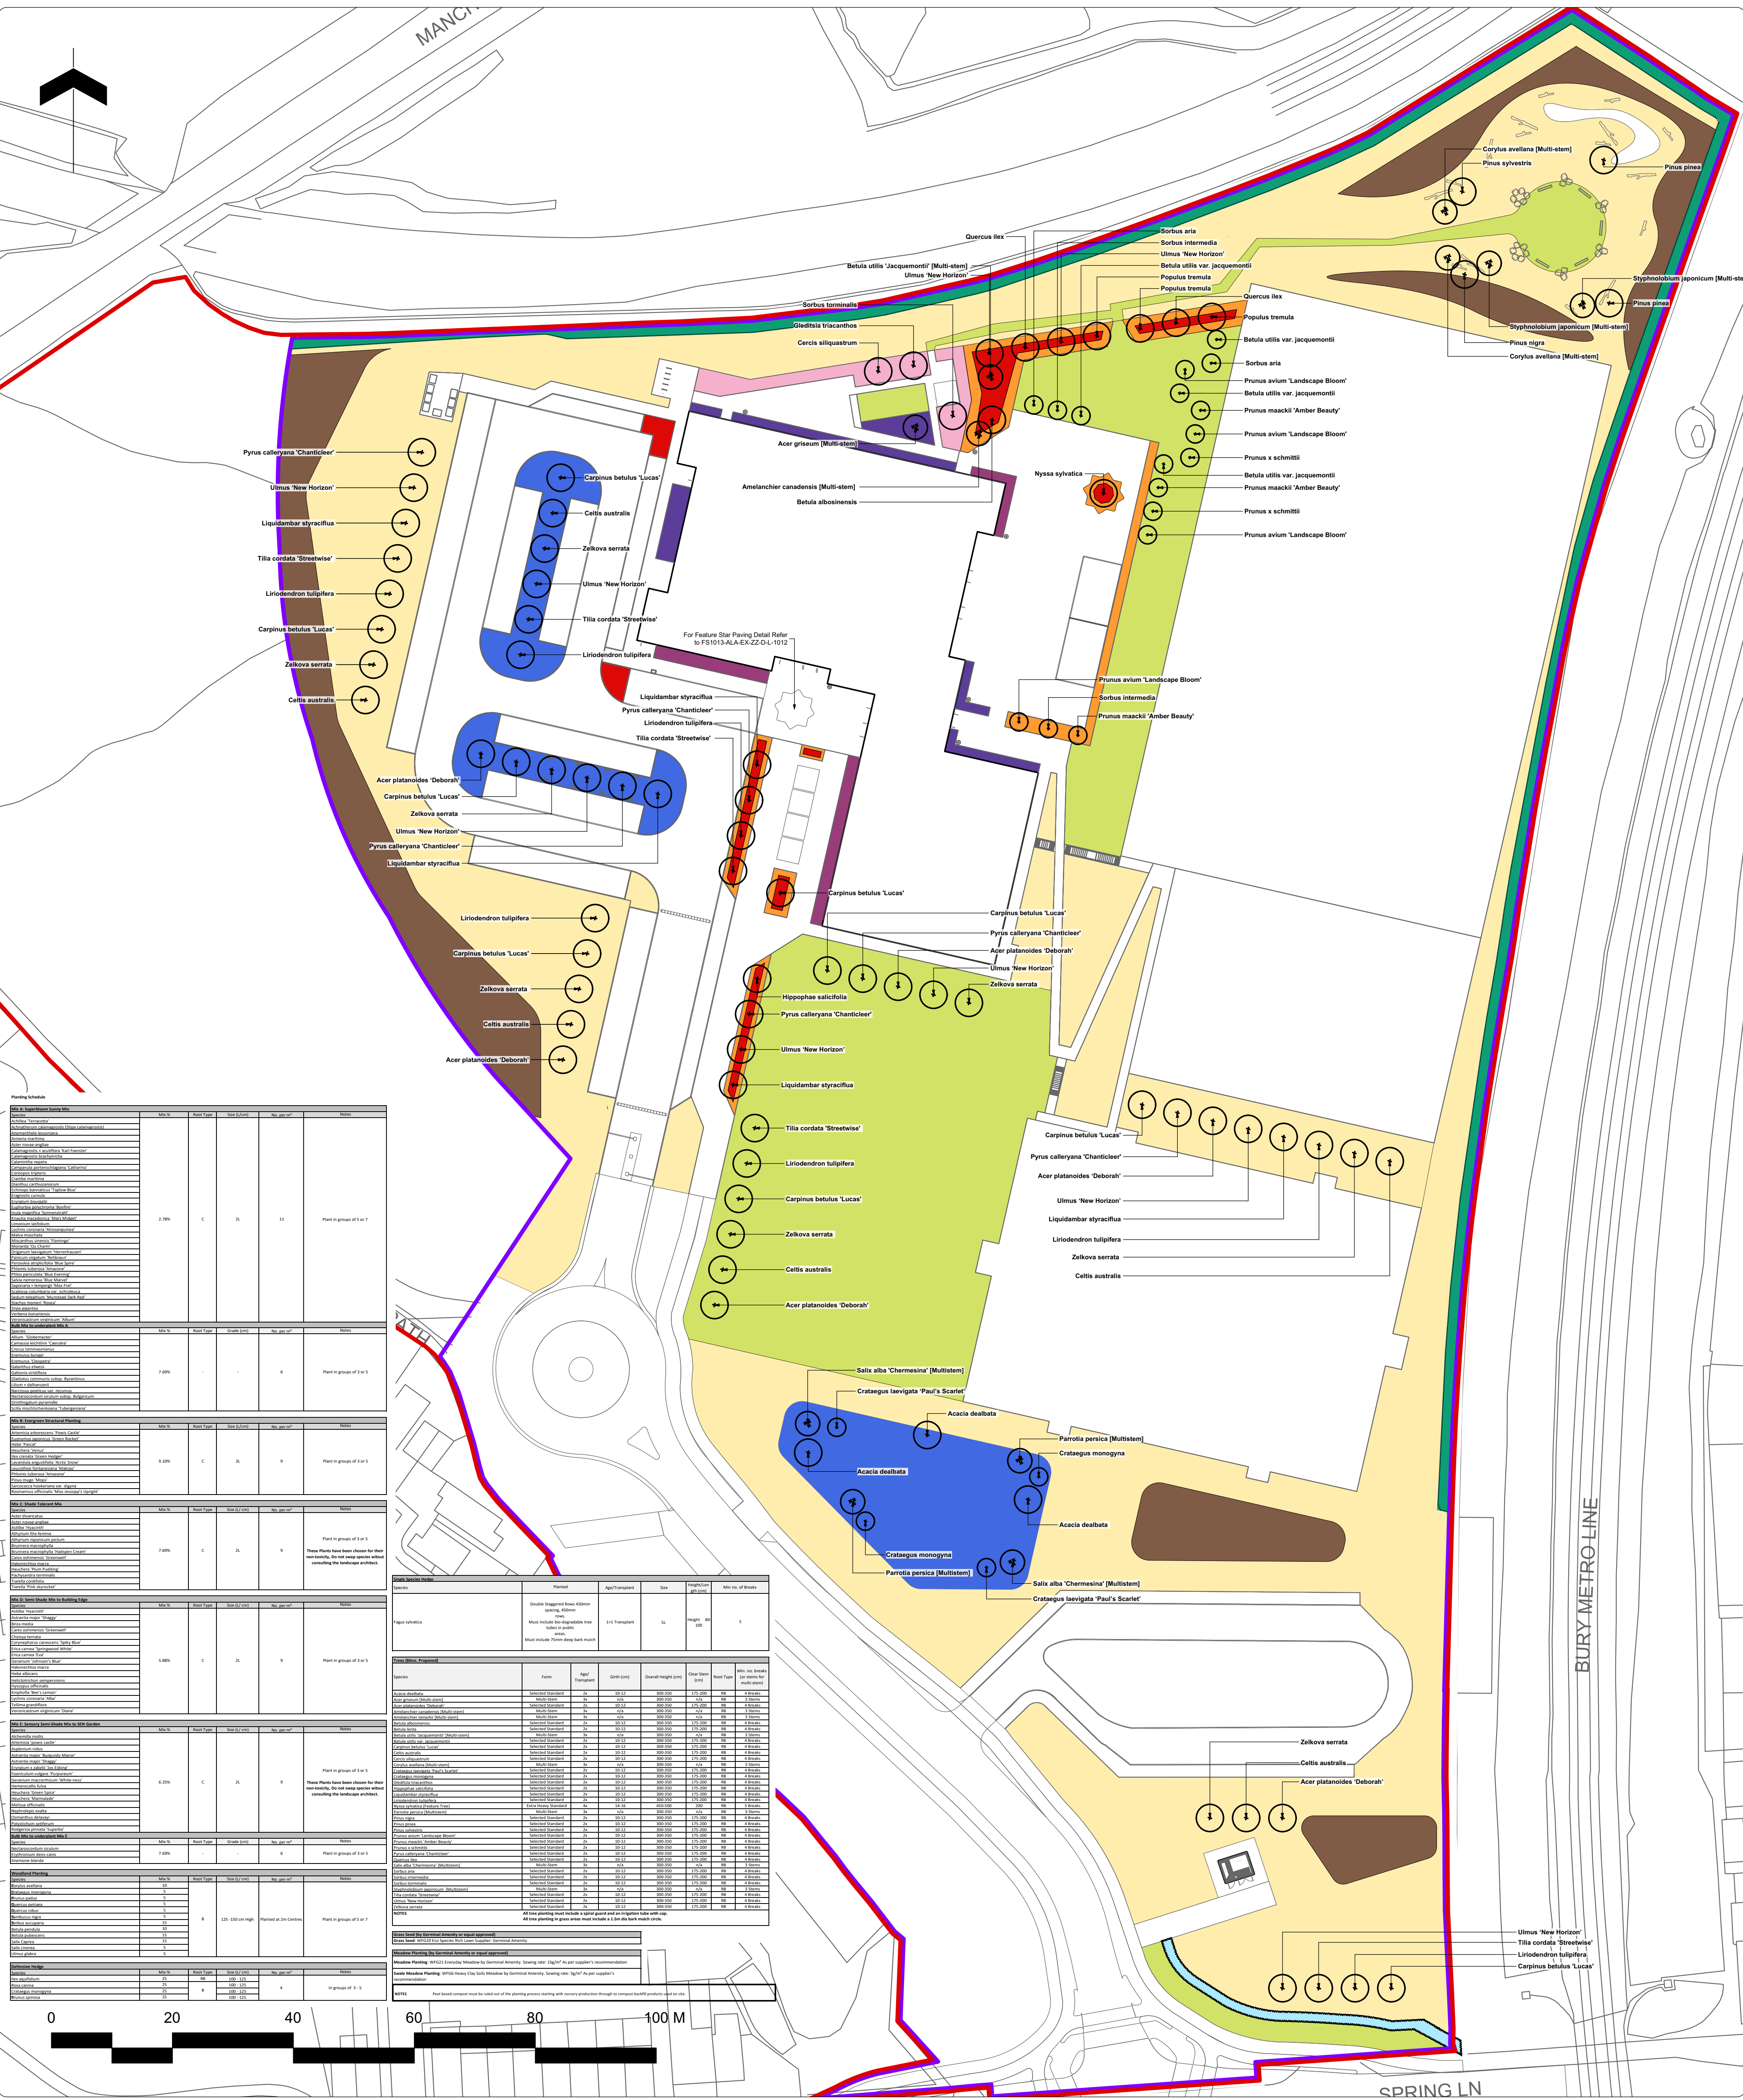

Note			
1. Do not scale from this drawing			
2. To be read in conjunction with Project Risk Register REF: FS1013-ALA-EX-XX-RR-L-00001			
3. To be read in conjunction with all other Landscape Architect's drawings			
4. To be read in conjunction with Outline Landscape Specification REF: FS1013-ALA-EX-XX-SPL-0001			
1	Obstruction in dry retention basin	2.4m fencing. End user access restricted. Basin to be 600mm deep. Basin to dry out during a maintenance event. Retaining edge.	31.07.23
2	Falling on stairs while accessing sport pitches	Stairways to be wide. Hand rails provided at intervals of 1m.	31.07.23
3	Collision between pedestrians and vehicles accessing amenity parking area	Street to manage vehicle speed. Barriers added to road.	31.07.23
4	Collision between pedestrians and vehicles in car park	Landscape features to stop vehicles from leaving the road and parking area. Plantings to create a buffer.	31.07.23
5	Collision between pedestrians and cyclists accessing sports facilities	As wide as possible. 1.2m approach. School to manage speed on site. Clear sightlines.	31.07.23
6	Collision between pedestrians and vehicles accessing services	Street to be 600mm deep. Basin to be 600mm deep. Basin to dry out during a maintenance event. Retaining edge.	31.07.23
7	Falling from height - 1.5m grass bank to east of sports hall	Grass bank to be 1.5m high. Grass to be planted in a gradient of 1:5. 1.5m grass bank to east of sports hall.	31.07.23
8	Collision between pedestrians and open windows	Grass bank to be 1.5m high. Grass to be planted in a gradient of 1:5. 1.5m grass bank to east of sports hall.	31.07.23
ID	RISK	MITIGATION	DATE MITIGATED
RESIDUAL PROJECT RISKS			


KEY

Site

- Planning Application Boundary
- Extent of Works
- Proposed Building
- Existing Tree Retained

Planting

Details refer to Planting Plan

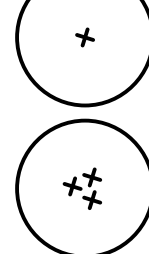

- Grass Seed Refer to Schedule
- Meadow Planting Refer to Schedule
- Swale Meadow Planting Refer to Schedule
- Woodland Planting Refer to Schedule

- Amenity Planting MIX A Refer to Schedule
- Amenity Planting MIX B Refer to Schedule
- Amenity Planting MIX C Refer to Schedule
- Amenity Planting MIX D Refer to Schedule
- Amenity Planting MIX E Refer to Schedule
- Hedge Planting Refer to Schedule
- Defensive Hedge Planting Refer to Schedule

D/E DESIGN DELIVERABLE REF: 150

DATE	REV	DESCRIPTION OF REVISION	DRAWN BY	APPROVED BY
16/04/2025	P09	Re-issued for planning	LS	BS
19/02/2025	C01	Hedge to station amended.	BS	-
19/06/2024	P08	1. Defensive hedge added to North and Eastern boundary 2. Planting bed amended due to change of cycle shelter layout	AT	BS
08/01/2024	P07	Updated for Planning. Two Trees relocated near Spring Ln.	BS	-
REVISIONS				

STATUS:

S2 - For Planning

ares
LANDSCAPE
ARCHITECTS

CLIENT:
Morgan Sindall

PROJECT TITLE:
Star Radcliffe Academy, Bury

DRAWING TITLE:
Planting Plan

DRAWING SCALE: 1:500
PAPER SIZE: A1

DRAWING NUMBER: FS1013-ALA-EX-ZZ-D-L-0010
STATUS: S2
REVISION: P09

Ares Landscape Architects LTD
Galscraigh,
51 Eyre Lane
Sheffield
S1 4RB
t: 0114 276 2000
e: hello@aresdesign.co.uk
w: ares.eu.com

CLIENT:
Morgan Sindall

PROJECT TITLE:
Star Radcliffe Academy, Bury

DRAWING TITLE:
Planting Plan

DRAWING SCALE: 1:500
PAPER SIZE: A1

DRAWING NUMBER: FS1013-ALA-EX-ZZ-D-L-0010
STATUS: S2
REVISION: P09