


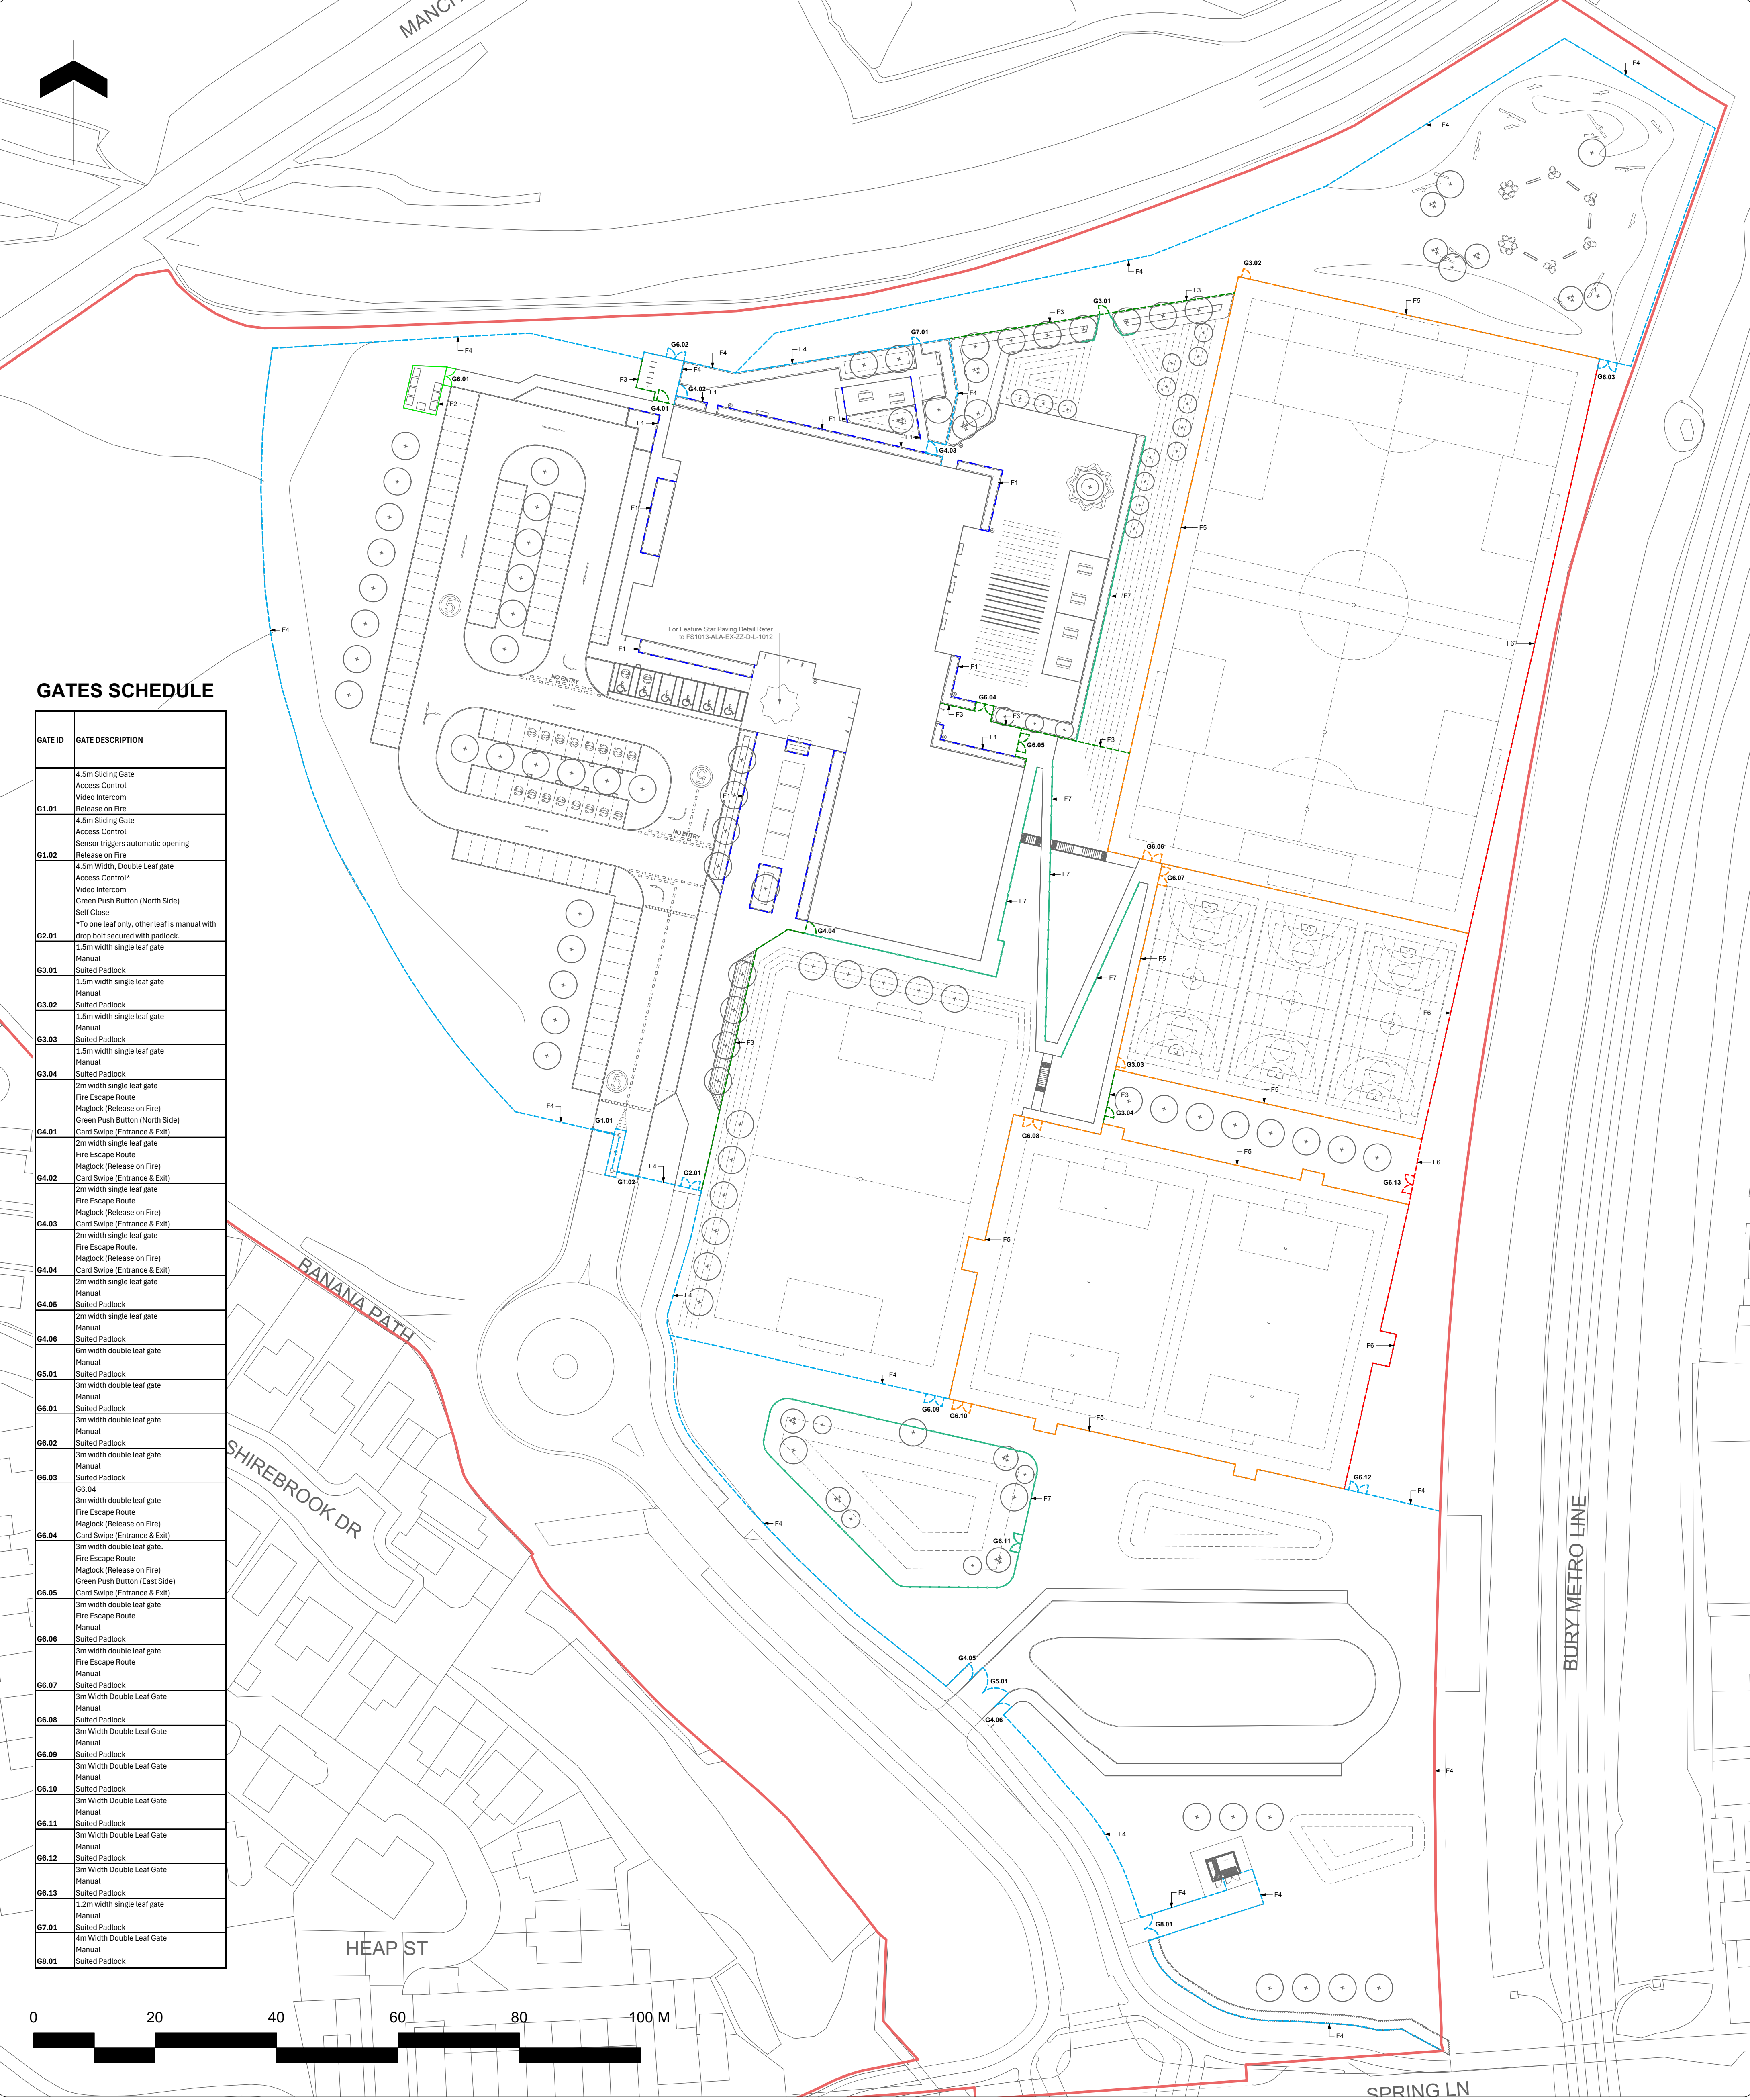

GATES SCHEDULE

GATE ID	GATE DESCRIPTION
G1.01	4.5m Sliding Gate Access Control Video Intercom Release on Fire
G1.02	4.5m Sliding Gate Access Control Sensor triggers automatic opening Release on Fire
G2.01	4.5m Width, Double Leaf gate Access Control* Video Intercom Green Push Button (North Side) Self Close *To one leaf only, other leaf is manual with drop bolt secured with padlock.
G3.01	1.5m width single leaf gate Manual Suited Padlock
G3.02	1.5m width single leaf gate Manual Suited Padlock
G3.03	1.5m width single leaf gate Manual Suited Padlock
G3.04	1.5m width single leaf gate Manual Suited Padlock
G4.01	2m width single leaf gate Fire Escape Route Maglock (Release on Fire) Green Push Button (North Side) Card Swipe (Entrance & Exit)
G4.02	2m width single leaf gate Fire Escape Route Maglock (Release on Fire) Card Swipe (Entrance & Exit)
G4.03	2m width single leaf gate Fire Escape Route Maglock (Release on Fire) Card Swipe (Entrance & Exit)
G4.04	2m width single leaf gate Fire Escape Route Maglock (Release on Fire) Card Swipe (Entrance & Exit)
G4.05	2m width single leaf gate Manual Suited Padlock
G4.06	2m width single leaf gate Manual Suited Padlock
G5.01	3m width double leaf gate Manual Suited Padlock
G6.01	3m width double leaf gate Manual Suited Padlock
G6.02	3m width double leaf gate Manual Suited Padlock
G6.03	3m width double leaf gate Manual Suited Padlock
G6.04	3m width double leaf gate Fire Escape Route Maglock (Release on Fire) Card Swipe (Entrance & Exit)
G6.05	3m width double leaf gate Fire Escape Route Maglock (Release on Fire) Green Push Button (East Side) Card Swipe (Entrance & Exit)
G6.06	3m width double leaf gate Manual Suited Padlock
G6.07	3m width double leaf gate Manual Suited Padlock
G6.08	3m width double leaf gate Manual Suited Padlock
G6.09	3m width double leaf gate Manual Suited Padlock
G6.10	3m width double leaf gate Manual Suited Padlock
G6.11	3m width double leaf gate Manual Suited Padlock
G6.12	3m width double leaf gate Manual Suited Padlock
G6.13	1.2m width single leaf gate Manual Suited Padlock
G7.01	4m width double leaf gate Manual Suited Padlock
G8.01	Suited Padlock

- Note**
- Do not scale from this drawing
 - To be read in conjunction with Project Risk Register REF: FS1013-ALA-EX-XX-RR-L-00001
 - To be read in conjunction with all other Landscape Architect's drawings
 - To be read in conjunction with Outline Landscape Specification REF: FS1013-ALA-EX-XX-SPL-0001
 - Gates to BS8300 Standards

1	Obstructing in dry retention basin	2.4m fencing. End user across retention basin to be 800mm deep. Basin to dry in event of a downstream event. Retention basin.	31.07.23
2	Falling on stairs while accessing sport pitches	Stairways to be 2m wide. Hand rails provided at intervals of 1m.	31.07.23
3	Collision between pedestrians and vehicles accessing sports pitches	Rebound to manage vehicle speed. Reflective added to tarmac.	31.07.23
4	Collision between pedestrians and vehicles in car park	Landscape features to stop vehicles from leaving car parks and parking areas. Shared footpaths to clearly define parking.	31.07.23
5	Collision between pedestrians and cyclists accessing cycle paths	One-way pavement. Cycle paths. Shared to manage speed on site. Clear signage.	31.07.23
6	Collision with contact with underground utilities and services	Two day for the proposed schools equipment (e.g. playground) to be installed. Also consider if equipment is installed in the ground.	31.07.23
7	Falling from height - 1.5m grassed bank to east of sports hall	Grassed banks designed to be in a gradient of 1:1.5. 1.5m post and rail fence. Fencing installed.	31.07.23
8	Collision between pedestrians and open windows	Clear safety to window openings.	31.07.23

ID	RISK	MITIGATION	DATE MITIGATED
RESIDUAL PROJECT RISKS			

KEY

- Fencing and Railing Types**
Specification refers to School Specific Outline Specification
- F0— Existing Fence
 - F1— Timber Knee Rail 0.6m Height
 - F2— Timber Close Board Fence 1.8m Height
 - F3— Weldmesh Fence Internal Security 1.8m Height
 - F4— Weldmesh Fence Perimeter Security 2.4m Height
 - F5— Weldmesh Fence Rebound MUGA Fencing 3.0m Height
 - F6— Weldmesh Fence Rebound MUGA Fencing with ball stop netting 3.0m Height Fence with 2.0m Ball stop Net stop
 - F7— Rail and Post Fencing 1.2m Height

DIE DESIGN DELIVERABLE REF :
156

DATE	REV	DESCRIPTION OF REVISION	DRAWN BY	APPROVED BY
16/04/2025	P09	Re-issued for planning	LS	BS
31/03/2025	C02	Gates. Detailed Schedule added to drawing.	BS	-
19/02/2025	C01	1.8m closeboarded timber fence amended in key issued for construction. Fencing to substation amended.	BS	-
26/07/2024	P08	1. Fence height surrounding SEN garden increased to 2.4m. 2. Fence line to North/East amended to reflect sketch option (as per email 17/06/2024 LJ) and extended to align with existing pallisade fence. 3. Maintenance gate added to East boundary. 4. Fencing and Hedging to spring lane amended	AT	BS

REVISIONS

STATUS :
S2 - For Planning

ares
LANDSCAPE ARCHITECTS

Client:
Morgan Sindall

PROJECT TITLE:
Star Radcliffe Academy, Bury

DRAWING TITLE:
Fencing General Arrangement

DRAWING NUMBER : FS1013-ALA-EX-ZZ-D-L-0012
STATUS : S2
REVISION : P09

DRAWING SCALE : 1:500
PAPER SIZE : A1
DRAWN BY : PH
APPROVED BY : BS
DRAWN DATE : 06/07/2023
ALA PROJECT CODE : ALA805

CLIENT :
Morgan Sindall

PROJECT TITLE :
Star Radcliffe Academy, Bury

DRAWING TITLE :
Fencing General Arrangement

DRAWING NUMBER : FS1013-ALA-EX-ZZ-D-L-0012
STATUS : S2
REVISION : P09

DRAWING SCALE : 1:500
PAPER SIZE : A1