


NOTE:
THIS DRAWING IS COPYRIGHT AND IS SENT TO YOU IN CONFIDENCE
IT MAY NOT BE REPRODUCED USED OR DISCLOSED IN WHOLE OR IN
PART WITHOUT THE PRIOR WRITTEN PERMISSION OF THE ARCHITECT
CONTRACTORS SHALL NOT RELY UPON DIMENSIONS SCALED
FROM THIS DRAWING: IF IN DOUBT ASK
IT IS THE CONTRACTORS RESPONSIBILITY TO READ THIS DRAWING IN
CONJUNCTION WITH ALL OTHER RELEVANT INFORMATION AND THE
CONTRACT DOCUMENTS AND TO CHECK ALL DIMENSIONS AND
REPORT ANY DISCREPANCIES TO THE ARCHITECT PRIOR TO
CONSTRUCTION

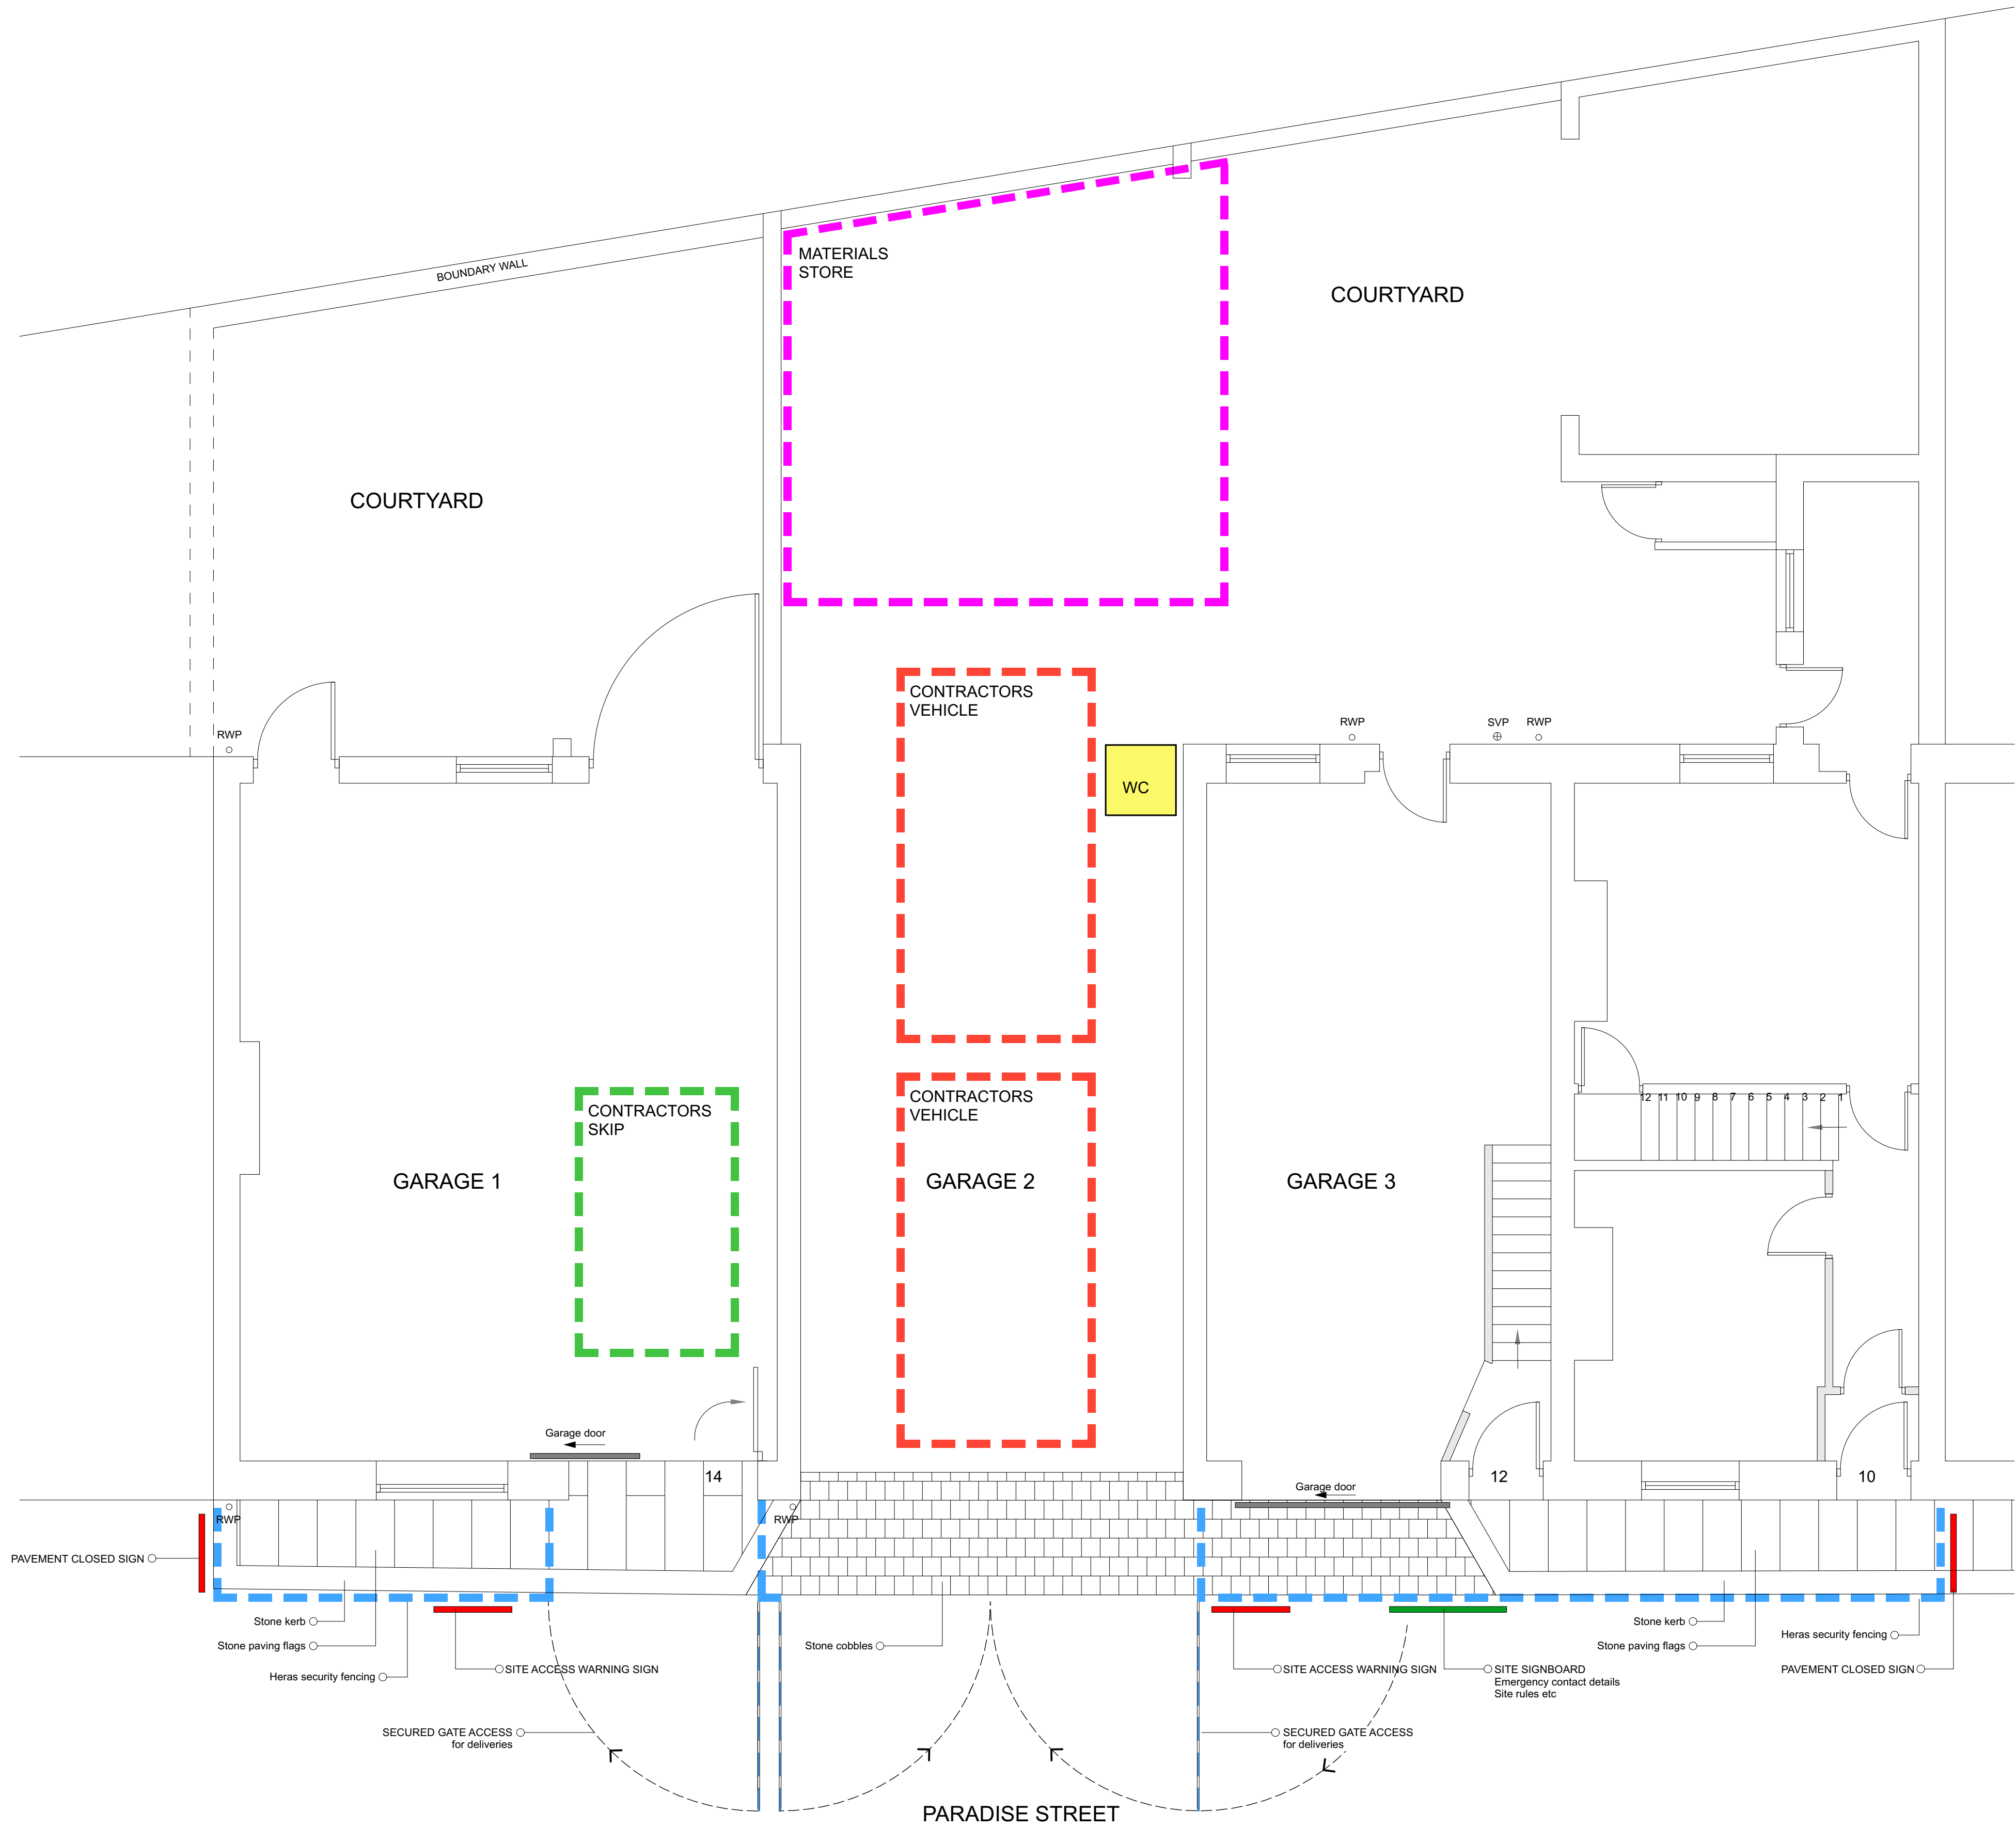

Plan ground floor level

Scale 1:50 0 1 2 3 4 5m

Rev	Details	Date
	Stage.	

Project.
Paradise St, Ramsbottom

Client.
Quanthill Ltd

Title.
Proposed Construction Traffic Management Plan

© Copyright in this drawing is vested in John Holt Architects Ltd			
DO NOT SCALE DRAWING	Date.		
Original drawn to scale of 1:50	@A1	July24	
Dwg No.	Rev	Drawing size	Drawn.
20.579.09		A1	MC

JOHN HOLT ARCHITECTS LTD

3 Manchester Road, Bury, BL9 0DR Tel : 44 (0)161 764 8314
E : mail@holtiarchitects.co.uk