


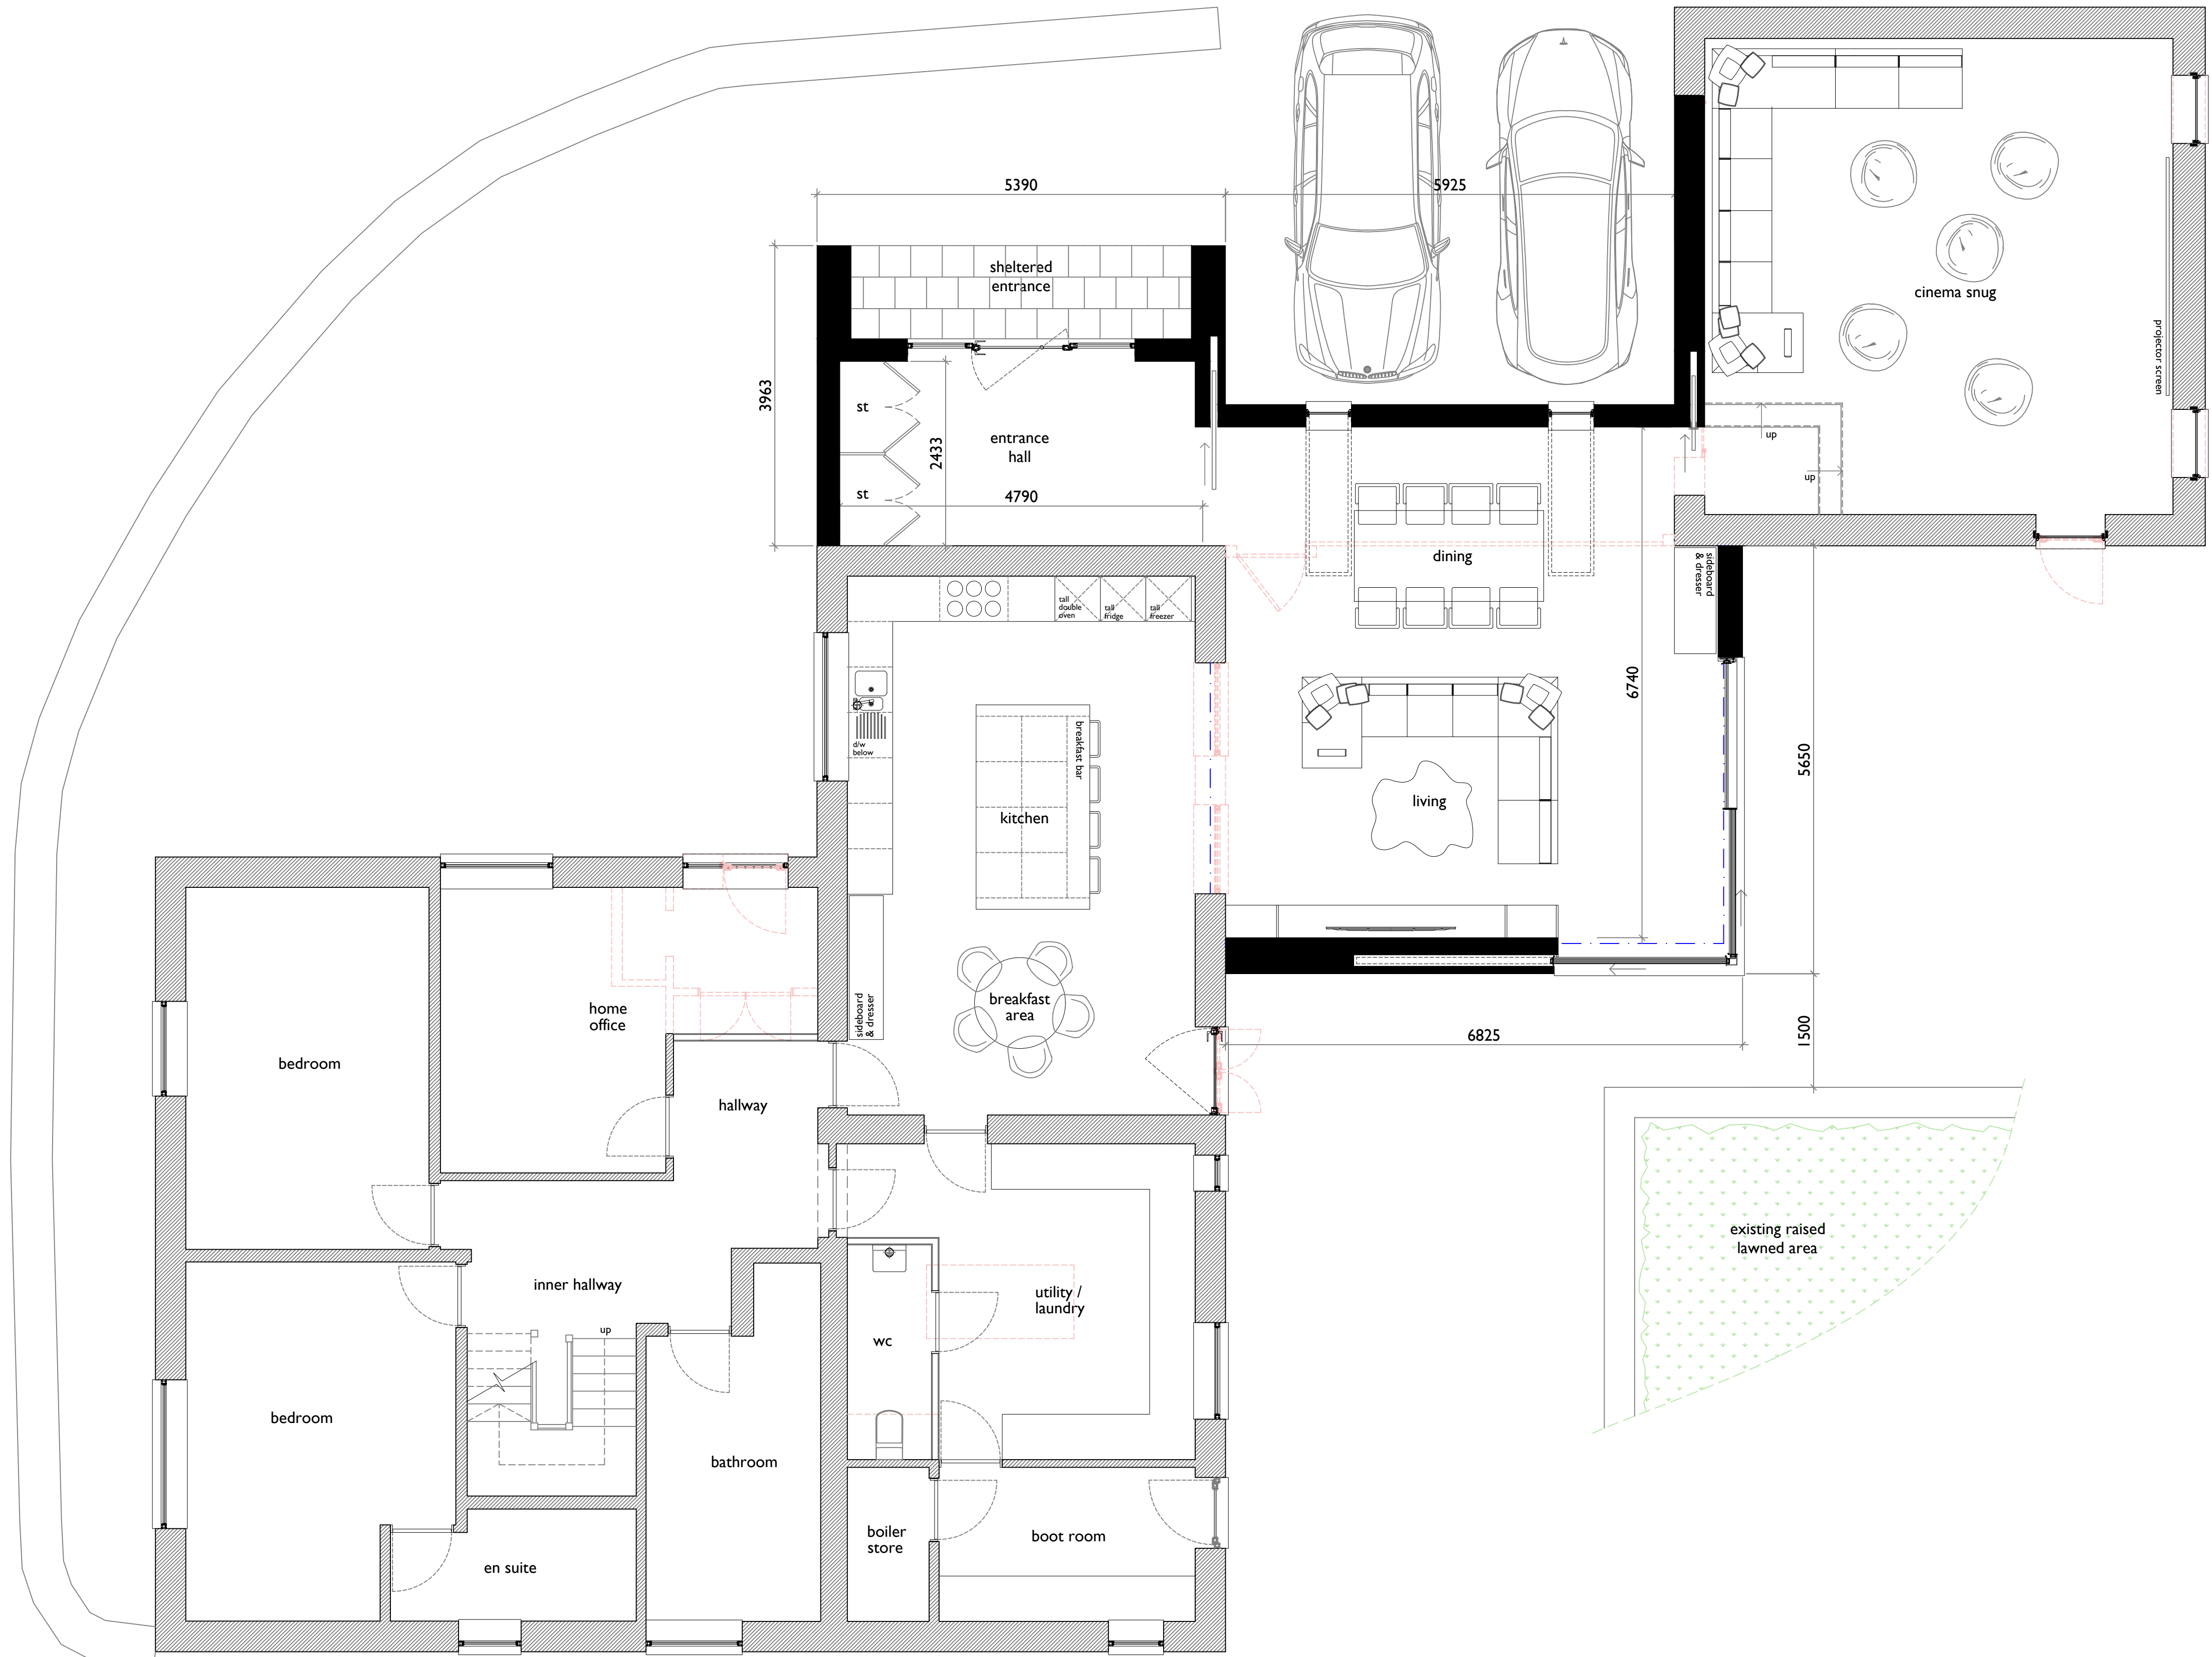

ground floor plan