


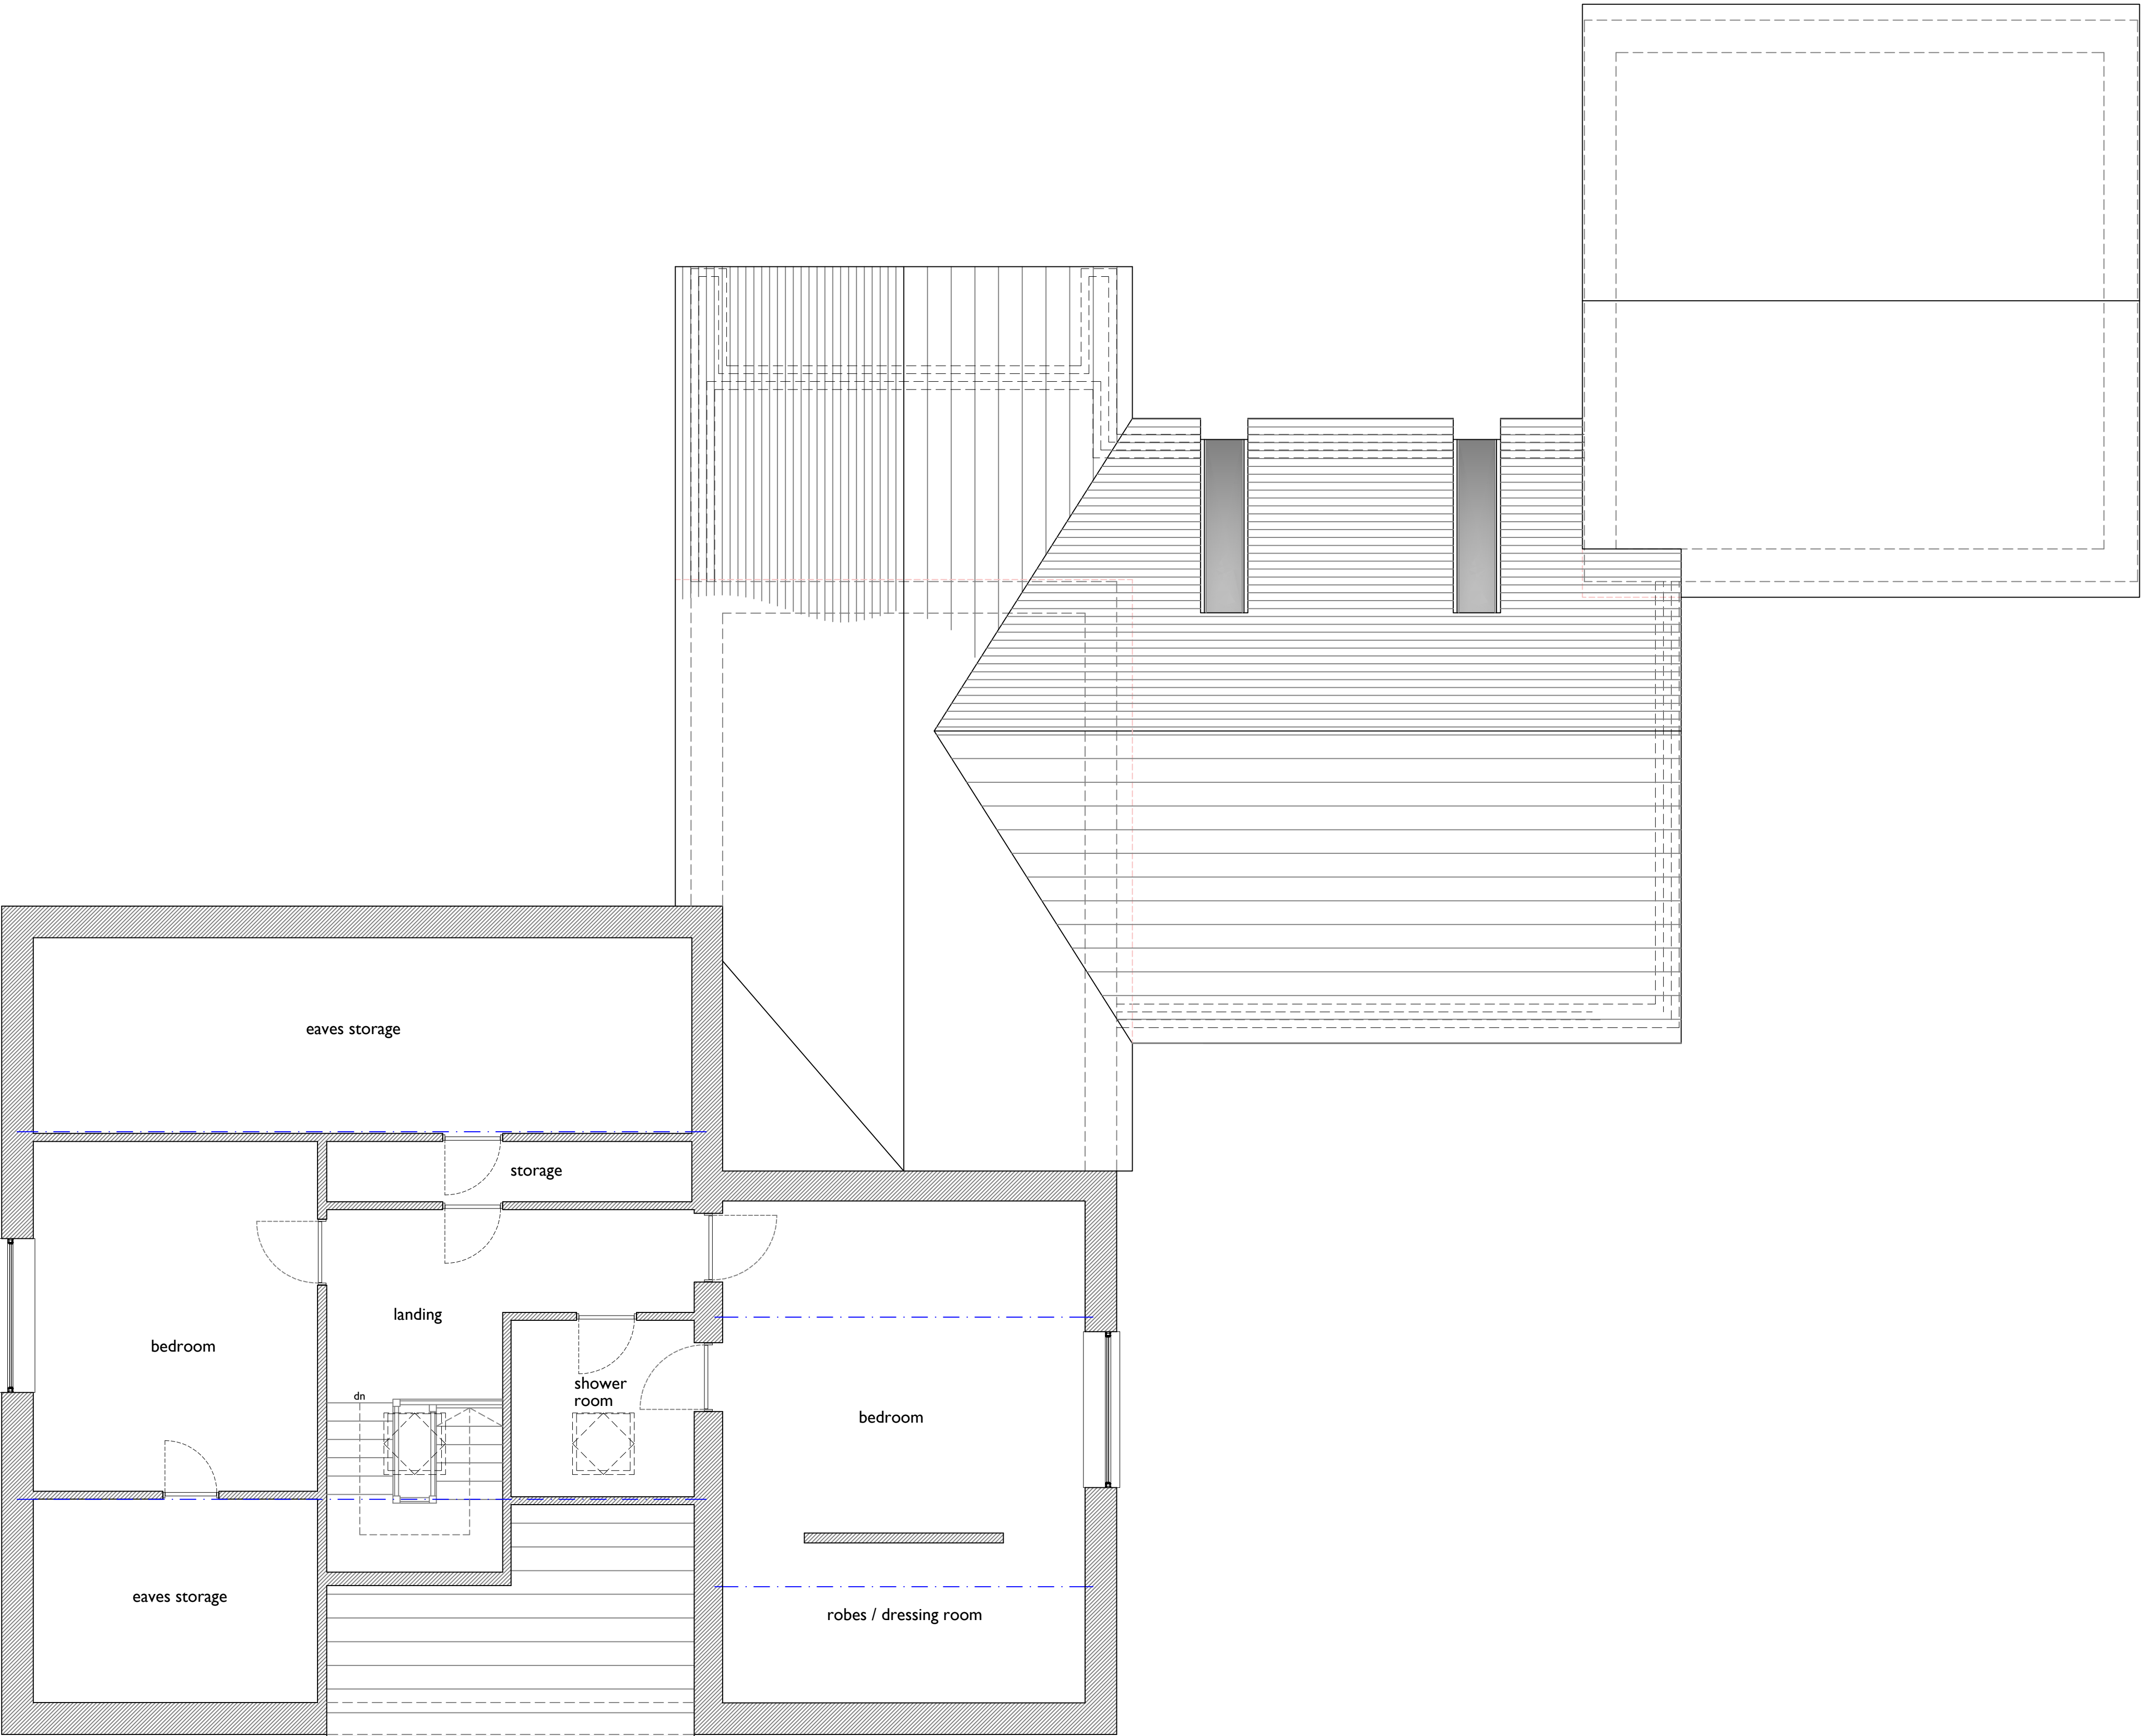

first floor plan