

GENERAL NOTES

THE CONTRACTOR IS ADVISED TO VISIT THE SITE PRIOR TO TENDERING & ASCERTAIN ALL LOCAL CONDITIONS & RESTRICTIONS LIKELY TO AFFECT THE EXECUTION OF THE WORKS. NO CLAIMS ARISING FROM FAILURE TO DO SO WILL BE CONSIDERED.


THIS DRAWING IS TO BE READ IN CONJUNCTION WITH ALL OTHER DRAWINGS AND SPECIFICATIONS. ANY DISCREPANCIES NOTICED TO THE CONTRACT ADMINISTRATOR IMMEDIATELY.

THE CONTRACTOR IS TO CHECK ALL DIMENSIONS ON SITE PRIOR TO COMMENCING WORKS OR ORDERING ANY MATERIALS. DO NOT SCALE OFF DRAWINGS.

ALL WORKMANSHIP AND MATERIALS TO COMPLY WITH BUILDING REGULATIONS, BRITISH STANDARDS, CODES OF PRACTICE, MANUFACTURERS' INSTRUCTIONS AND RECOMMENDATIONS. CERTIFICATIONS OF ALL MATERIALS SHALL BE SUITABLE FOR PURPOSE.

THE CONTRACTOR IS TO MAKE GOOD ALL WORKS DISTURBED.

THE CONTRACTOR TO COMPLY WITH CDM REGULATIONS AND HEALTH AND SAFETY REQUIREMENTS WHERE APPROPRIATE.

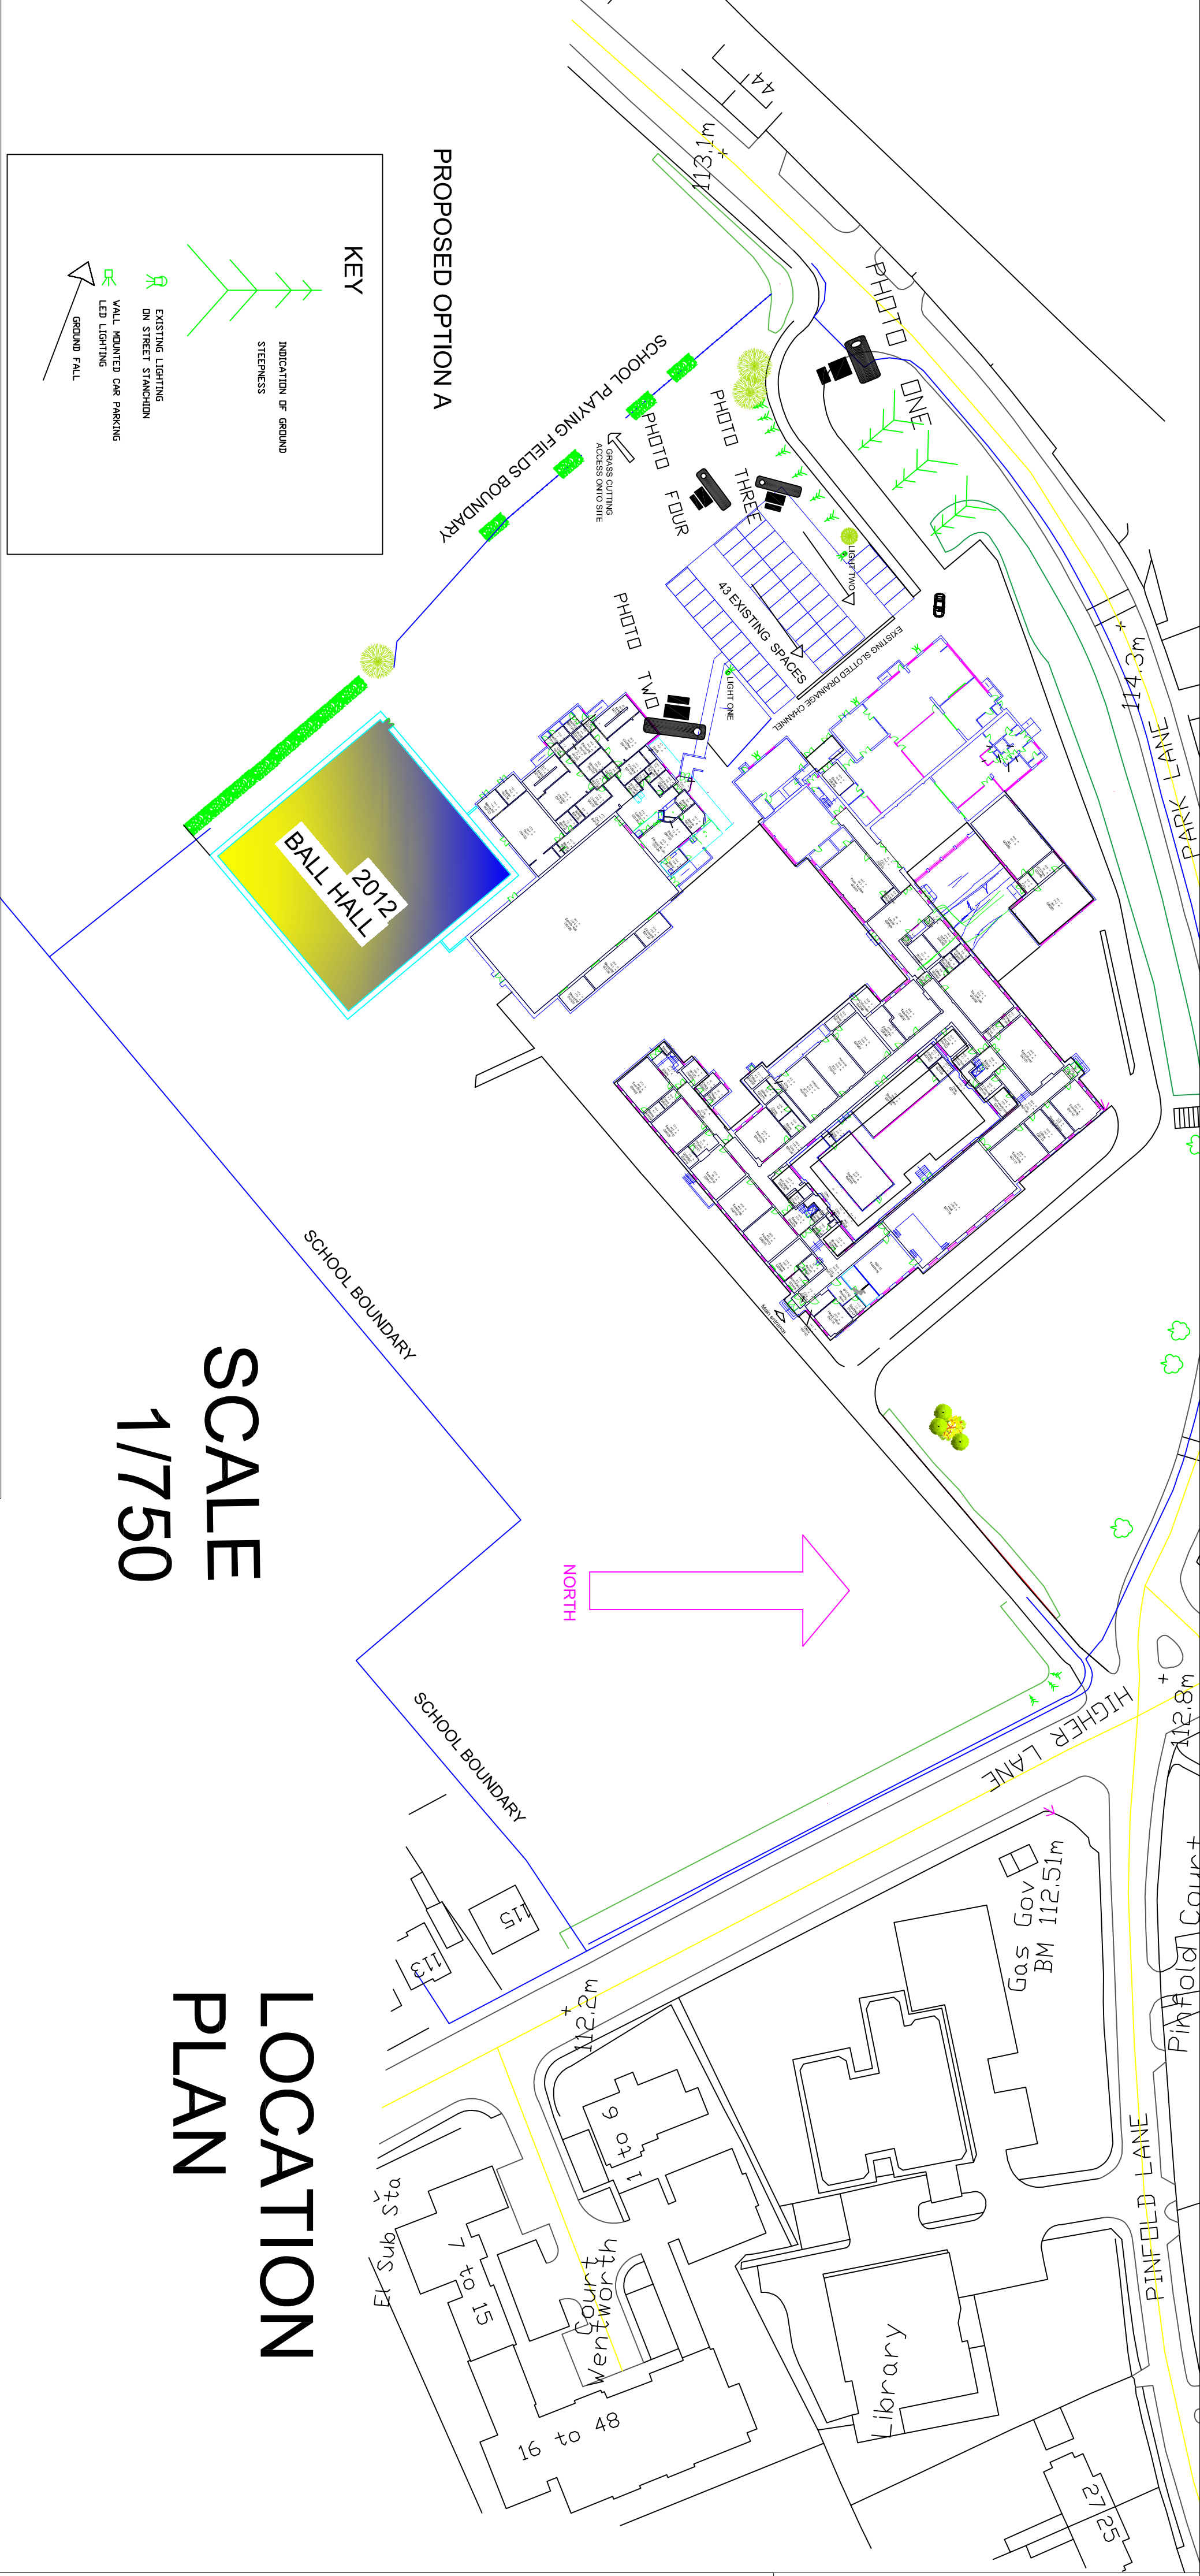

LOCATION PLAN

SCALE 1/750

EXISTING SITE PHOTOS

See drawing for site camera position



PHOTO ONE



PHOTO TWO


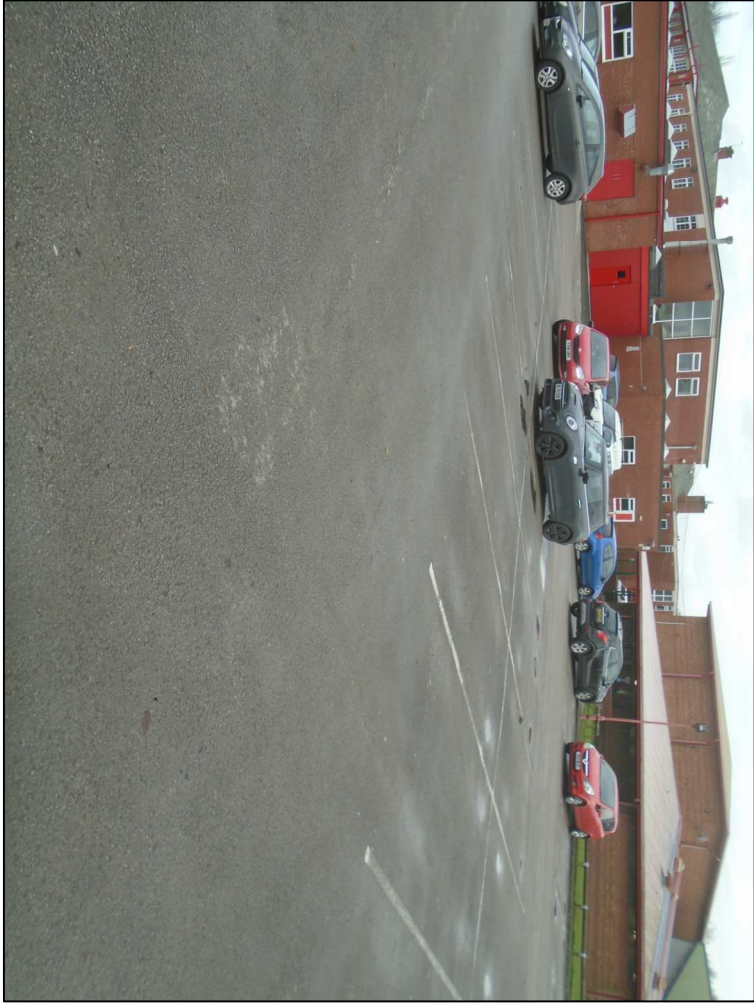


PHOTO THREE



PHOTO FOUR

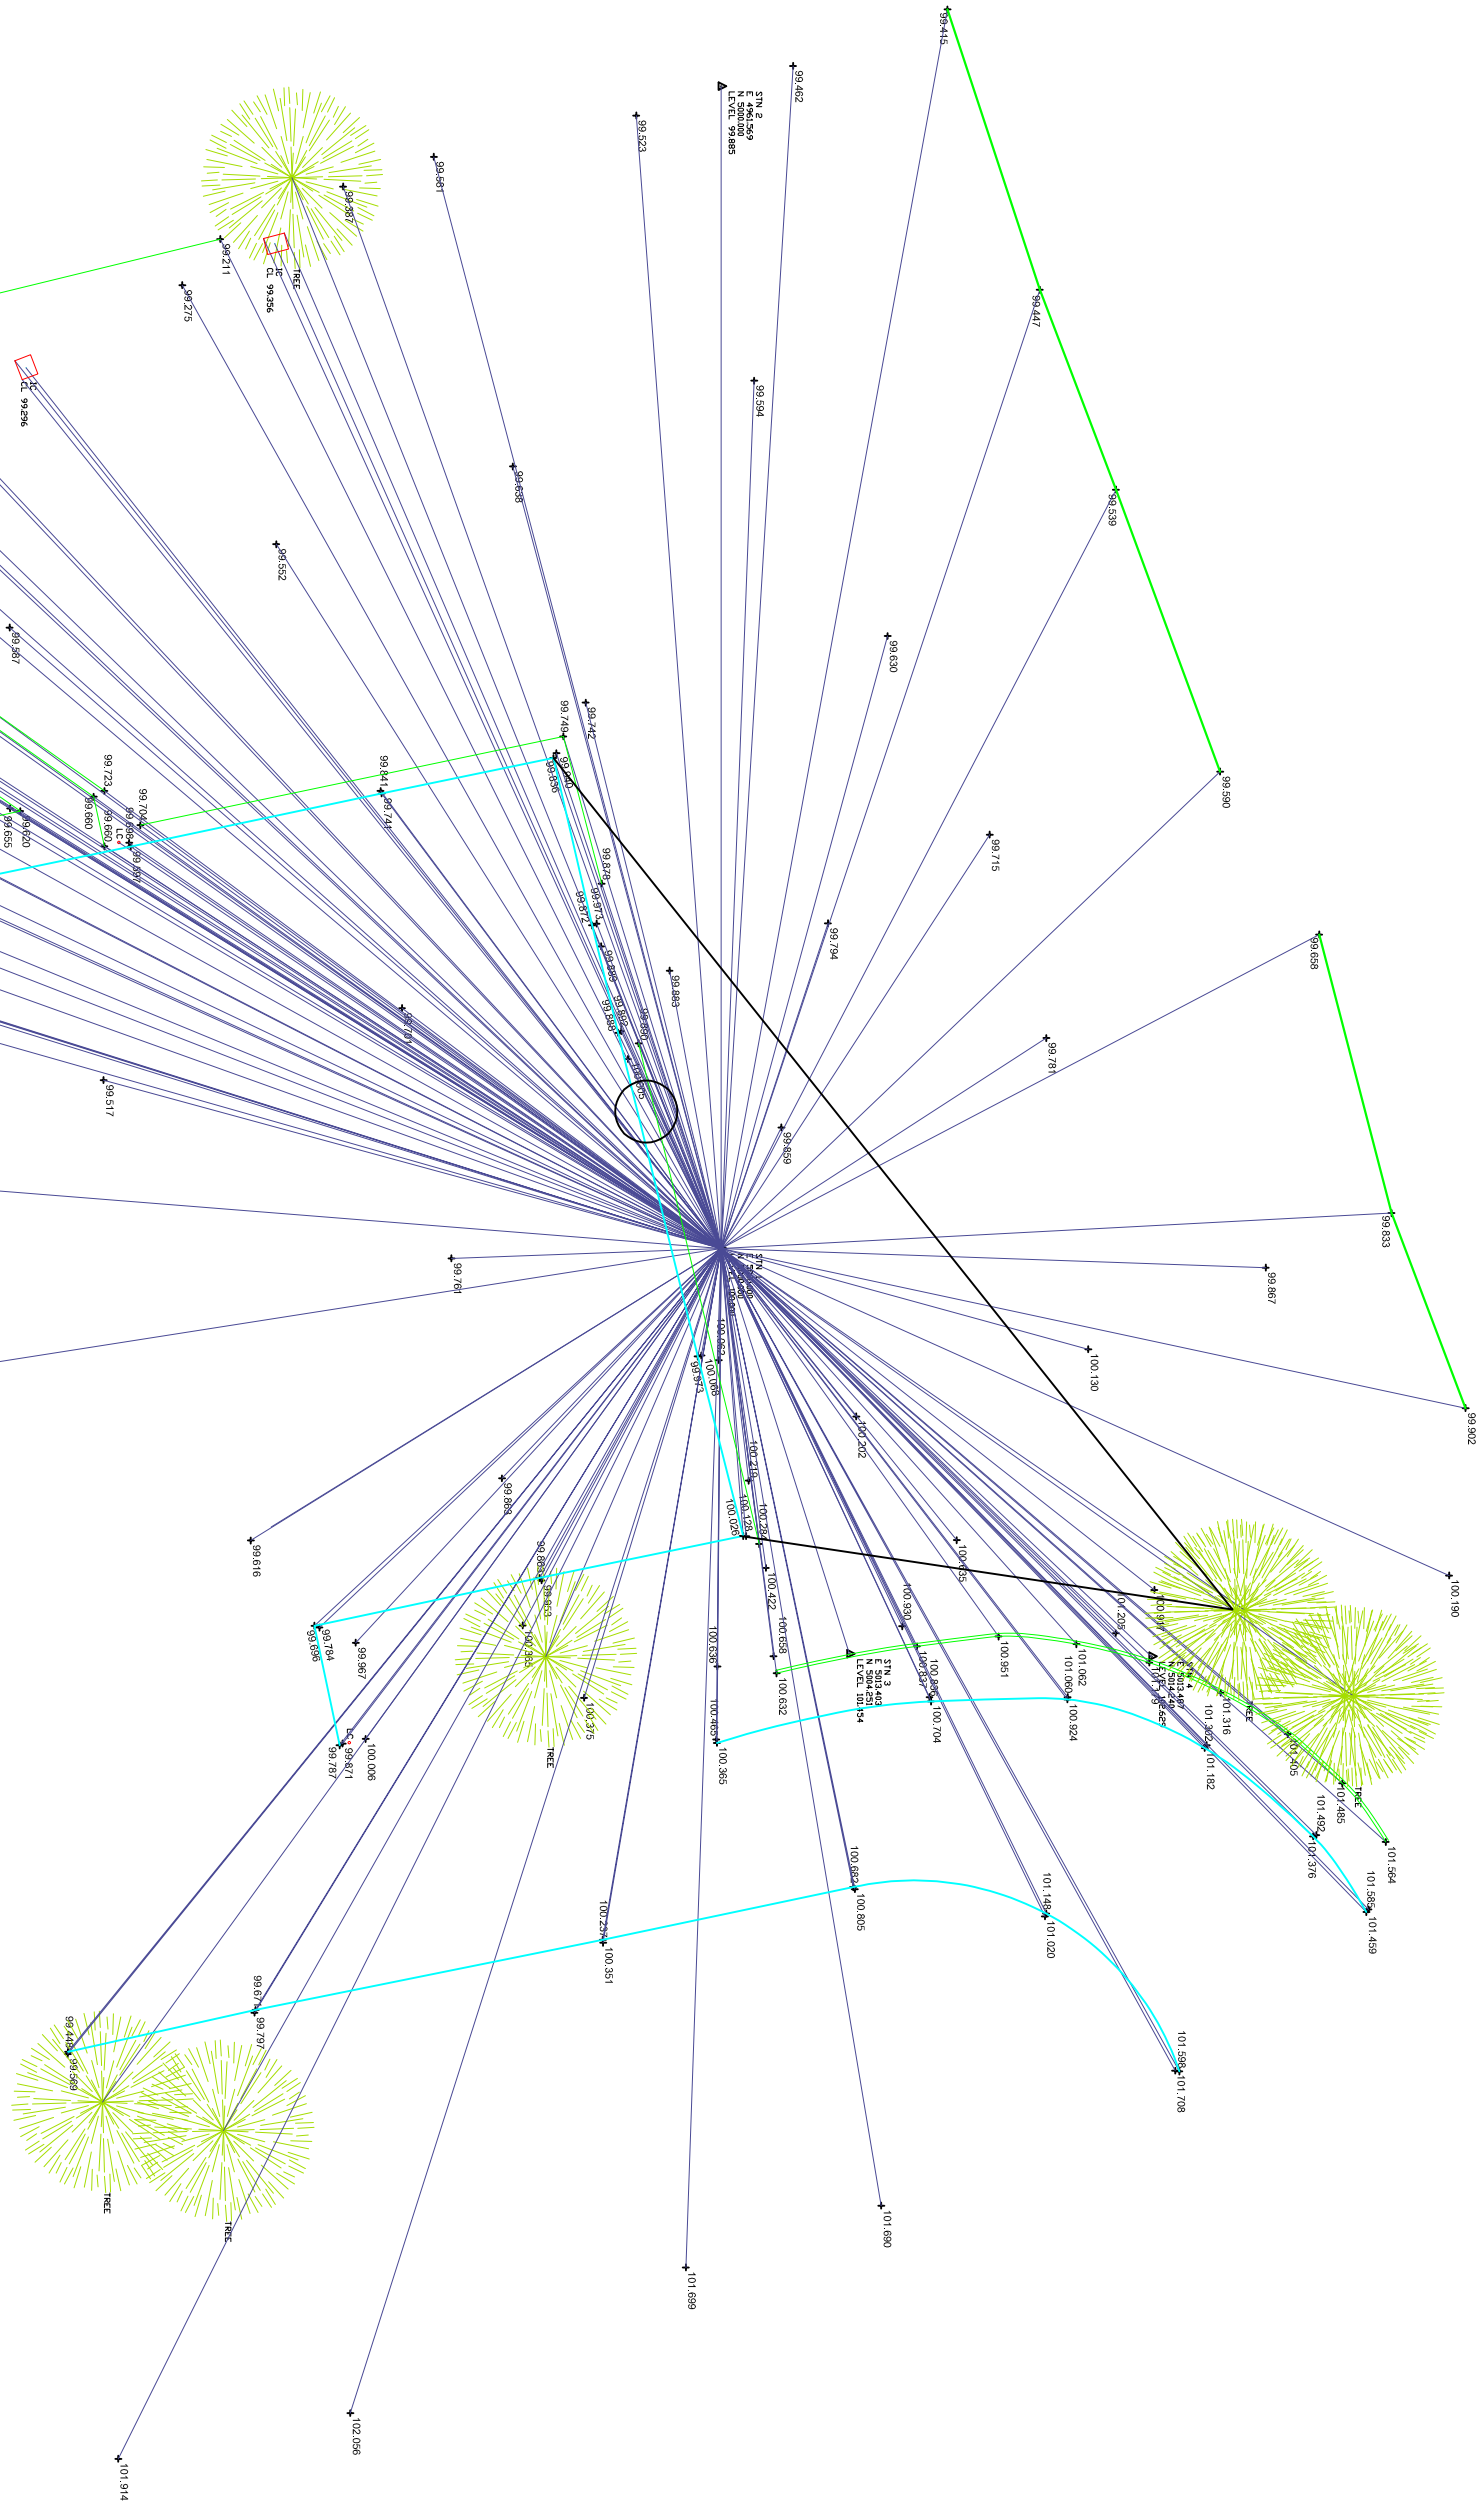

SCALE 1/250XP

LEVELS SURVEY

"Planning" issue

This design/document has been prepared by Bury MBC Architectural Services. It should not, without prior permission, be used for any use other than the use originally intended.

Operational Services

Architectural Section

3 Knowles Place, Dale Street,

Bury, Lancs. B9 9BE

Bury | Preeswath | Redcliffe | Sandstone | Tellington | Whitefield

Project Title:

NEW PARKING PROVISION - PHILLIPS HIGH

SCHOOL, HIGHER LANE, WHITEFIELD,

MANCHESTER, M45 7PH

Drawing Title:

EXISTING - CAR PARKING LAYOUT, SITE

DETAILS & GROUND LEVELS

DRAWING NUMBER:

KB 18314 01 EXISTING