


Proposed Street Elevation @ 1:100



- NOTES**
- This drawing is copyright. No unauthorised copying of drawing without the express permission of the architect.
 - Do not scale from prints. Use figure dimensions only.
 - Contractors to check all dimensions on site prior to commencement of works.
 - All works to be carried out in accordance with current statutory Health and Safety Regulations.
 - This drawing is to be read in conjunction with all relevant consultants' and / or specialists' drawings / documents and any discrepancies or variations are to be notified to the architect before affected work commences.
- | REV. | AMENDMENTS | DATE |
|-------|---|----------|
| Rev A | Ridge Height, front and rear eaves height all reduced. Windows at front, side and rear altered. Dormer reduced and Balcony removed. | 22-10-19 |


Proposed Street Elevation @ 1:100

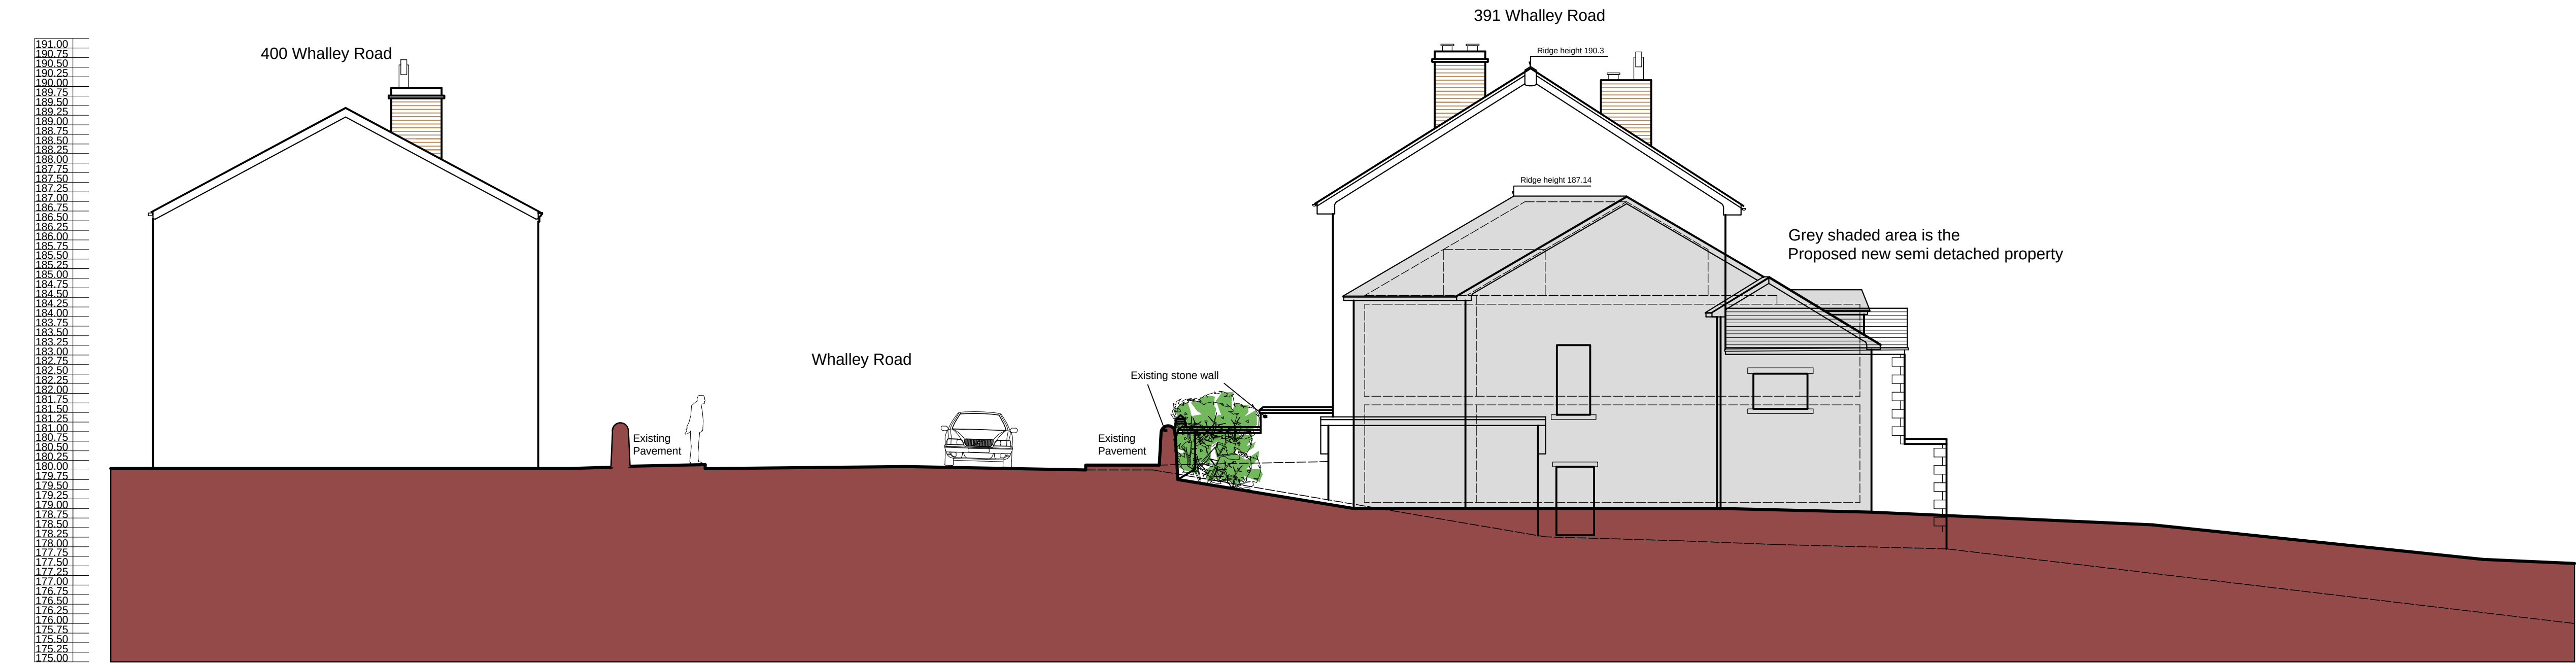

Proposed Street Section @ 1:100



Gable of 391 Whalley Road

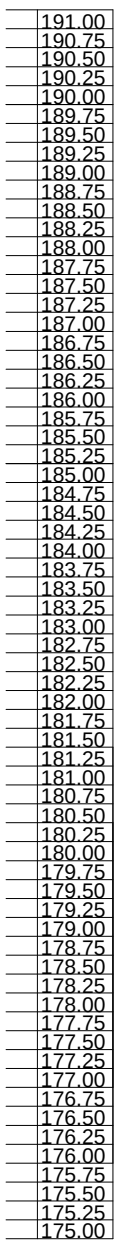

Project	PROPOSED NEW DWELLINGS: LAND ADJACENT TO 391 WHALLEY ROAD, RAMSBOTTOM, BURY BL0 0ER
Drawing	PROPOSED STREET ELEVATIONS
Client	MR S. MORT
Dwn. By	NP
Scale	1:100 @ A1
Drg. No.	21-14-20-A
Drg. Size	A1
Date	MARCH 2022