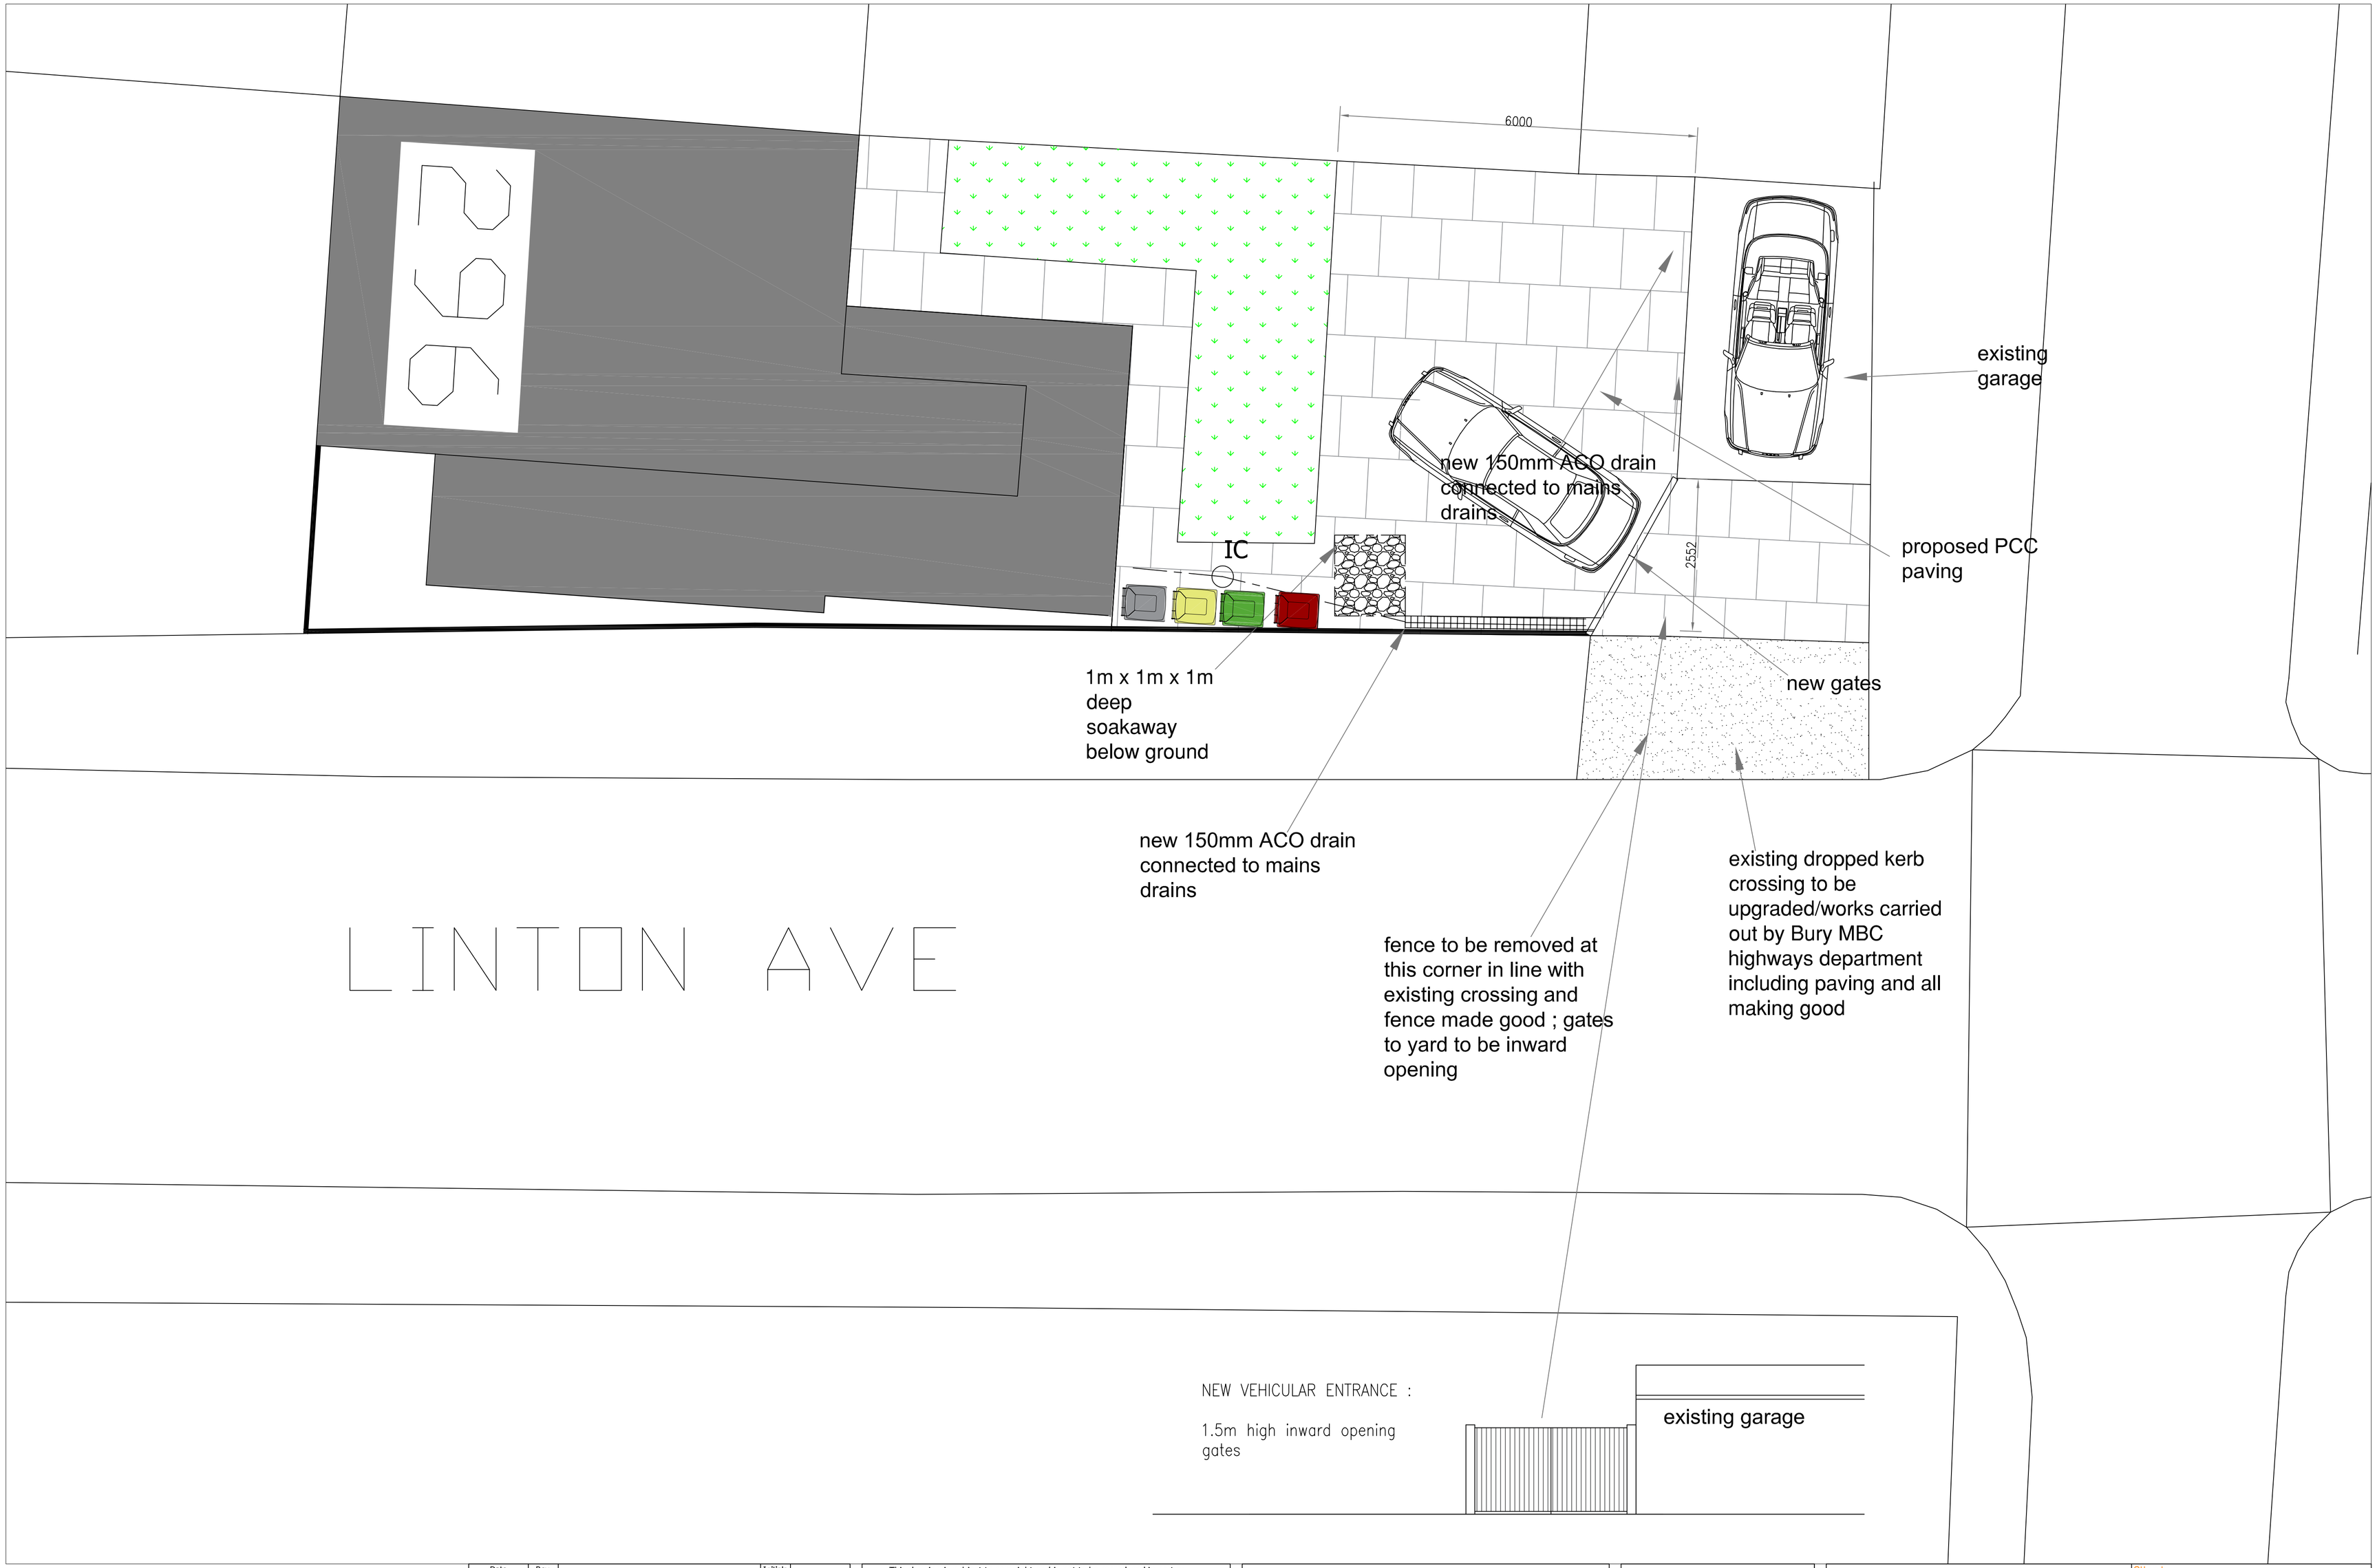



| Date | Rev. | | Initials | |
|---|---|---|---|---|
| 10/12/21 | A. | Side set in and back | RA | |
| 24/1/22 | B. | Access amended | RA | |
| 30/1/22 | C. | Access amended | RA | |

This drawing is subject to copyright and is not to be reproduced in part or whole without approval.
Figured dimensions take precedence over scaled measurements from the drawing. All dimensions and drawings to be checked by Client and Contractor and discrepancies clarified with the Client prior to commencement.
The whole of the works to comply with Planning Approval & Conditions and current Building Regulations. No work to commence without Planning & Building Regulations approval.
The client must ensure the project complies with the Construction Design and Management Regulations 2015
The Client should ensure consent from any landowner or interested party is obtained, as well as compliance with Party Wall Act 1996

Notes

RAD
The White House,
42-44 Chorley New Road,
Bolton
BL1 4AP

Tel : 01204 322196
Fax : 01204 214110
Mob: 07790 361104
Email: info@radesignprojects.co.uk

Project
296 WALMERSLEY RD
BURY
BL9 6NH

Client
MR. S. IQBAL

Drawn
RA

Date
OCTOBER 2021

Title
PARKING ARRANGEMENTS

Scale
1:100 @ A1 / 1:200 @ A3

Drawing Number
RAD/2521/21/2/RevC