


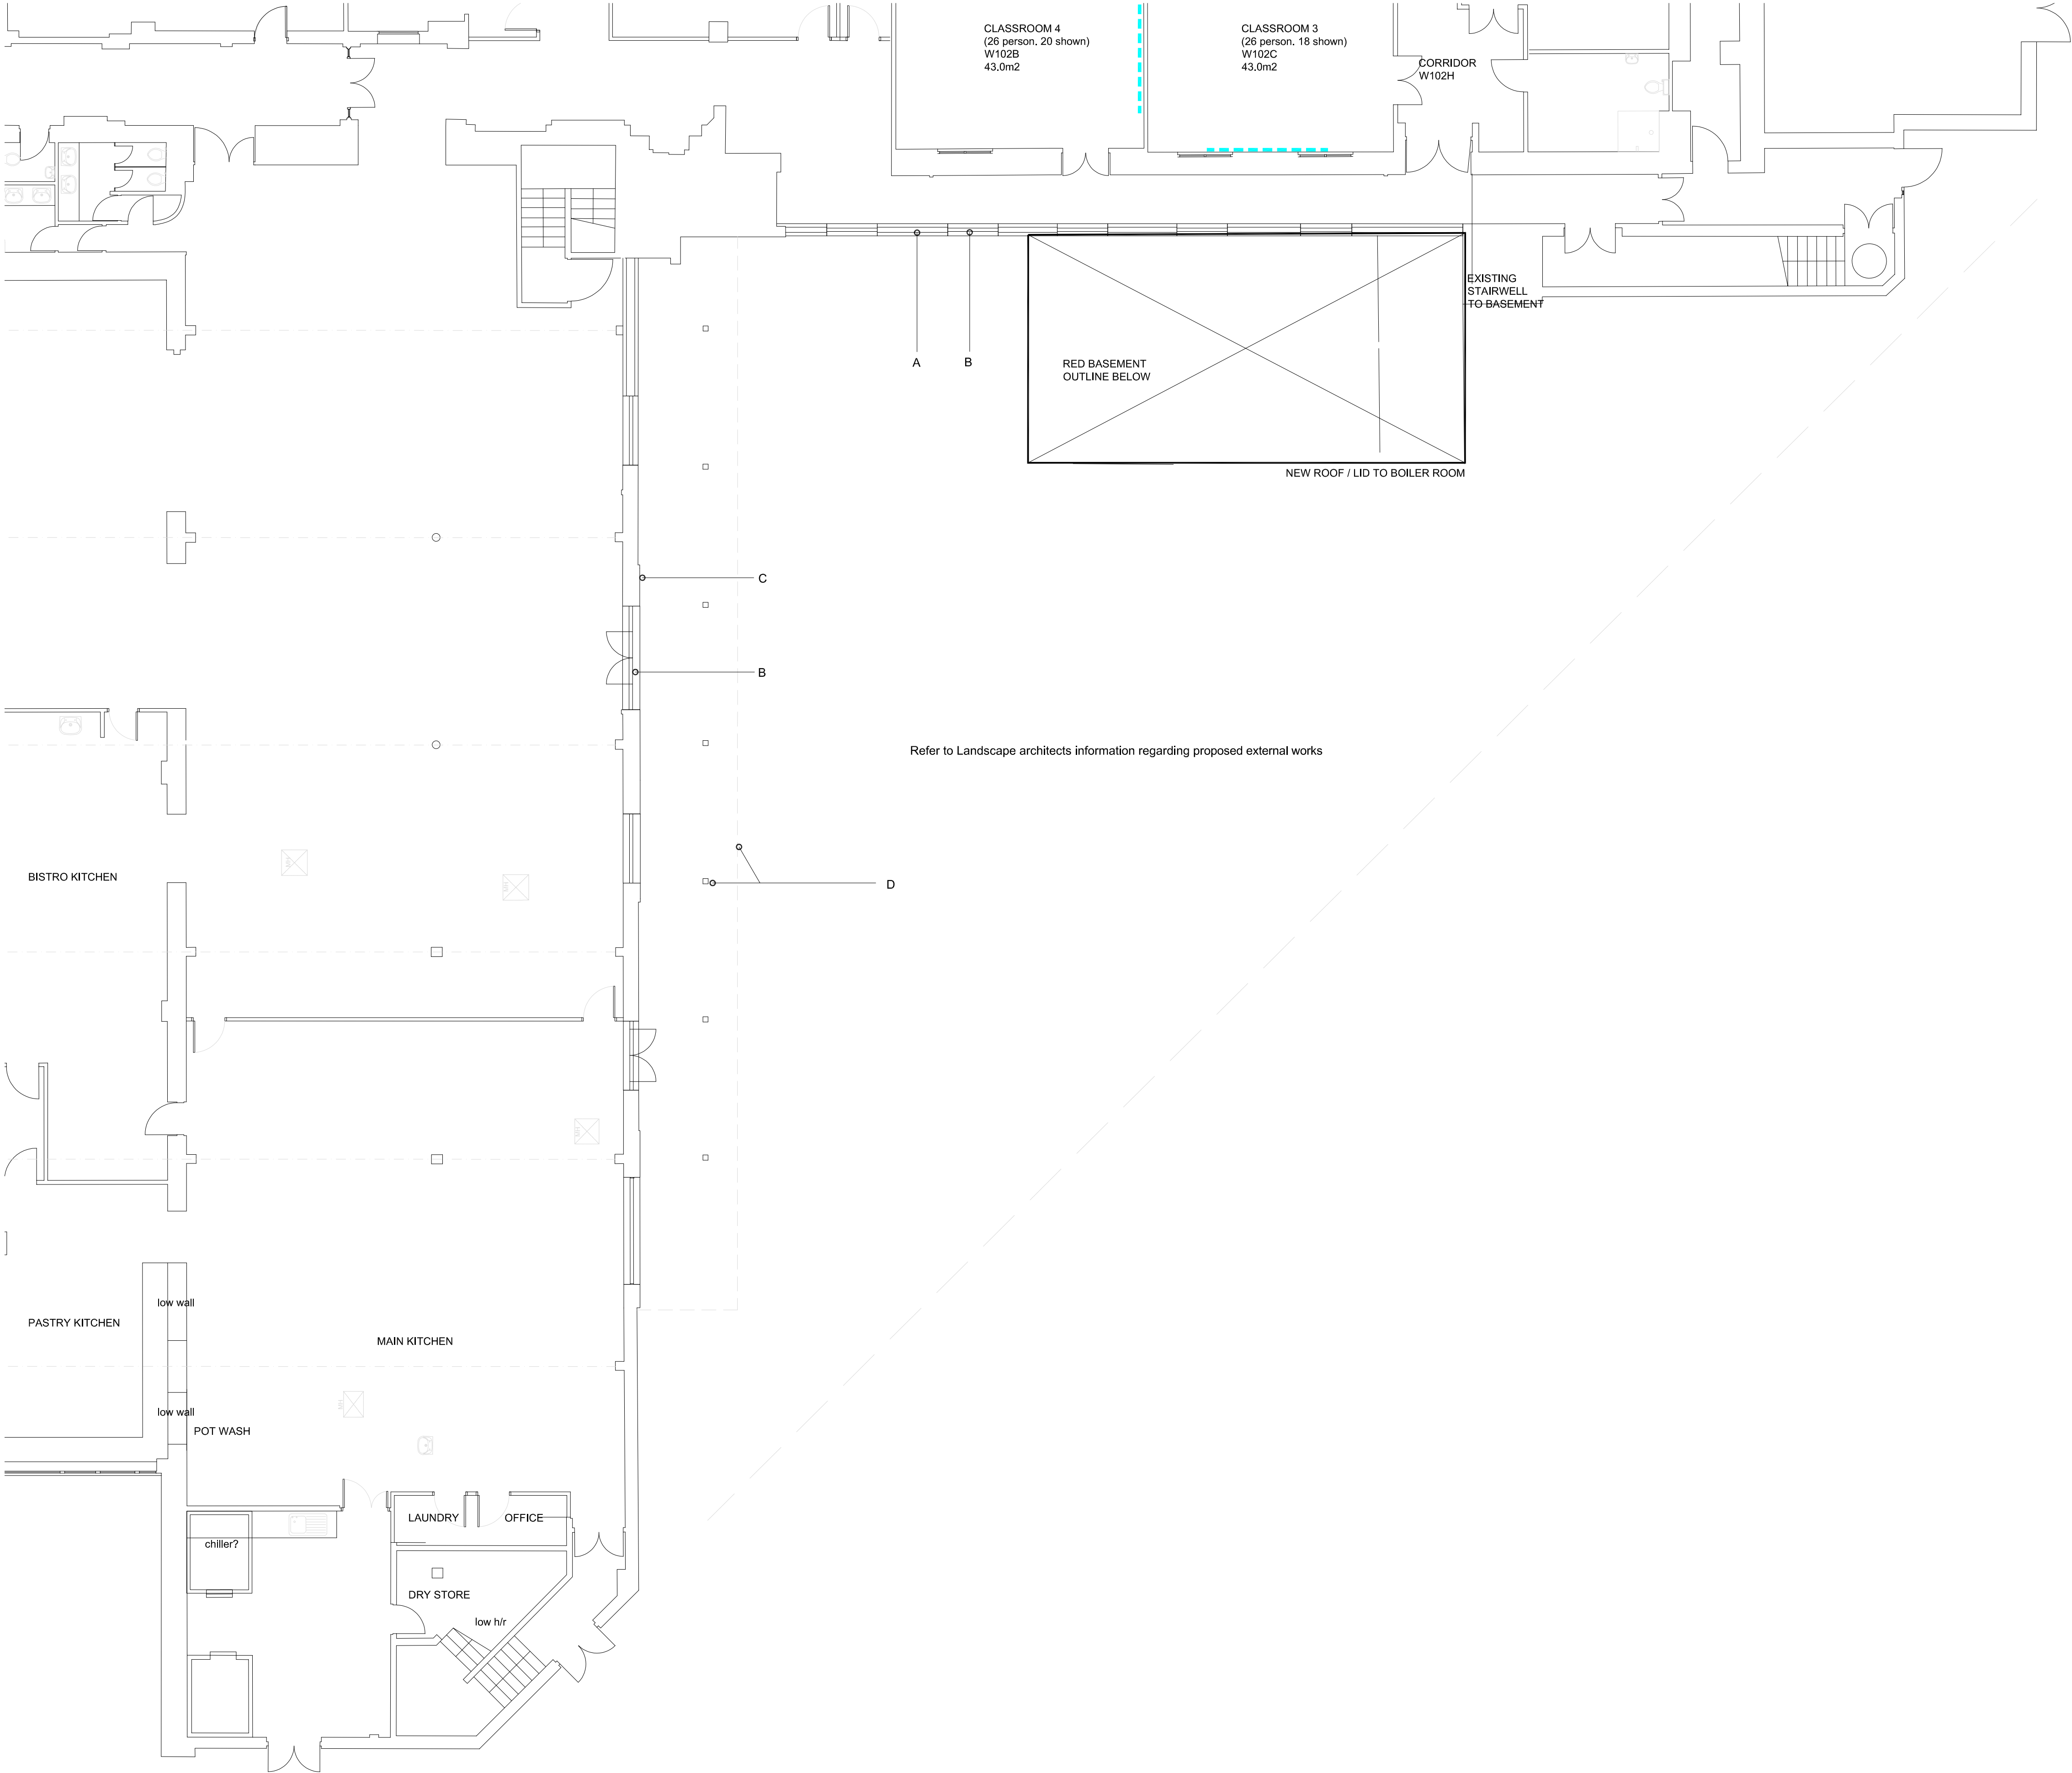

Upland House
Spring Lane
Samlesbury
Preston
PR5 0UX

T 01772 877455
F 01772 877456
E preston@wilsonmason.co.uk
www.wilsonmason.co.uk

This drawing is to be read in conjunction with all relevant consultants' and specialists' drawings. The Architect is to be notified of any discrepancies before proceeding. Do not scale from this drawing. All dimensions are to be checked on site. This drawing is subject to copyright.

A - New external masonry cavity wall. Red brick outer leaf
B - Polyester powder coated aluminium framed windows and doors
C - Insulated render system to existing masonry wall
D - Brise soleil shading to walkway. Steel frame with aluminium blades
E - Existing render
F - New roof to corridor, incorporating bituminous insulated roof waterproofing system.
G - New section of hardwood timber windows to infill lower section of newly formed aperture. Detail and finish to match existing and retained windows above.
H - Polyester powder coated framed curtain walling with entrance doors
J - Composite aluminium cladding panels, powder coated in colour to compliment the existing facade.

client

Bury College

project

Transformation

by

ckk.

date

scale

sheet size

kc

adw

23.08.21

1:100

A1

title

Woodbury South reconfiguration
Proposed Level 1 Ground Floor Plan

status

job no. / dsg. no

revision

P

7035 L1- 40

02

WILSON MASON