
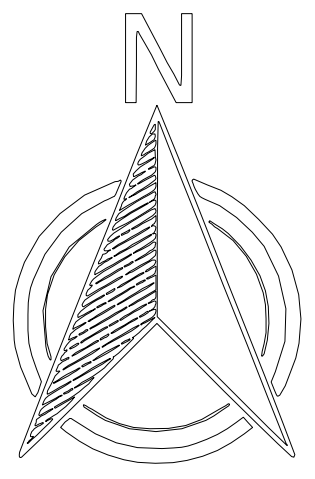
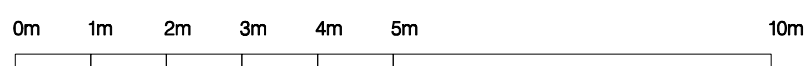


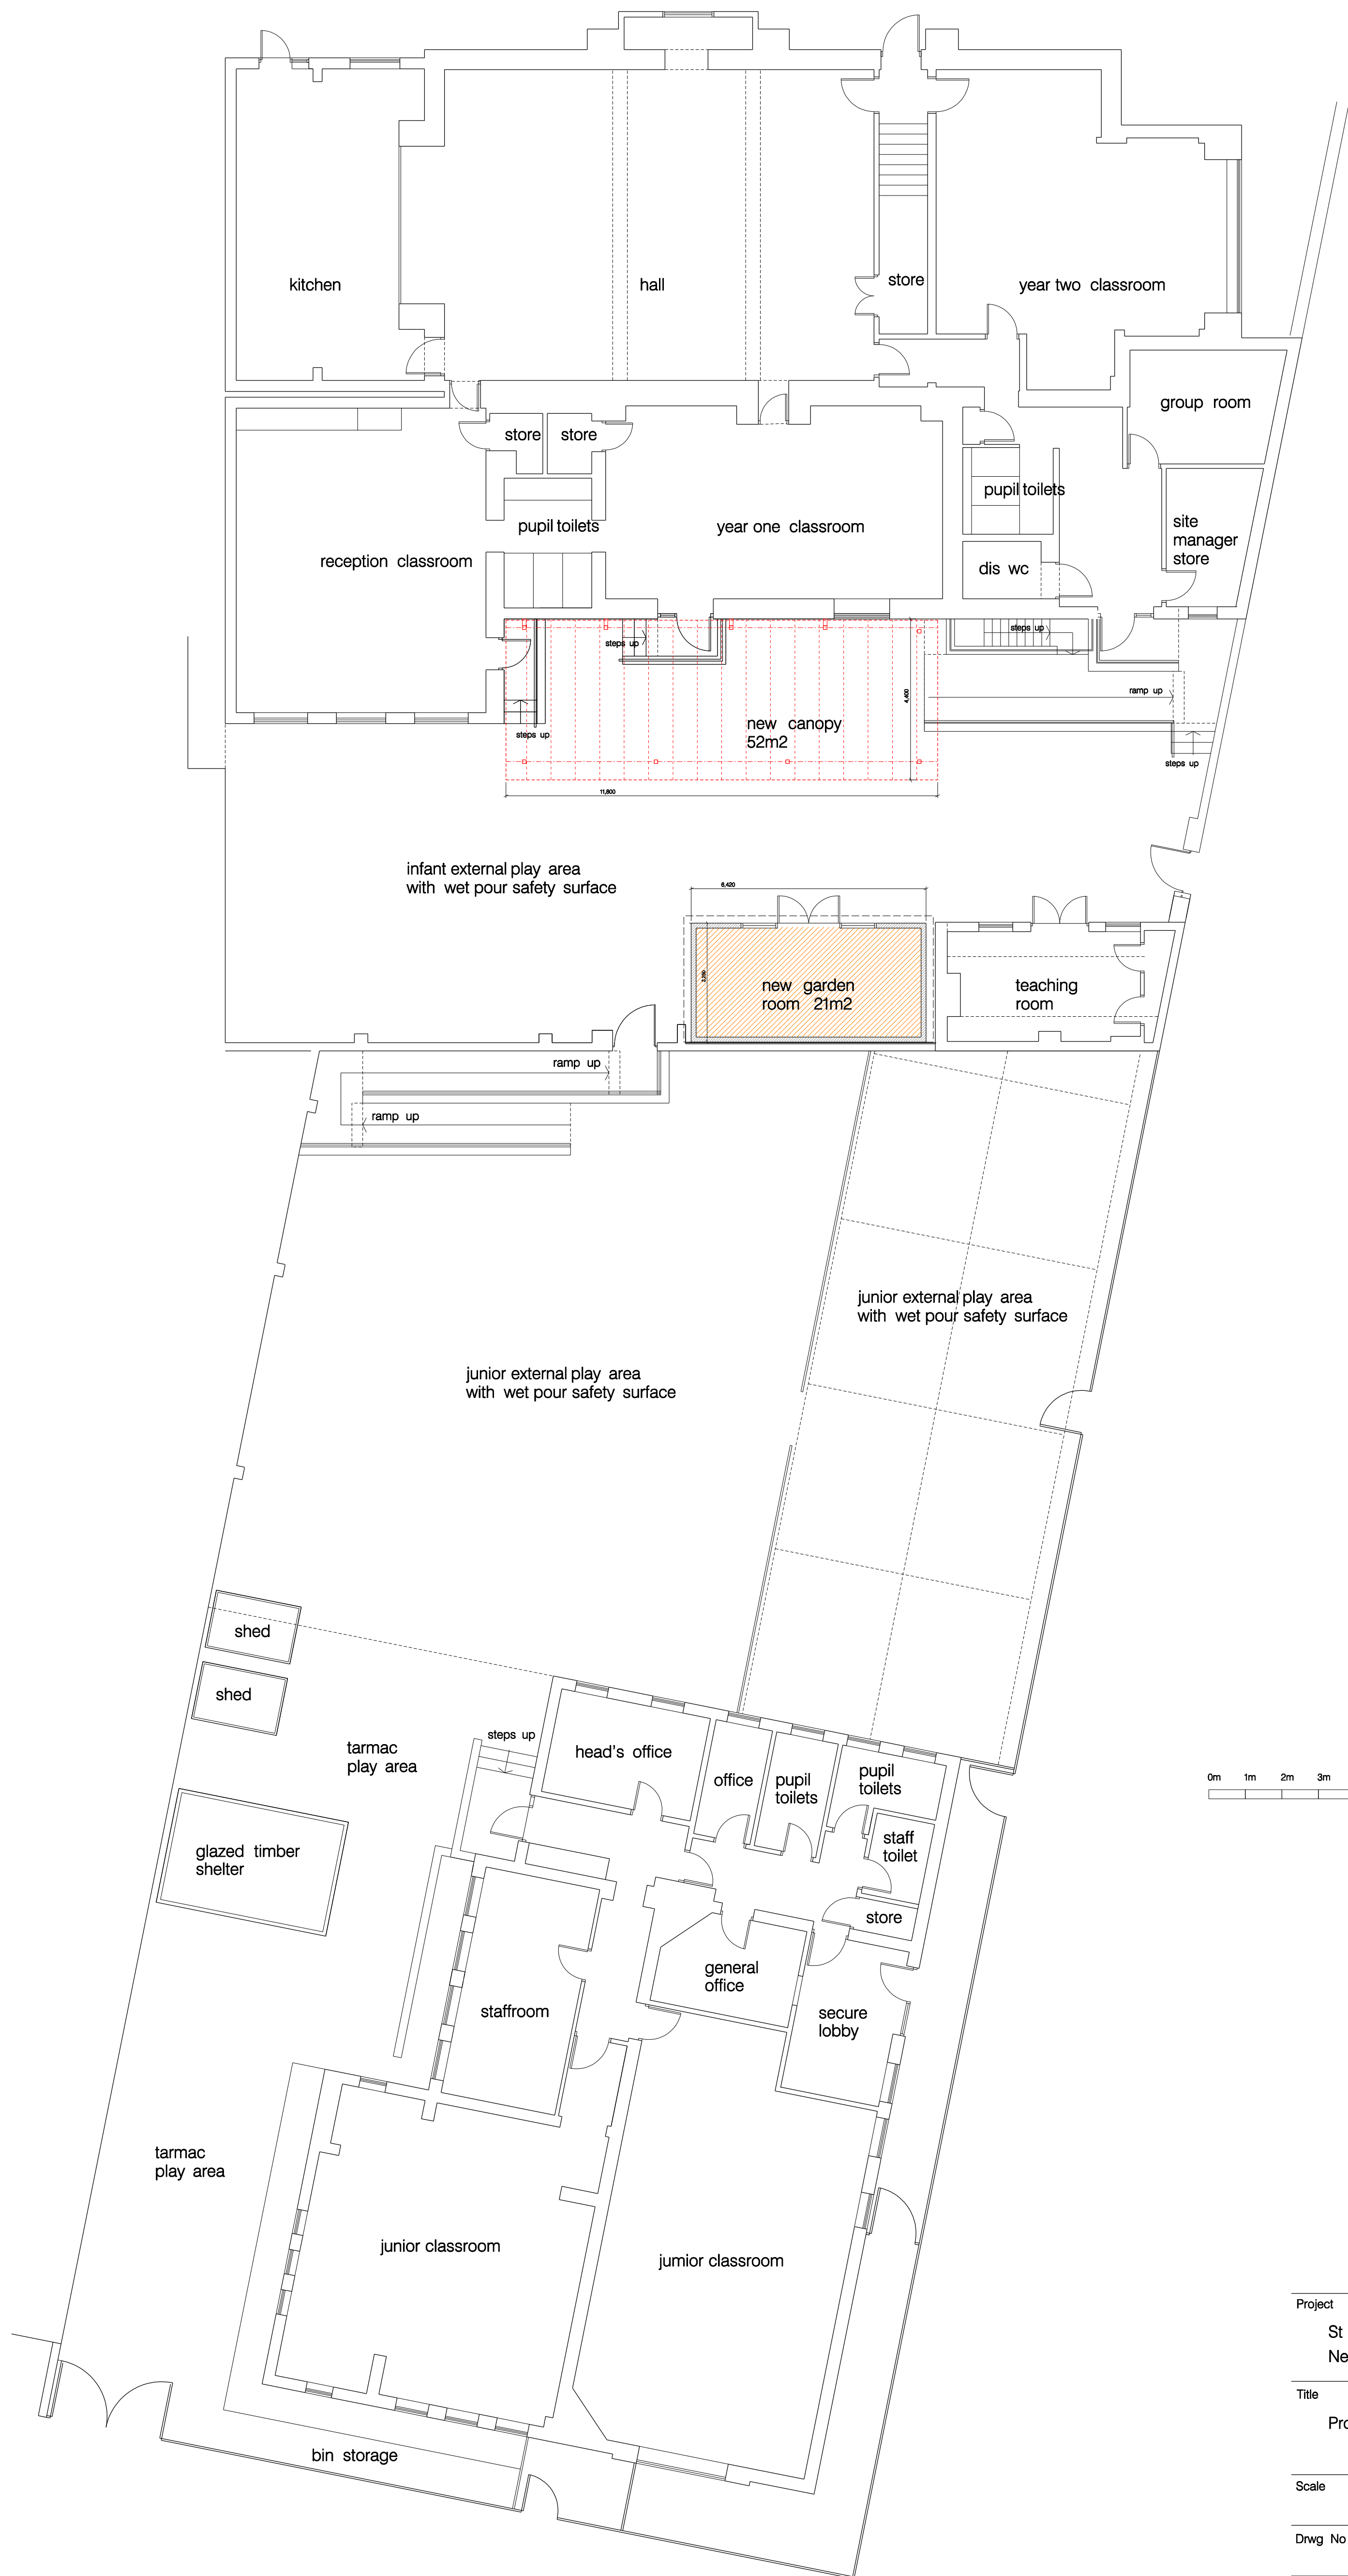

ORIGINAL DRAWING SIZE A1	
Project	
St Hilda's CE Primary School, Prestwich New Canopy & Garden Room	
Title	
Proposed Site Plan	
Scale	1 : 100 @ A1
Date	24.10.25
Drwg No	4959 /P02
Drawn	