


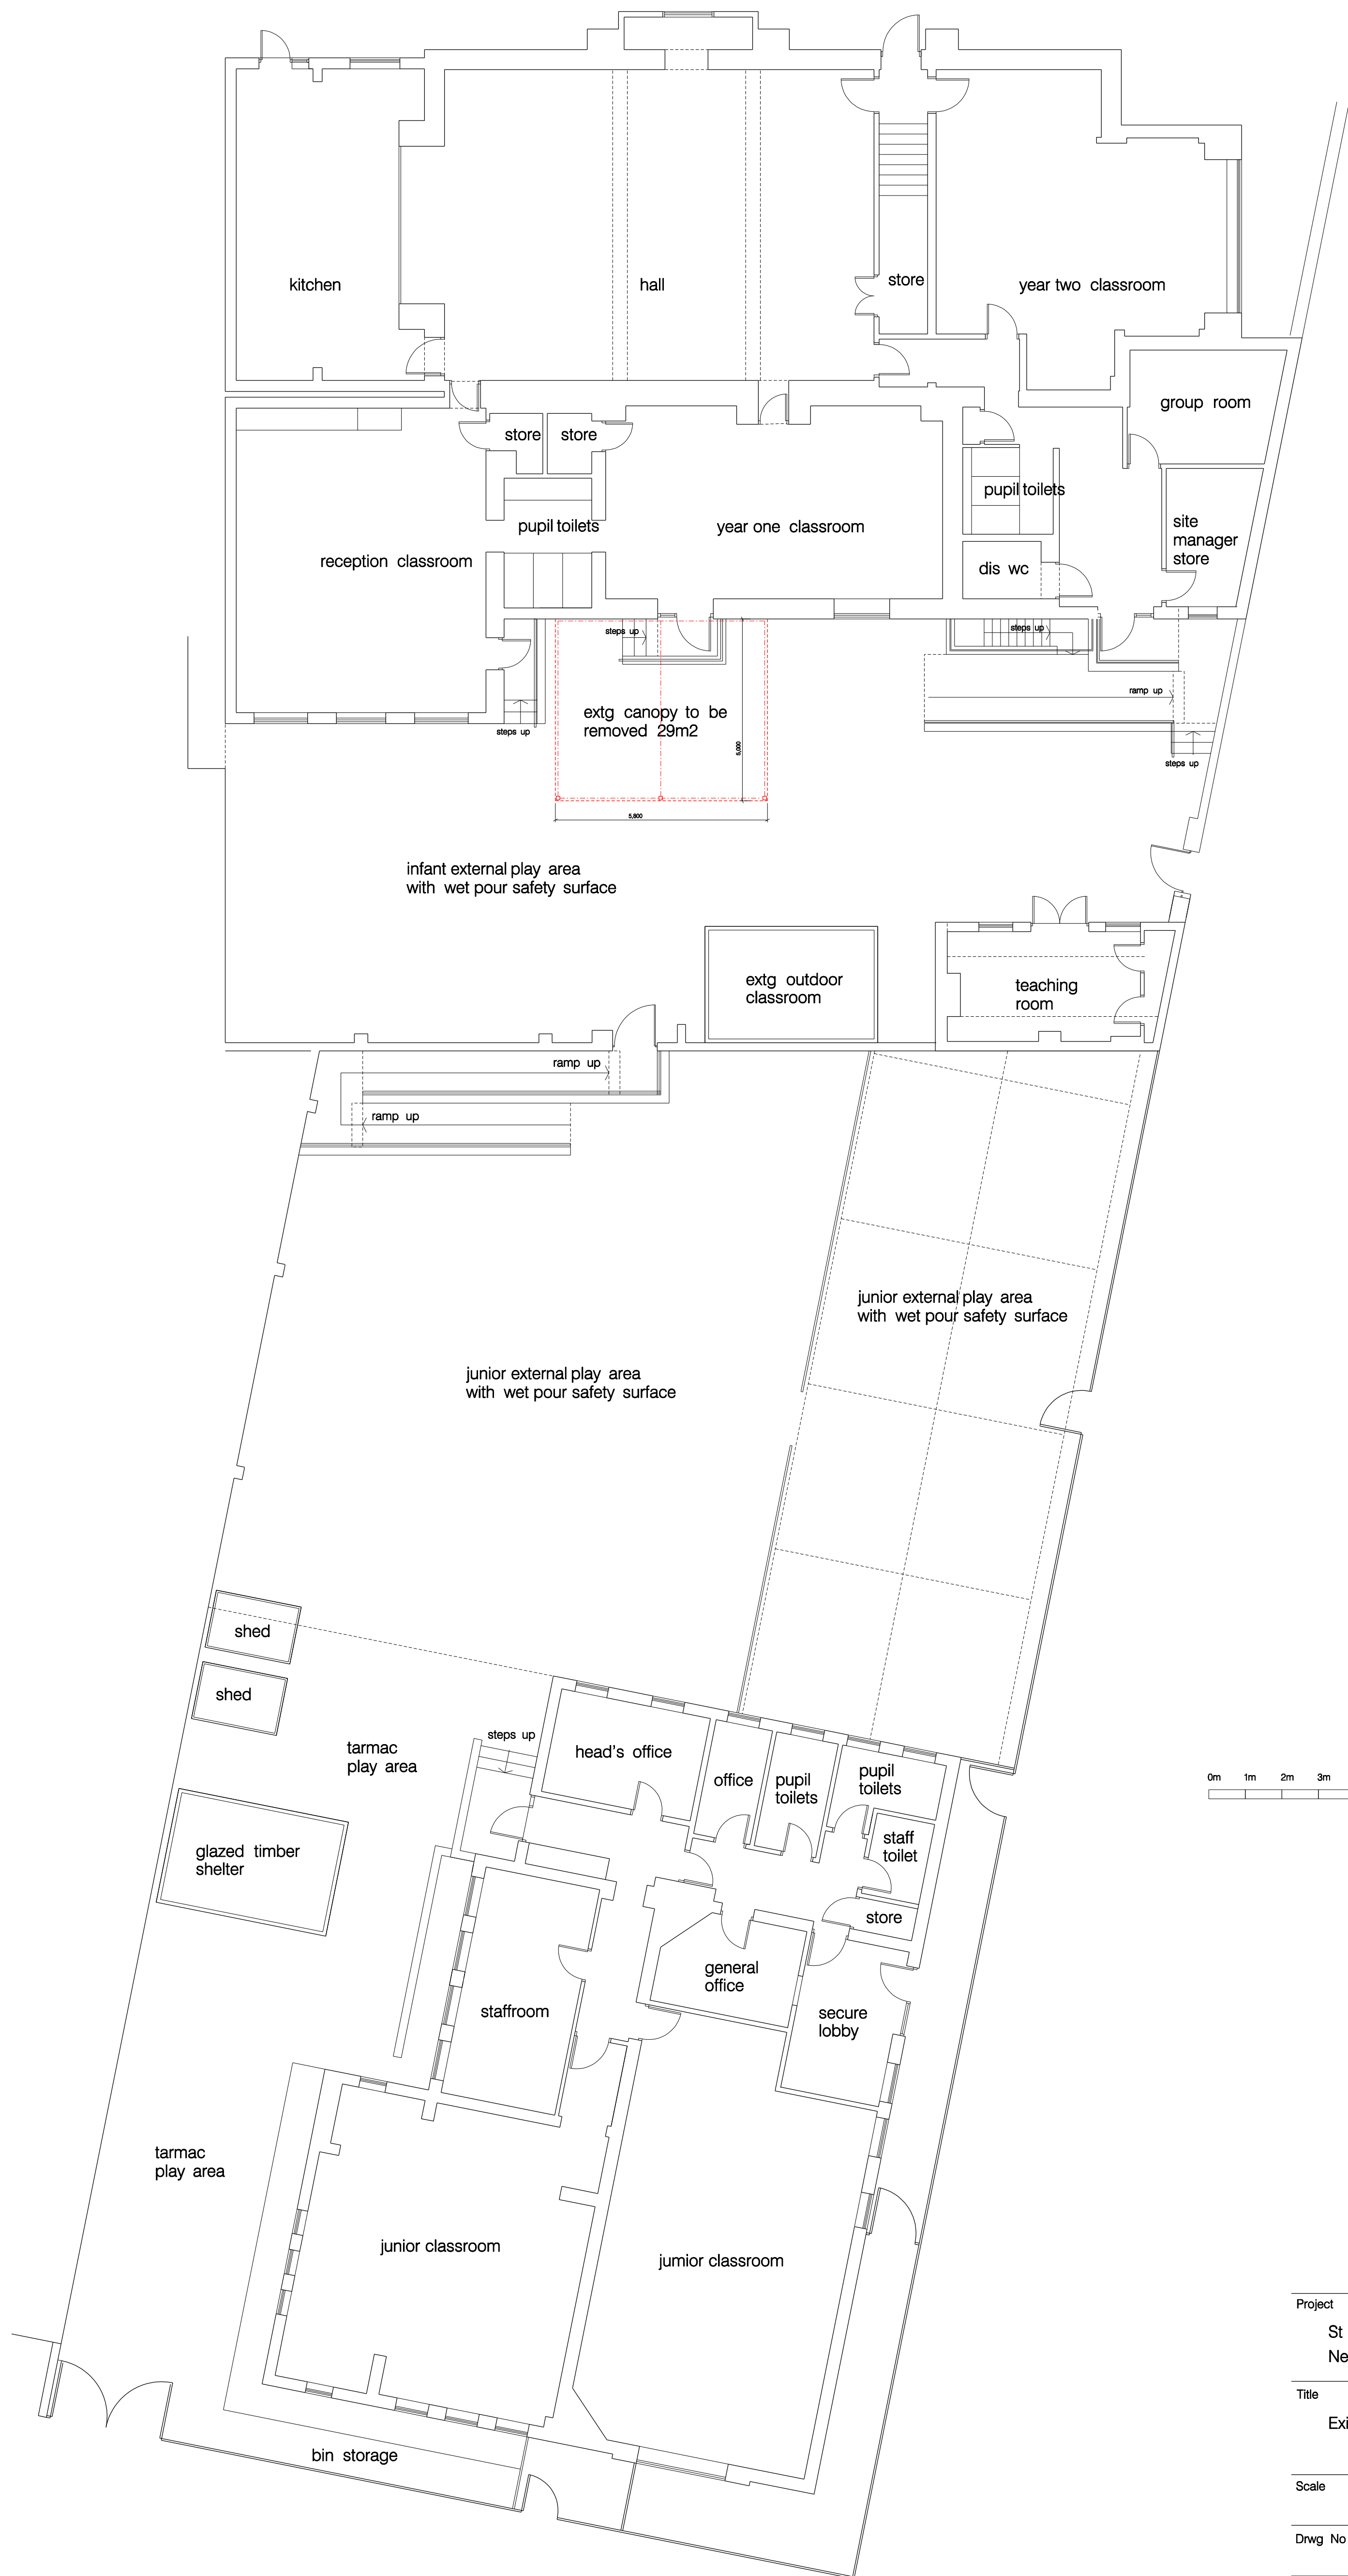

ORIGINAL DRAWING SIZE A1	
Project	
St Hilda's CE Primary School, Prestwich New Canopy & Garden Room	
Title	
Existing Site Plan	
Scale	1 : 100 @ A1
Date	05.12.25
Drwg No	4959 /P01
Drawn	