
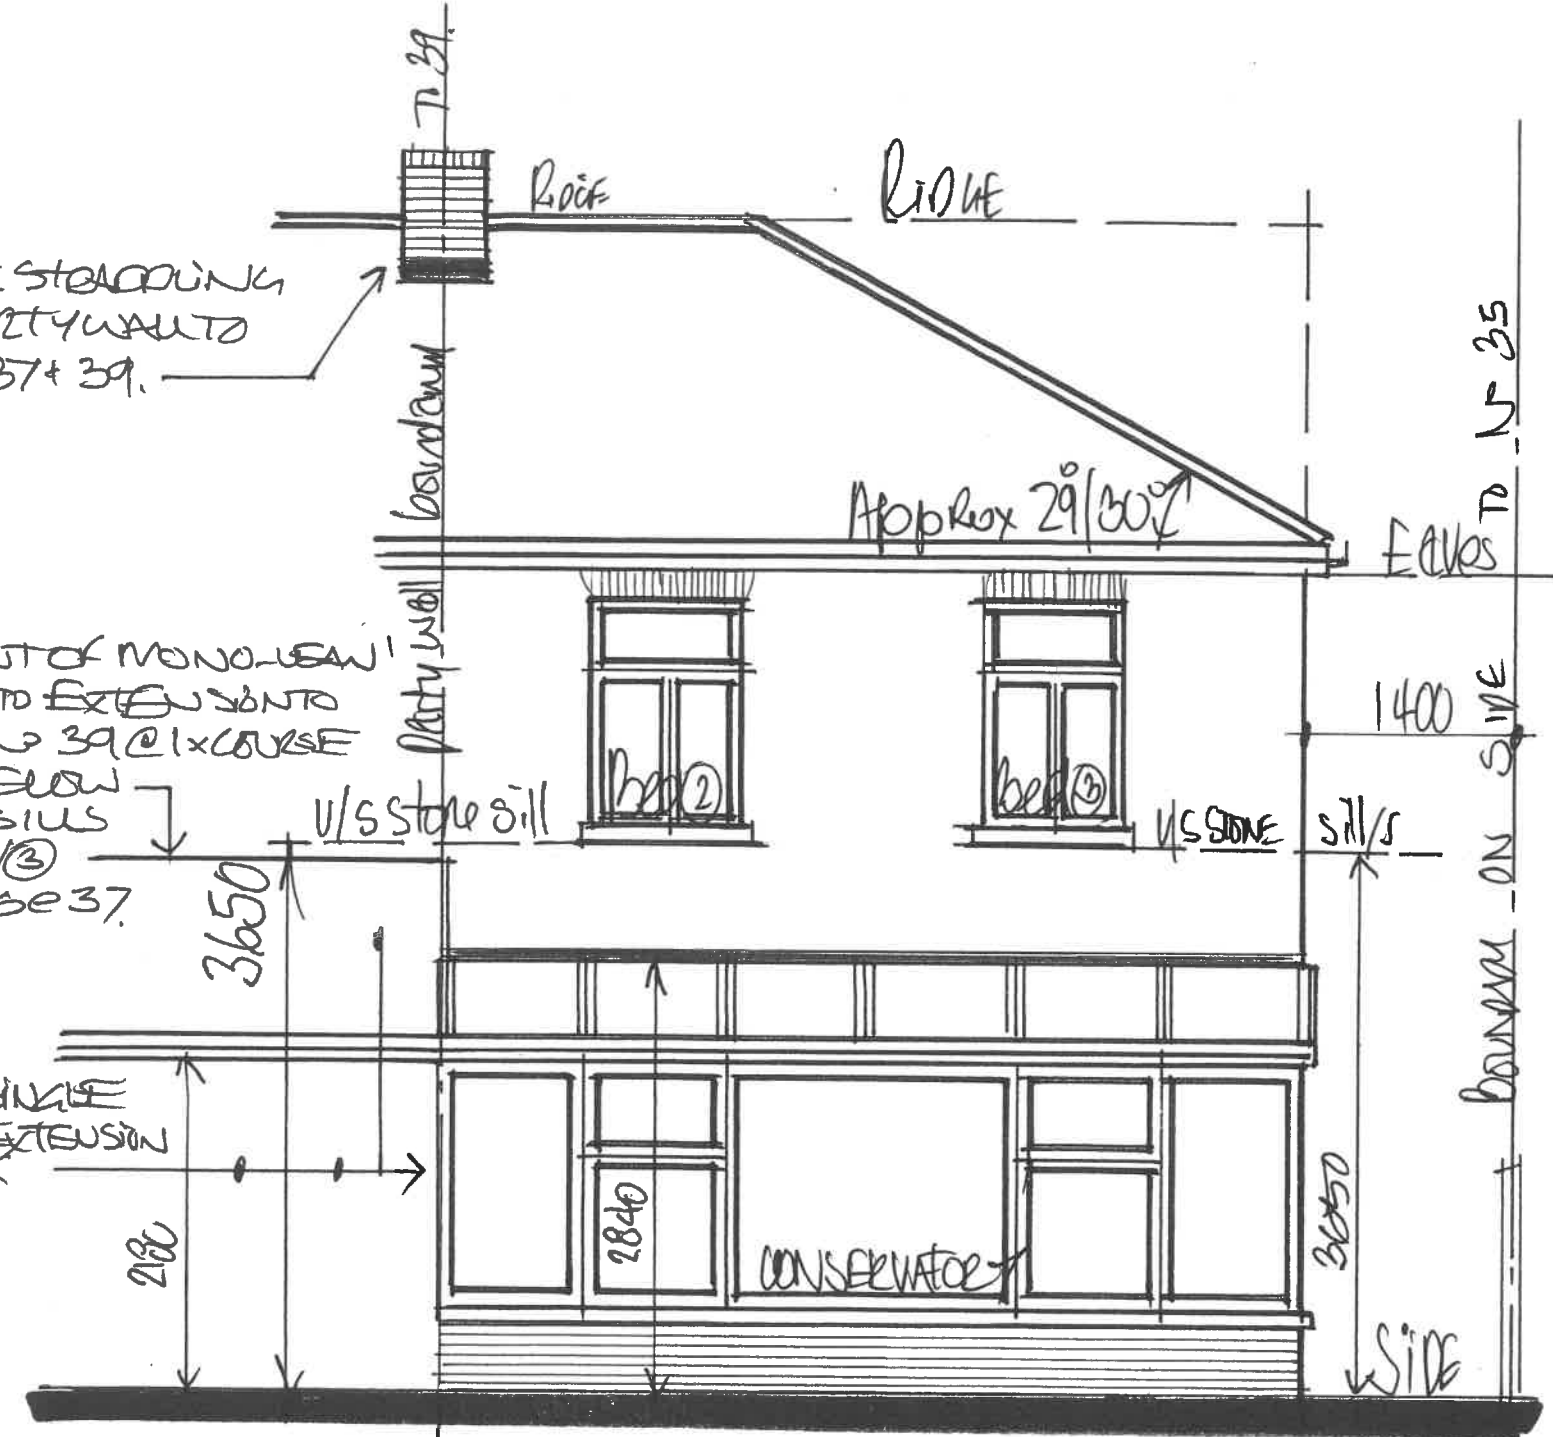


- NATURAL BLUE/GREEN ROOF SUITES TO AN APPROX 29°/30° HIPPED/PITCHED ROOF SHAPE OF SEMI-DETACHED DWELLING,
- STOCKS MOSTLY CAN RED ACCINGTON IMPERIAL AGE BRICK OUTER SKIN IN STRETCHER BOND / 1:3 C: S NATURAL MORTAR
- AND GAUGED. SEGMENTAL BRICK ARCHES TO UPPER-1ST-FLOOR WINDOWS ETC
- WHITE UPK PROFES/DARK GREENED ROOF/WINDOW FRAMES, CASSEMENT AND SECTIONS / BLACK UPVC ROOF LINES, UNITS/DOWNPOUTS

- NATURAL BLUE/GREEN ROOF SUITES TO AN APPROX 29°/30° HIPPED/PITCHED ROOF SHAPE OF SEMI-DETACHED DWELLING,
- STOCKS MOSTLY CAN RED ACCINGTON IMPERIAL AGE BRICK OUTER SKIN IN STRETCHER BOND / 1:3 C: S NATURAL MORTAR
- AND GAUGED. SEGMENTAL BRICK ARCHES TO UPPER-1ST-FLOOR WINDOWS ETC
- WHITE UPK PROFES/DARK GREENED ROOF/WINDOW FRAMES, CASSEMENT AND SECTIONS / BLACK UPVC ROOF LINES, UNITS/DOWNPOUTS

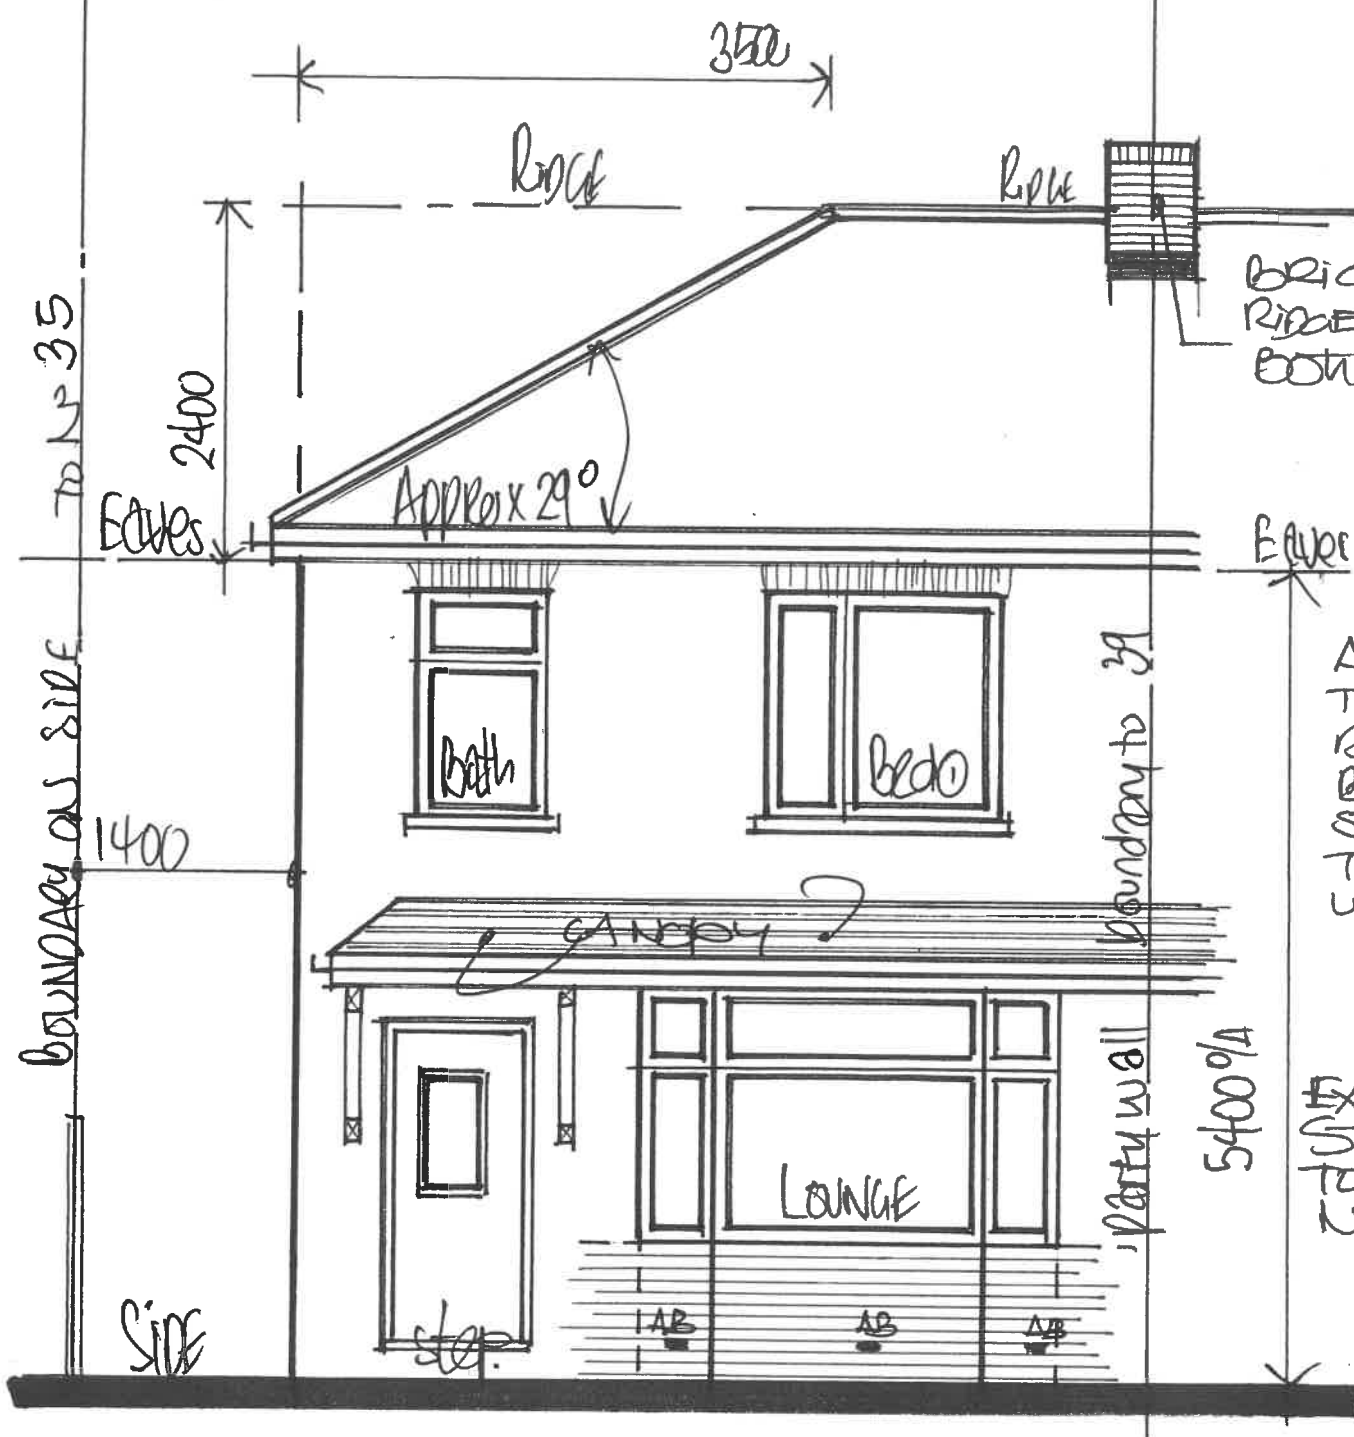

AB AIRBRICK'S

ORIGINAL / AS BUILT SUSP' TIMBER FLOOR FROM CONSTRUCTION WITH SEVERAL AIR BRICKS TO FRONT / SIDE / REAR ELEVATIONS @ LOW LEVEL / BELOW FLOOR JOISTS TO CROSS VENT SUB-FLOOR VOIDS BELOW TIMBERS etc

D R A N° 2