




front / east elevation



right / north elevation



rear / west elevation

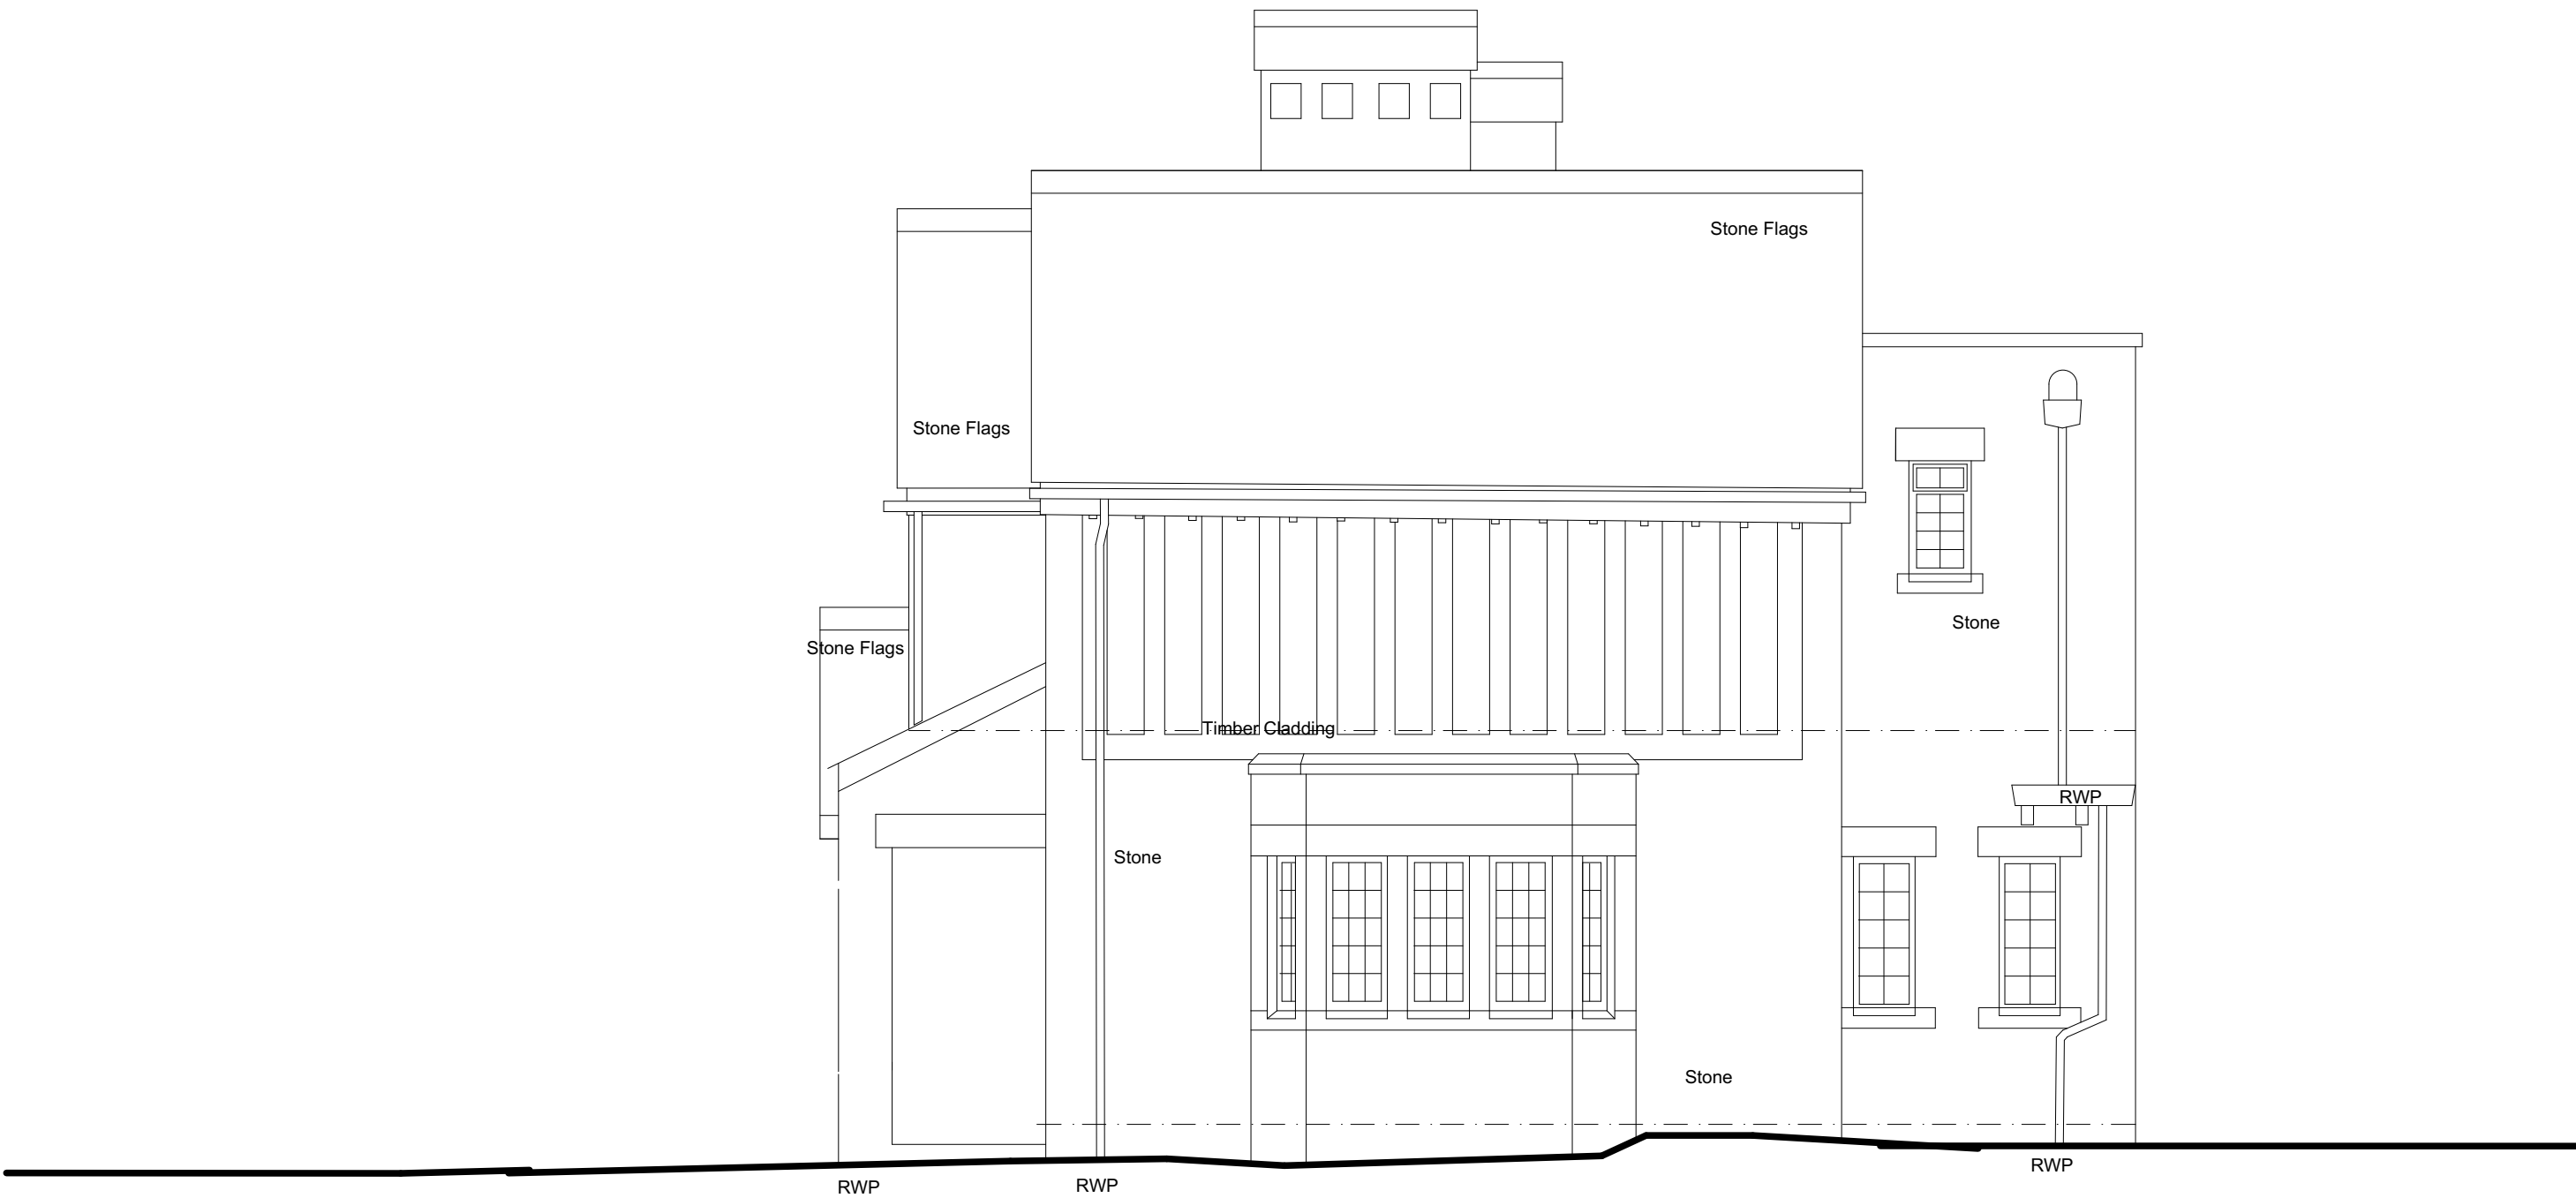

left / south elevation