
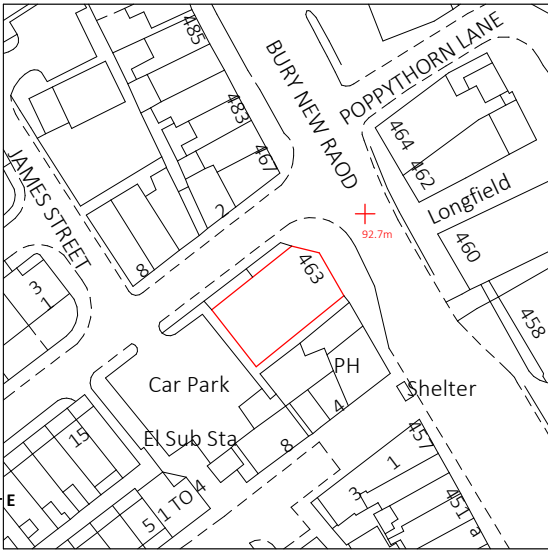


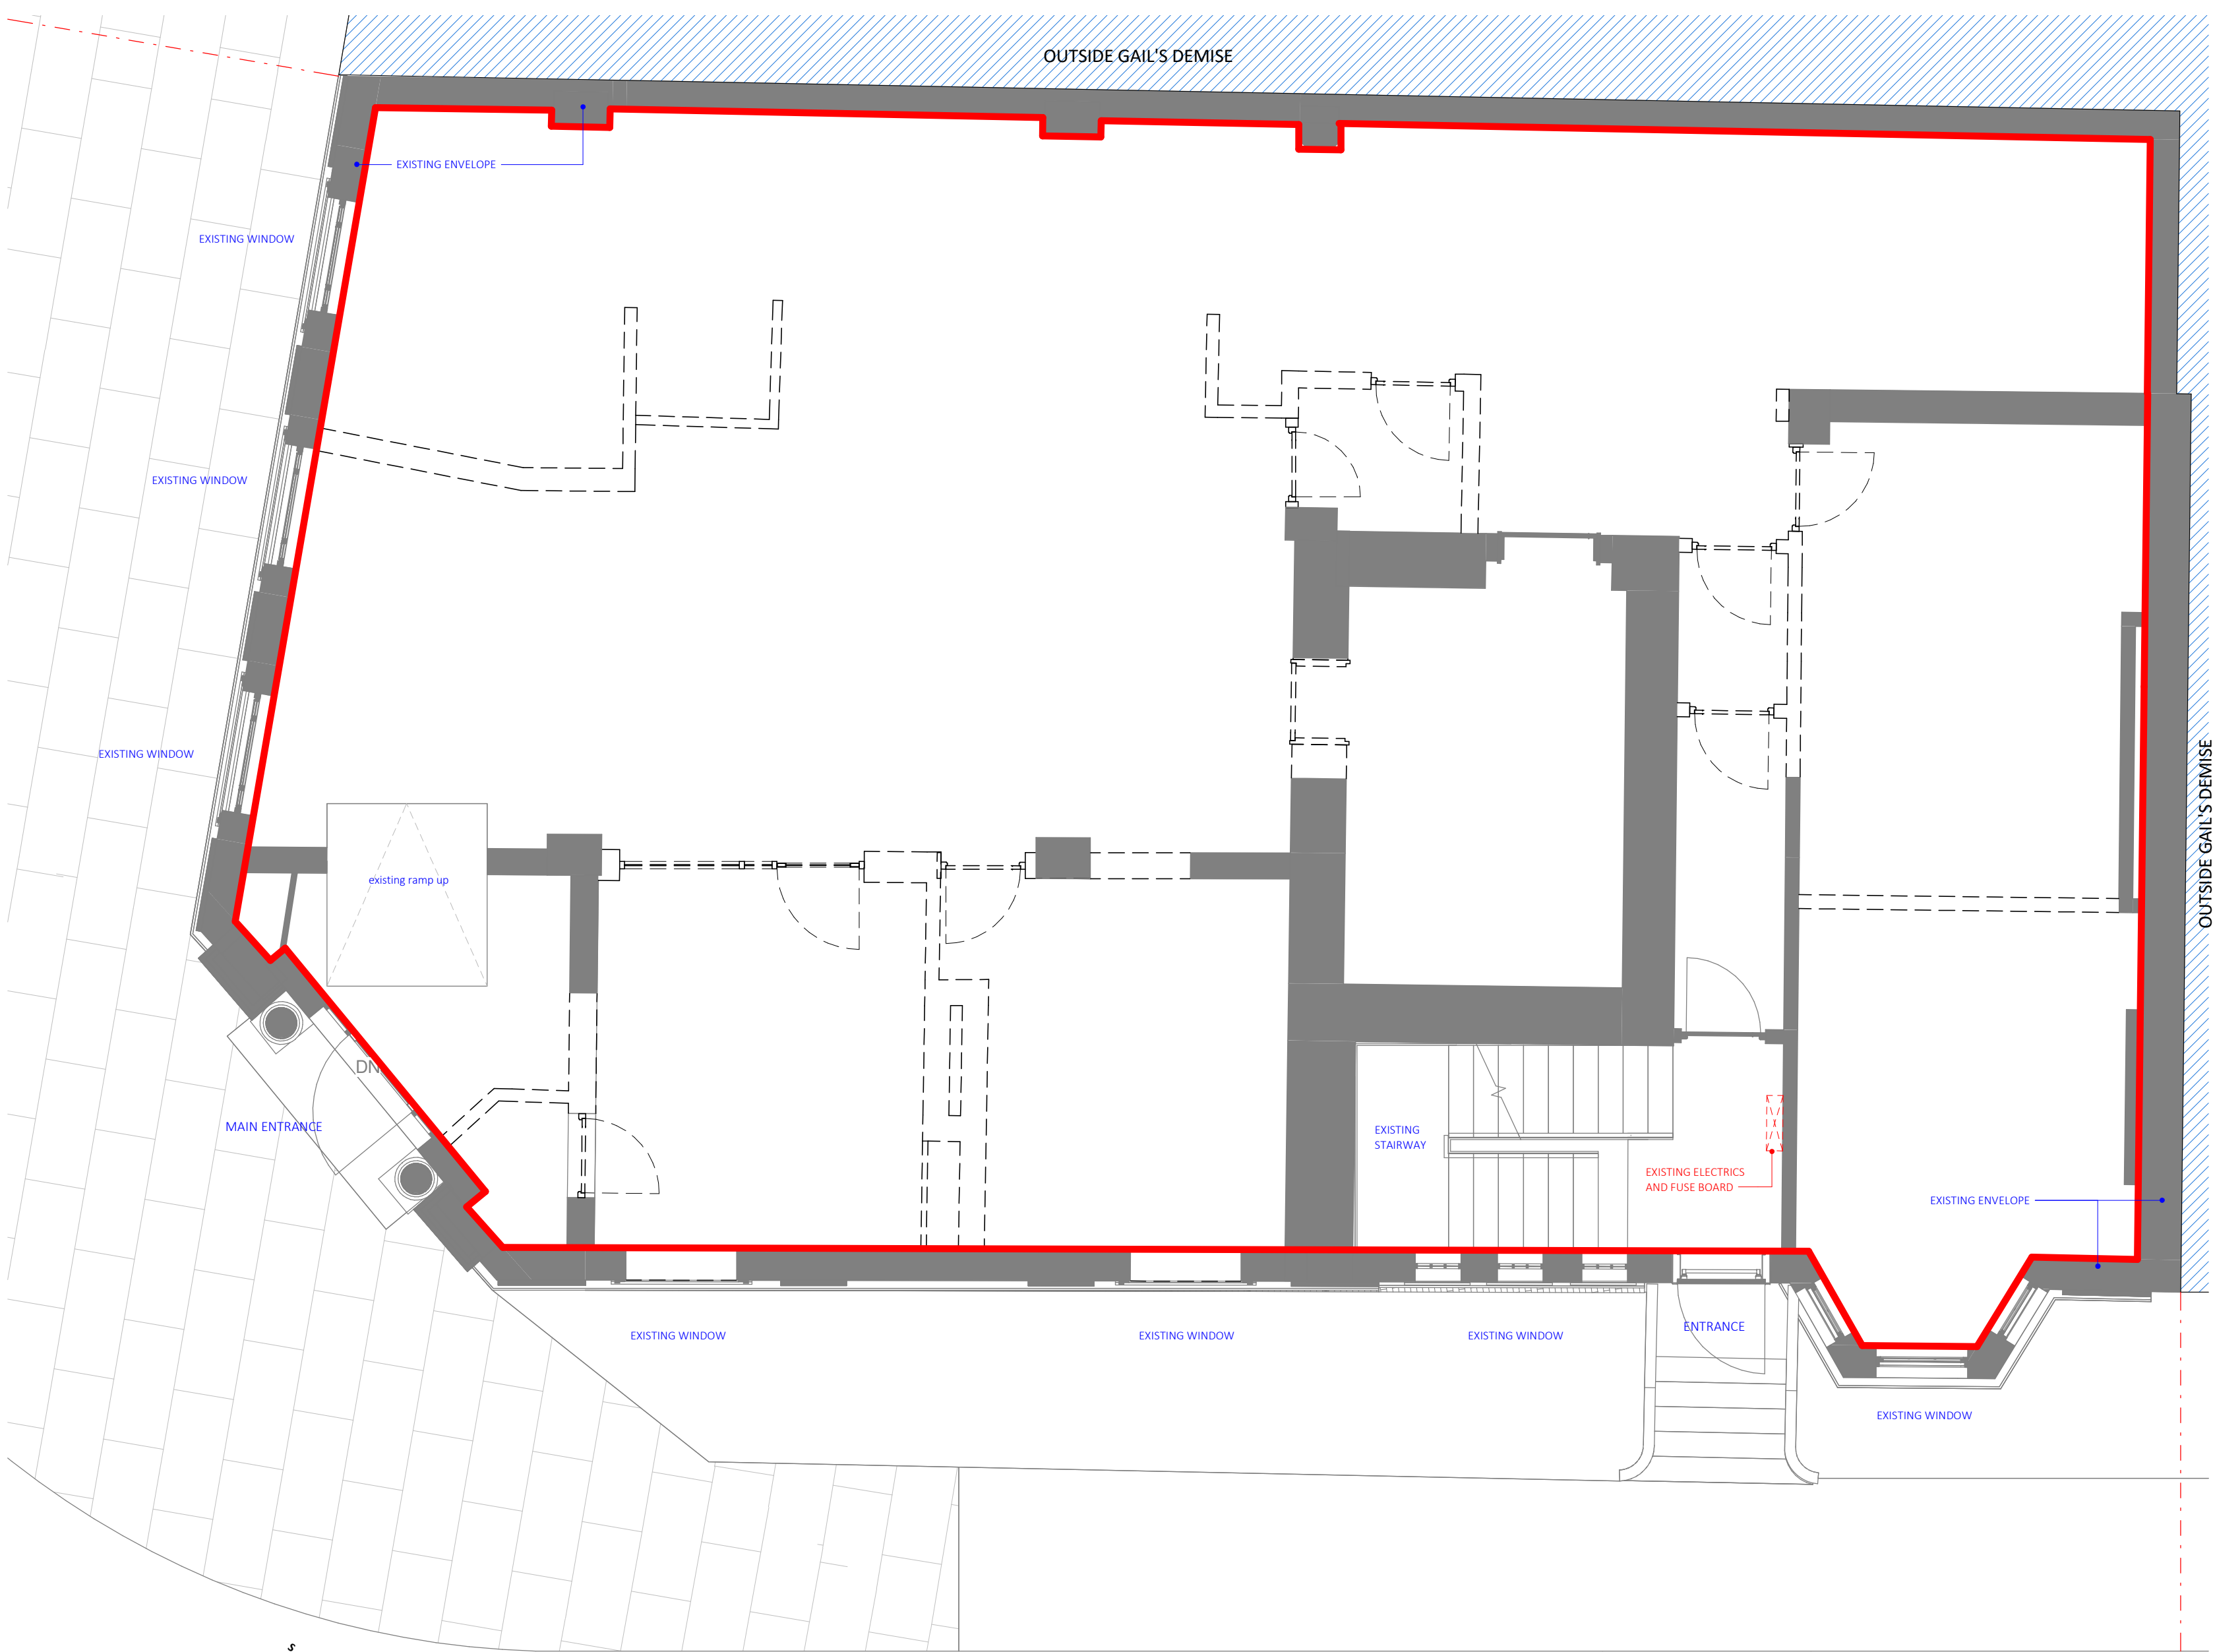

Locality Plan 1250
scale 1 : 1250

Revision Schedule				
Number	Description	Date	to	by
1	Issued for Approval	25/09/2024	LL/SM	MvL