



PLANNING

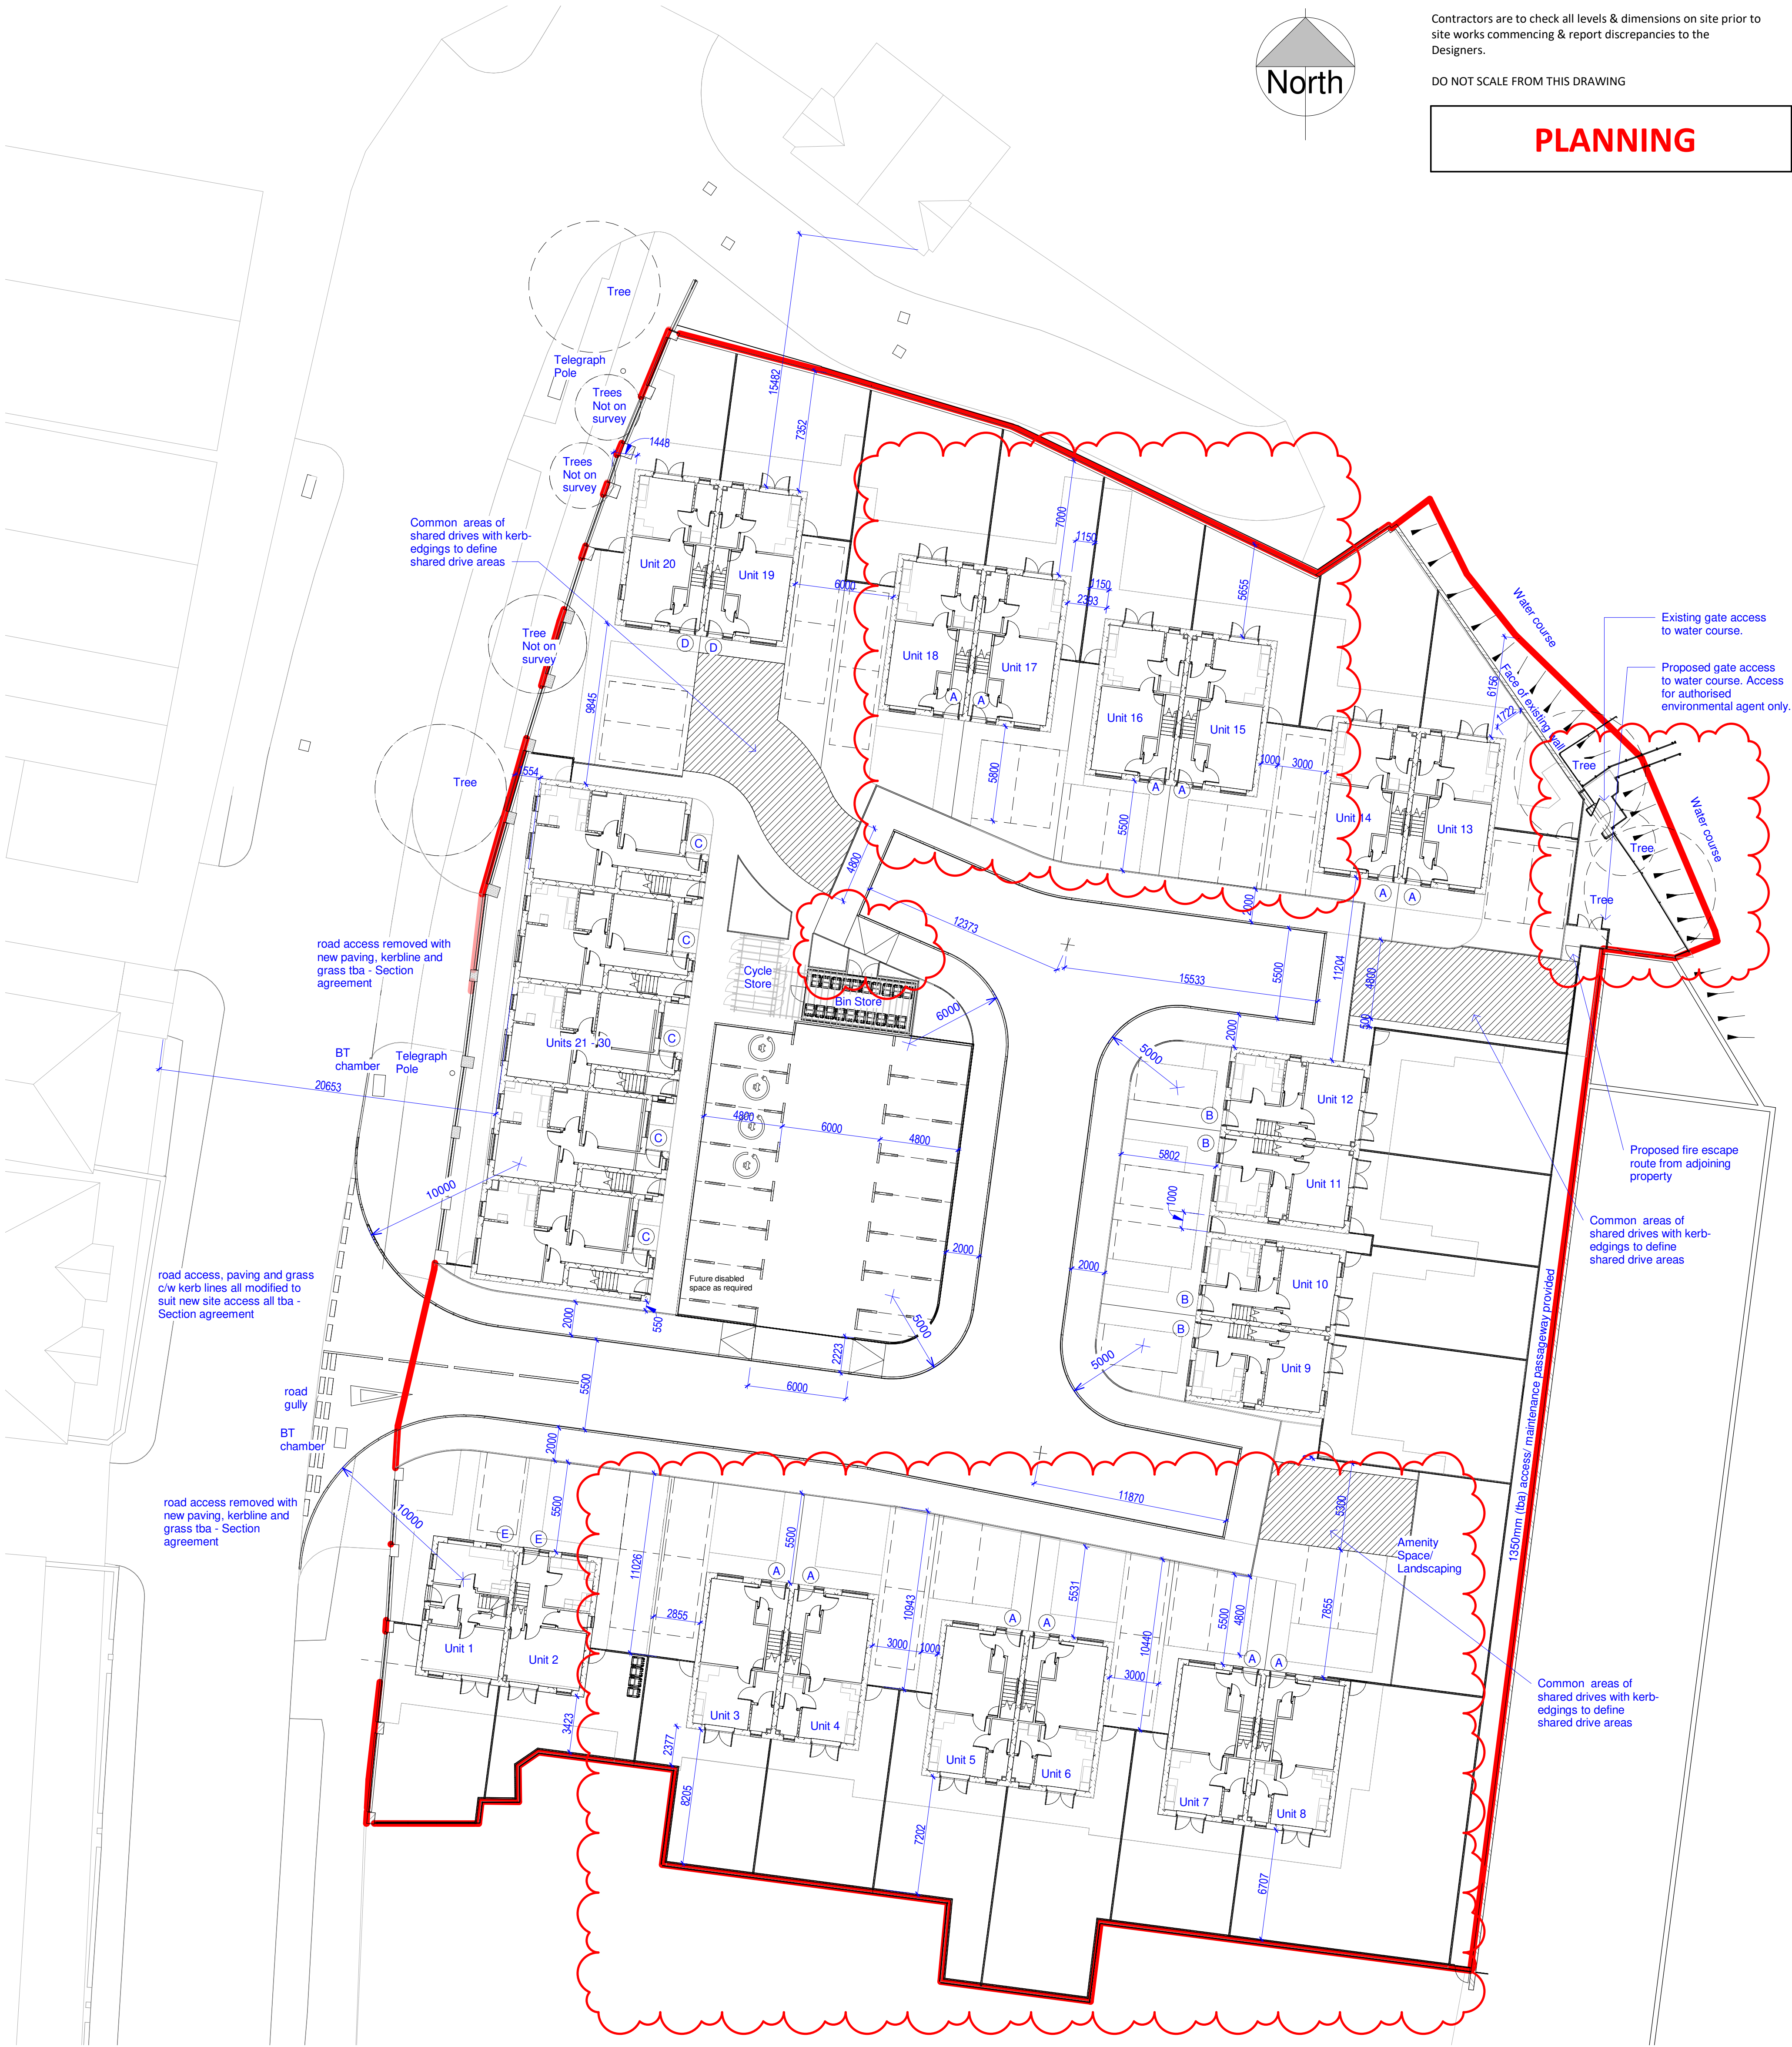

Proposed Site Set Out

Scale 1 : 200

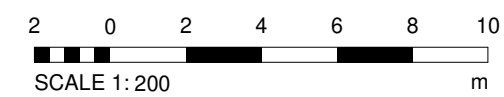

H	Existing brook access revised in response to GMEU's comment. Units 3-8 & 15-18 repositioned to maximise the distance between rear of building to face of fencing. Dropped crossing to bin store added.	AL	TR	04.07.23
G	Shared driveway increased to provide turning area.	CM	TR	06.06.23
Rev	Description	By	Chk	Date

Project:	Station works			
	Bury Road, Radcliffe, M26 2UA			
Title:	Proposed Site Set Out Plan			
Client:	Paul Cook Developments/ Jigsaw Homes			
Drawn By:	NM	Checked By:	TR	on 19.08.2022
Original Size:	A1	Project Number:	22049	
Drawing Number:	SI-00-DR-A-1002			REV H

