
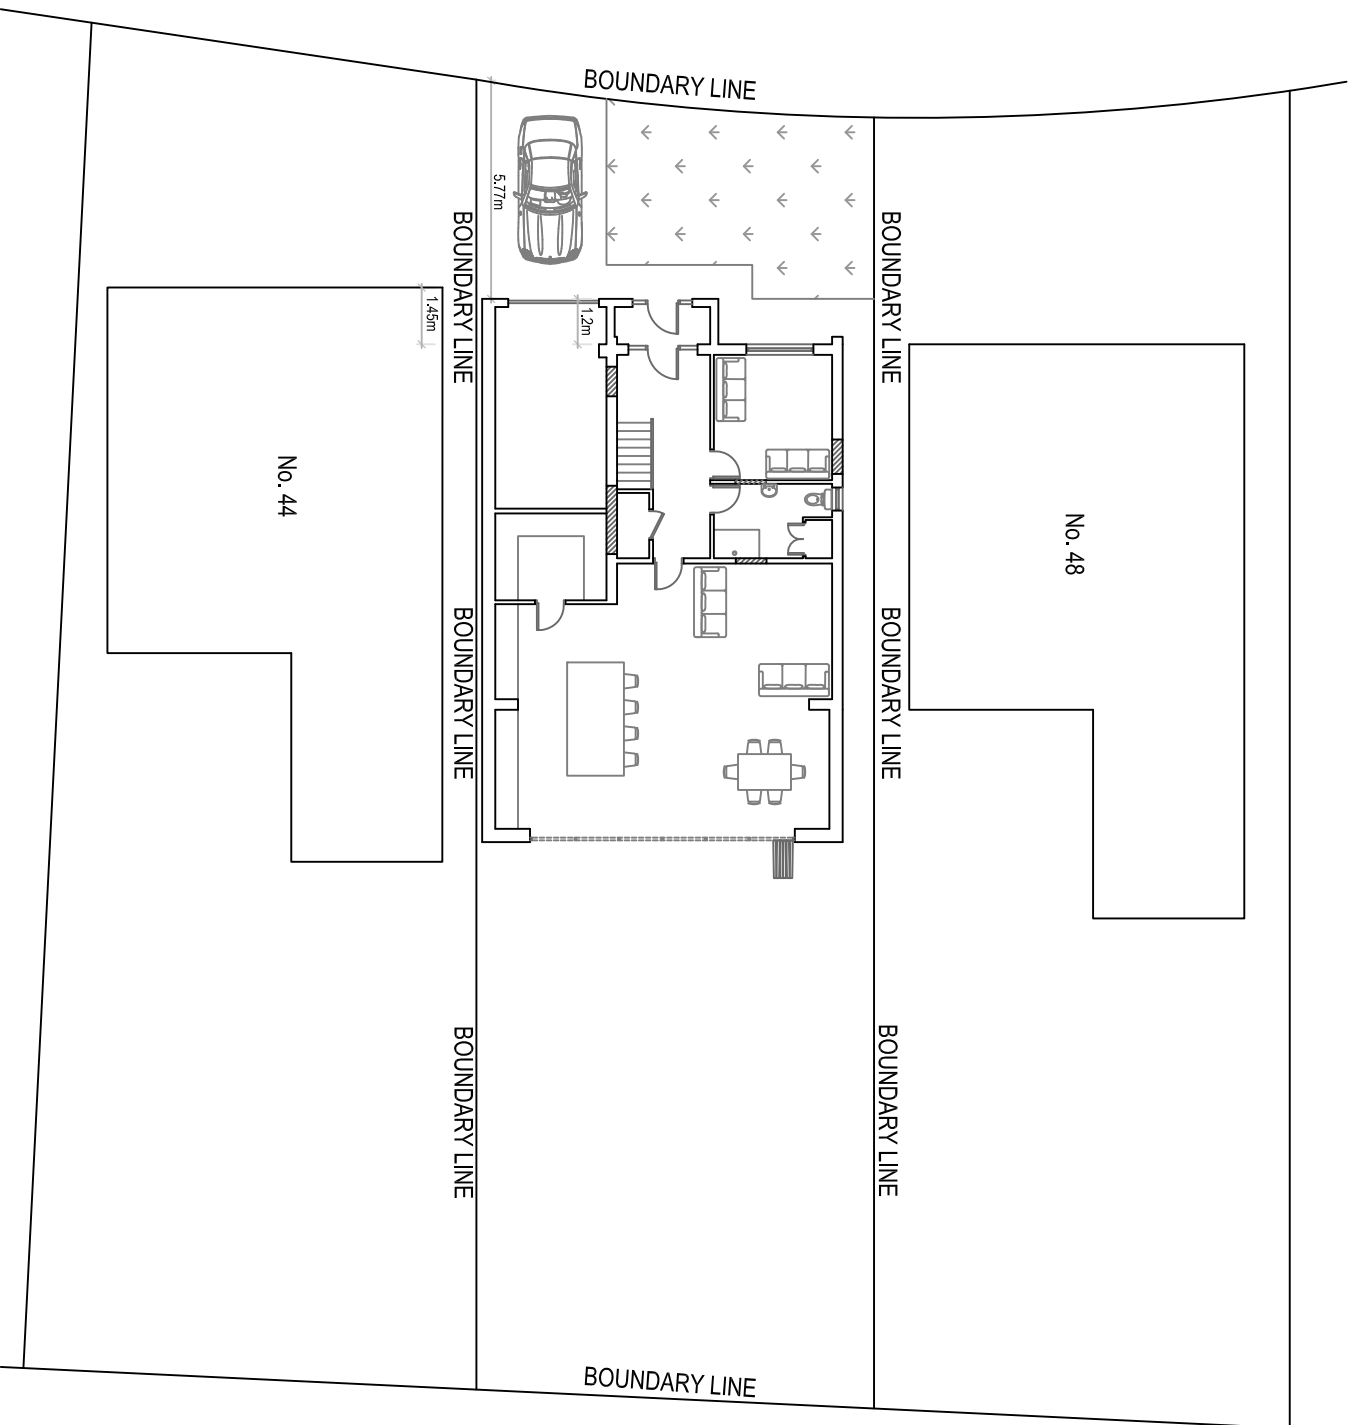
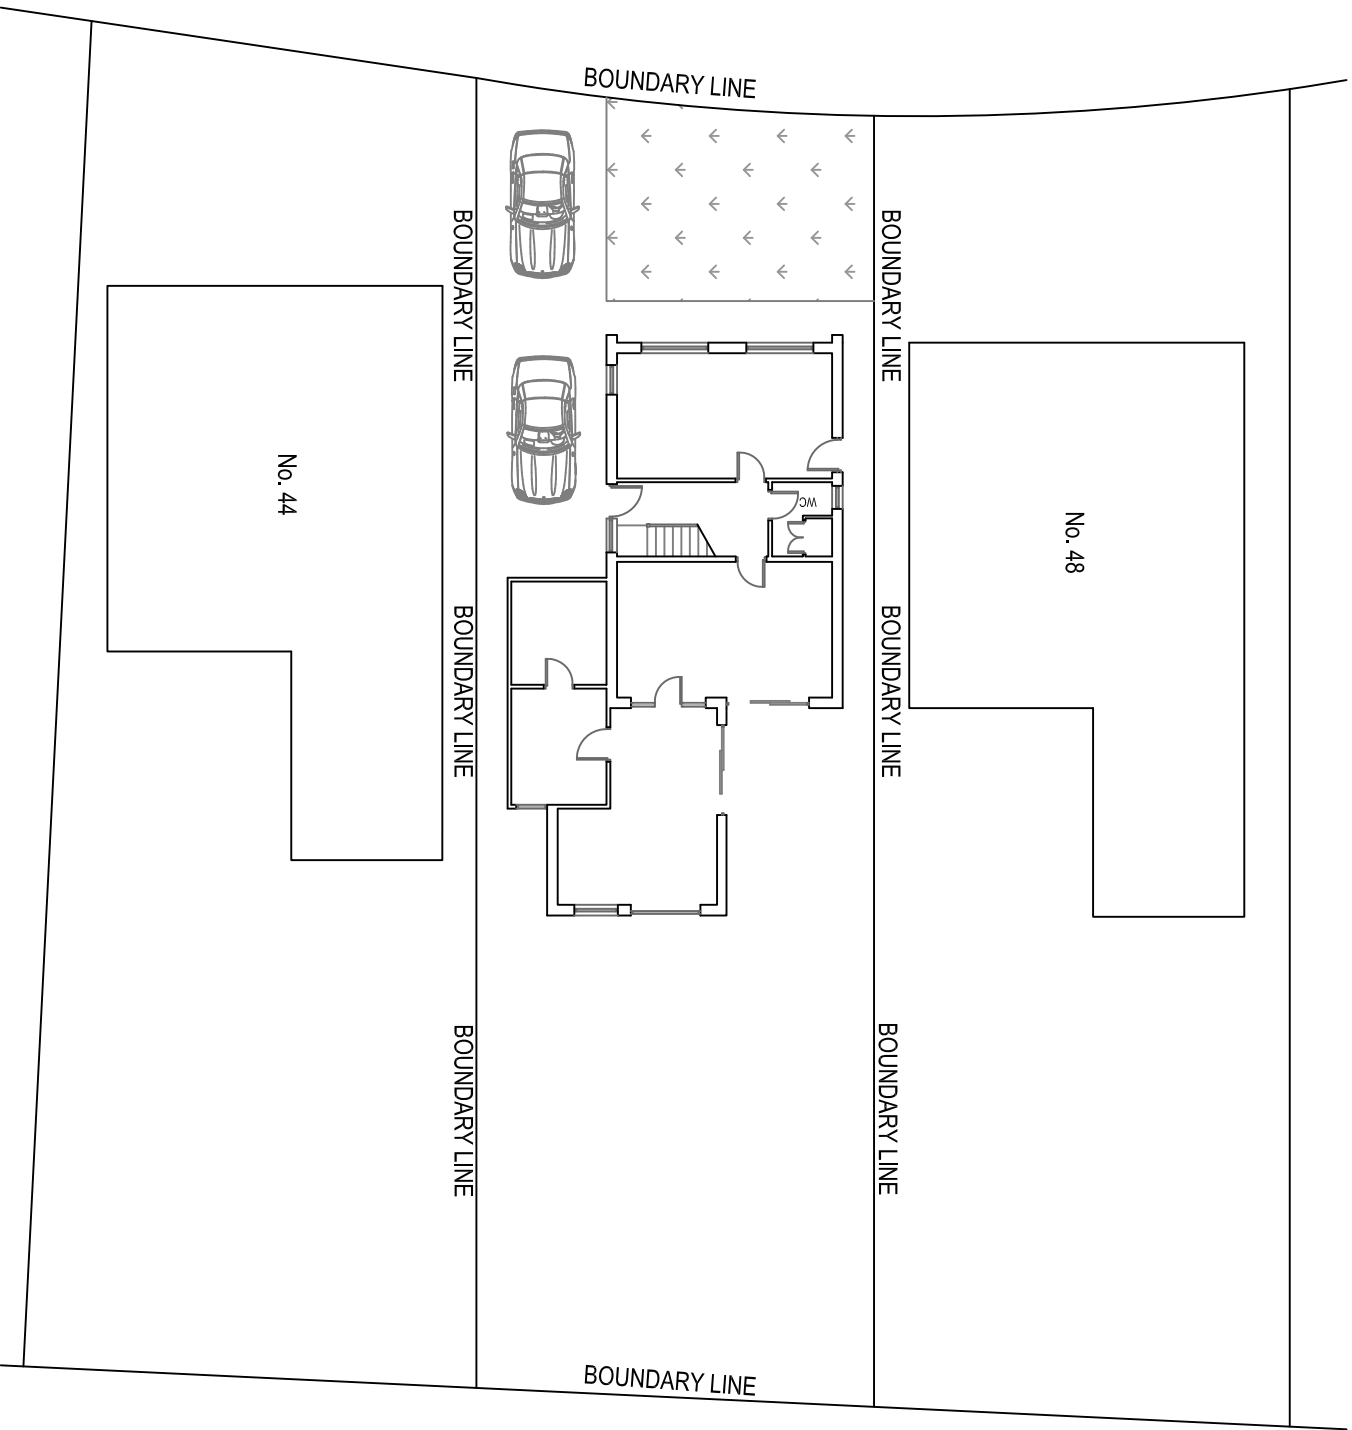
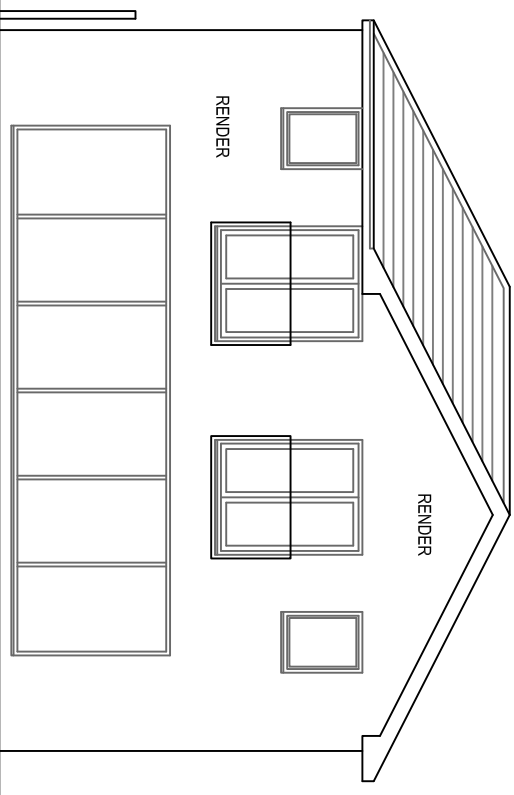
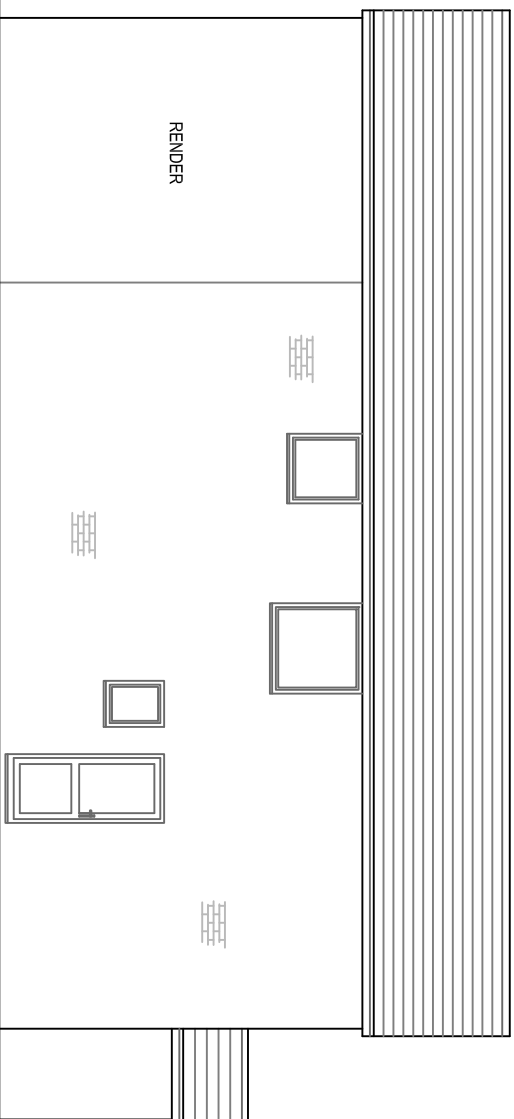
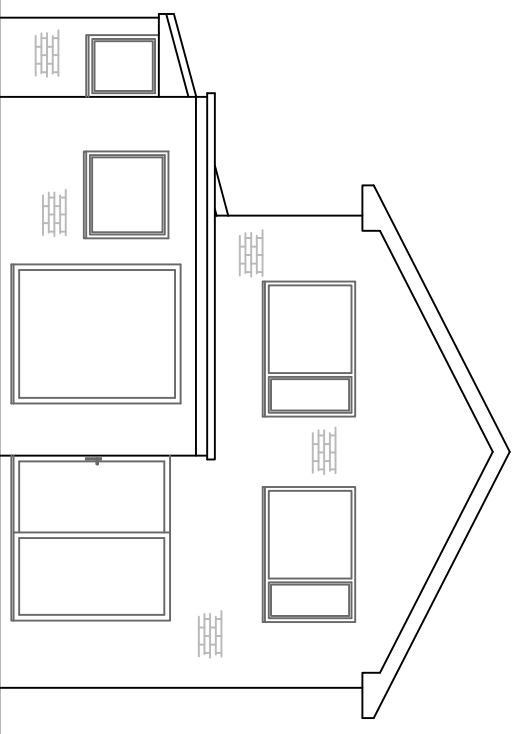
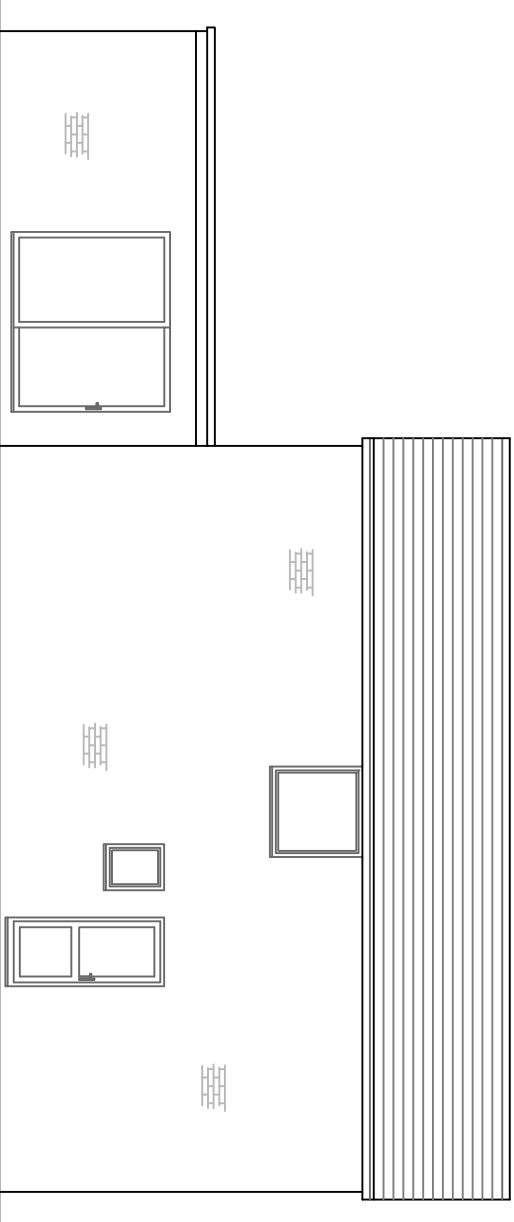
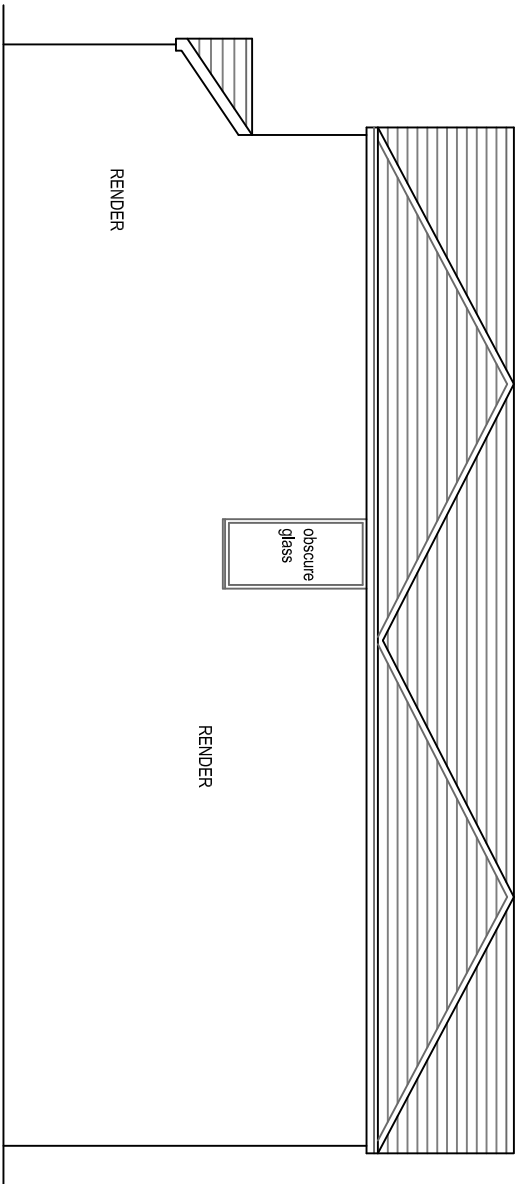
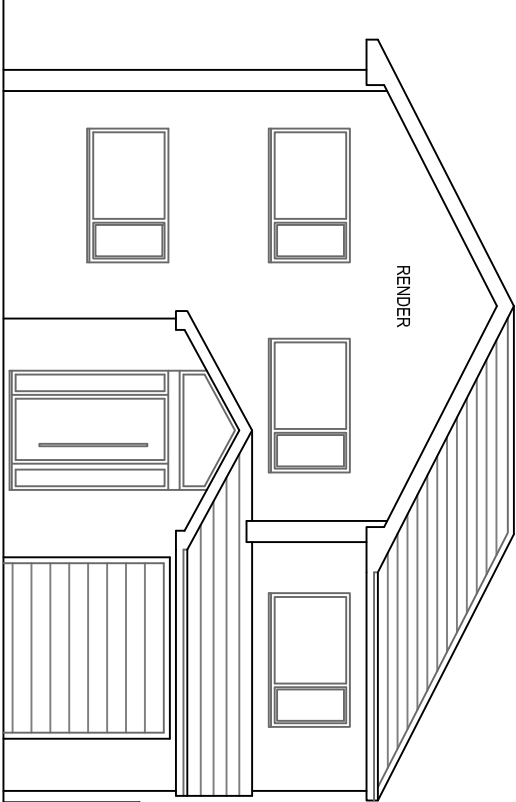
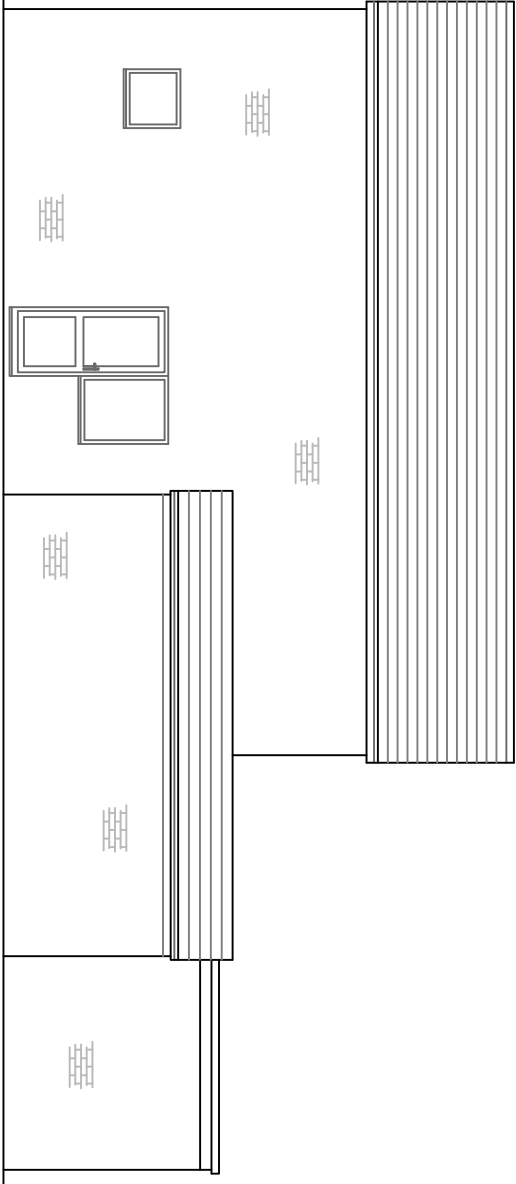
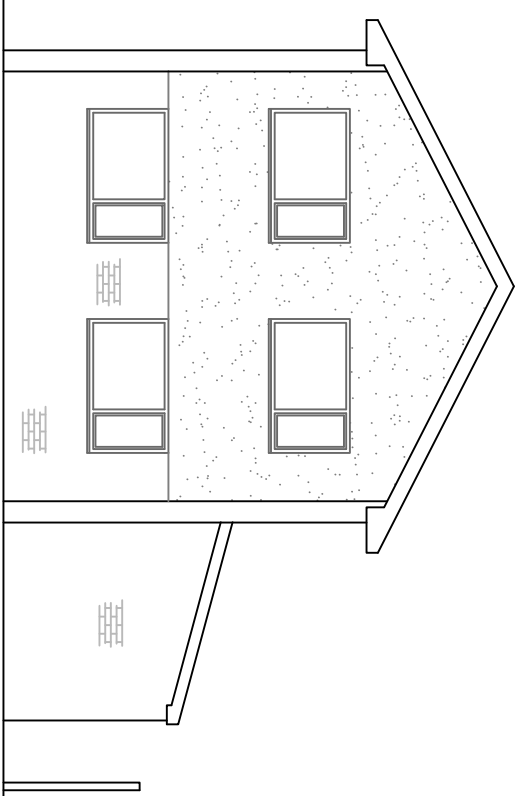
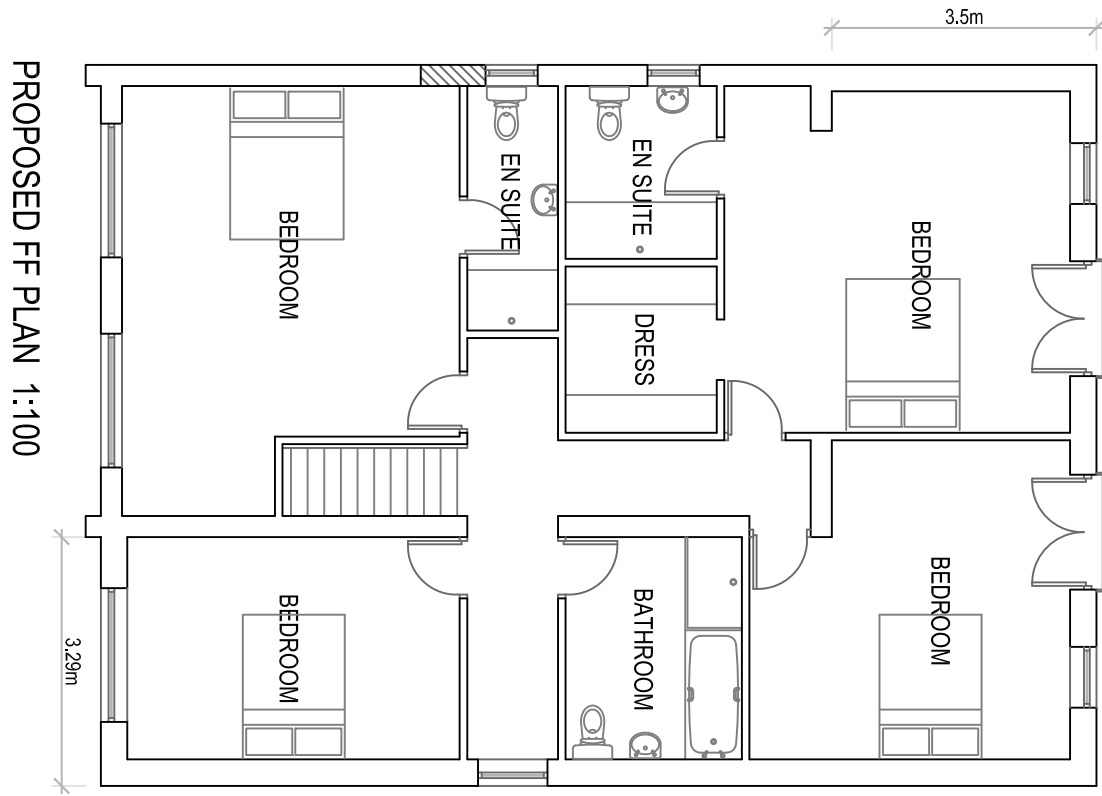
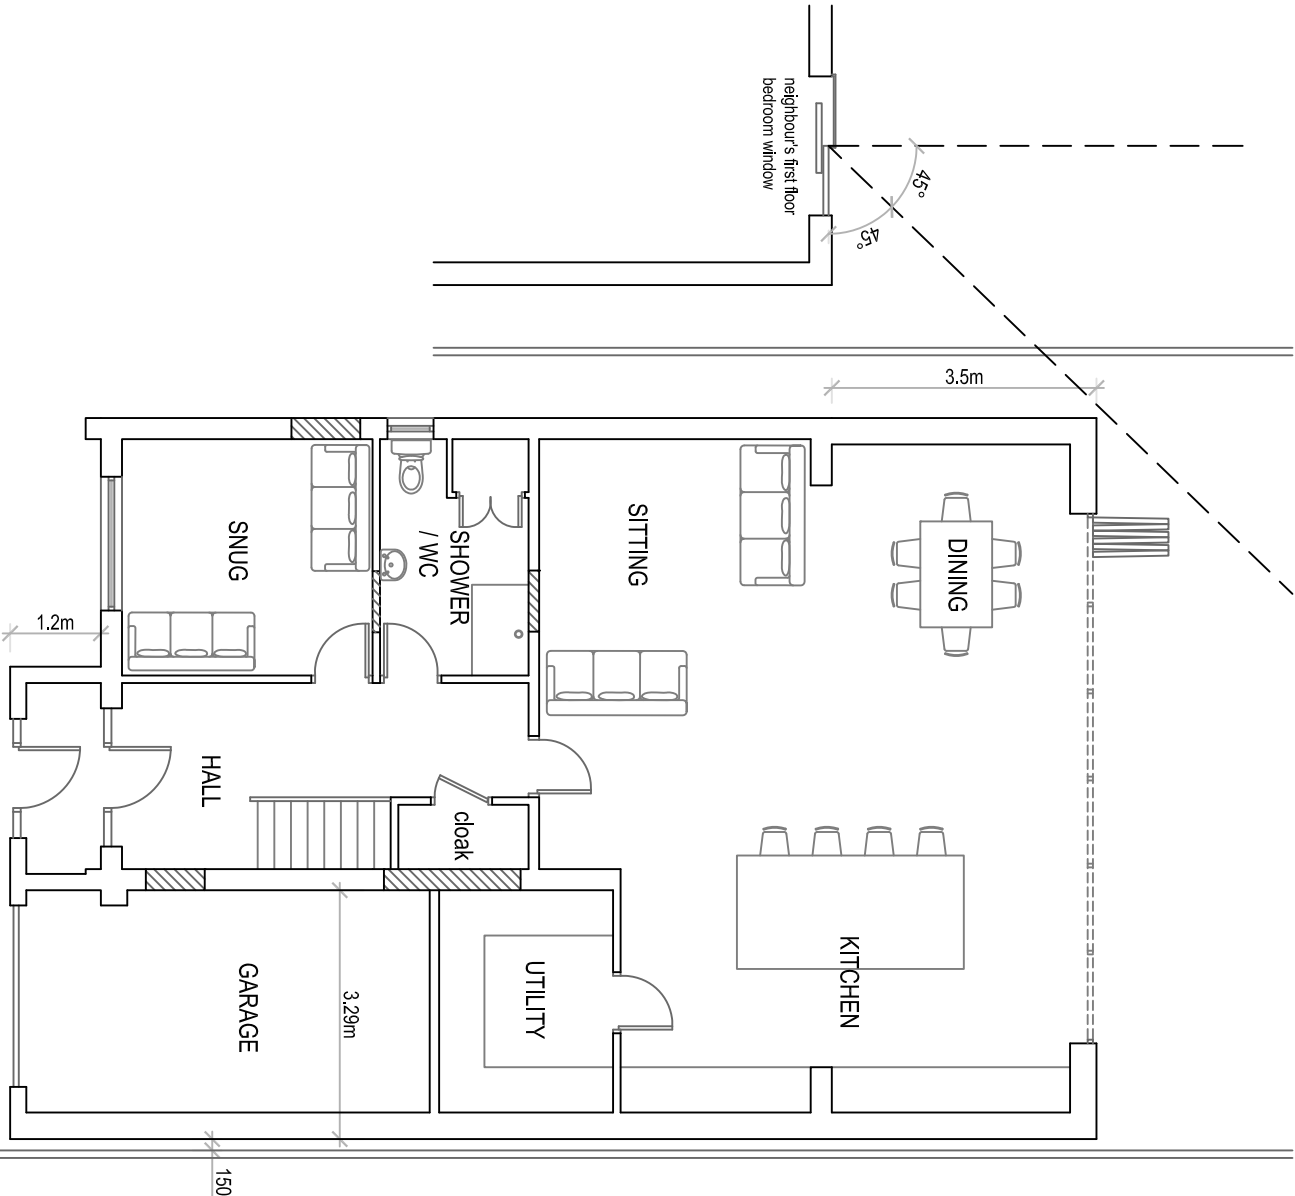
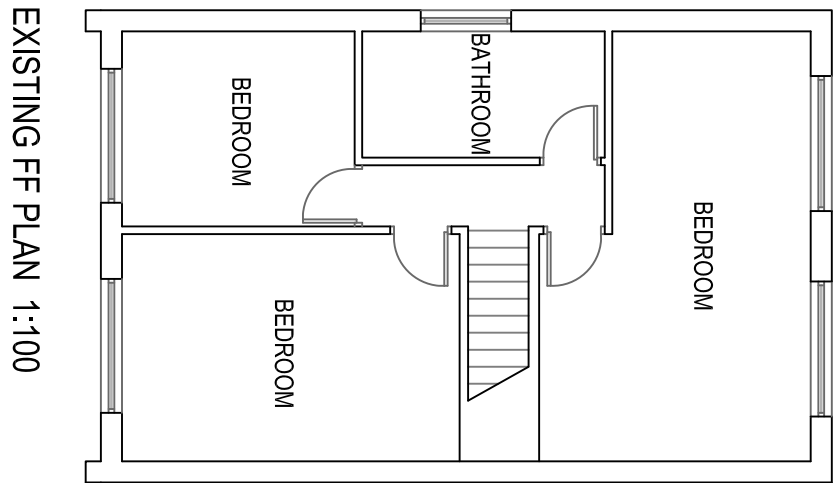


EXISTING SITE PLAN 1:200

PROPOSED SITE PLAN 1:200

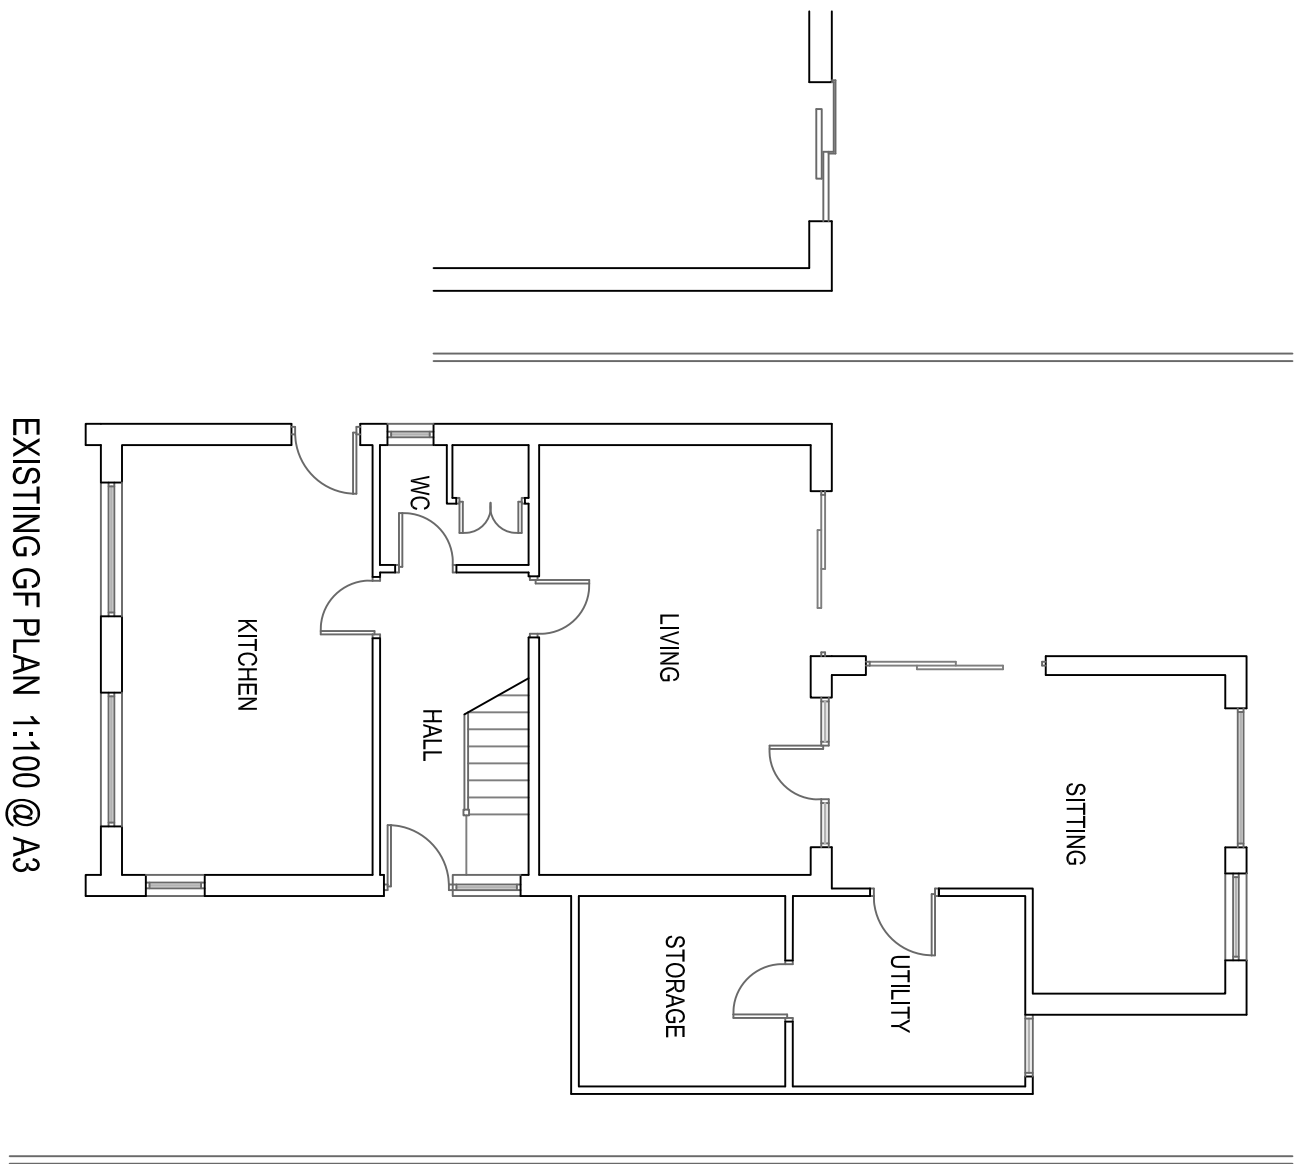