



Studio Charrette will not be responsible for any principal designer duties under CDM 2015.
No site work is to be carried out until permissions are in place. Site searches to be carried out before any works to site.
All structural elemental/associated calculations to be confirmed and provided by structural engineer.


NOTES:
This drawing is not a working drawing, and is only for the purpose of the following:
A- Planning Submission
B- Building Regulations Submission
The client/contractor is responsible for obtaining the best design of any discrepancy in, or between, the drawing and any other relevant documents.
All existing walls, foundations and drains or other structural items are to be confirmed and verified and adequate for proposed loading where relevant and to meet requirements.
Any existing walls to be removed are to be confirmed and verified prior to removal.
Dimensions, angles, and elevations are to be confirmed to the main contractor prior to work commencing.
Window dimensions only to be used from this drawing. If in doubt consult the lead designer for clarification.

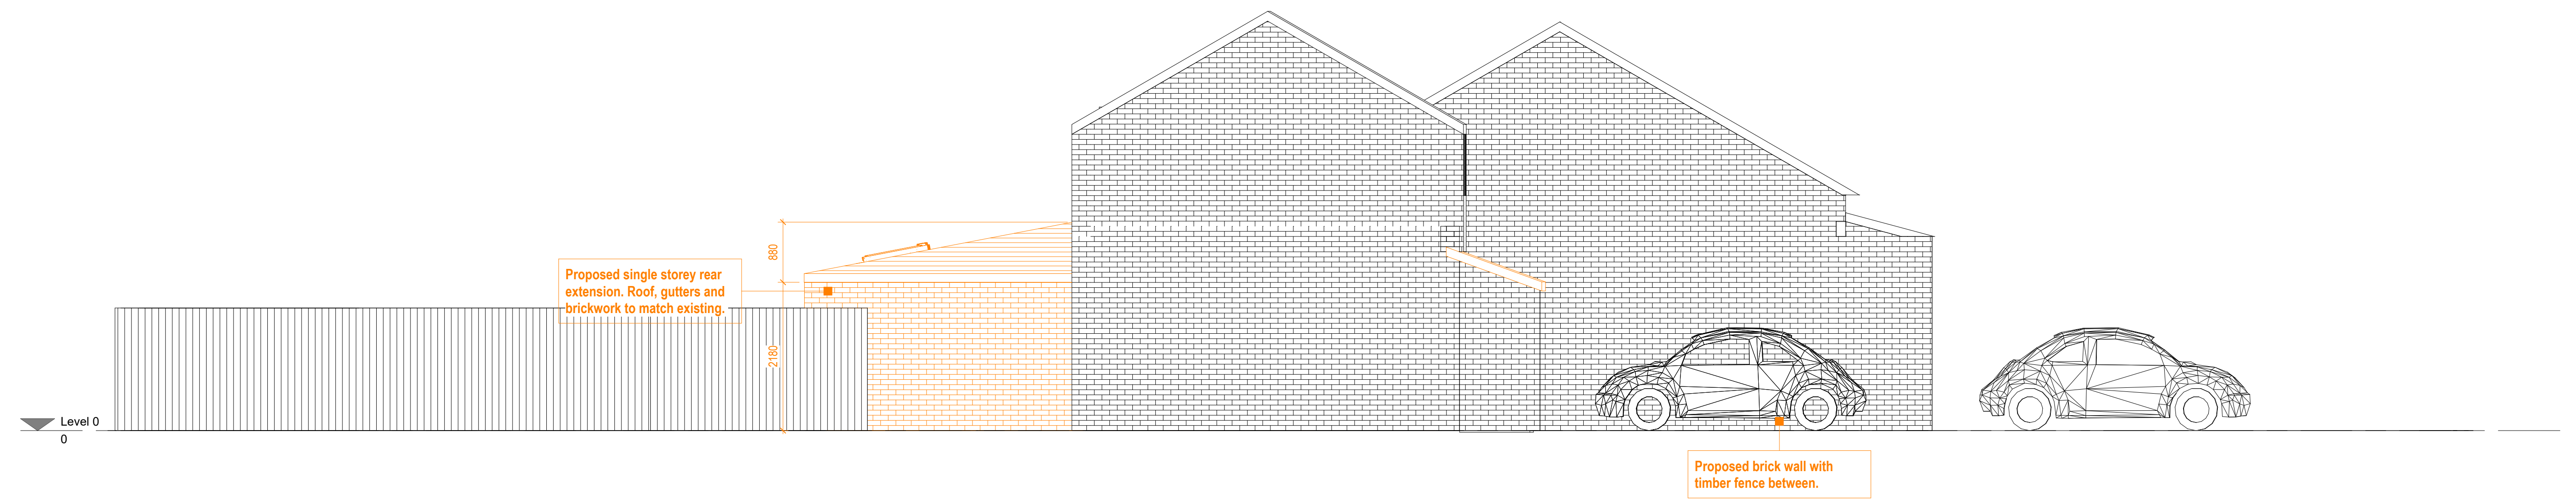

2 Proposed Side 2 Elevation
1 : 50

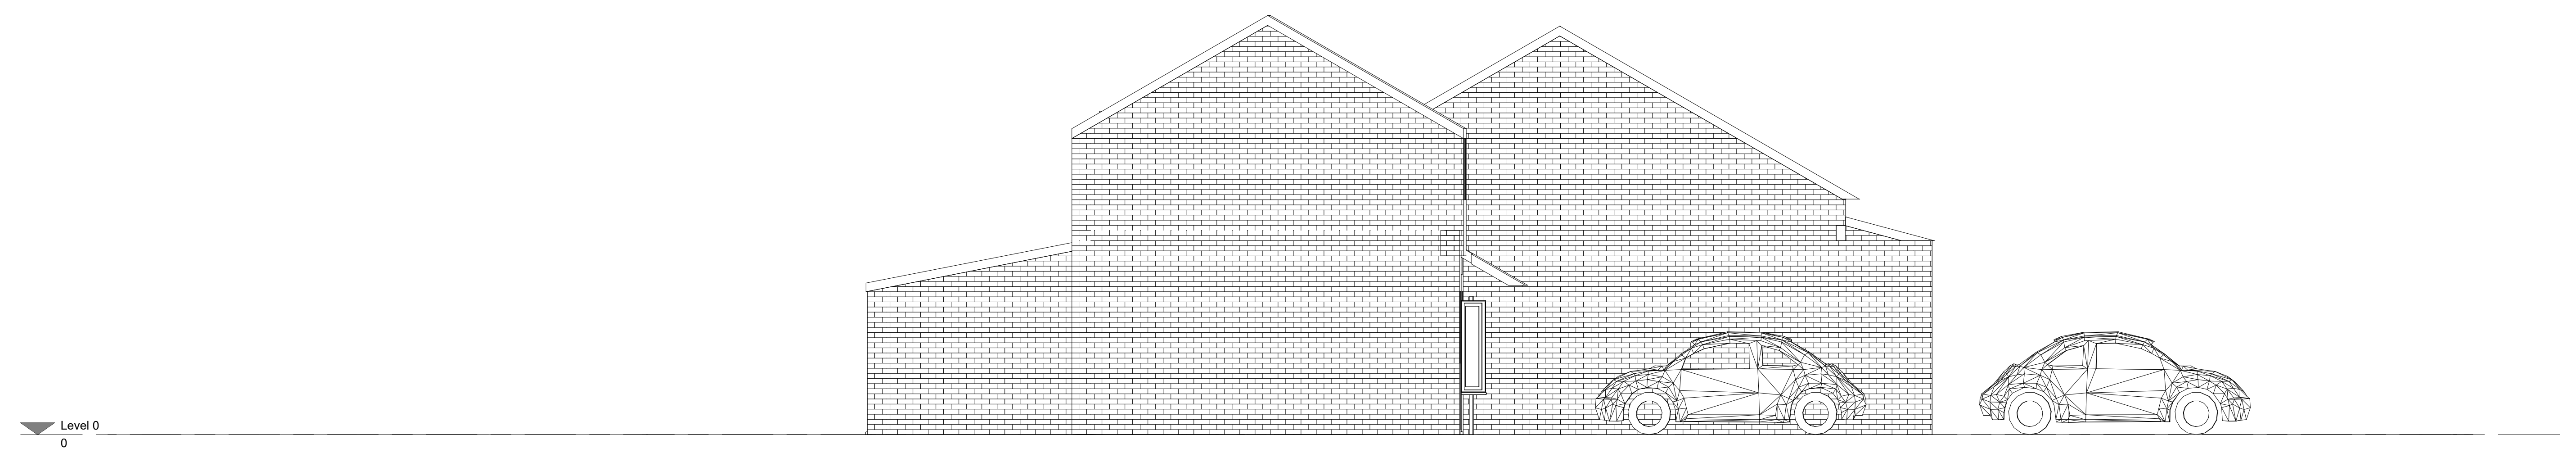

1 Existing Side 2 Elevation
1 : 50

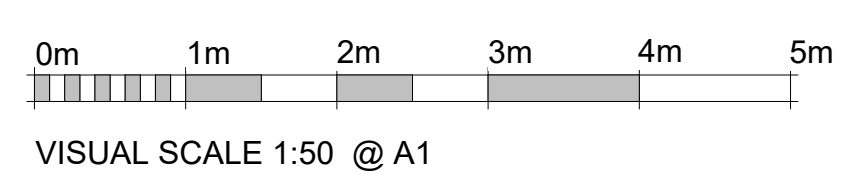

SC

STUDIO
CHARRETTE

Client:

13 RAYLEES, HAMBROTON, BURY, BL6 9HW

Project Title:

Existing and Proposed Side 2 Elevation A1

Drawing No:

101

Drawn By:

101

Checked By:

101

Scale:

1:50

Project Title:

Existing and Proposed Side 2 Elevation A1

Drawing No:

101

Drawn By:

101

Checked By:

101

Scale:

1:50