


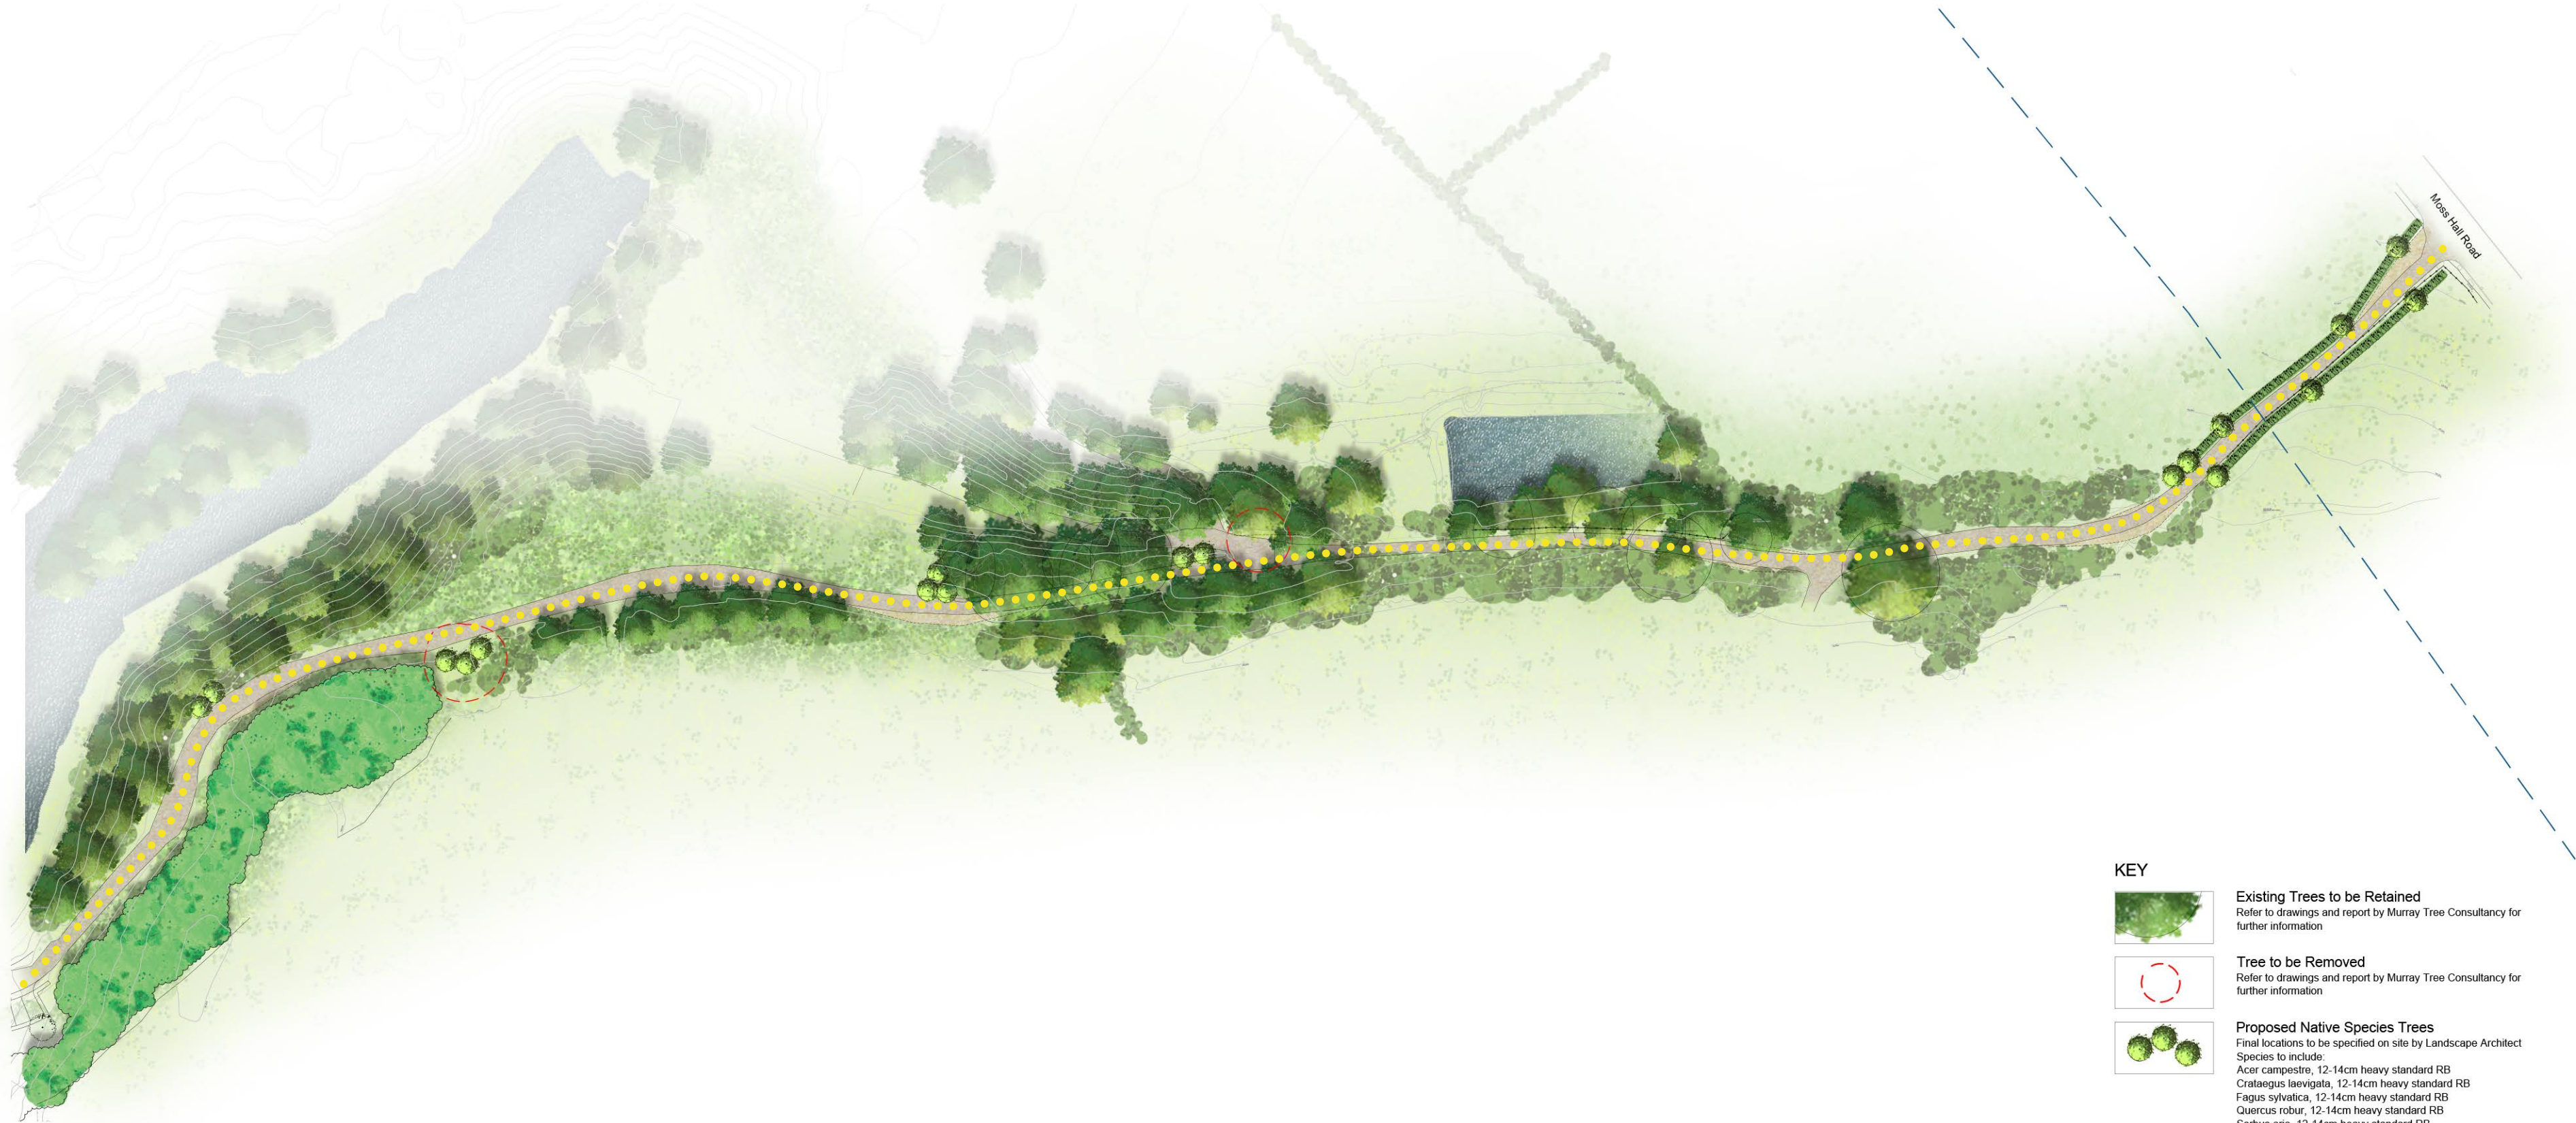


KEY




Existing Trees to be Retained
Refer to drawings and report by Murray Tree Consultancy for further information



Tree to be Removed
Refer to drawings and report by Murray Tree Consultancy for further information

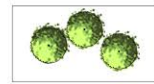

Proposed Native Species Trees
Final locations to be specified on site by Landscape Architect
Species to include:
Acer campestre, 12-14cm heavy standard RB
Crataegus laevigata, 12-14cm heavy standard RB
Fagus sylvatica, 12-14cm heavy standard RB
Quercus robur, 12-14cm heavy standard RB
Sorbus aria, 12-14cm heavy standard RB
Sorbus aucuparia, 12-14cm heavy standard RB

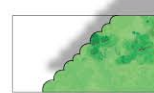

Proposed Native Woodland Planting
Alnus glutinosa 10% of mix (90% 60-90cm, BR transplants and 10% 8-10cm light standards)
Betula pendula 10% of mix (90% 60-90cm, BR transplants and 10% 8-10cm light standards)
Corylus avellana 30% of mix (100% 60-90cm BR transplants)
Crataegus monogyna 30% of mix (100% 60-90cm BR transplants)
Fagus sylvatica 10% of mix (90% 60-90cm, BR transplants and 10% 8-10cm light standards)
Quercus robur 10% of mix (90% 60-90cm, BR transplants and 10% 8-10cm light standards)



Proposed Native Species Hedge
Native species hedgerow planted to replace hedges H1 and H2 (see report by Murray Tree Consultancy for further information)
To be planted in a double staggered row @ 5 plants per lin m
Species mix:
Crataegus monogyna - 45% 60-90cm BR transplant
Corylus avellana - 20% 60-90cm BR transplant
Prunus spinosa - 20% 60-90cm BR transplant
Ilex aquifolium - 5% 3L CO
Viburnum opulus - 10% 60-90cm BR transplant



Access Track
Existing access track with areas widened to allow for passing places as per drawings by SCP



Bury and Rochdale Boundary



Route of Public Footpath 2WHI to be retained

Unit 6, Longley Lane
Northenden, Manchester
M22 4WT
T: 0161 946 0808
E: design@barneswalker.co.uk
W: www.barneswalker.co.uk

DWG NO. M3541-PA-02-V2
CLIENT: Atelier Architects
WORK STAGE: PLANNING
SCALE: 1:1000@A2
DATE: 02.2024
DRAWN BY: BWL
CHECKED BY: BWL

DWG TITLE: Access Track Layout
PROJECT TITLE: Plisworth Lake, Bury
DATE: 02.2024
DRAWN BY: BWL
CHECKED BY: BWL

© This drawing, its graphics and the landscape works and ideas depicted therein remain the copyright of Barnes Walker Limited and may not be used, copied in whole or part, or amended without prior written consent. Figured dimensions to be followed in preference to scaled and all dimensions are to be checked on site and in the event of any discrepancy refer to Barnes Walker Limited.