




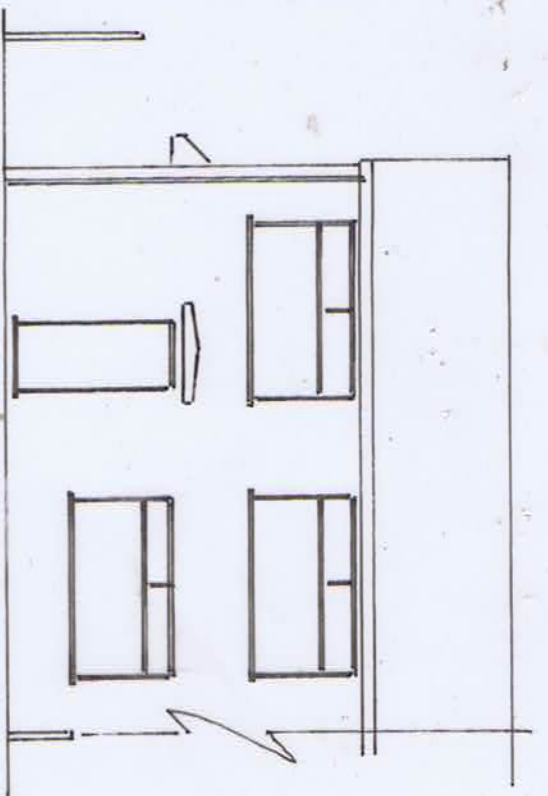


Ex Front Elev

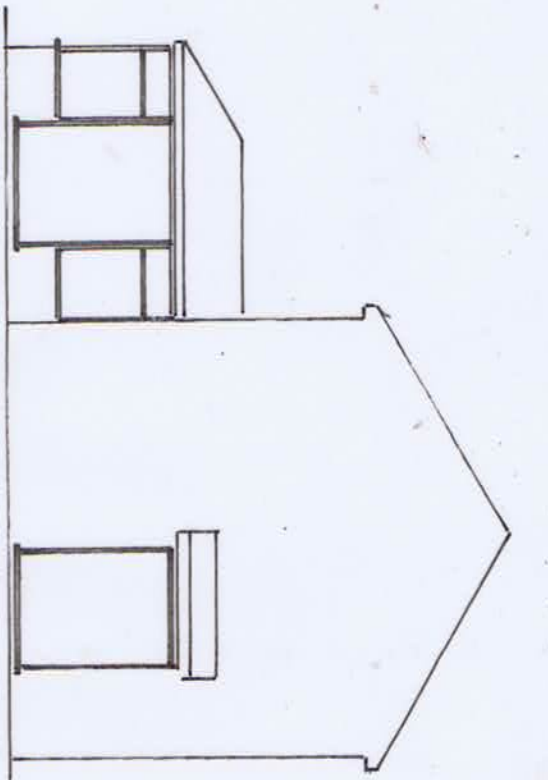


Ex Left Elev

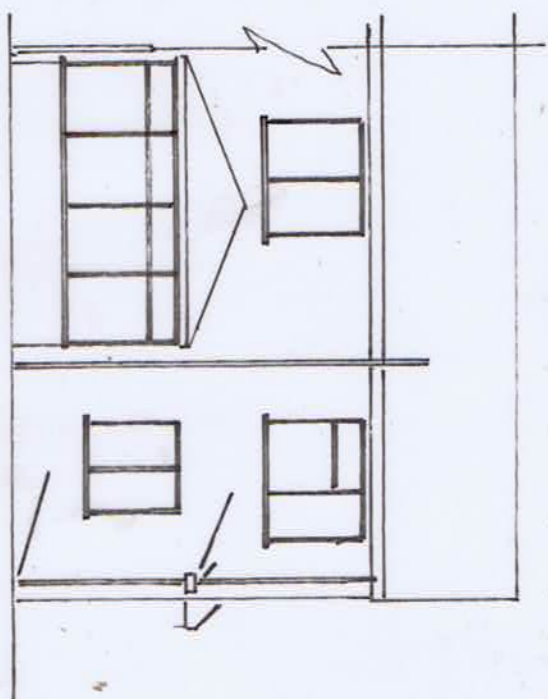

Ex Rear Elev

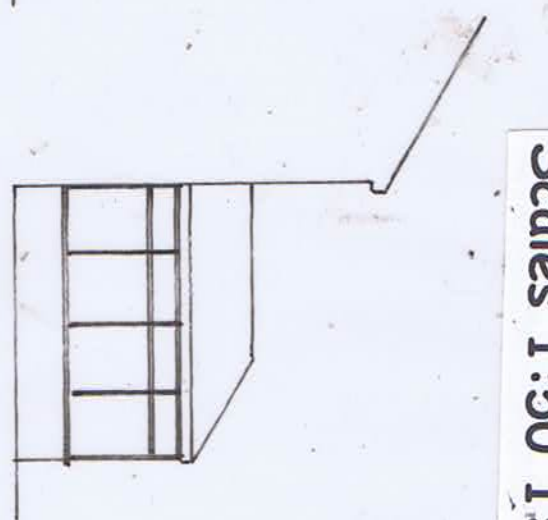


Ex Right Elev

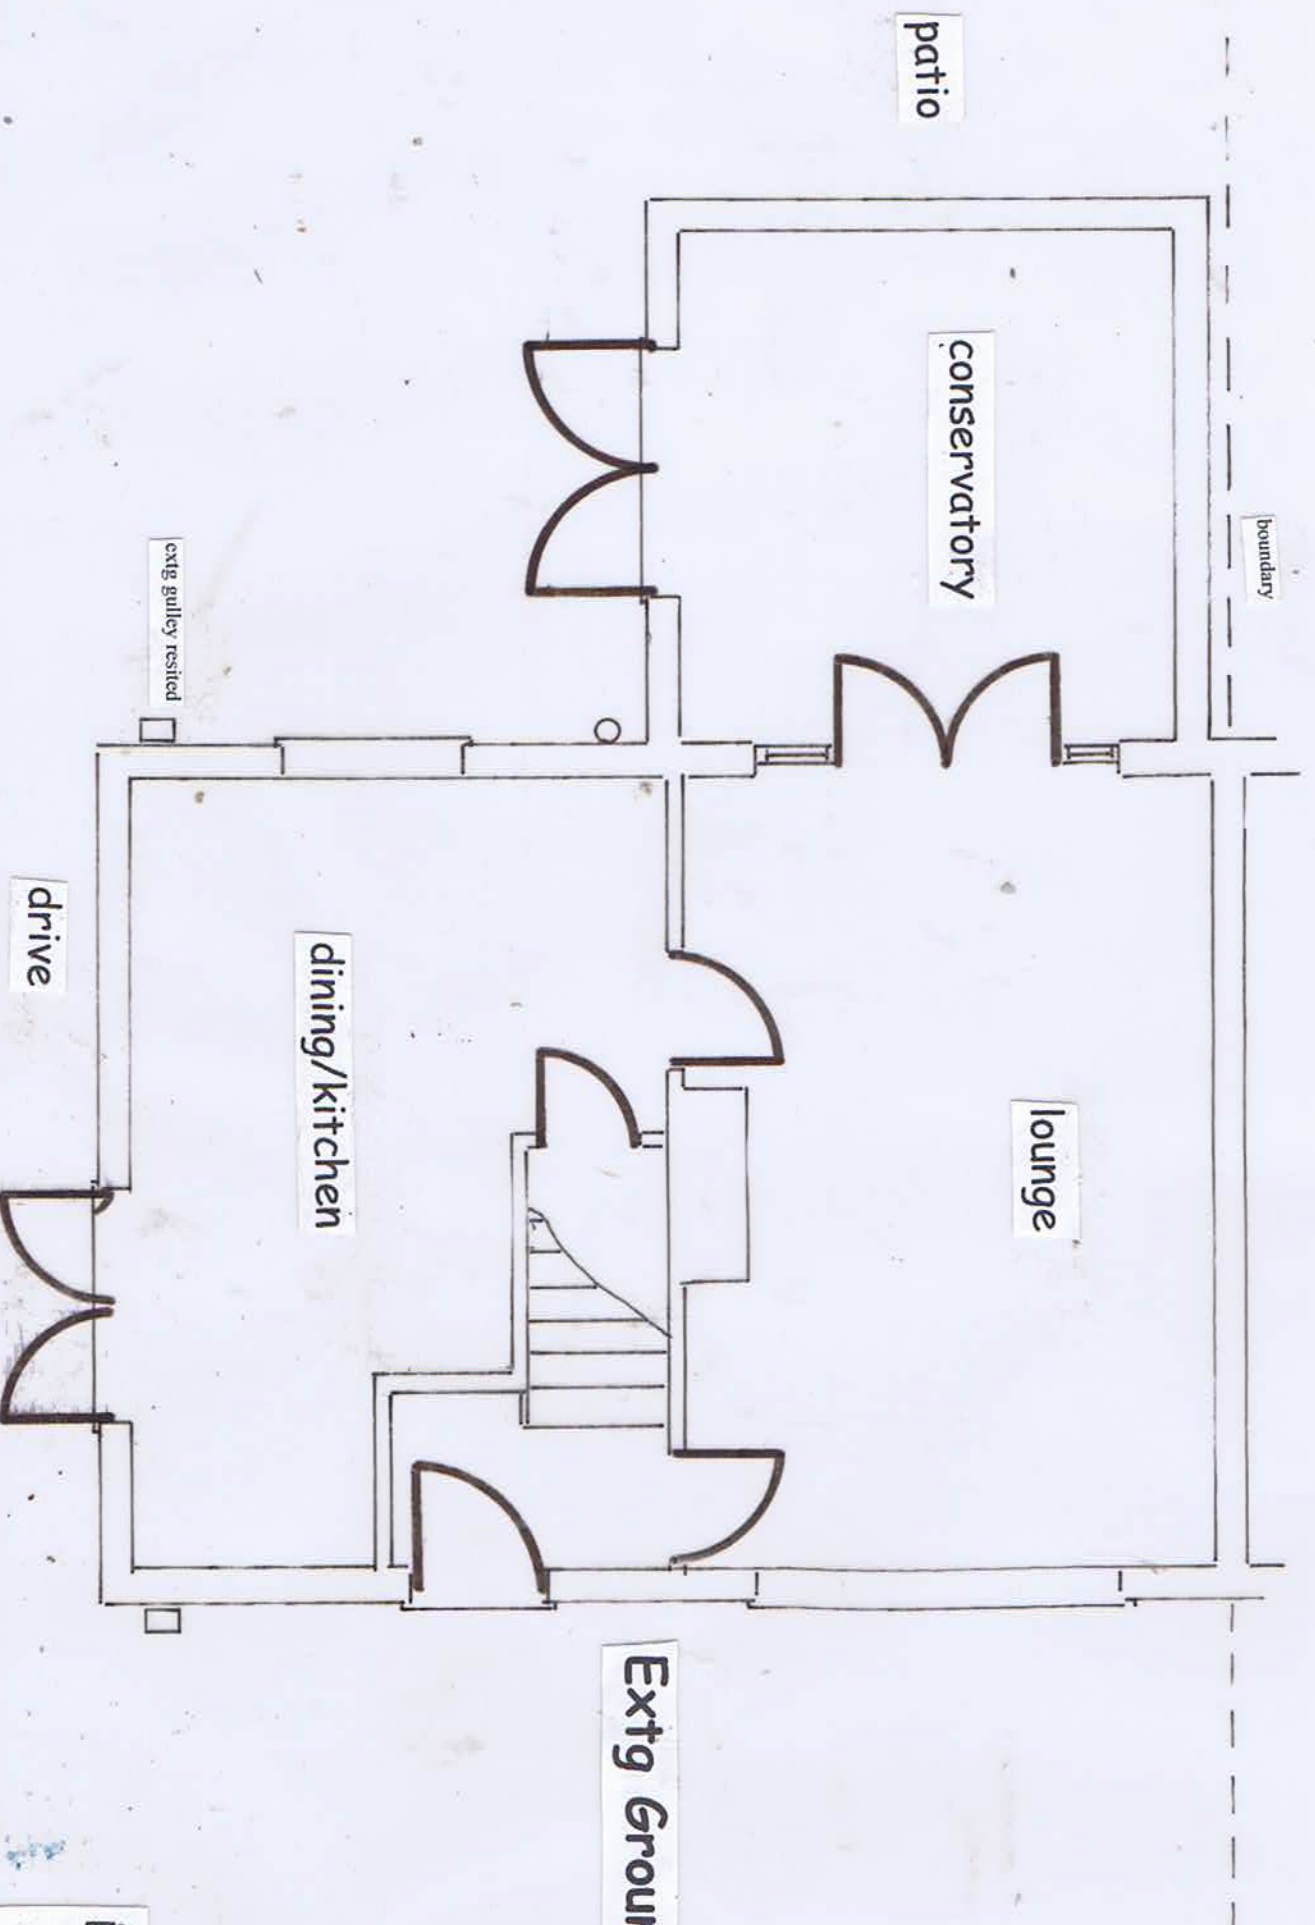


Extg Ground Floor Plan


Prop Front & Rear Single Storey Exts
at 35 Bronte Avenue Bury

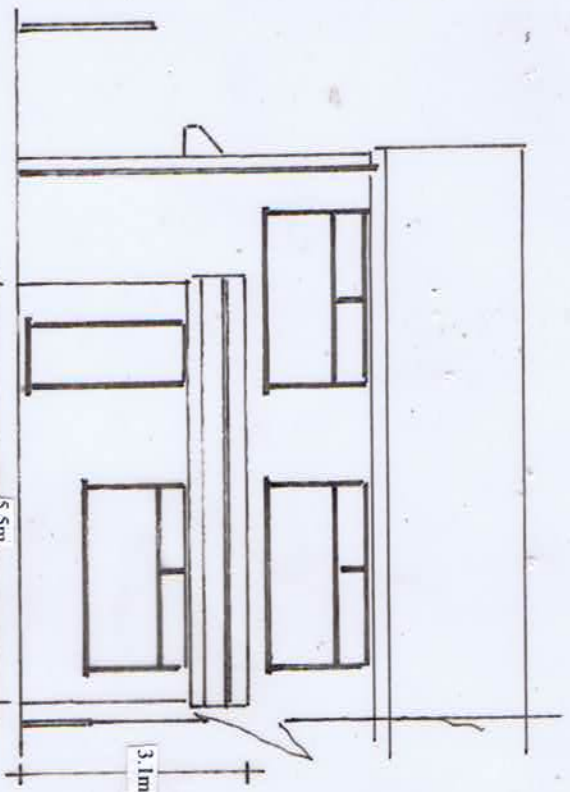


Prop Front Elev

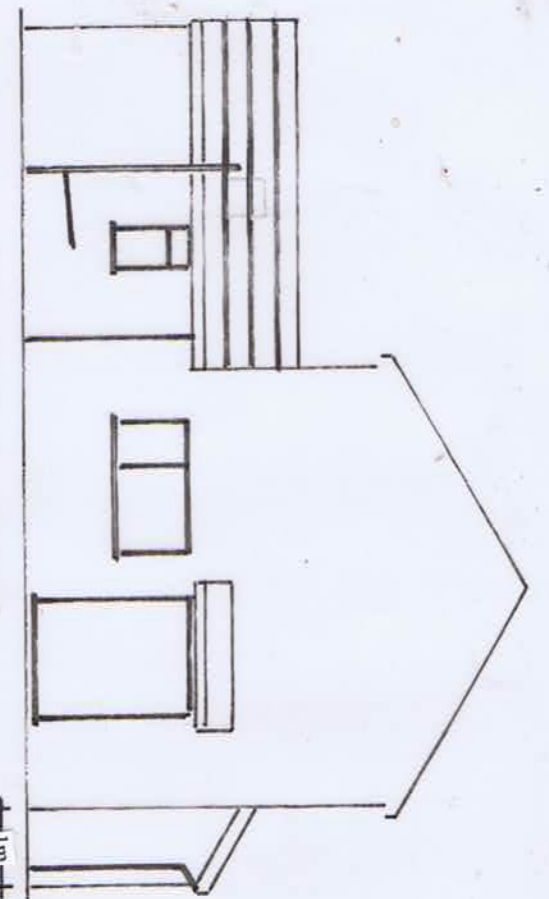


Prop Left Elev

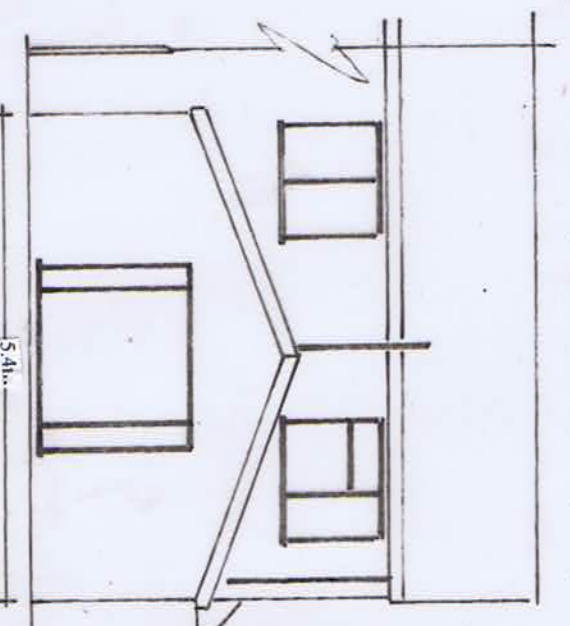


Prop Rear Elev

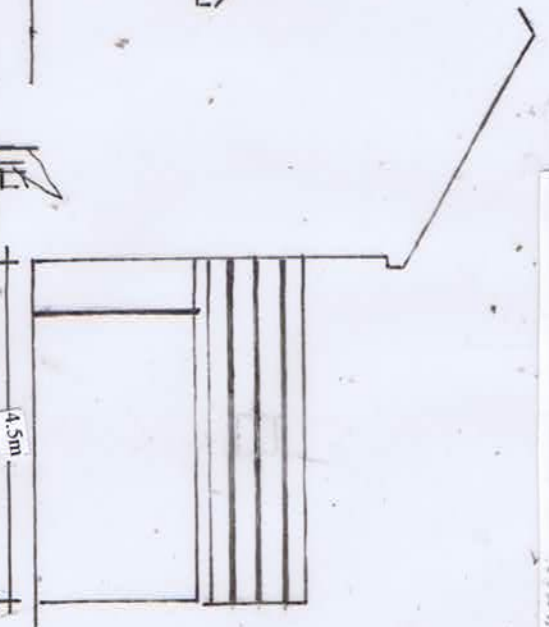


Prop Right Elev

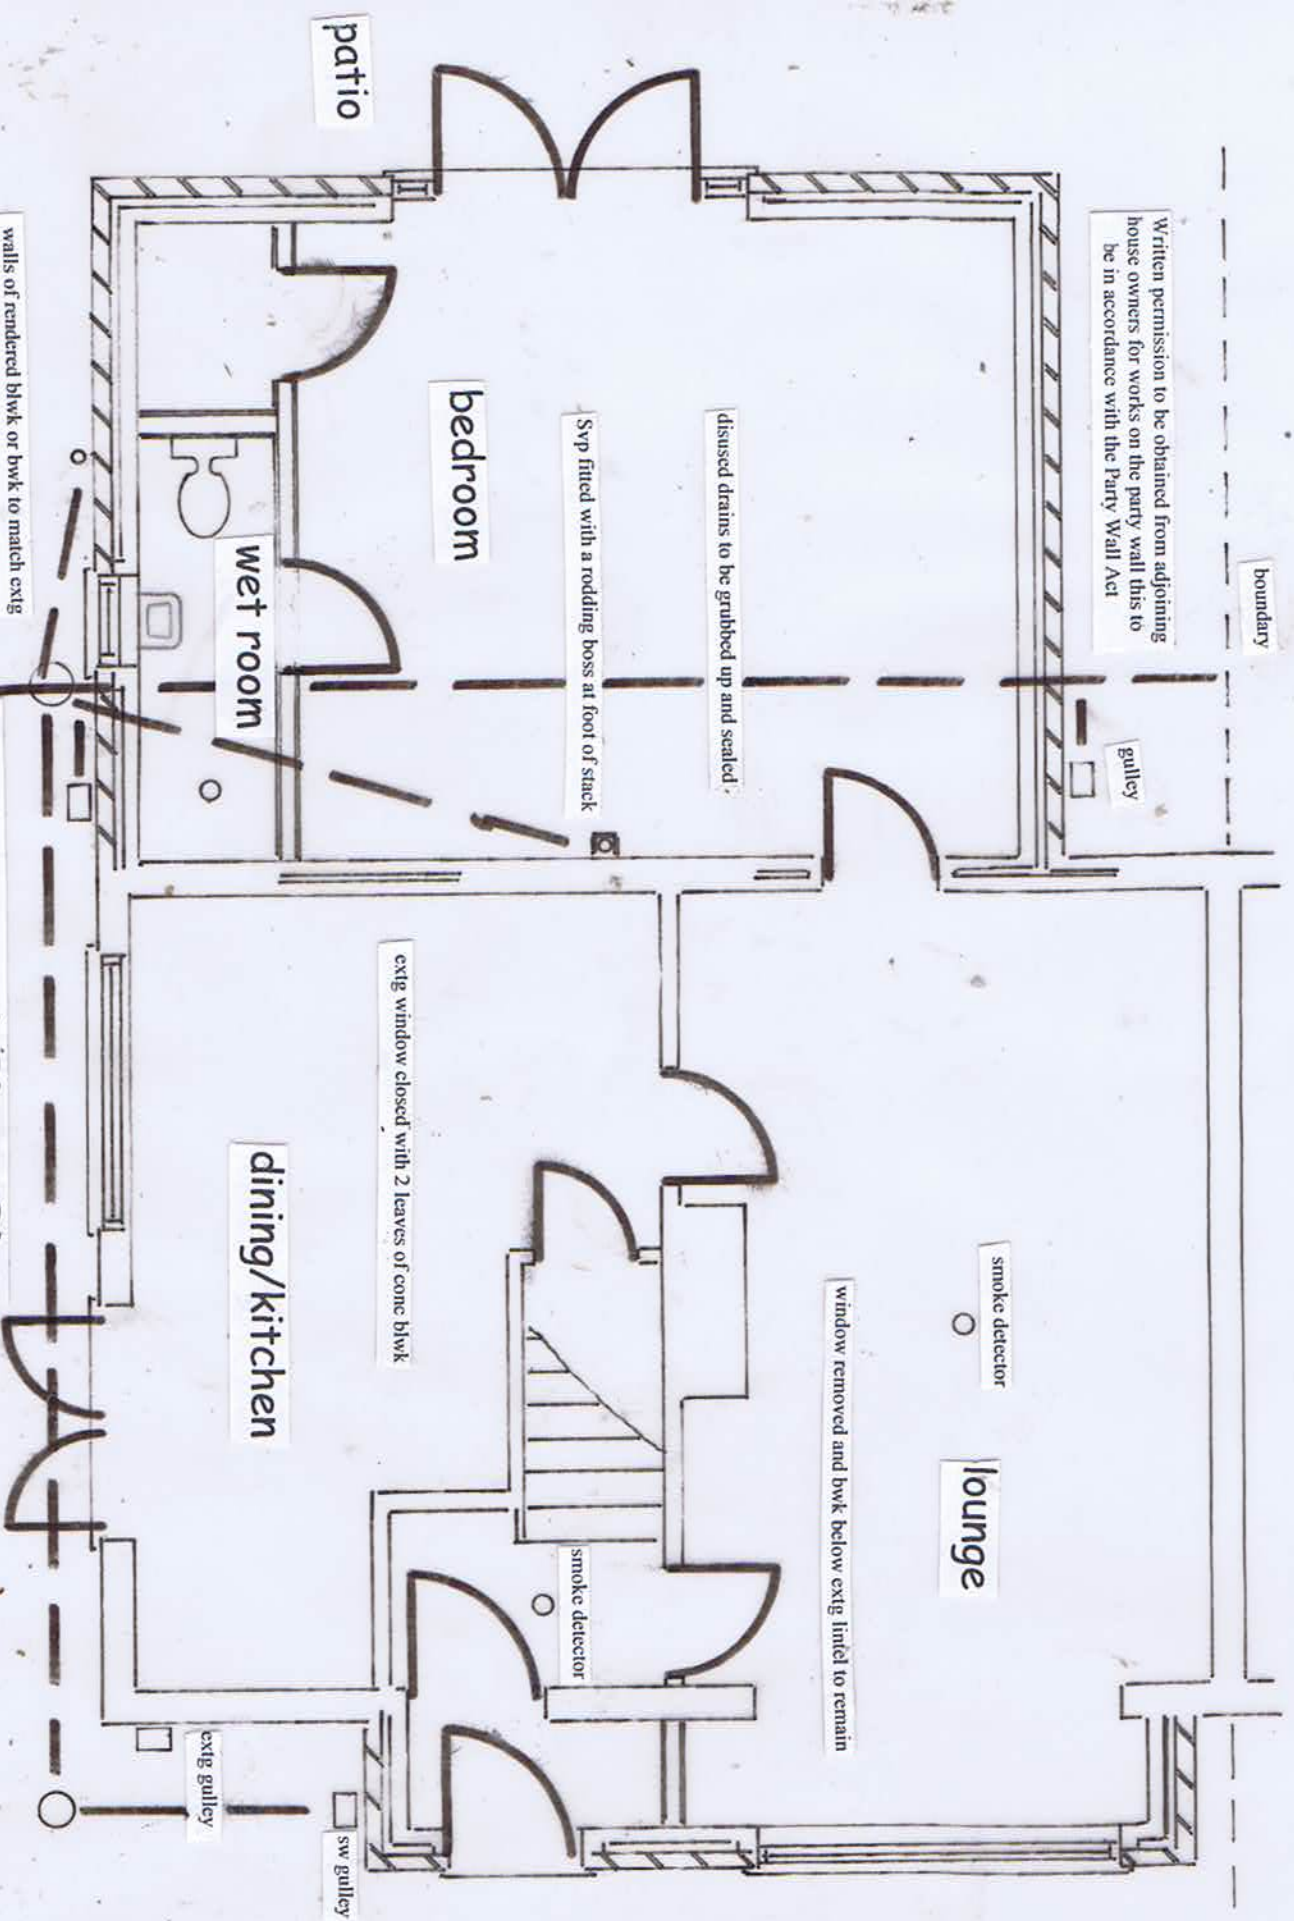

Prop Ground Floor Plan

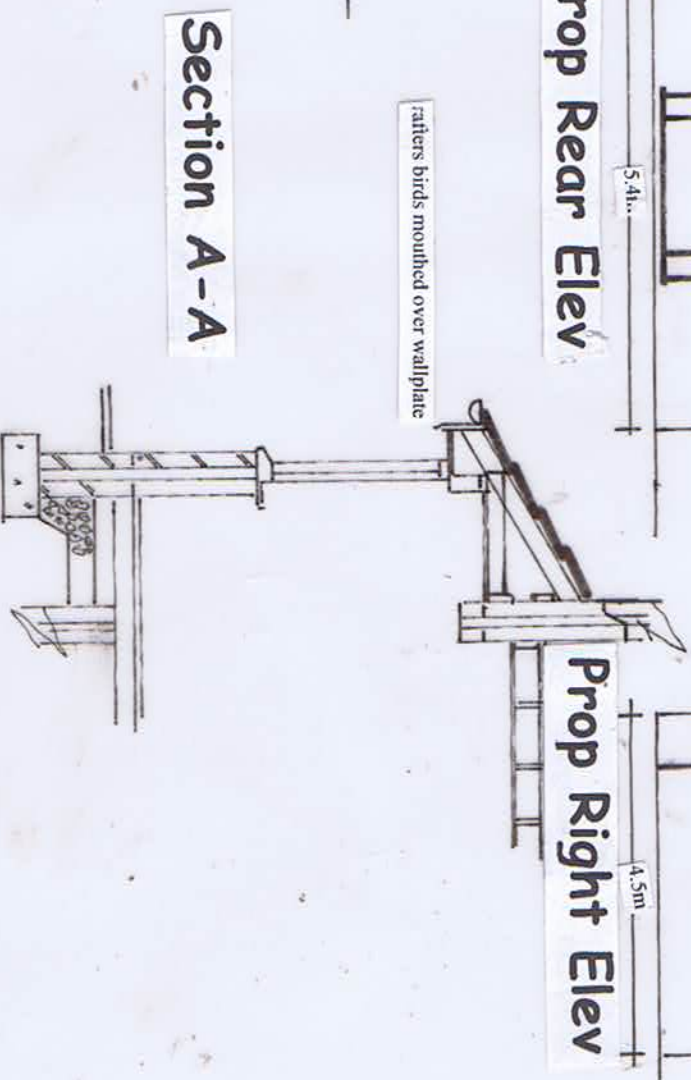

Section A-A

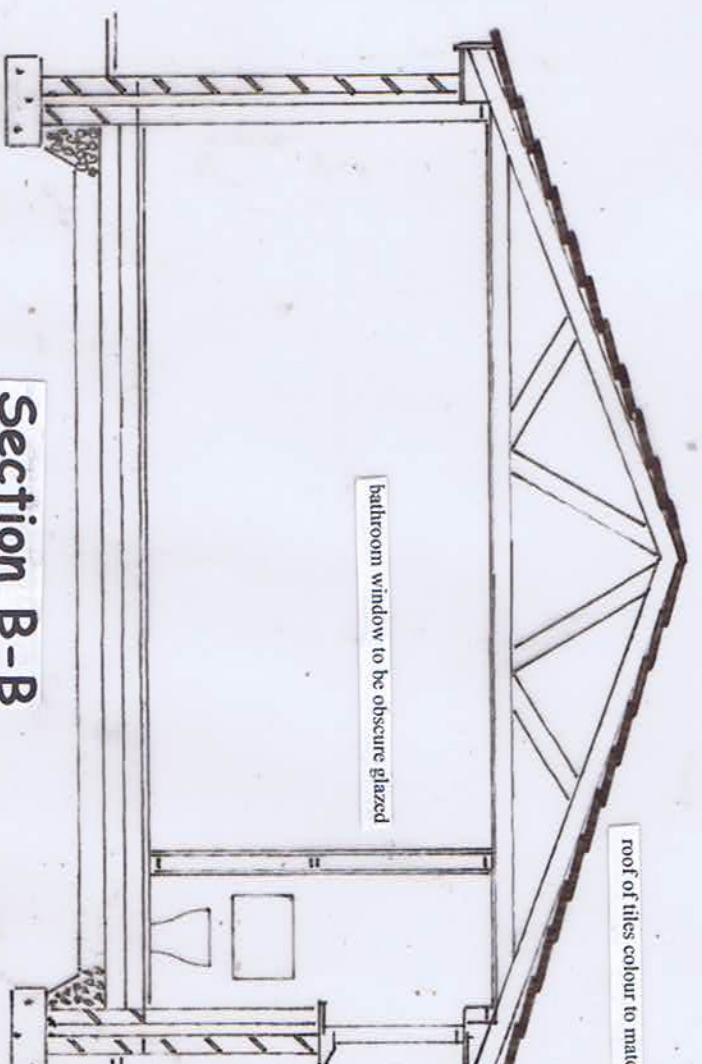

Section B-B

Prop Front & Rear Single Storey Exts
at 35 Bronte Avenue Bury